



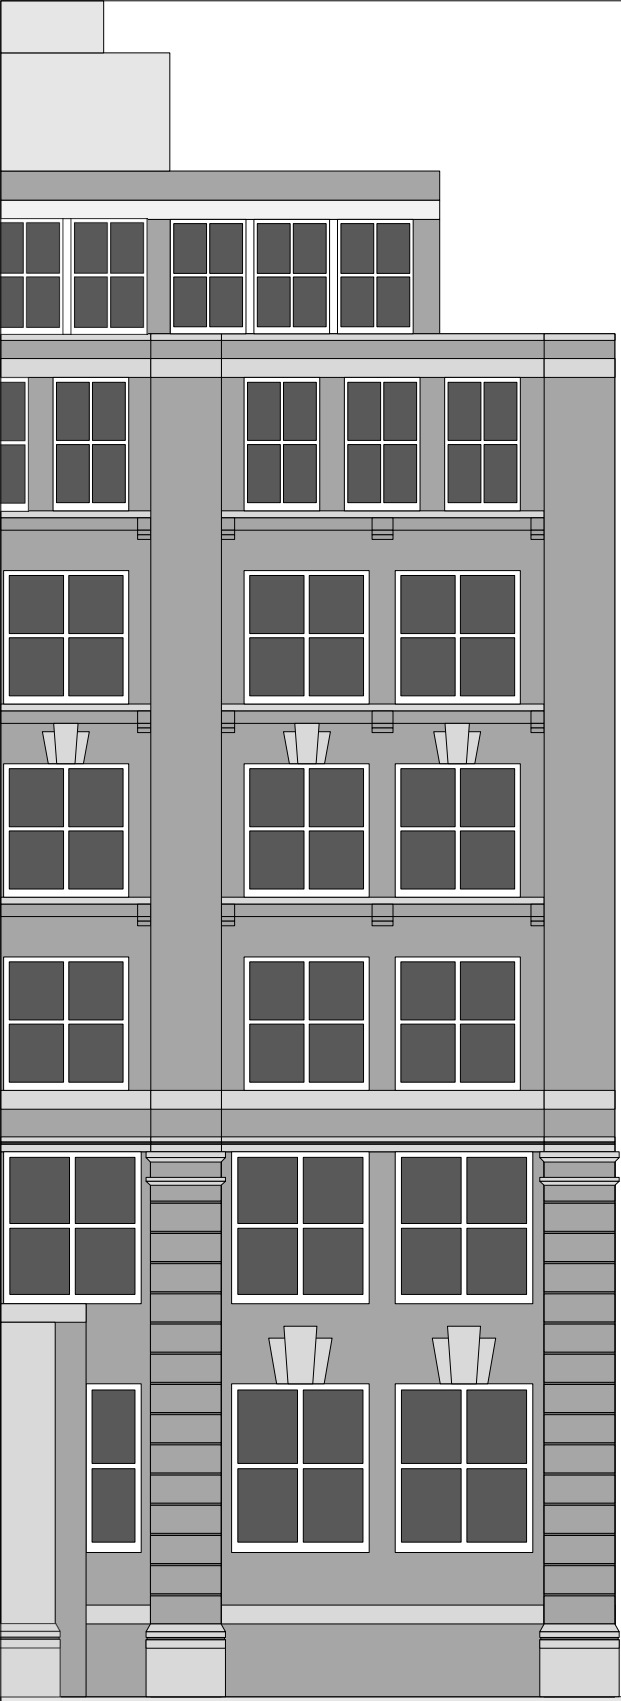

PROPOSED SOUTH ELEVATION

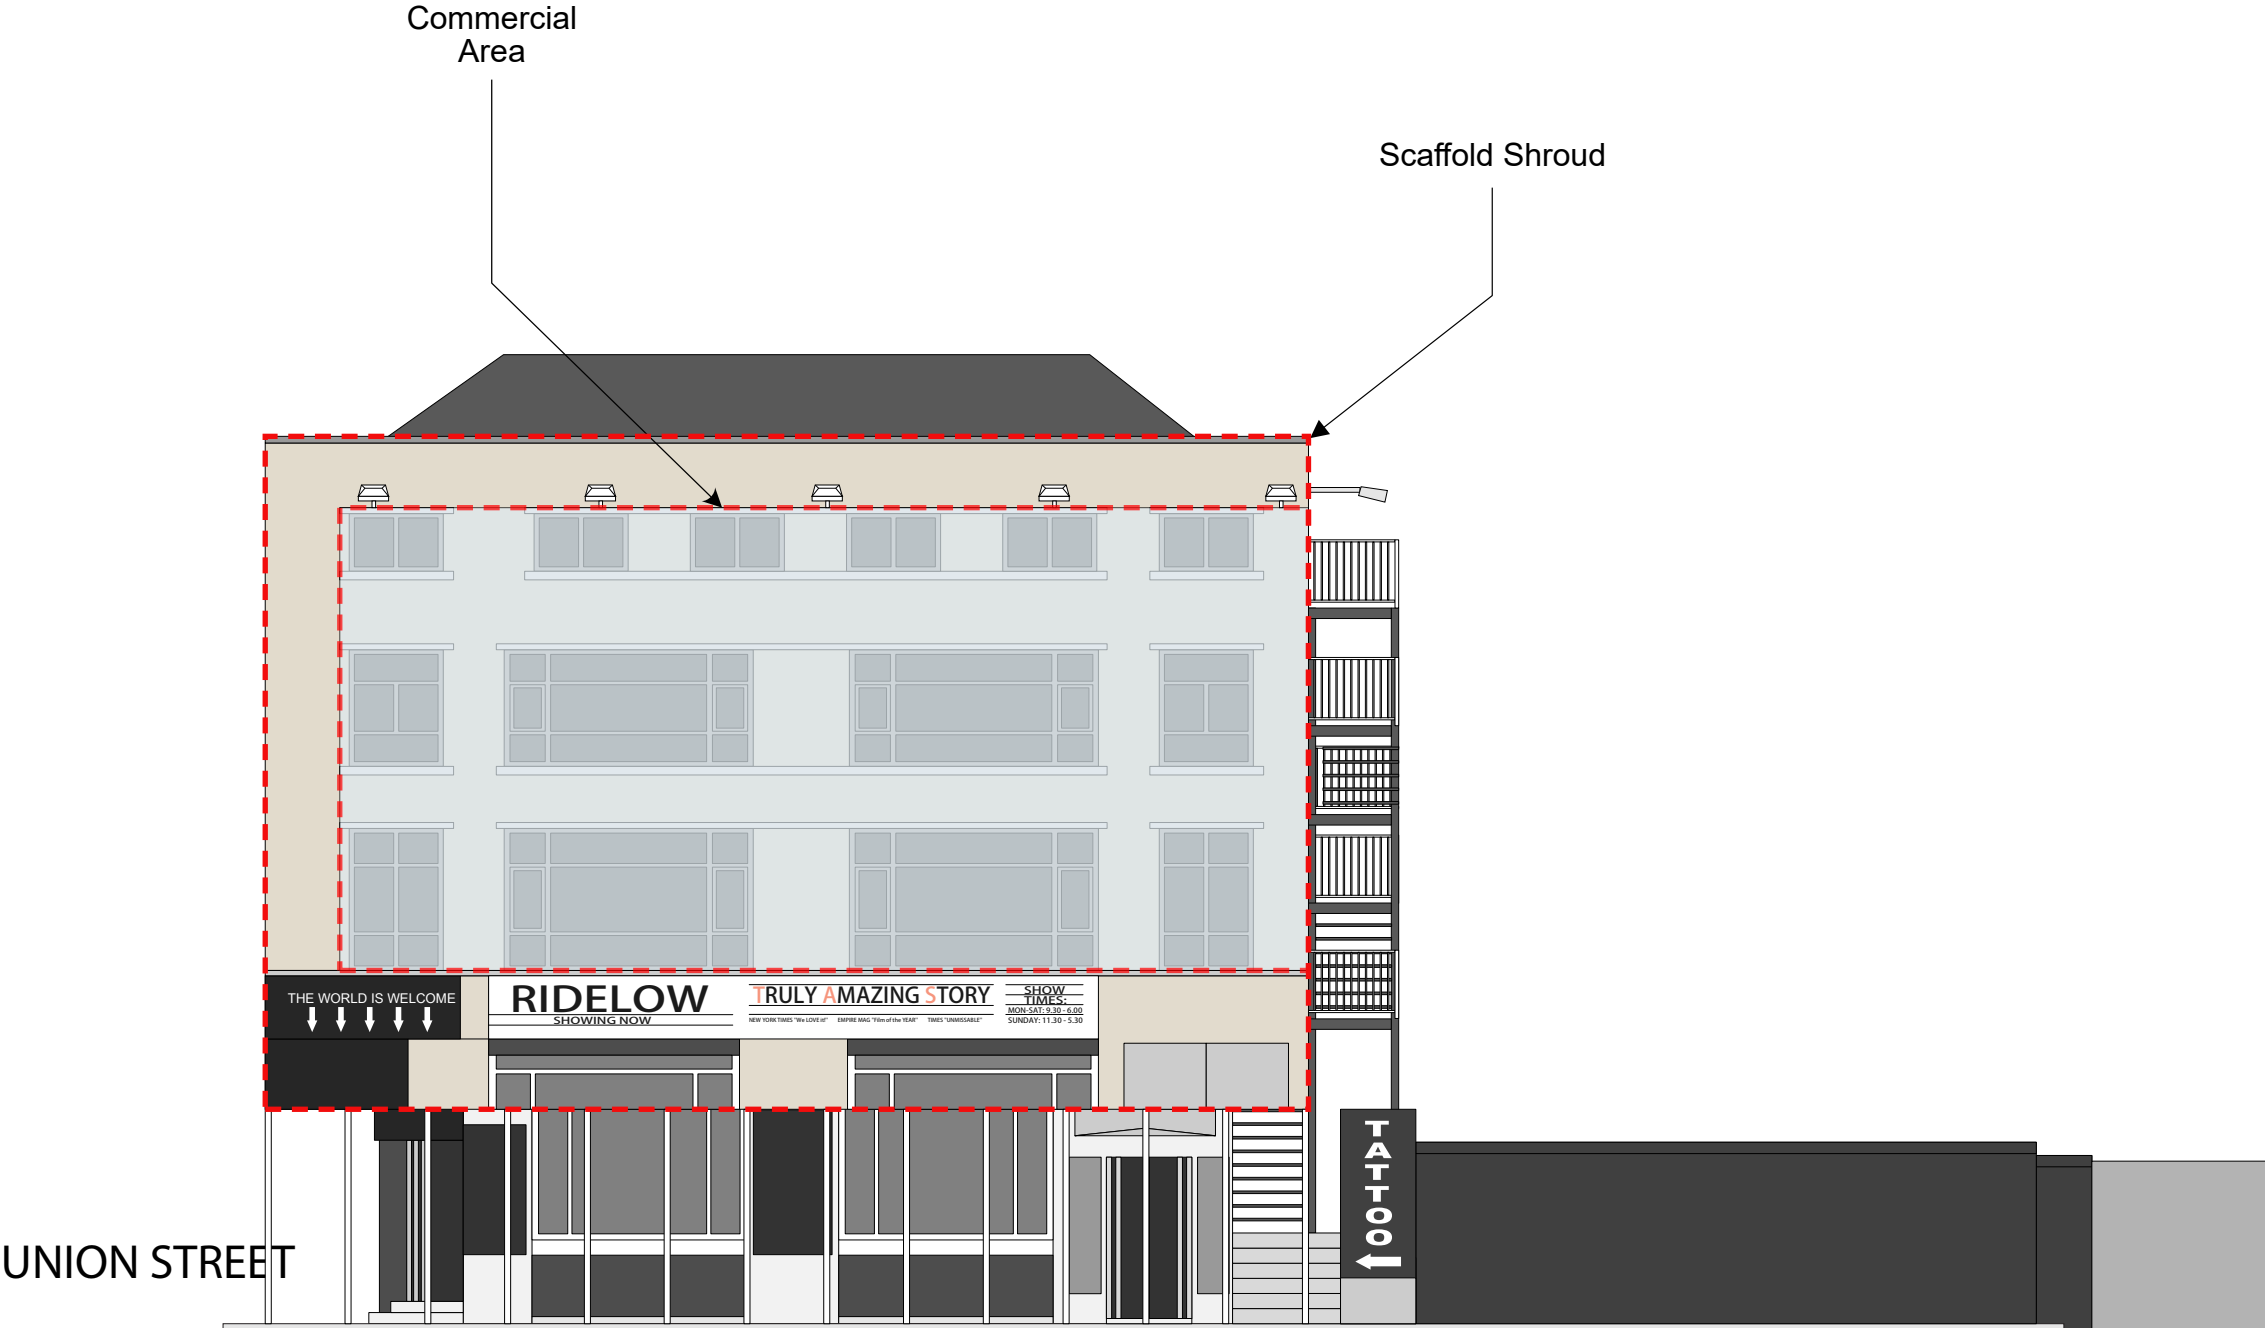

Site:	Title:	Date:	Dwg. No:	Rev:	Scale: 1:100@A3
27-29 Church Street, Manchester M4 1PE	Proposed South Elevation	21/11/2023	PY4592/005	A	0m 2m 4m 6m 8m