



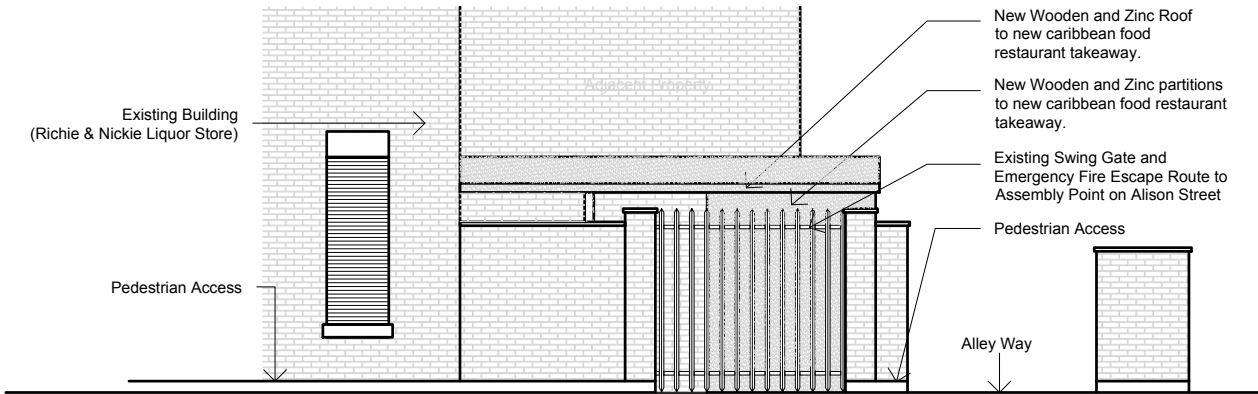

PROPOSED FRONT ELEVATION

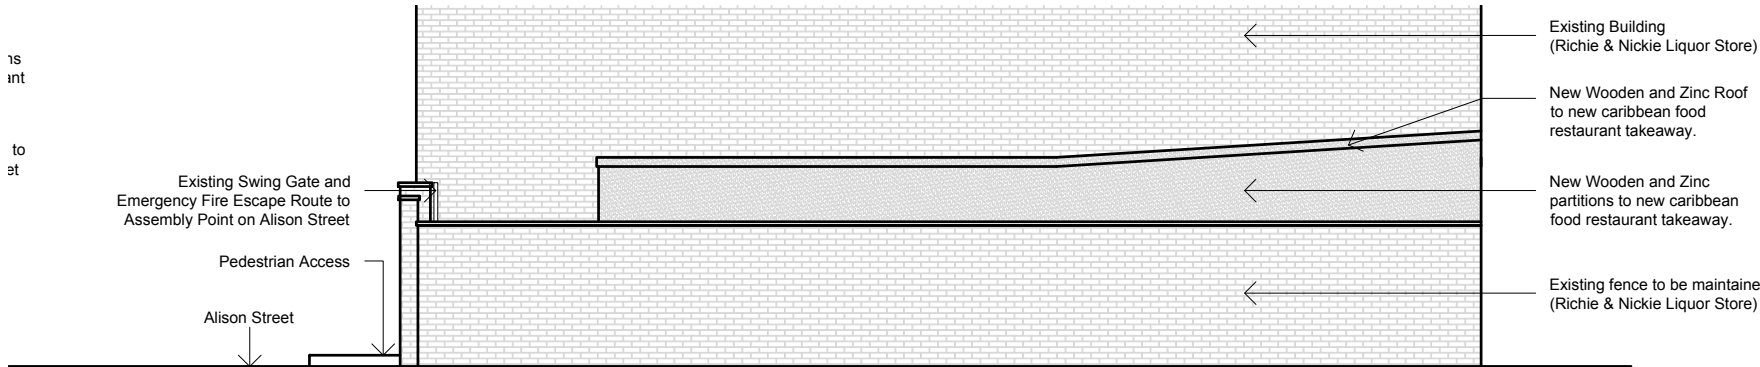

PROPOSED SIDE ELEVATION

Project:

CARIBBEAN FOOD TAKEAWAY

Client:

RICHIE & NICKIE LIQUOR STORE / MINI MART

Title:

PROPOSED ELEVATIONS

Status:

FOR PLANNING APPLICATION

Date:

20.09.2023

Scale:

1:50 @ A1 1:100 @A3

Drawn by:

ME

Drawing no.

1005

Rev.

-

