



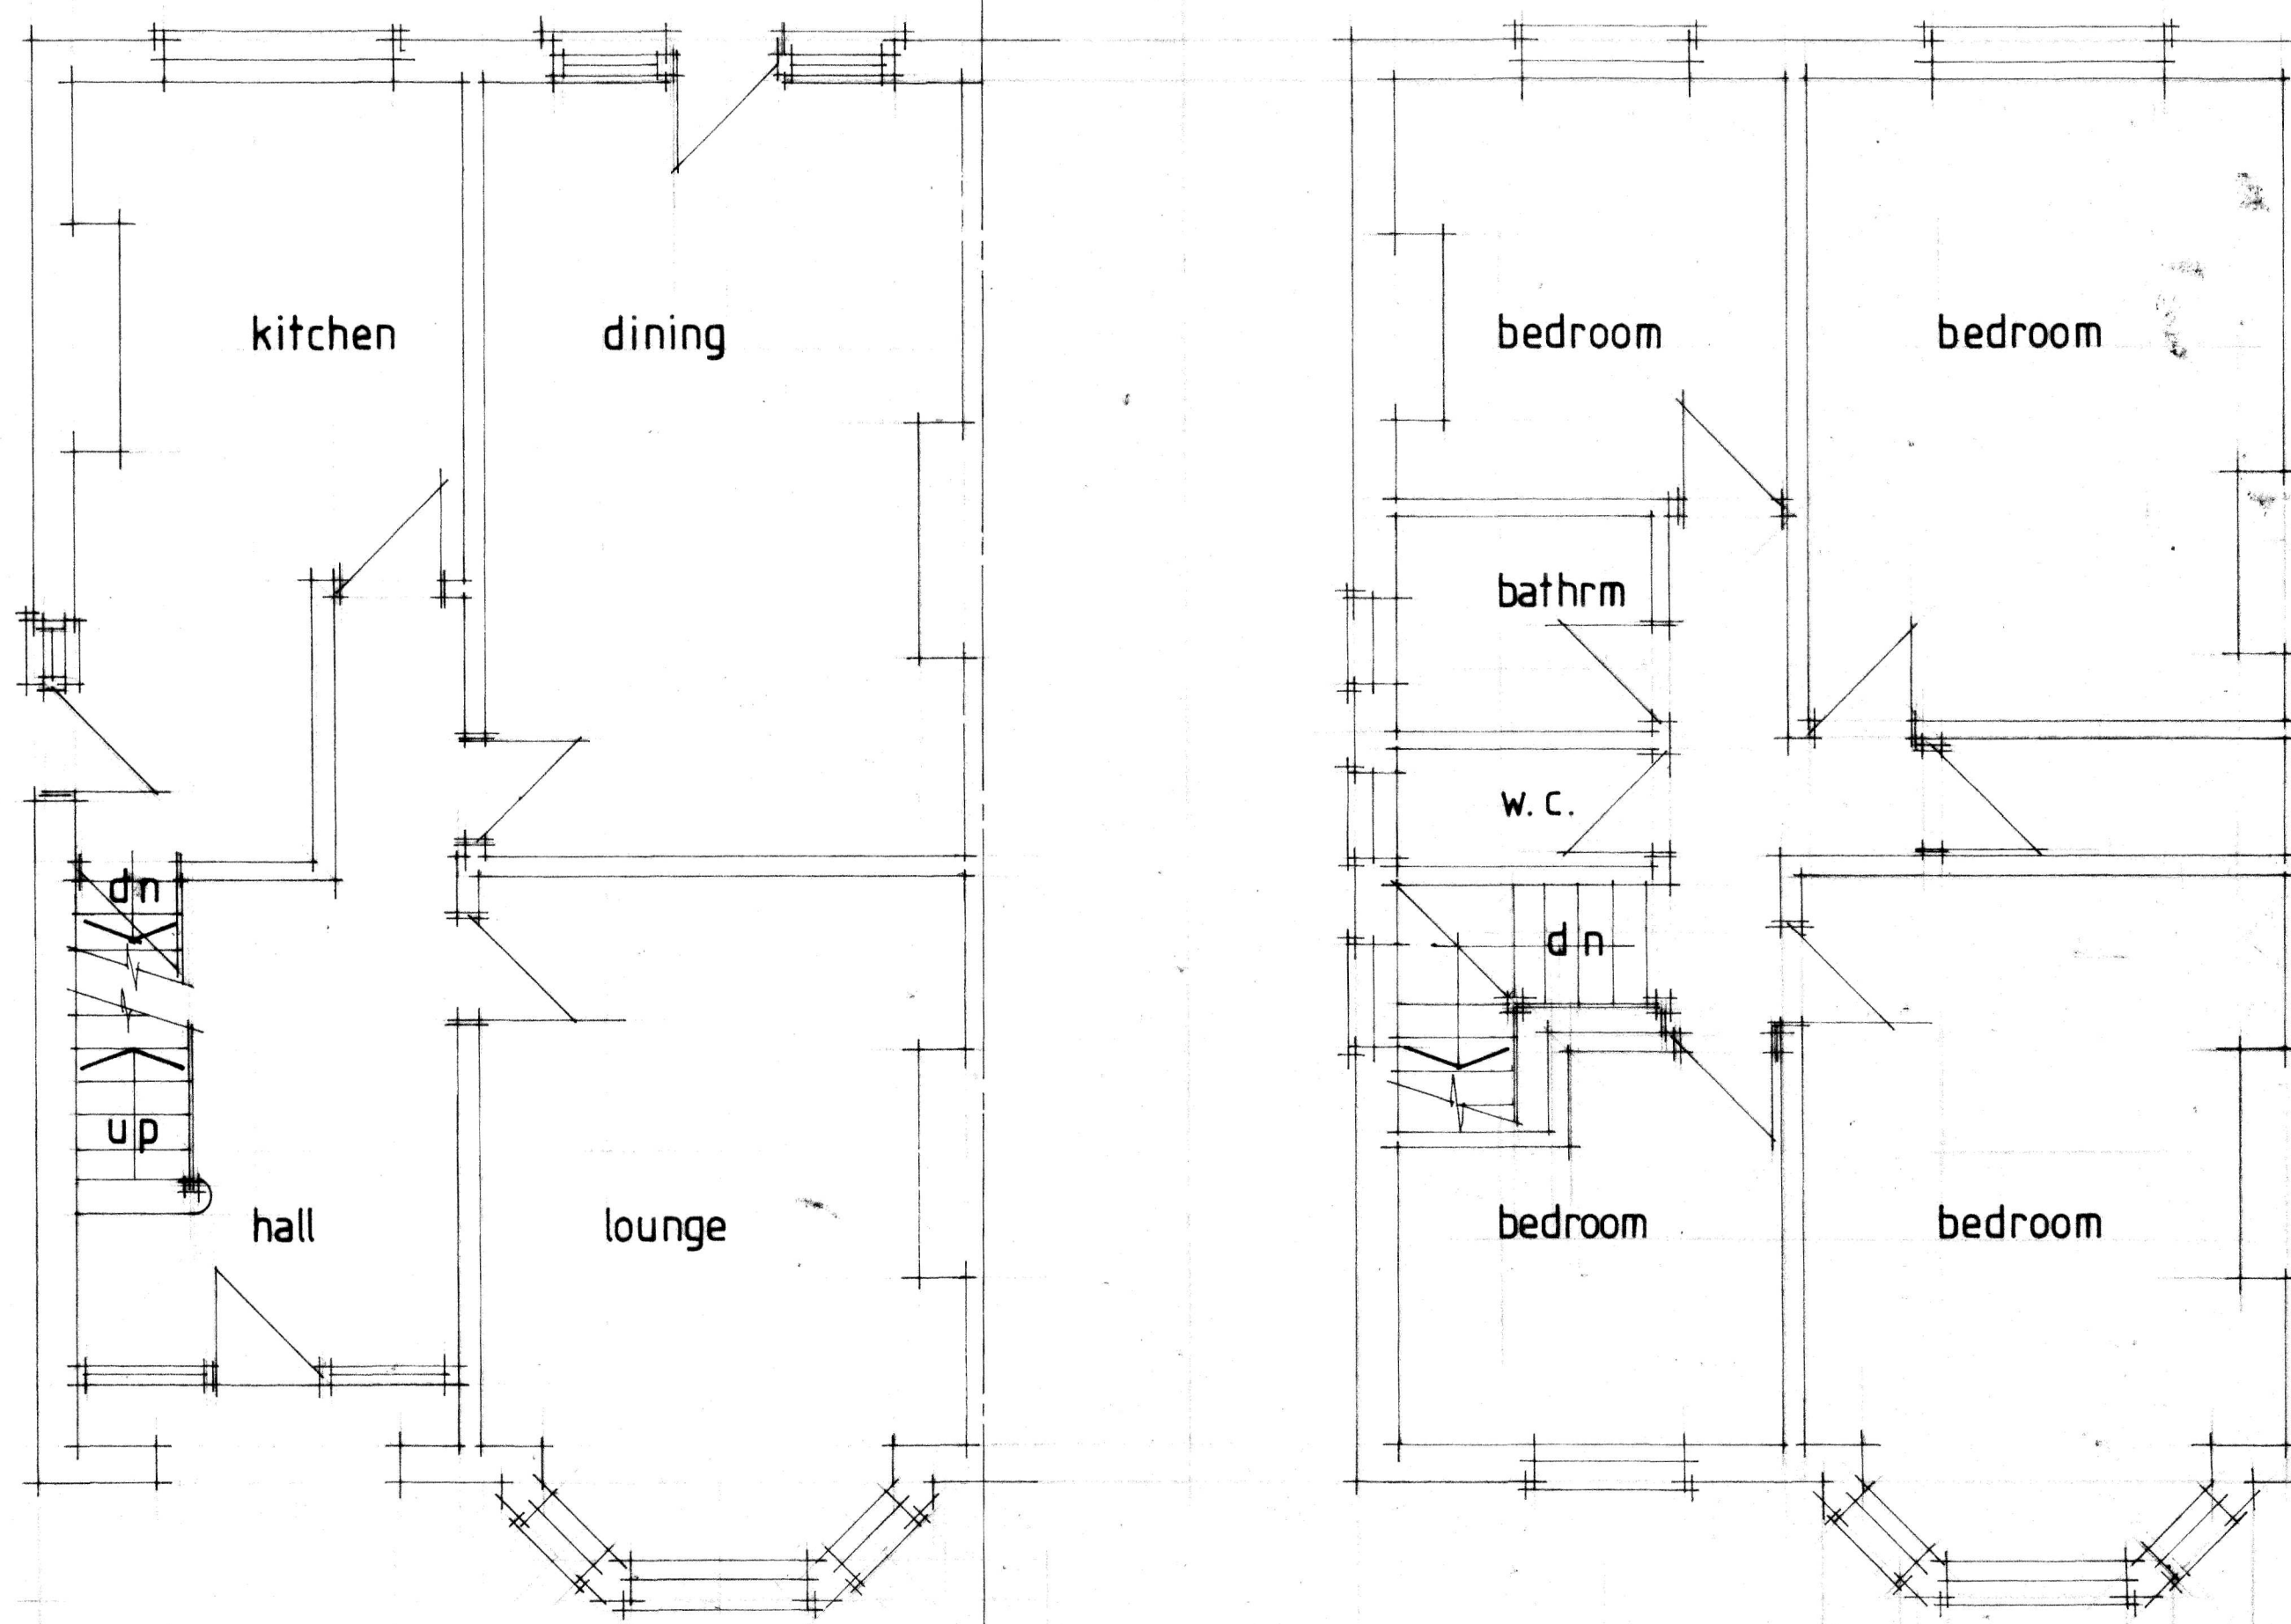


Ground Floor


First Floor

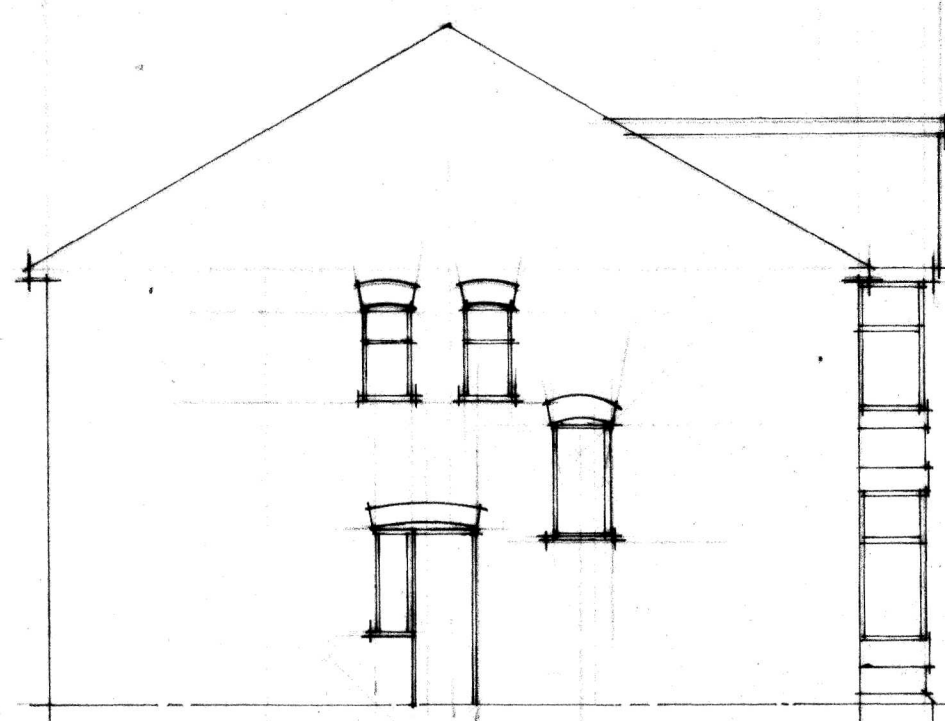

Side

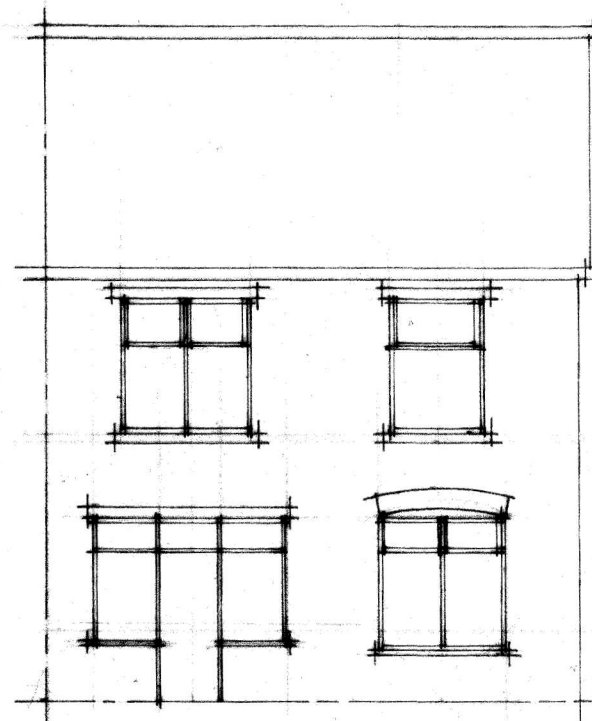

Rear

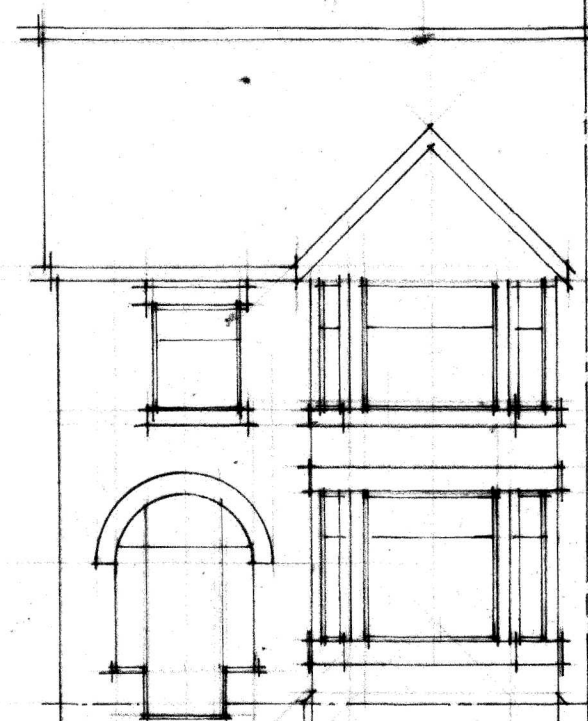

Front

No:	Revision:	Date:	Initial:
ALPHA DESIGN 11 GILDA CRESCENT ROAD ECCLES M30 9AG TELEPHONE : 0161 707 5533			
Project: 6 Burford Avenue Whalley Range M			
Title: Floor Plans and Elevations (extg)			
Scale: 1/30	Date: JULY 23	Initial: CM	
Drg. No: 1			