

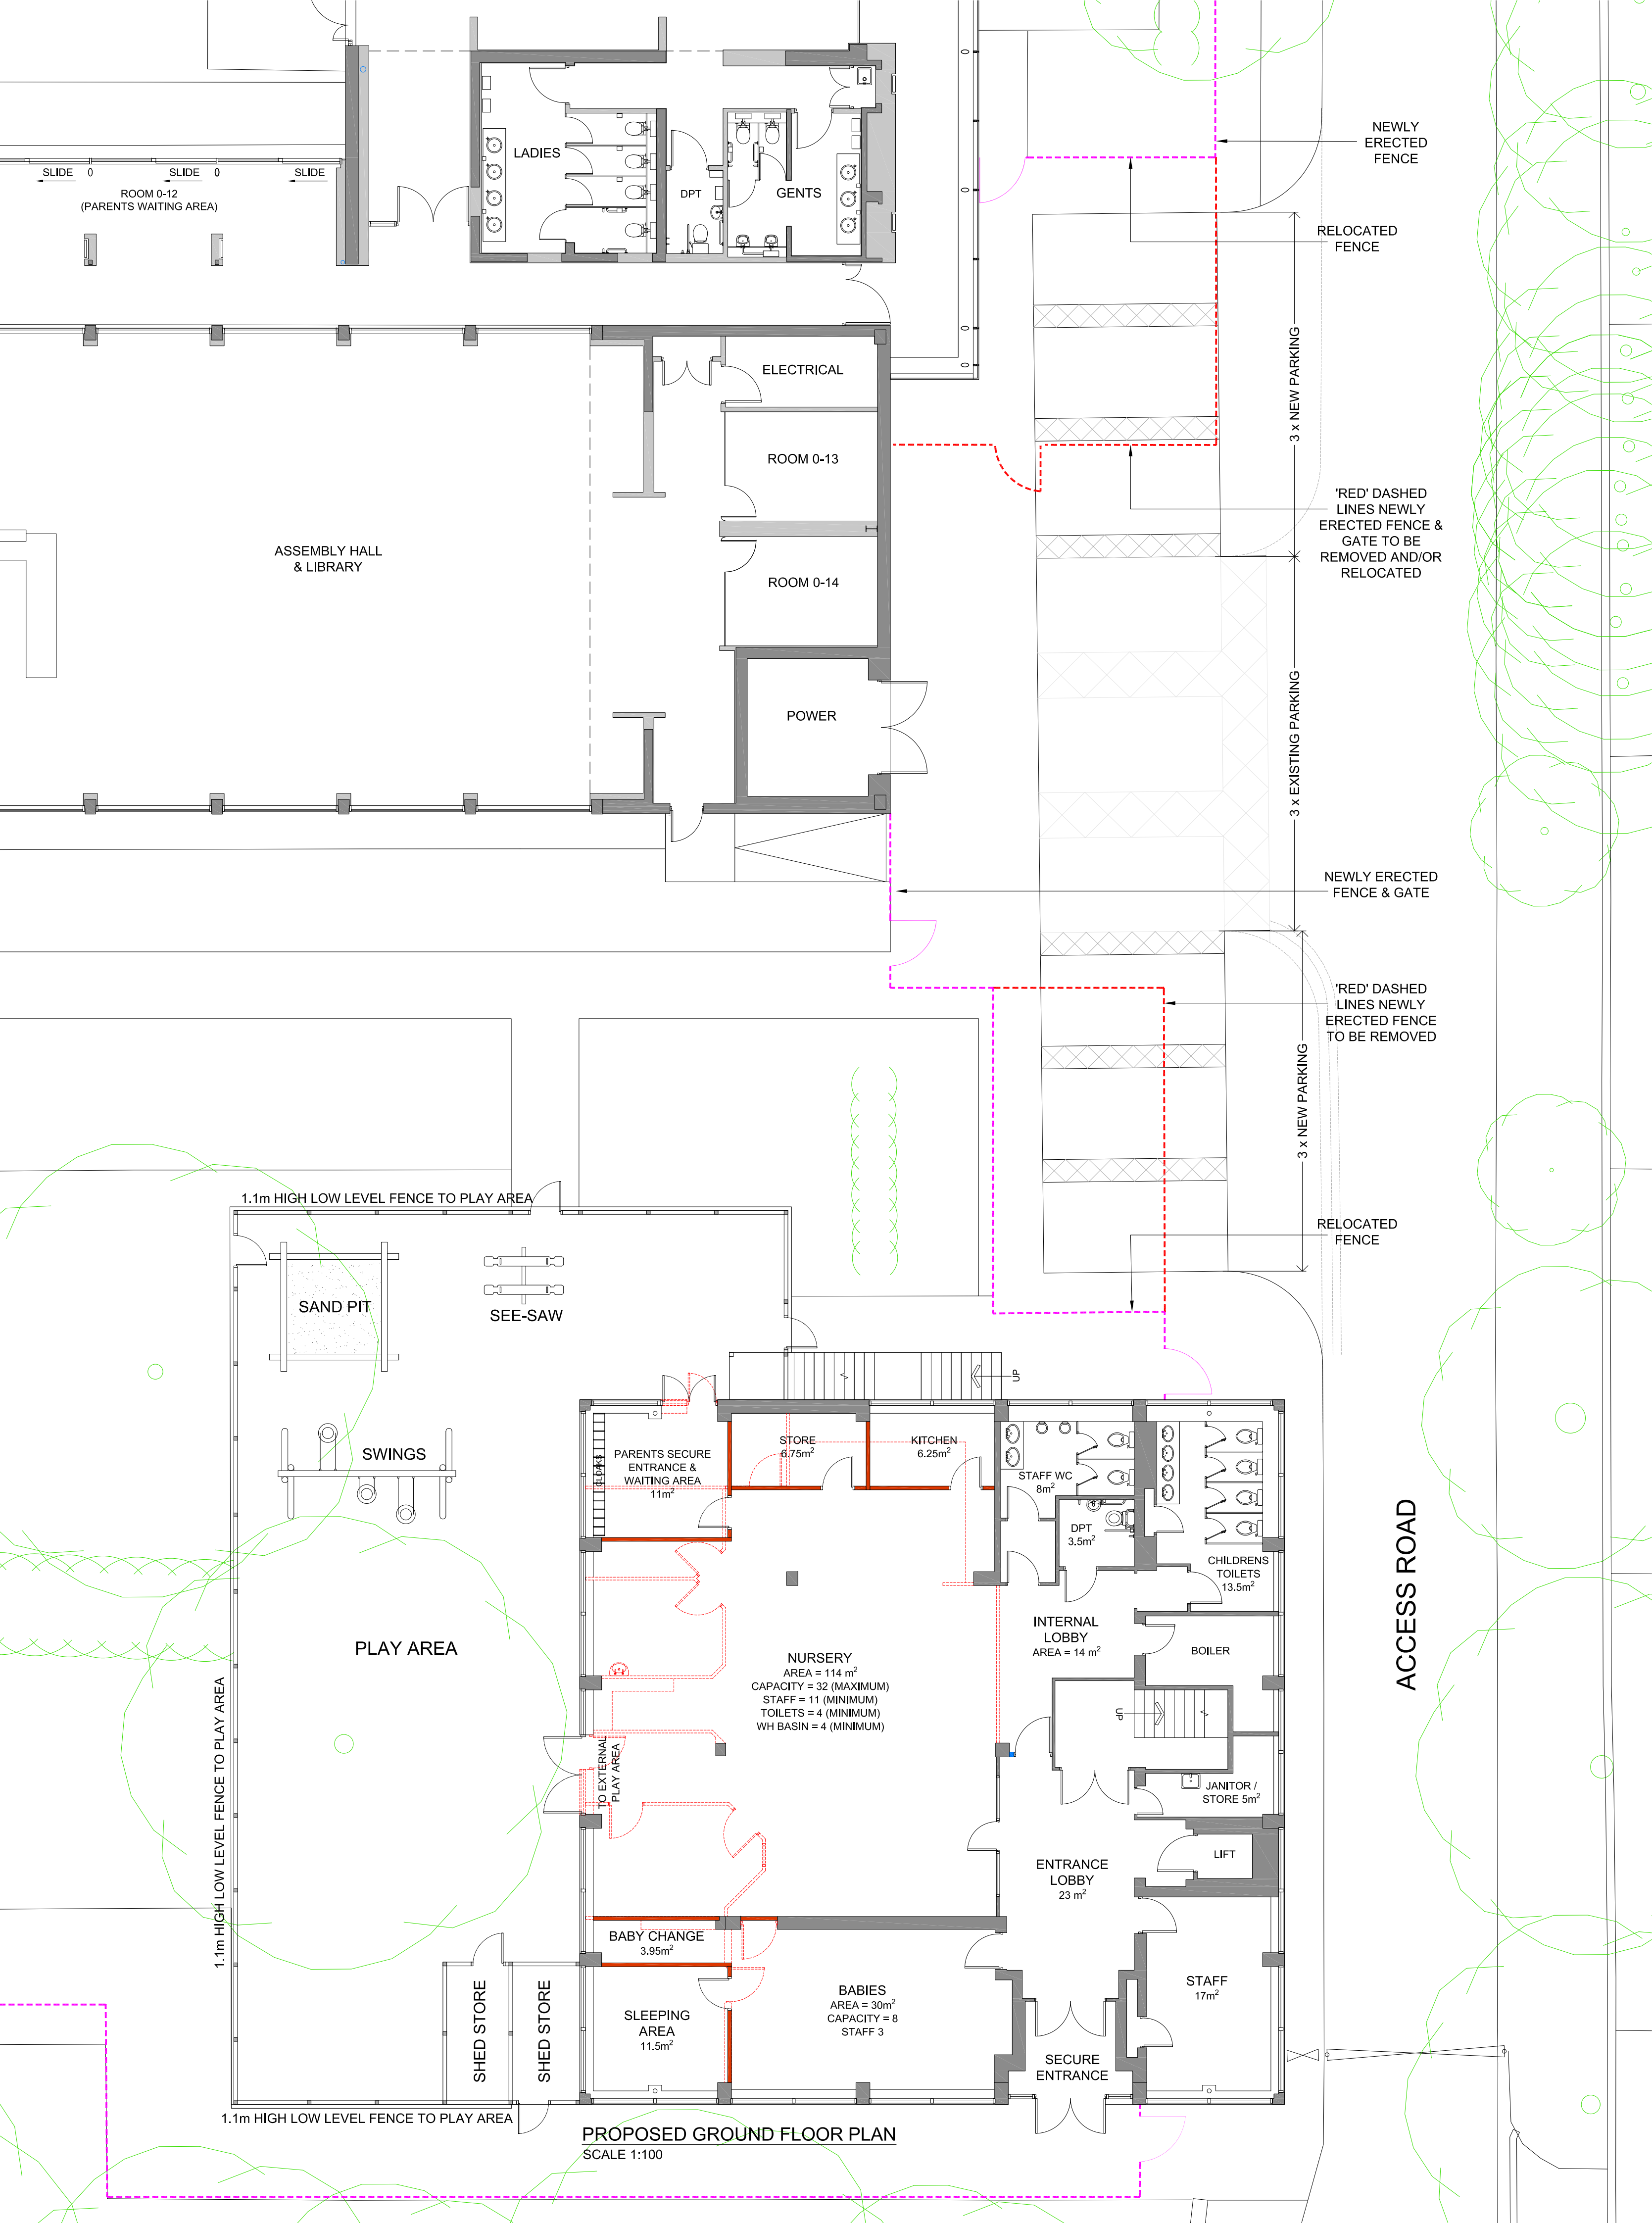


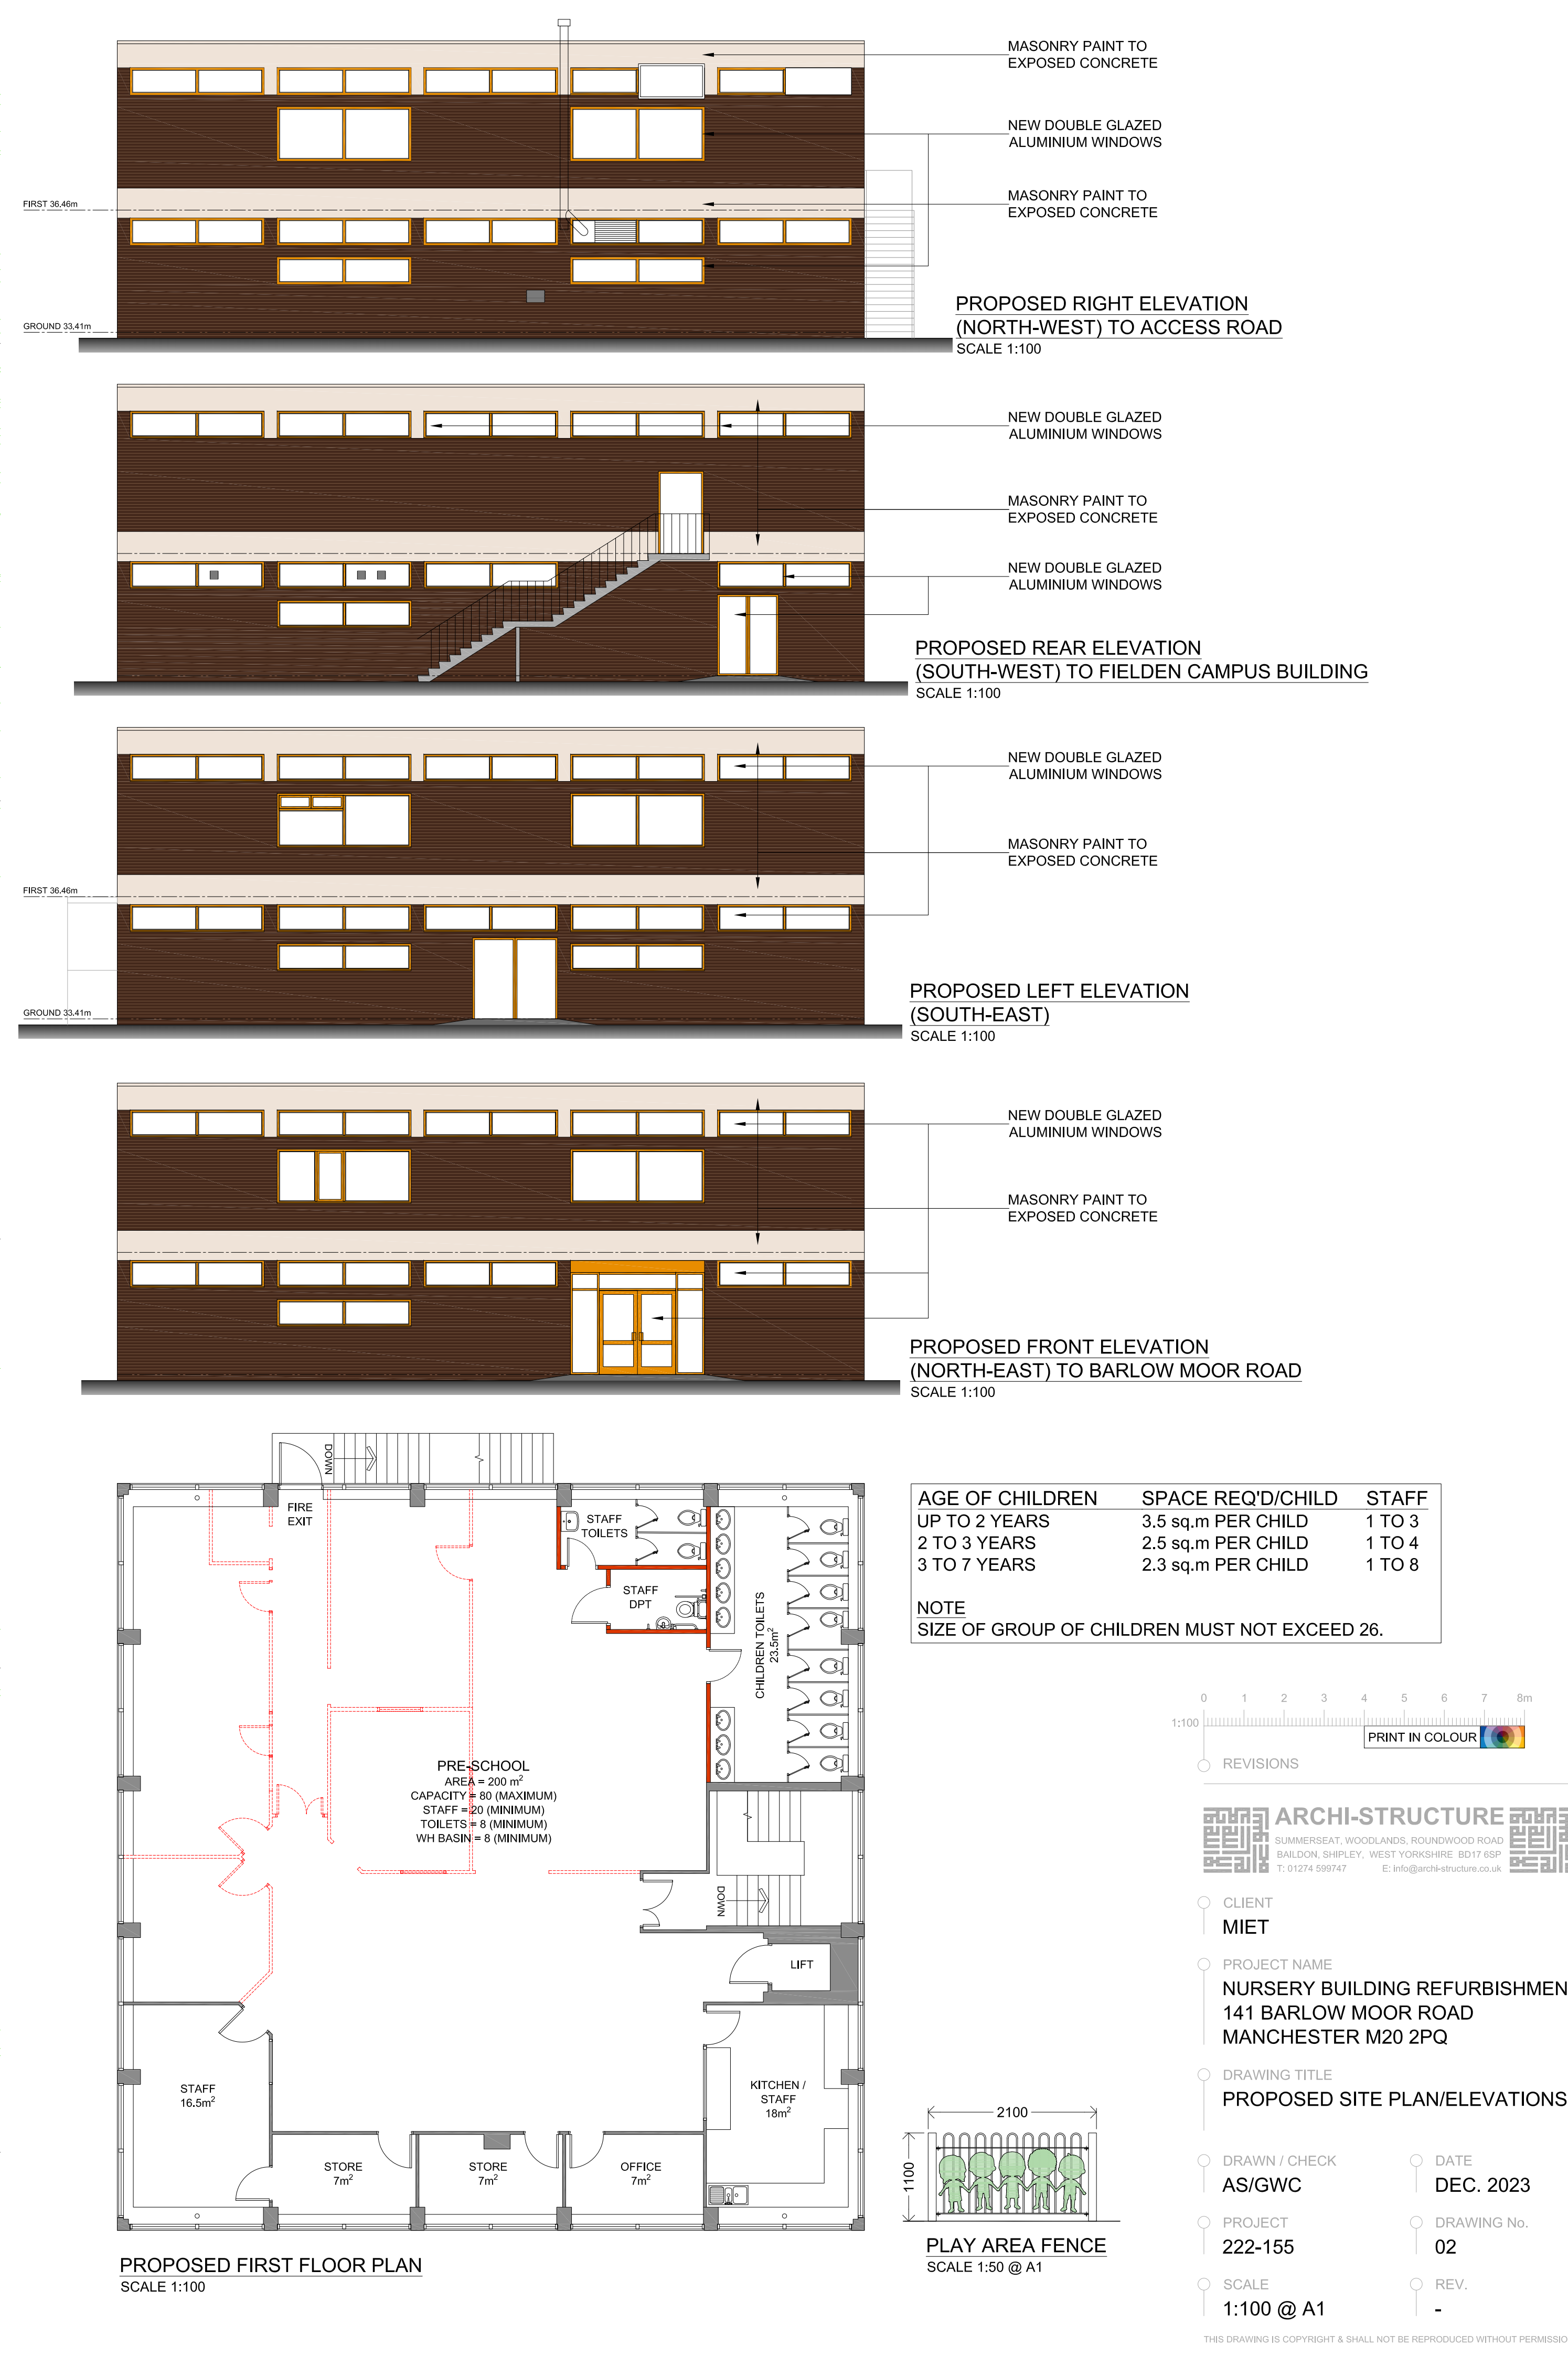

AGE OF CHILDREN	SPACE REQ'D/CHILD	STAFF
UP TO 2 YEARS	3.5 sq.m PER CHILD	1 TO 3
2 TO 3 YEARS	2.5 sq.m PER CHILD	1 TO 4
3 TO 7 YEARS	2.3 sq.m PER CHILD	1 TO 8

NOTE
SIZE OF GROUP OF CHILDREN MUST NOT EXCEED 26.

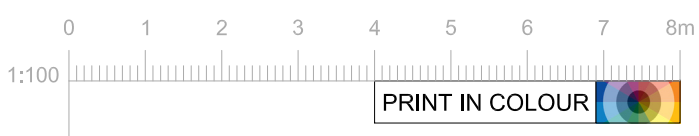

REVISIONS



CLIENT
MIET

PROJECT NAME
NURSERY BUILDING REFURBISHMENT
141 BARLOW MOOR ROAD
MANCHESTER M20 2PQ

DRAWING TITLE
PROPOSED SITE PLAN/ELEVATIONS

DRAWN / CHECK
AS/GWC

DATE
DEC. 2023

PROJECT
222-155

DRAWING No.
02

SCALE
1:100 @ A1

REV.
-

