


REVISIONS		
Rev.	Date	By


150x25mm
SW BARGEBOARD

150x12mm SQUARE
EDGED BOARDING

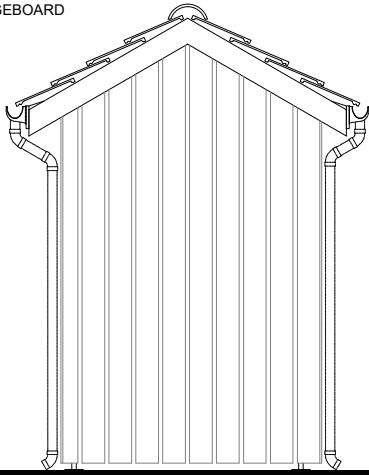

SIDE ELEVATION

ROOF TILES
(TO MATCH MAIN BUILDING)

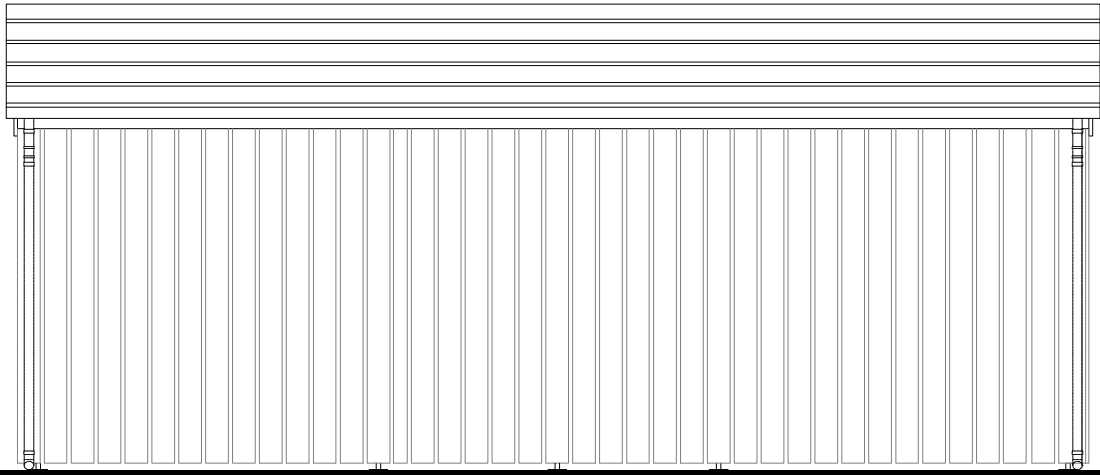

REAR ELEVATION

150x38mm
SW RIDGE BOARD

100x50mm SW
RAFTERS & JOISTS

uPVC RAINWATER
GOODS, COLOUR BLACK


200x75mm
SC4 SW BEARERS

150x12mm SQUARE EDGED
BOARDING NAILED TO
ARRIS RAILS


150x50mm ARRIS RAILS

SW FASCIA & TILTING FILLET


150x150mm SC3 POSTS ON
PROPRIETARY GMS BASE PLATE

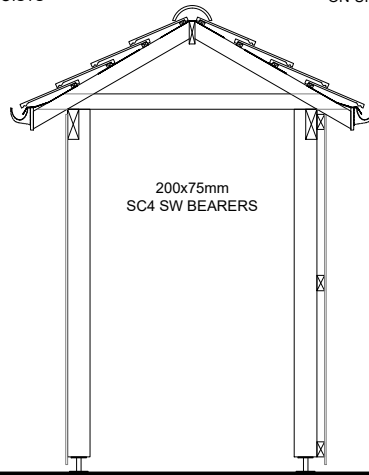


SECTION A-A

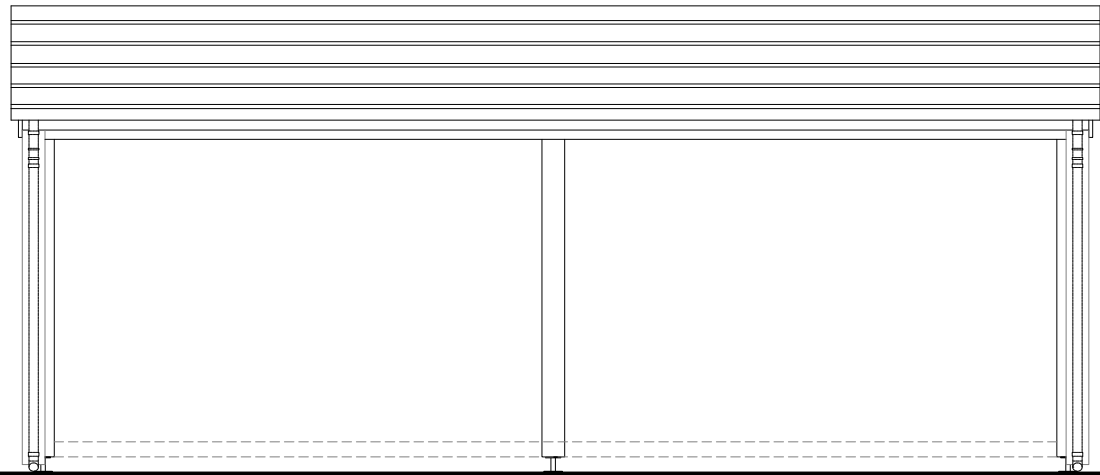

FRONT ELEVATION

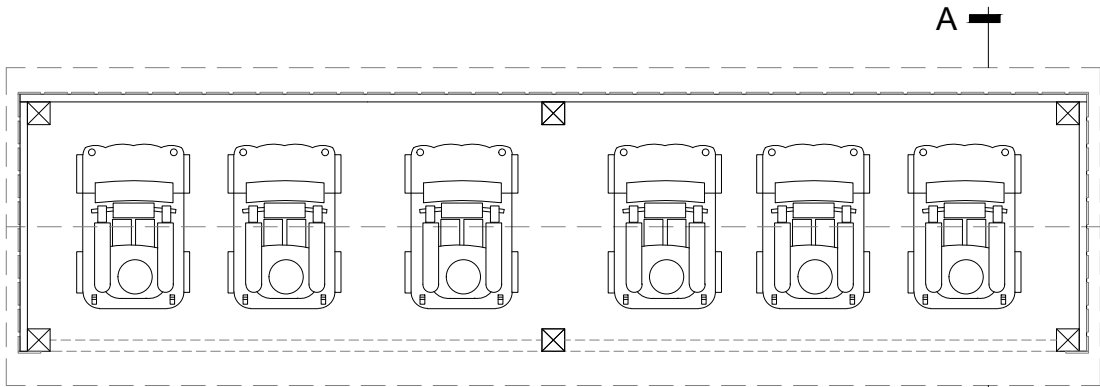

PLAN

 

Scale 1:50

© 2023 PLANNING ISSUES

planningissues
TOWN PLANNING AND ARCHITECTURE

Nick Wood
Design Manager
Churchill House * Unit 5A Olympic Park
Woolston Grange Avenue
Birchwood * Warrington * WA2 0YL
Tel: 01425 462100
E-mail design@planningissues.co.uk

Client

Churchill
Retirement Living

Project Title
Proposed Retirement Living Apartments
Lapwing Lane
DIDSBURY
M20 3ZA

Drawing Title

Buggy Store
PLANNING

Scale 1:50 @ A3 Date DEC 2023
Drawn BE Checked NW
Drawing No. Rev.

50013DB/PL12