


TYPICAL SUITE TYPE B -
EXISTING PLAN

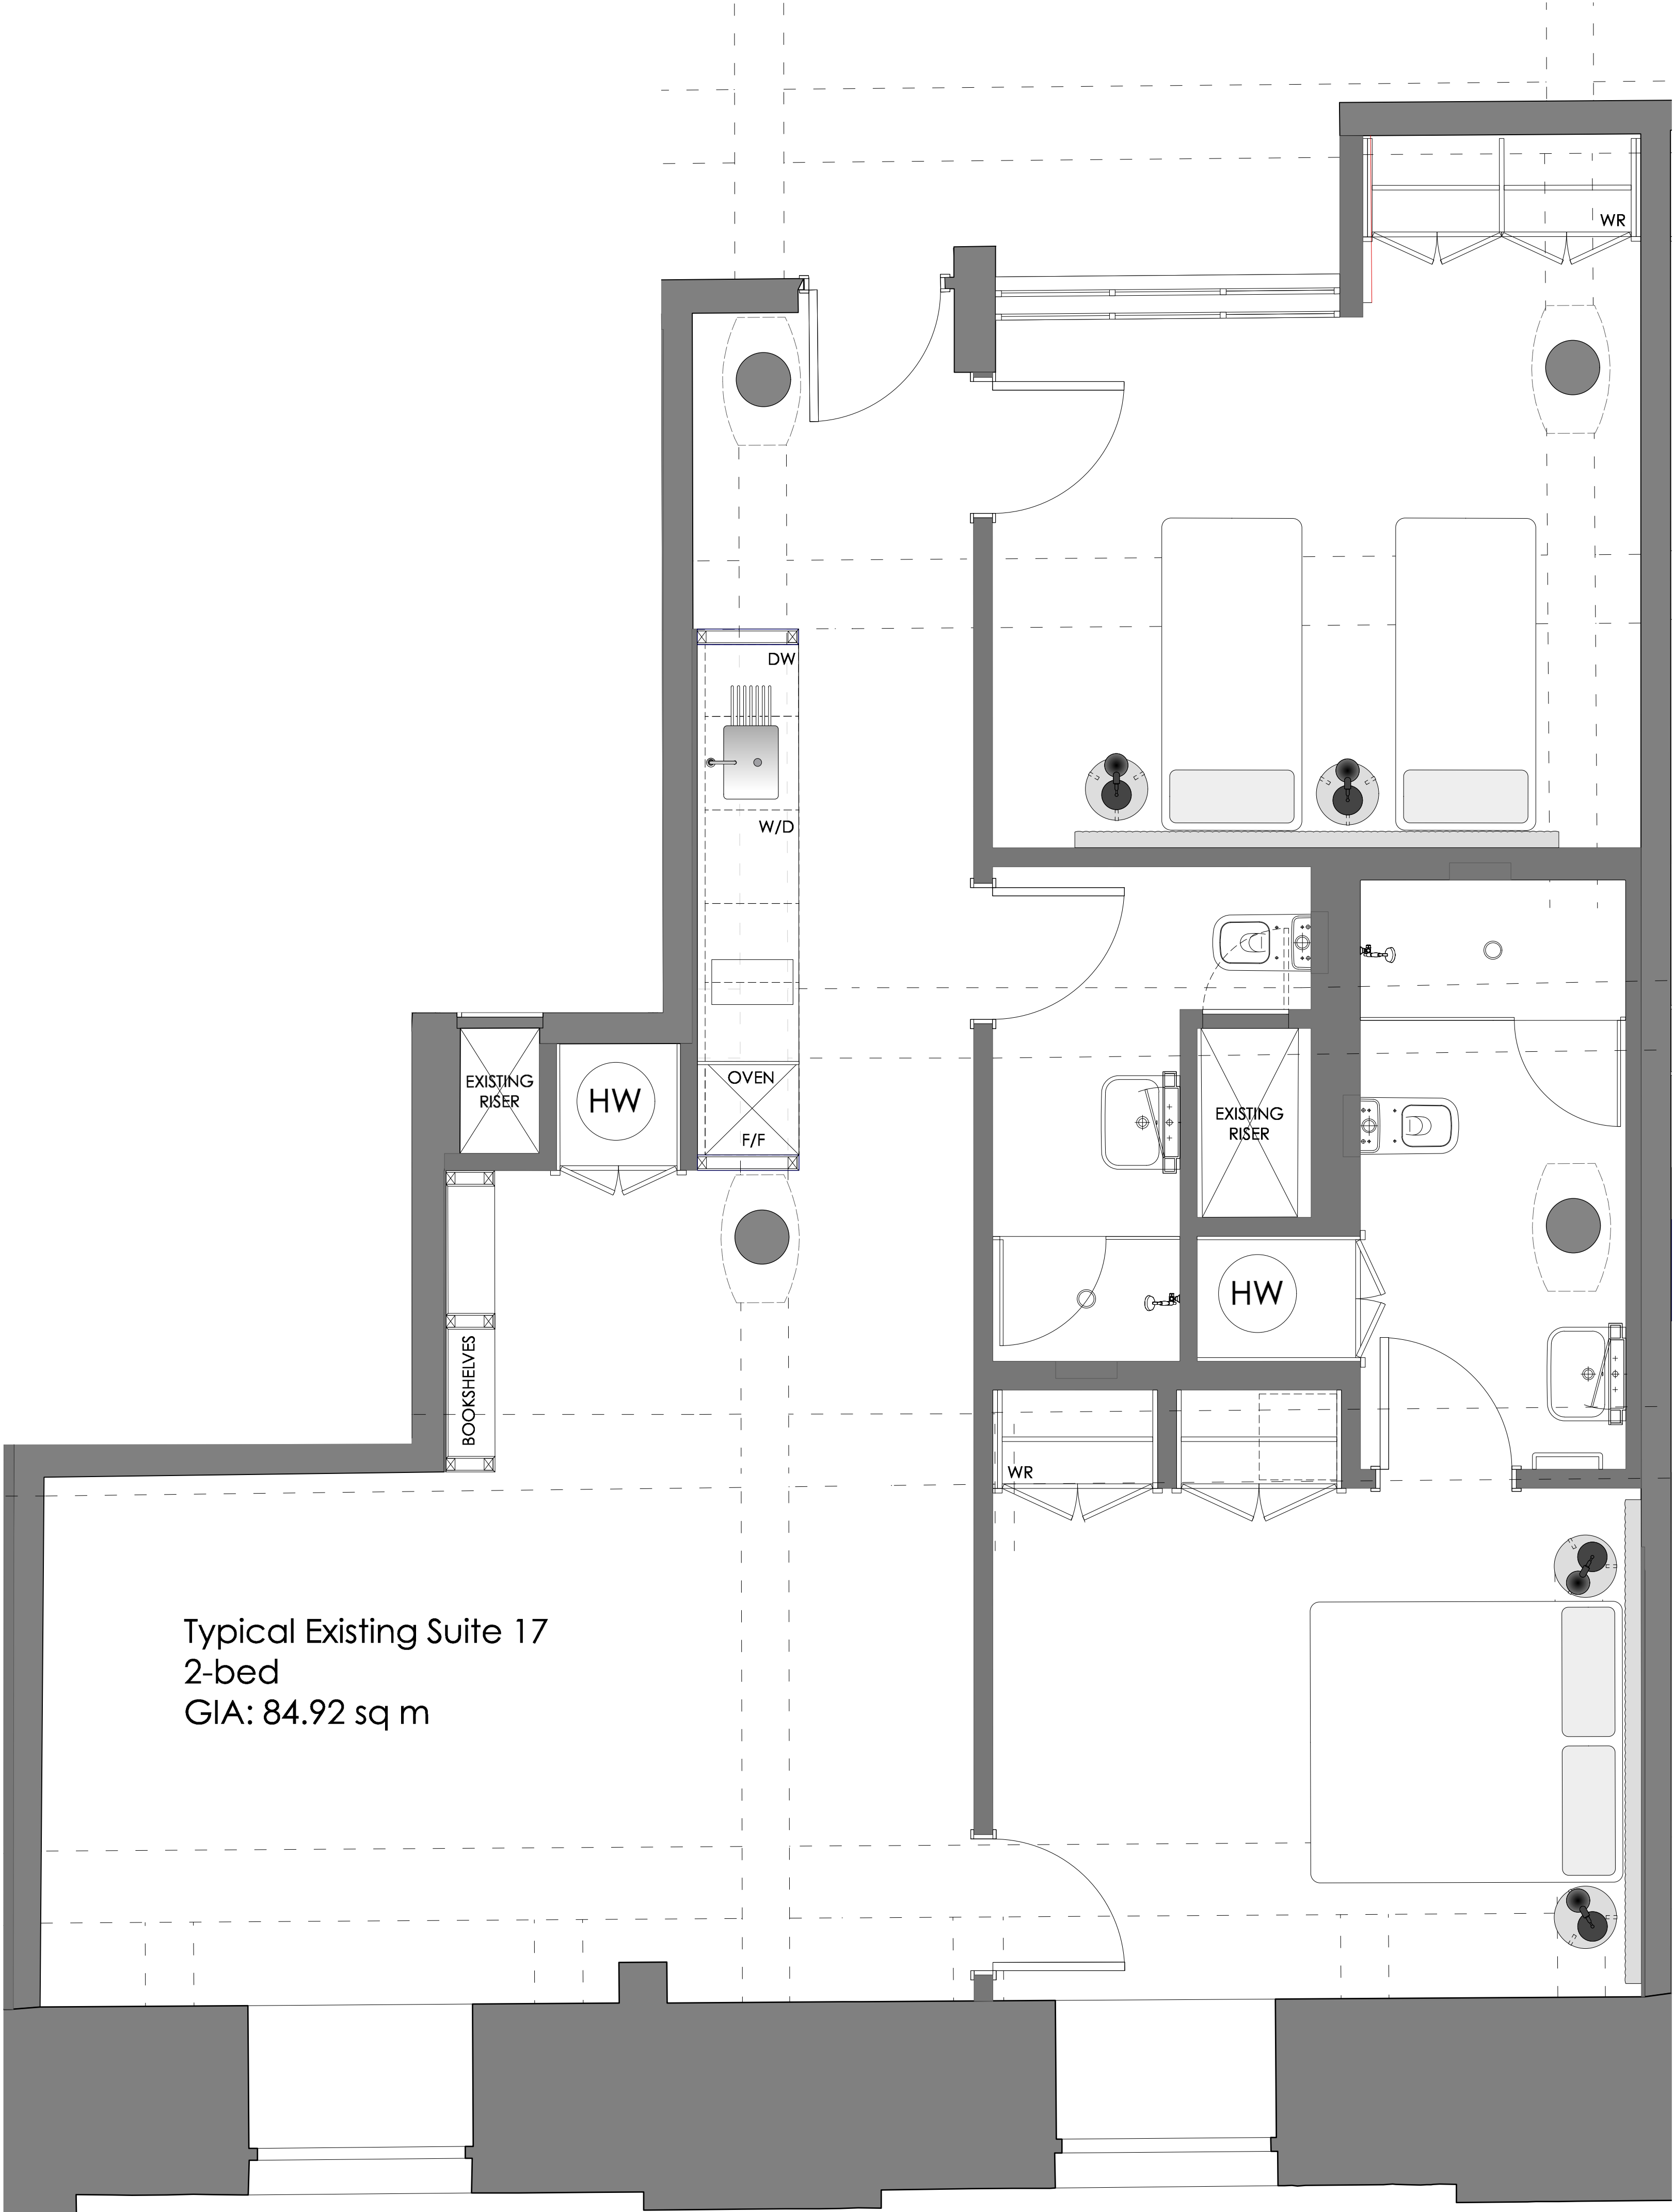

Copyright: All rights reserved. This drawing must not be reproduced without permission.


Only the original drawing should be relied upon. Contractors, subcontractors and suppliers must verify all dimensions on site before commencing any work or making any shop drawings.

All shop drawings to be submitted to the architect for comment prior to fabrication.

This drawing is to be read in conjunction with the Architect's specification, bills of quantities / schedules, structural, mechanical & electrical drawings and all discrepancies are to be reported to the architect.

Do not scale from this drawing. Dimensions are in millimetres unless otherwise stated.

revision / date / amendments		
A	--11.23	First Issue

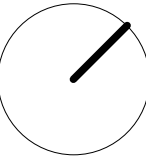

PLANNING

Archer Humphryes Architects

Basement
Central House
142 Central Street
London, United Kingdom
EC1V 8AR
T: +44 (0) 20 7251 8555

project title The Place Manchester			
drawing title Typical Suite 17 (Type B) Existing Floor Plan	scale 1:25 @ A1	date --11.23	checked DA
drawing number AHA/PLC/GA/4217-1	revision A		

Copyright: All rights reserved. This drawing must not be reproduced without permission.



Only the original drawing should be relied upon. Contractors, subcontractors and suppliers must verify all dimensions on site before commencing any work or making any shop drawings.

All shop drawings to be submitted to the architect for comment prior to fabrication.

This drawing is to be read in conjunction with the Architect's specification, bills of quantities / schedules, structural, mechanical & electrical drawings and all discrepancies are to be reported to the architect.

Do not scale from this drawing. Dimensions are in millimetres unless otherwise stated.

revision / date / amendments		
A	--11.23	First Issue

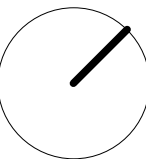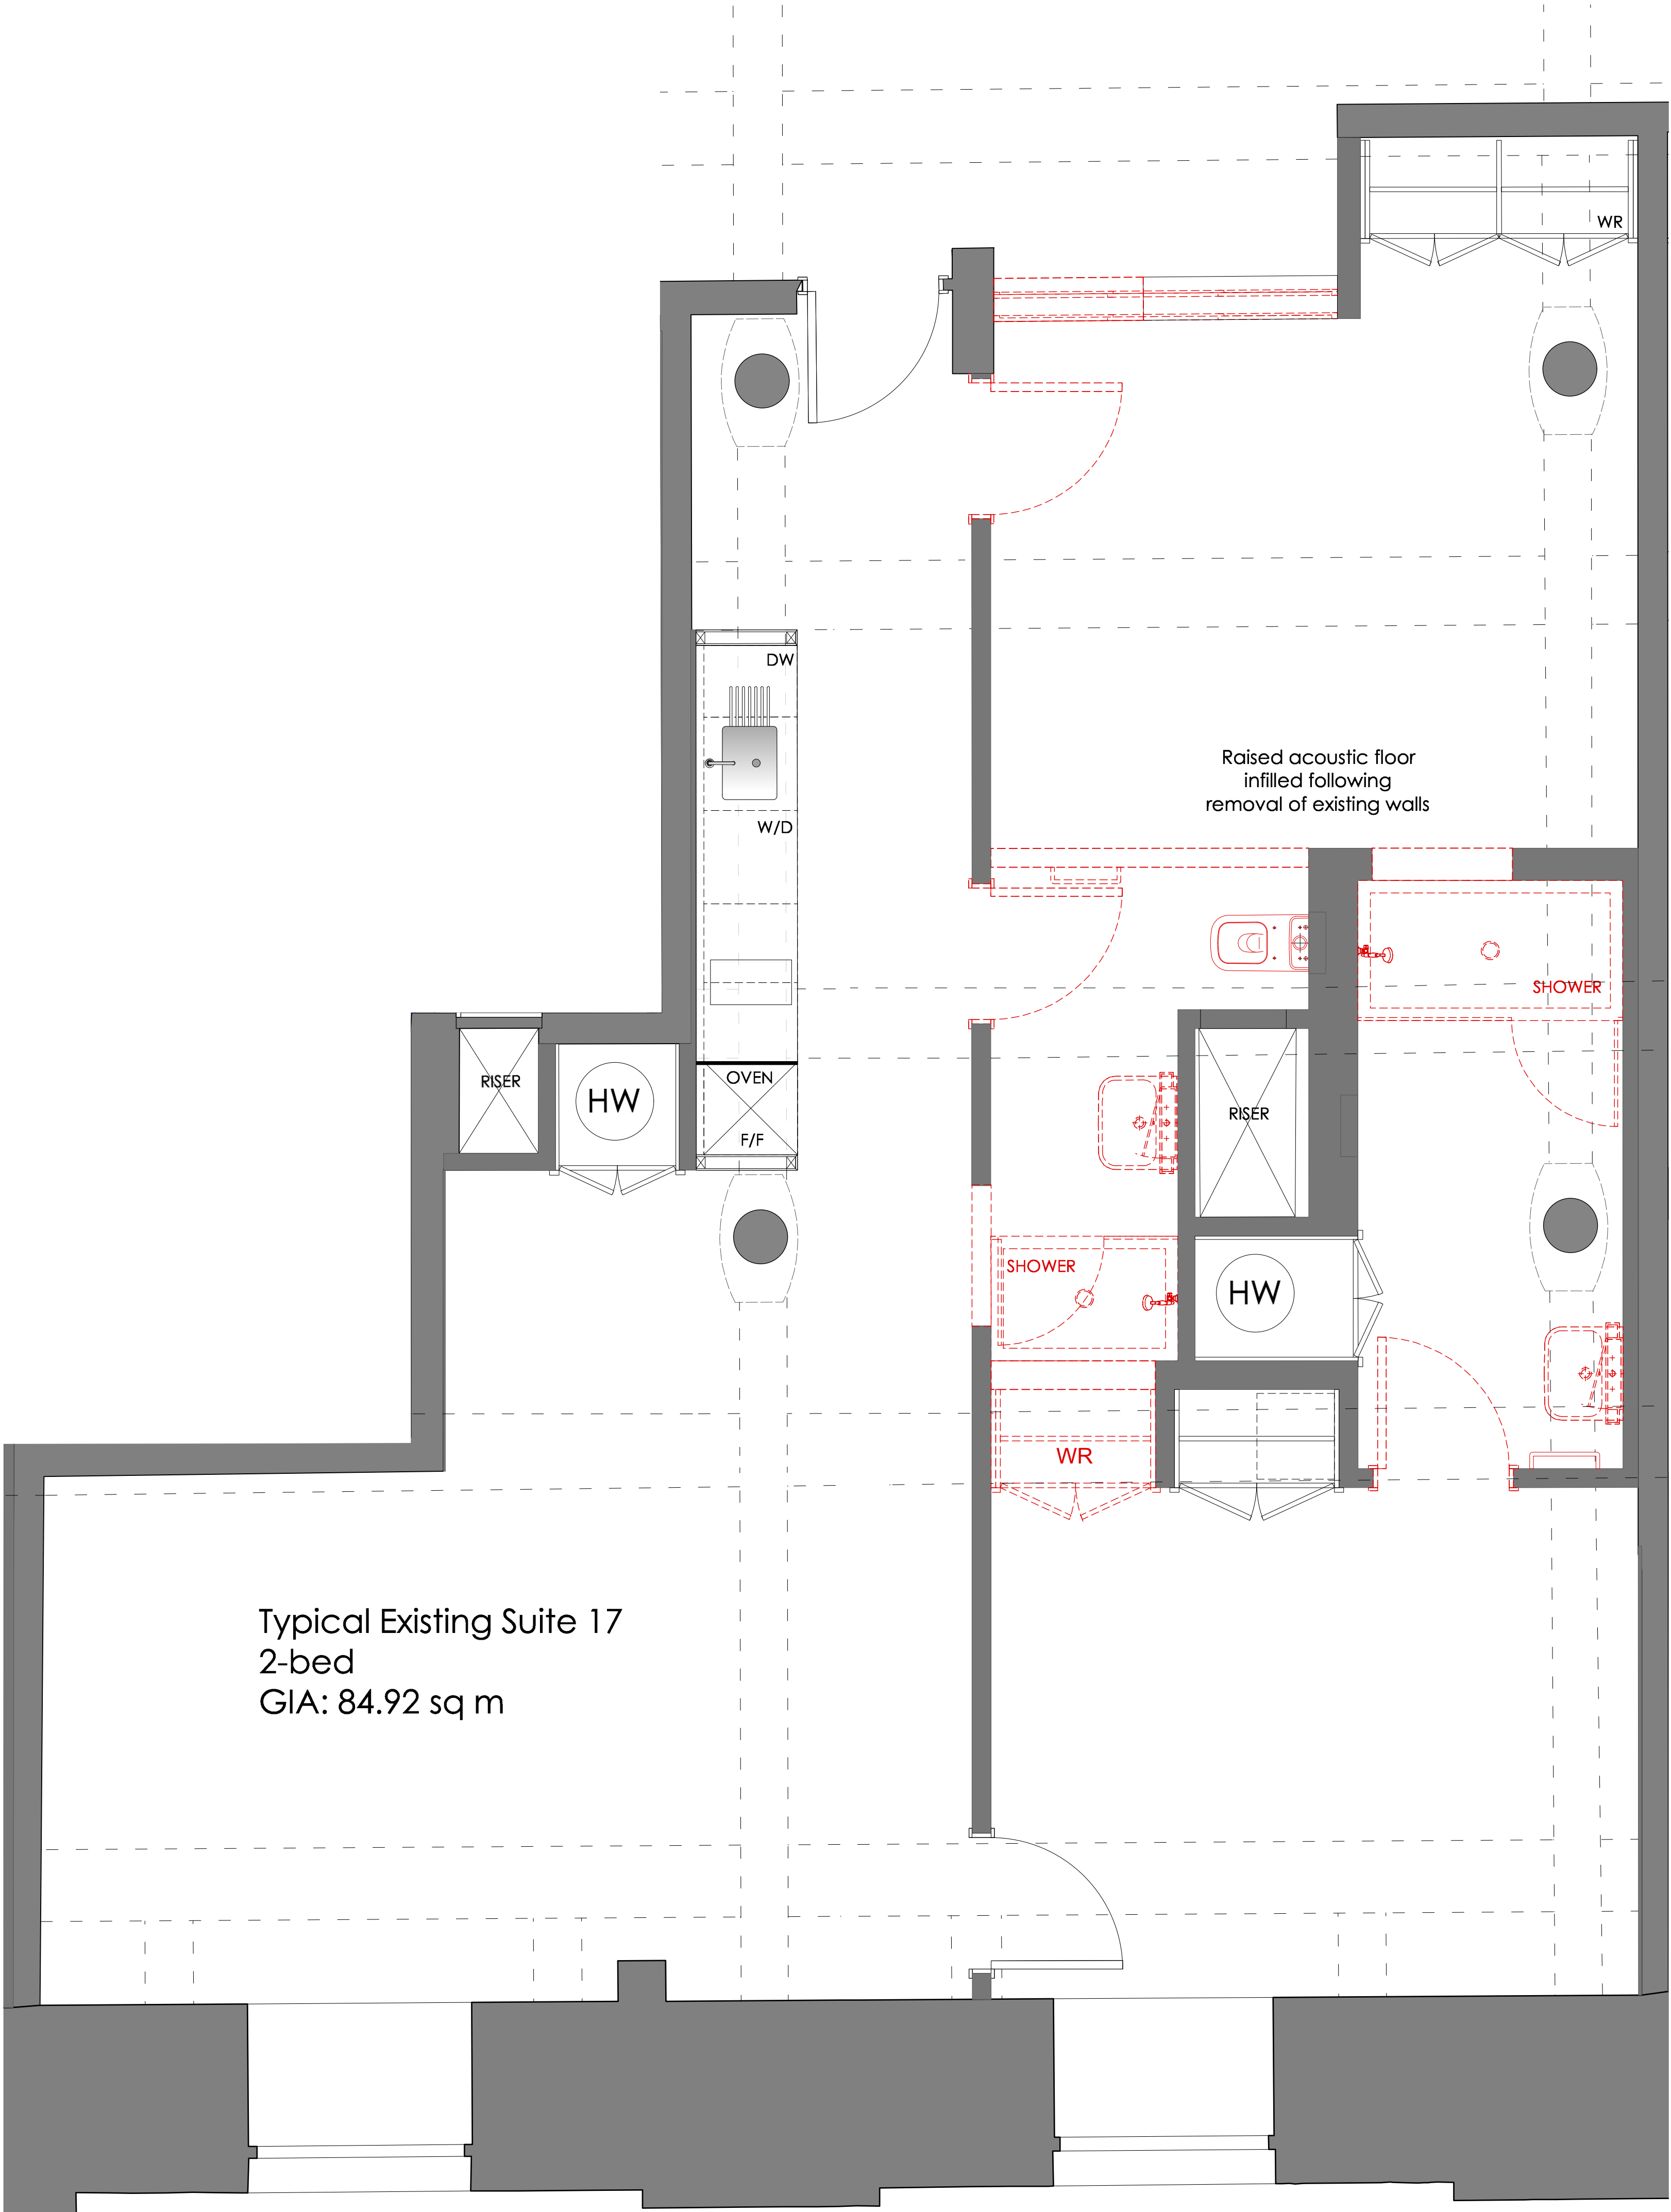

PLANNING


Archer Humphryes Architects

Basement
Central House
142 Central Street
London, United Kingdom
EC1V 8AR
T: +44 (0) 20 7251 8555

project title The Place Manchester			
drawing title Typical Suite 17 (Type B) Proposed Demolition Plan	scale 1:25 @ A1	date --11.23	checked DA
drawing number AHA/PLC/GA/4217-1.1	revision A		

TYPICAL SUITE TYPE B -
PROPOSED DEMOLITION PLAN

TYPICAL SUITE TYPE B -
PROPOSED PLAN

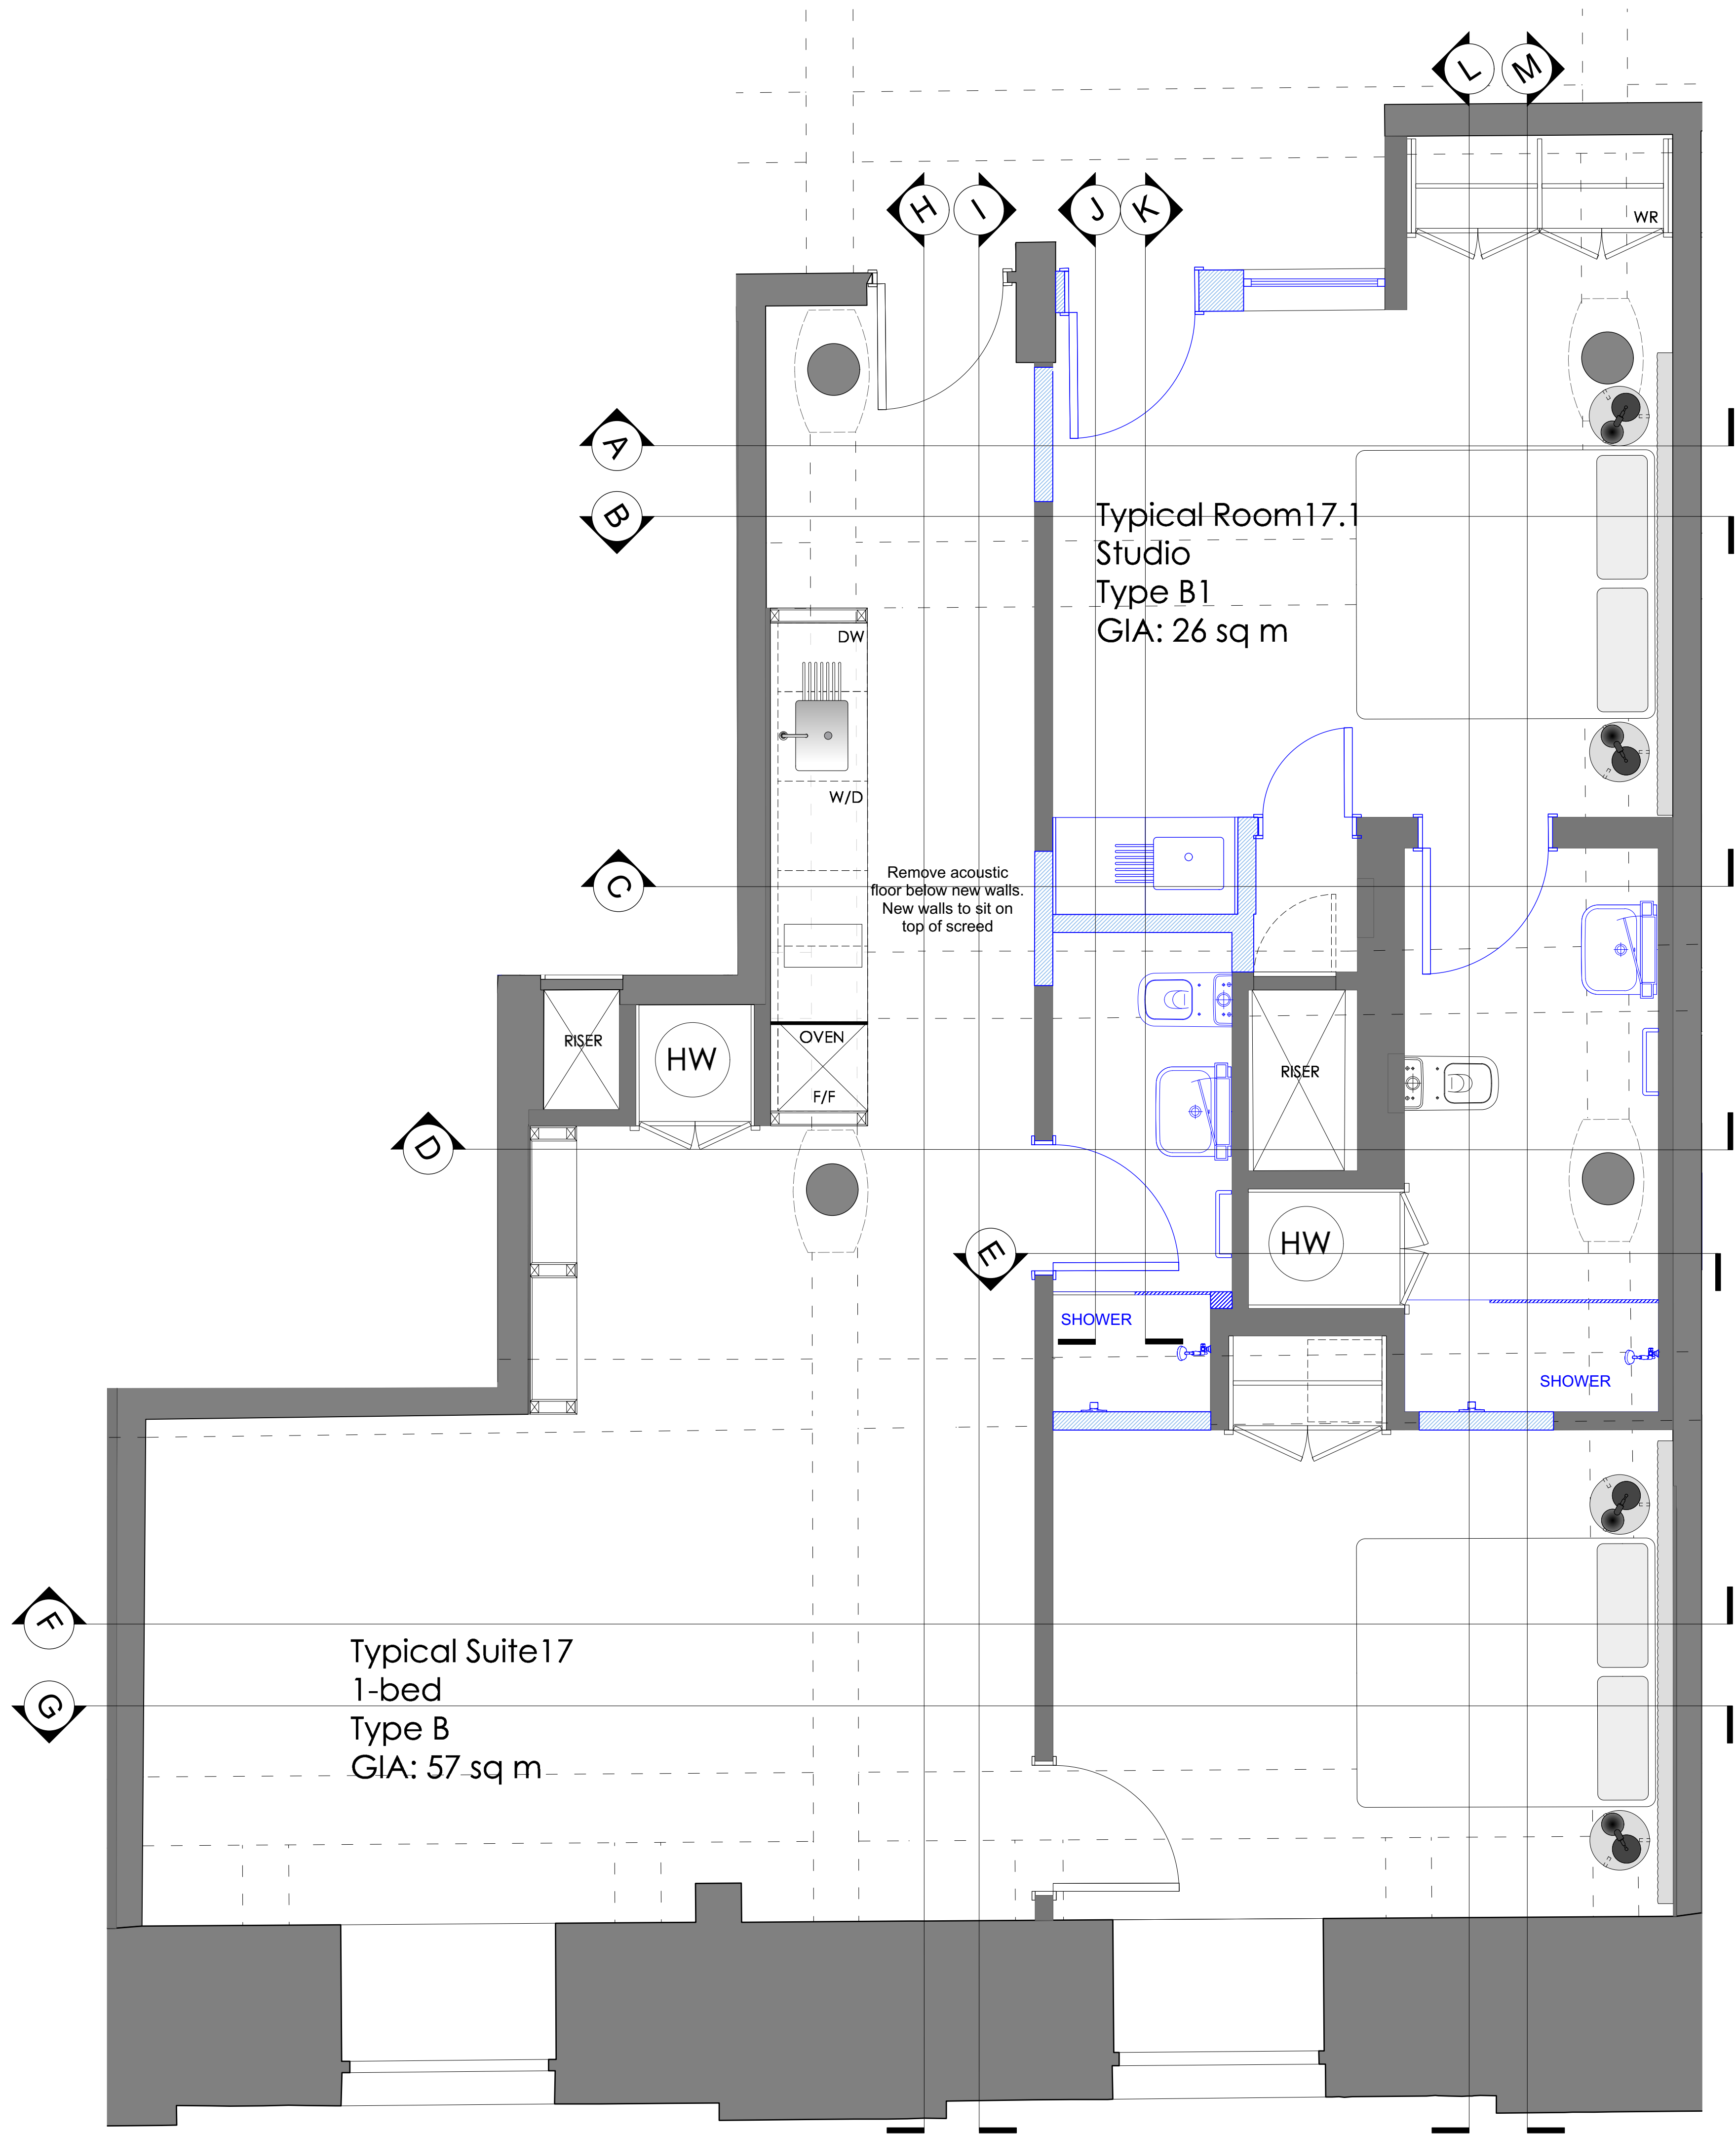

Copyright: All rights reserved. This drawing must not be reproduced without permission.

Only the original drawing should be relied upon. Contractors, subcontractors and suppliers must verify all dimensions on site before commencing any work or making any shop drawings.

All shop drawings to be submitted to the architect for comment prior to fabrication.


This drawing is to be read in conjunction with the Architect's specification, bills of quantities / schedules, structural, mechanical & electrical drawings and all discrepancies are to be reported to the architect.

Do not scale from this drawing. Dimensions are in millimetres unless otherwise stated.

revision / date / amendments		
A	--11.23	First Issue

LEGEND

New walls

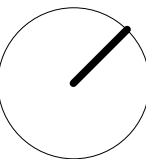


PLANNING


Archer Humphryes Architects

Basement
Central House
142 Central Street
London, United Kingdom
EC1V 8AR
T: +44 (0) 20 7251 8555


project title The Place Manchester			
drawing title Typical Suite 17 (Type B) Proposed Plan	scale 1:25 @ A1	date --11.23	checked DA
drawing number AHA/PLC/GA/4217-1.2	drawn SL	revision A	

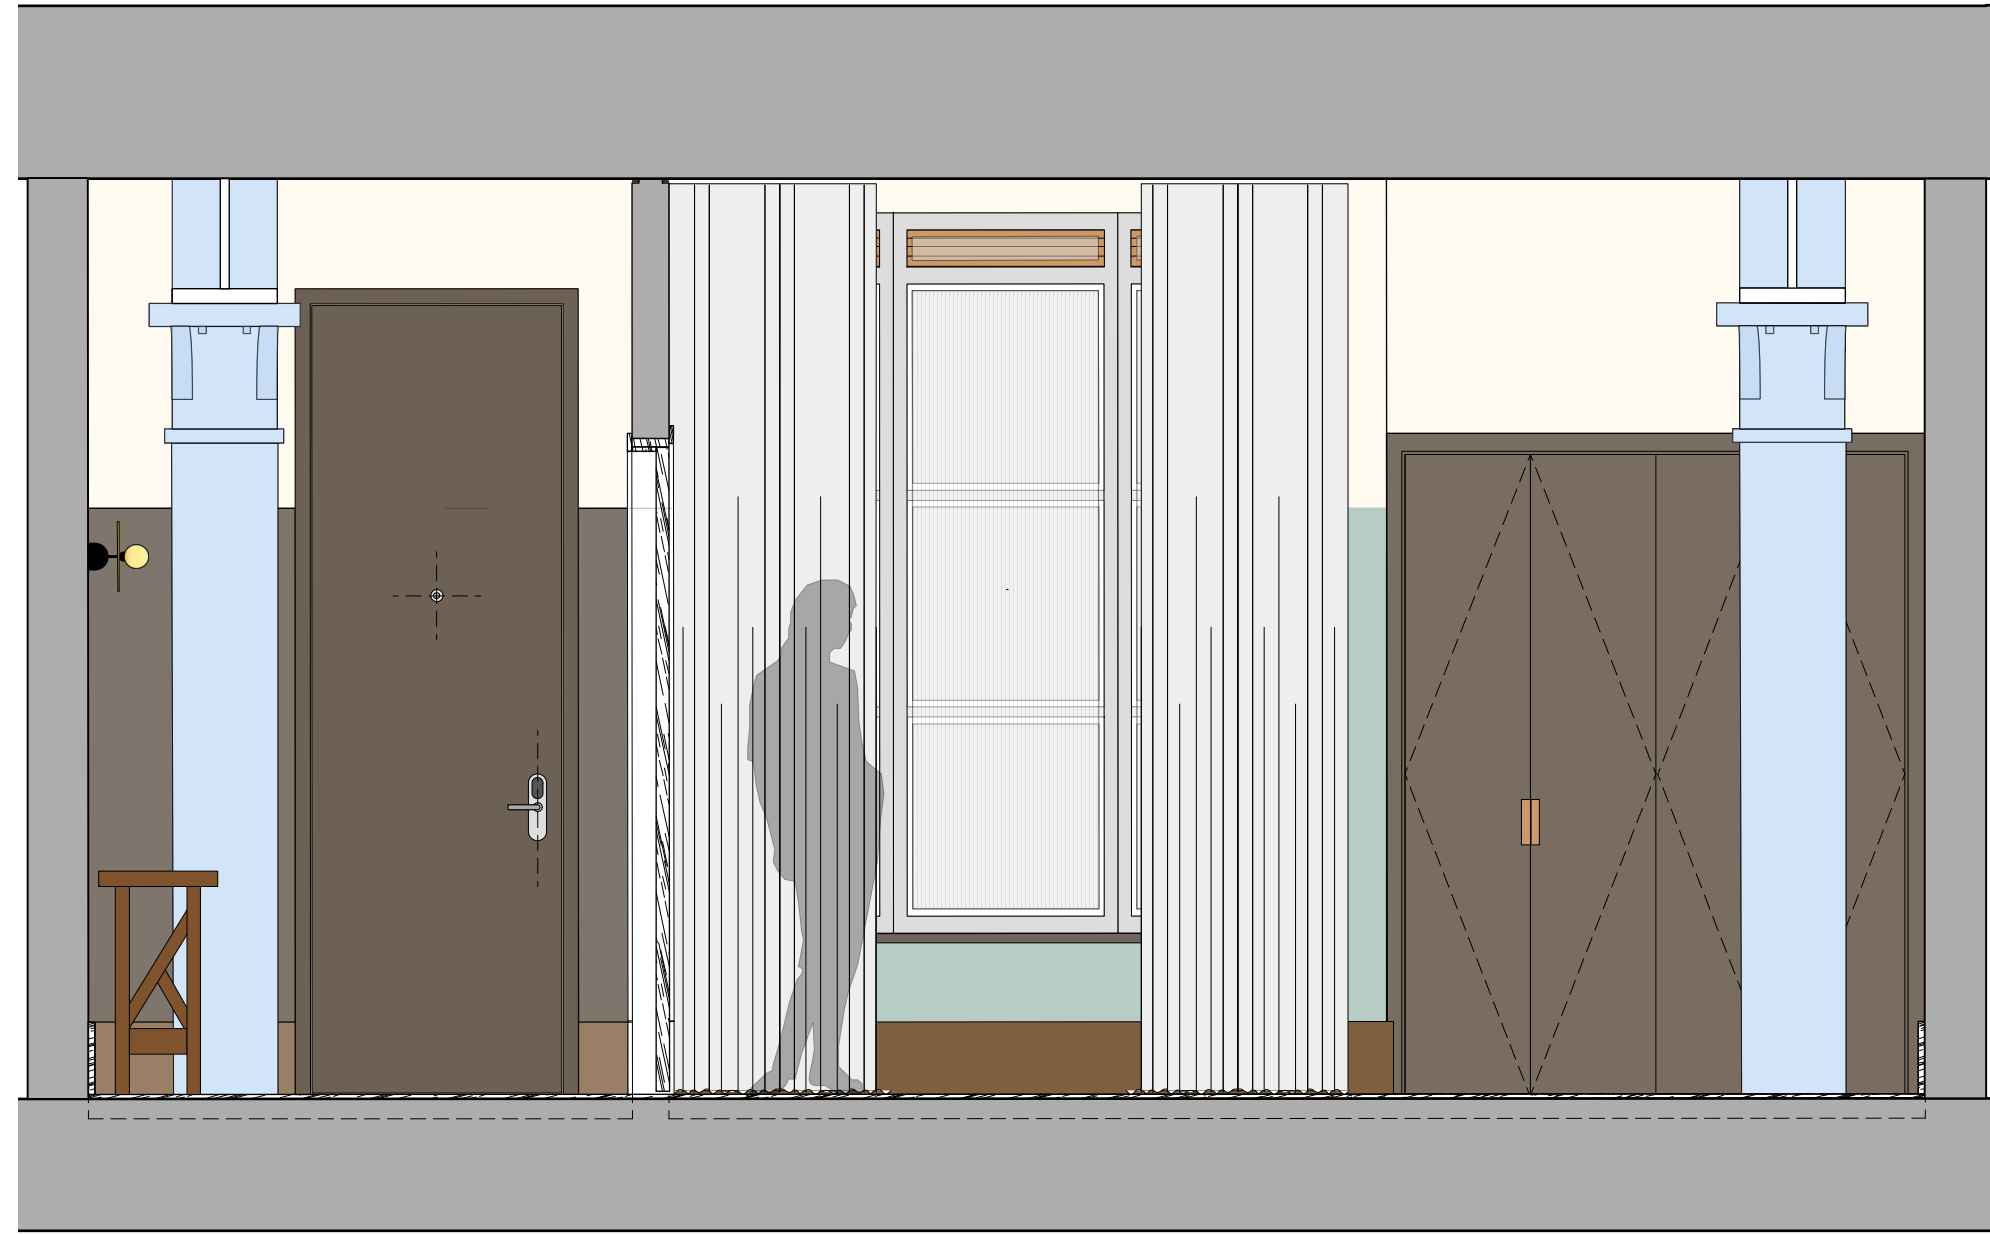

ELEVATION A

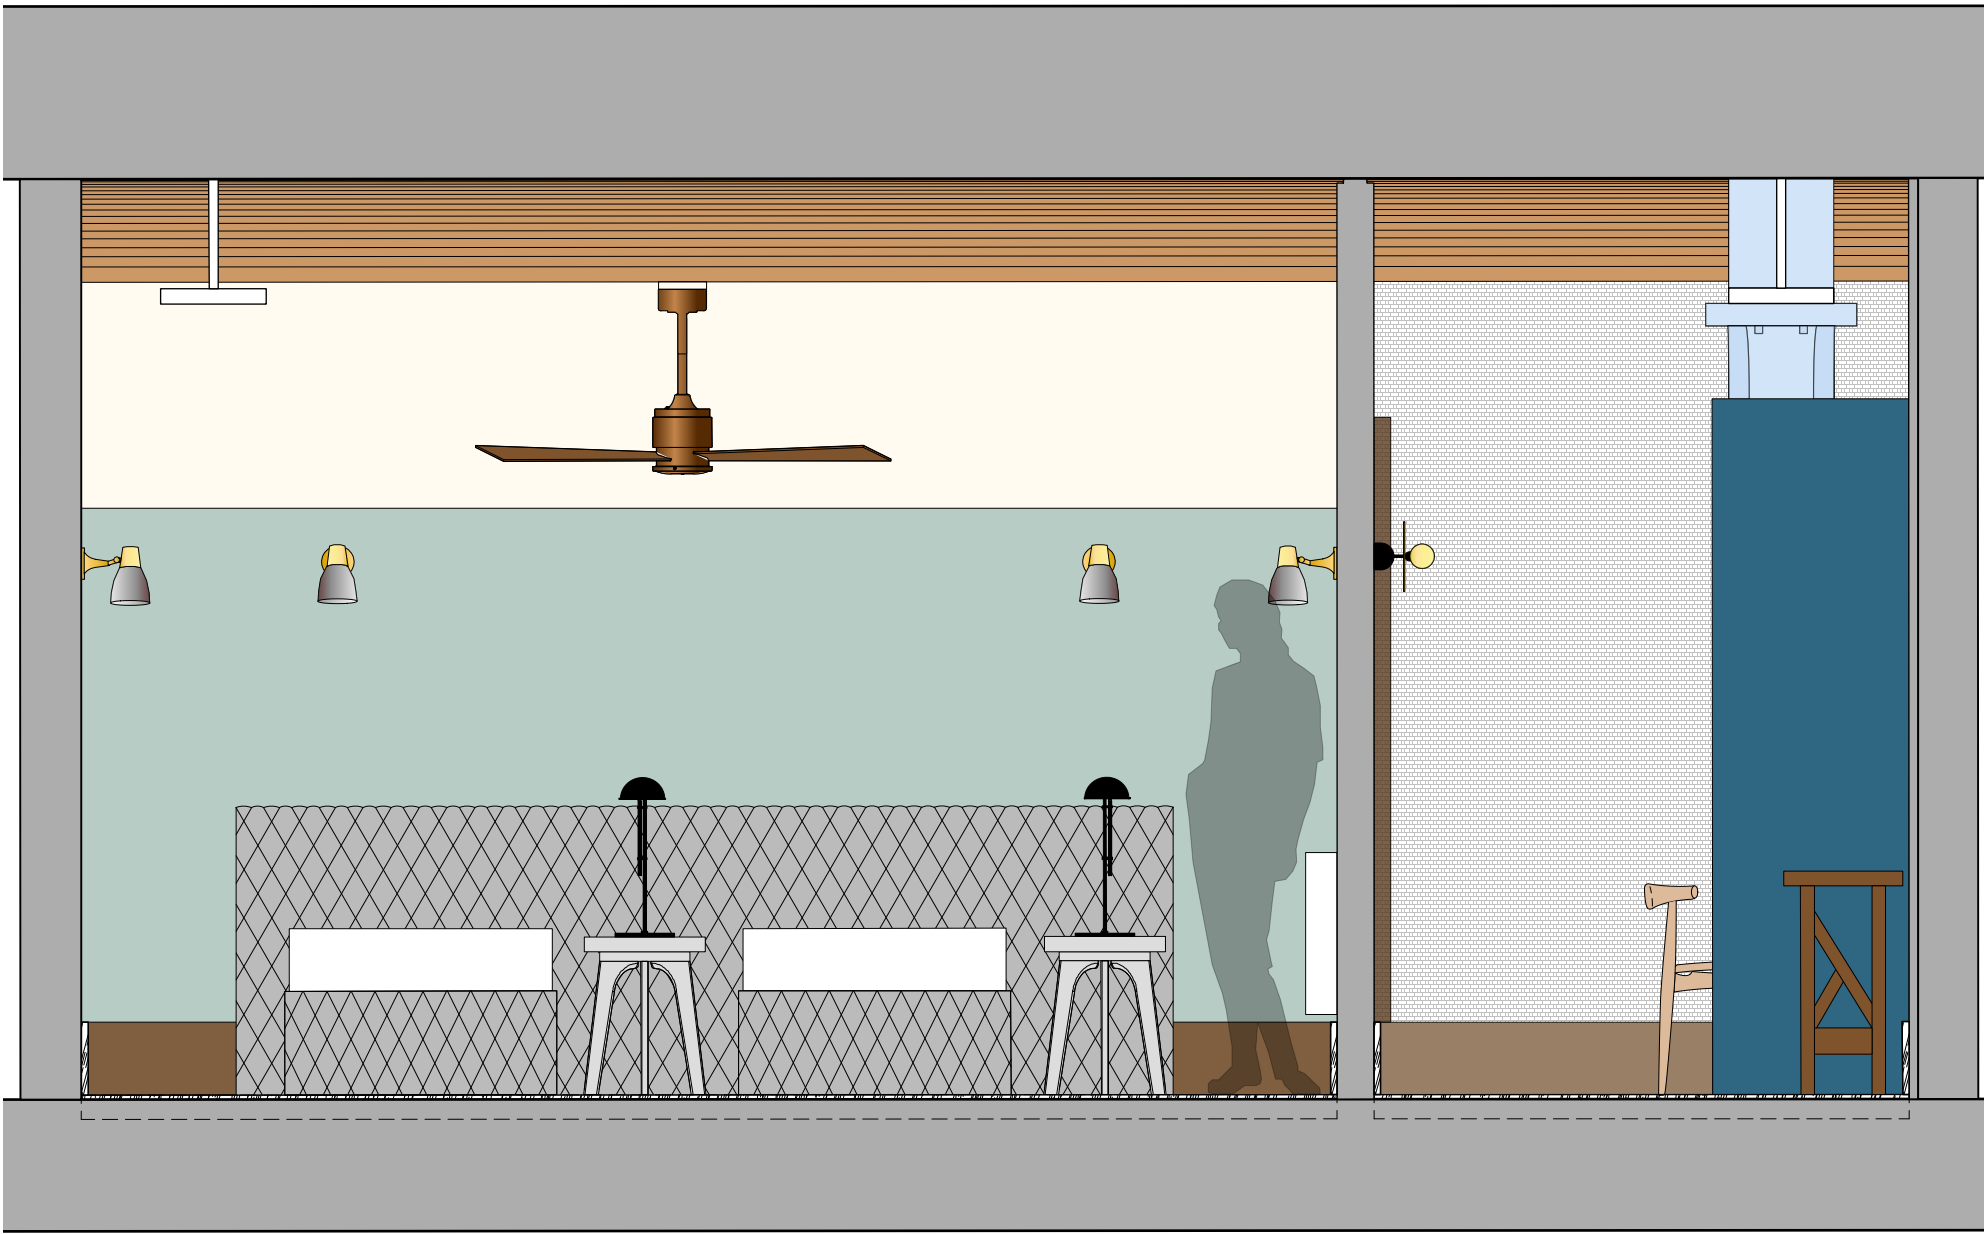

ELEVATION B

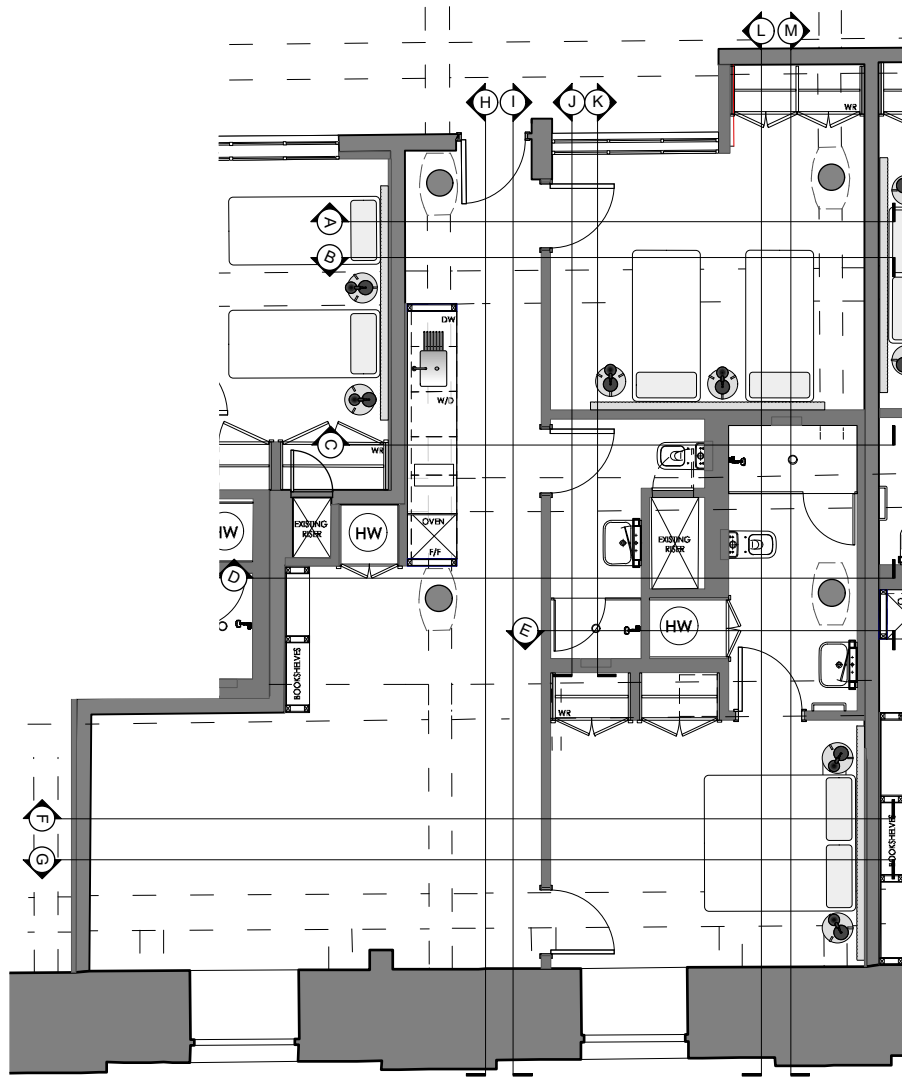

Copyright: All rights reserved. This drawing must not be reproduced without permission.

Only the original drawing should be relied upon. Contractors, subcontractors and suppliers must verify all dimensions on site before commencing any work or making any shop drawings.

All shop drawings to be submitted to the architect for comment prior to fabrication.

This drawing is to be read in conjunction with the Architect's specification, bills of quantities / schedules, structural, mechanical & electrical drawings and all discrepancies are to be reported to the architect.

Do not scale from this drawing. Dimensions are in millimetres unless otherwise stated.

revision / date / amendments		
A	-11.23	First Issue


SUITE 17 - TYPE B - EXISTING ELEVATIONS

PLANNING


Archer Humphryes Architects

Basement
Central House
142 Central Street
London, United Kingdom
EC1V 8AR
T: +44 (0) 20 7251 8555


project title The Place Manchester		
drawing title Suite 17 (Type B) Existing Elevations	scale 1:25 @A1	date 11.23
drawing number AHA/PLC/GA/4217-6	drawn FR	checked DA
		revision A

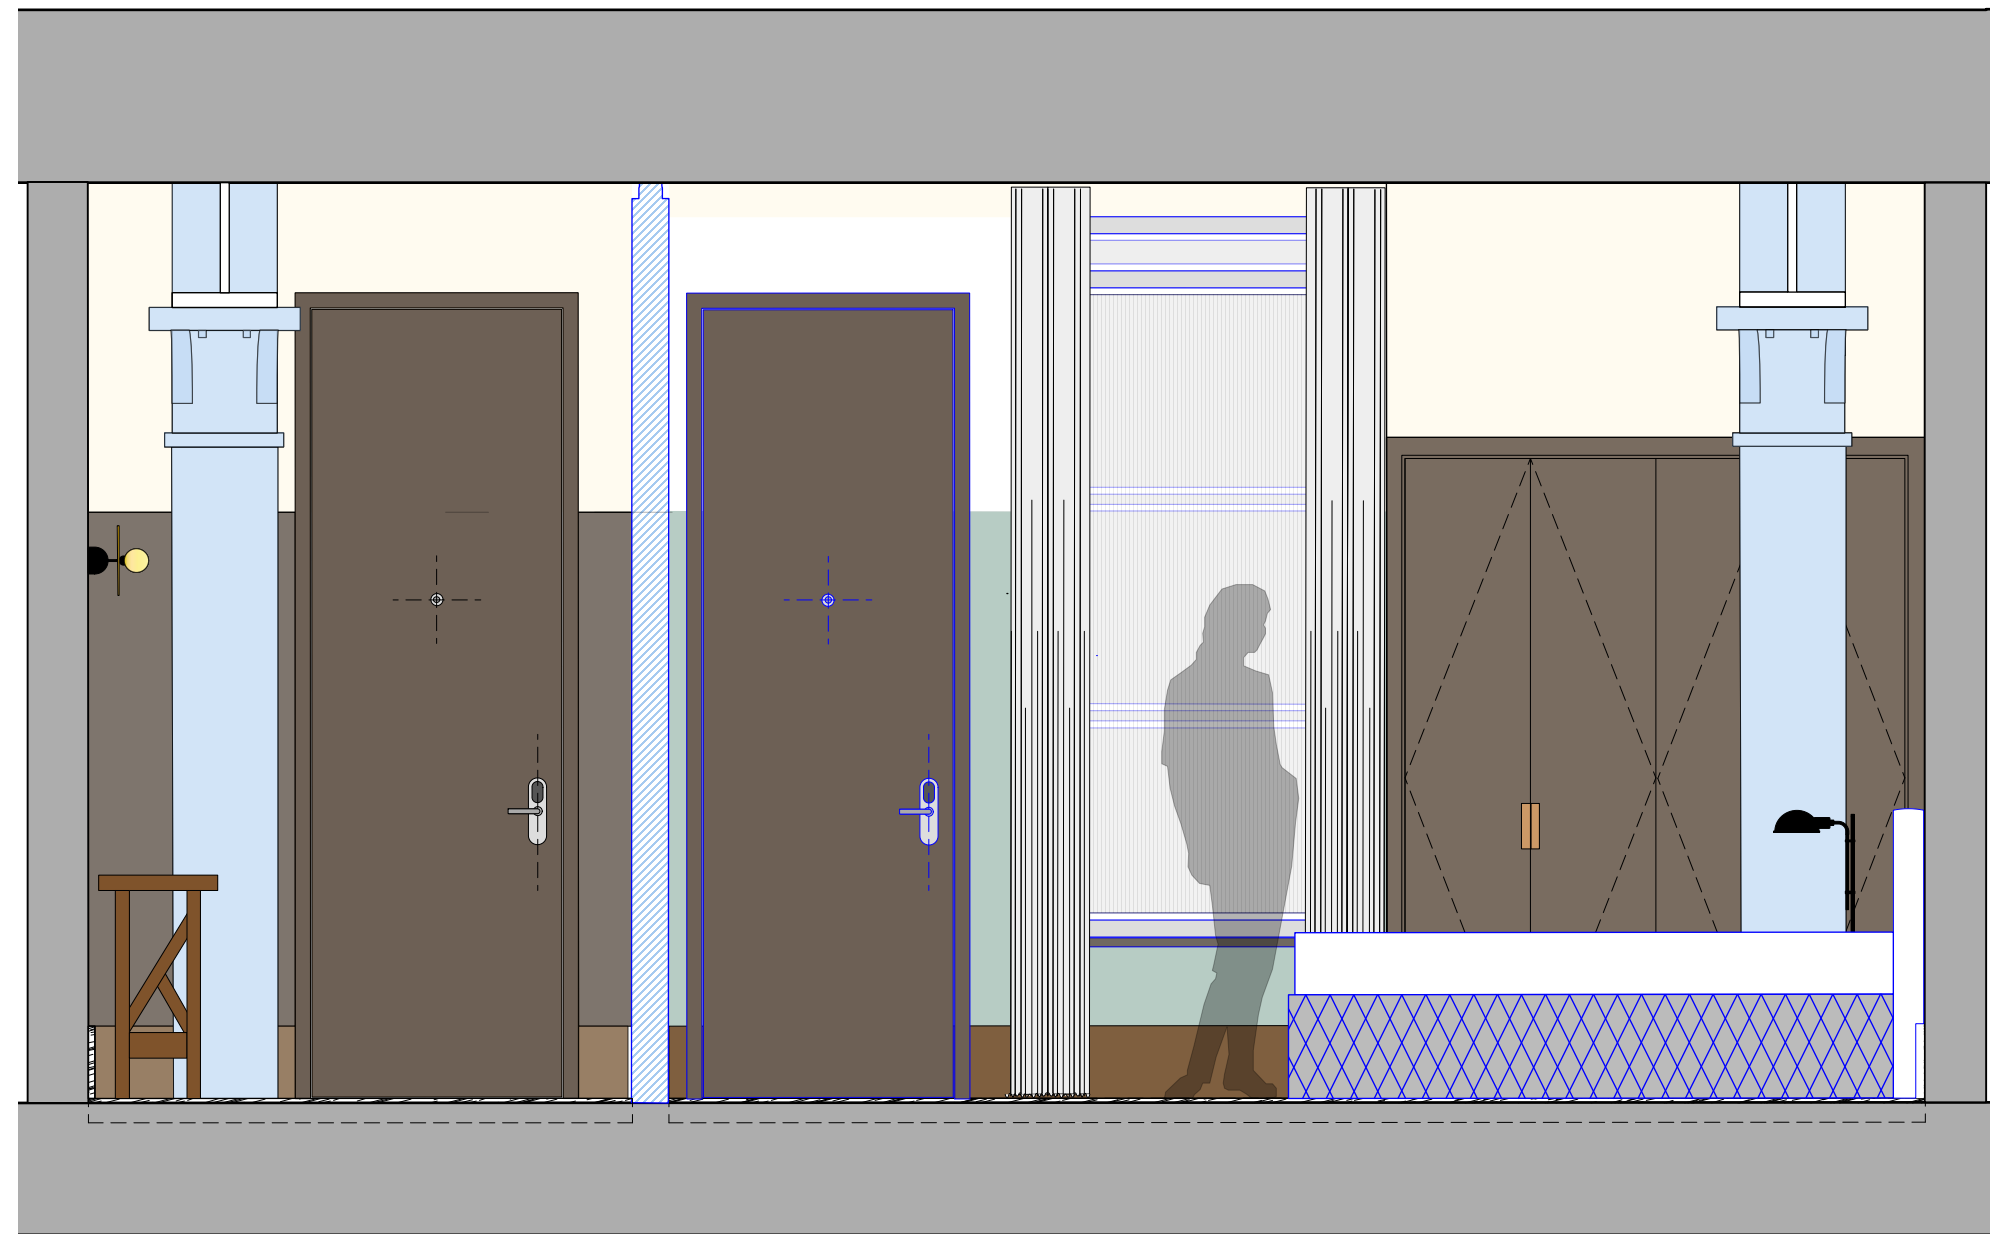

ELEVATION A

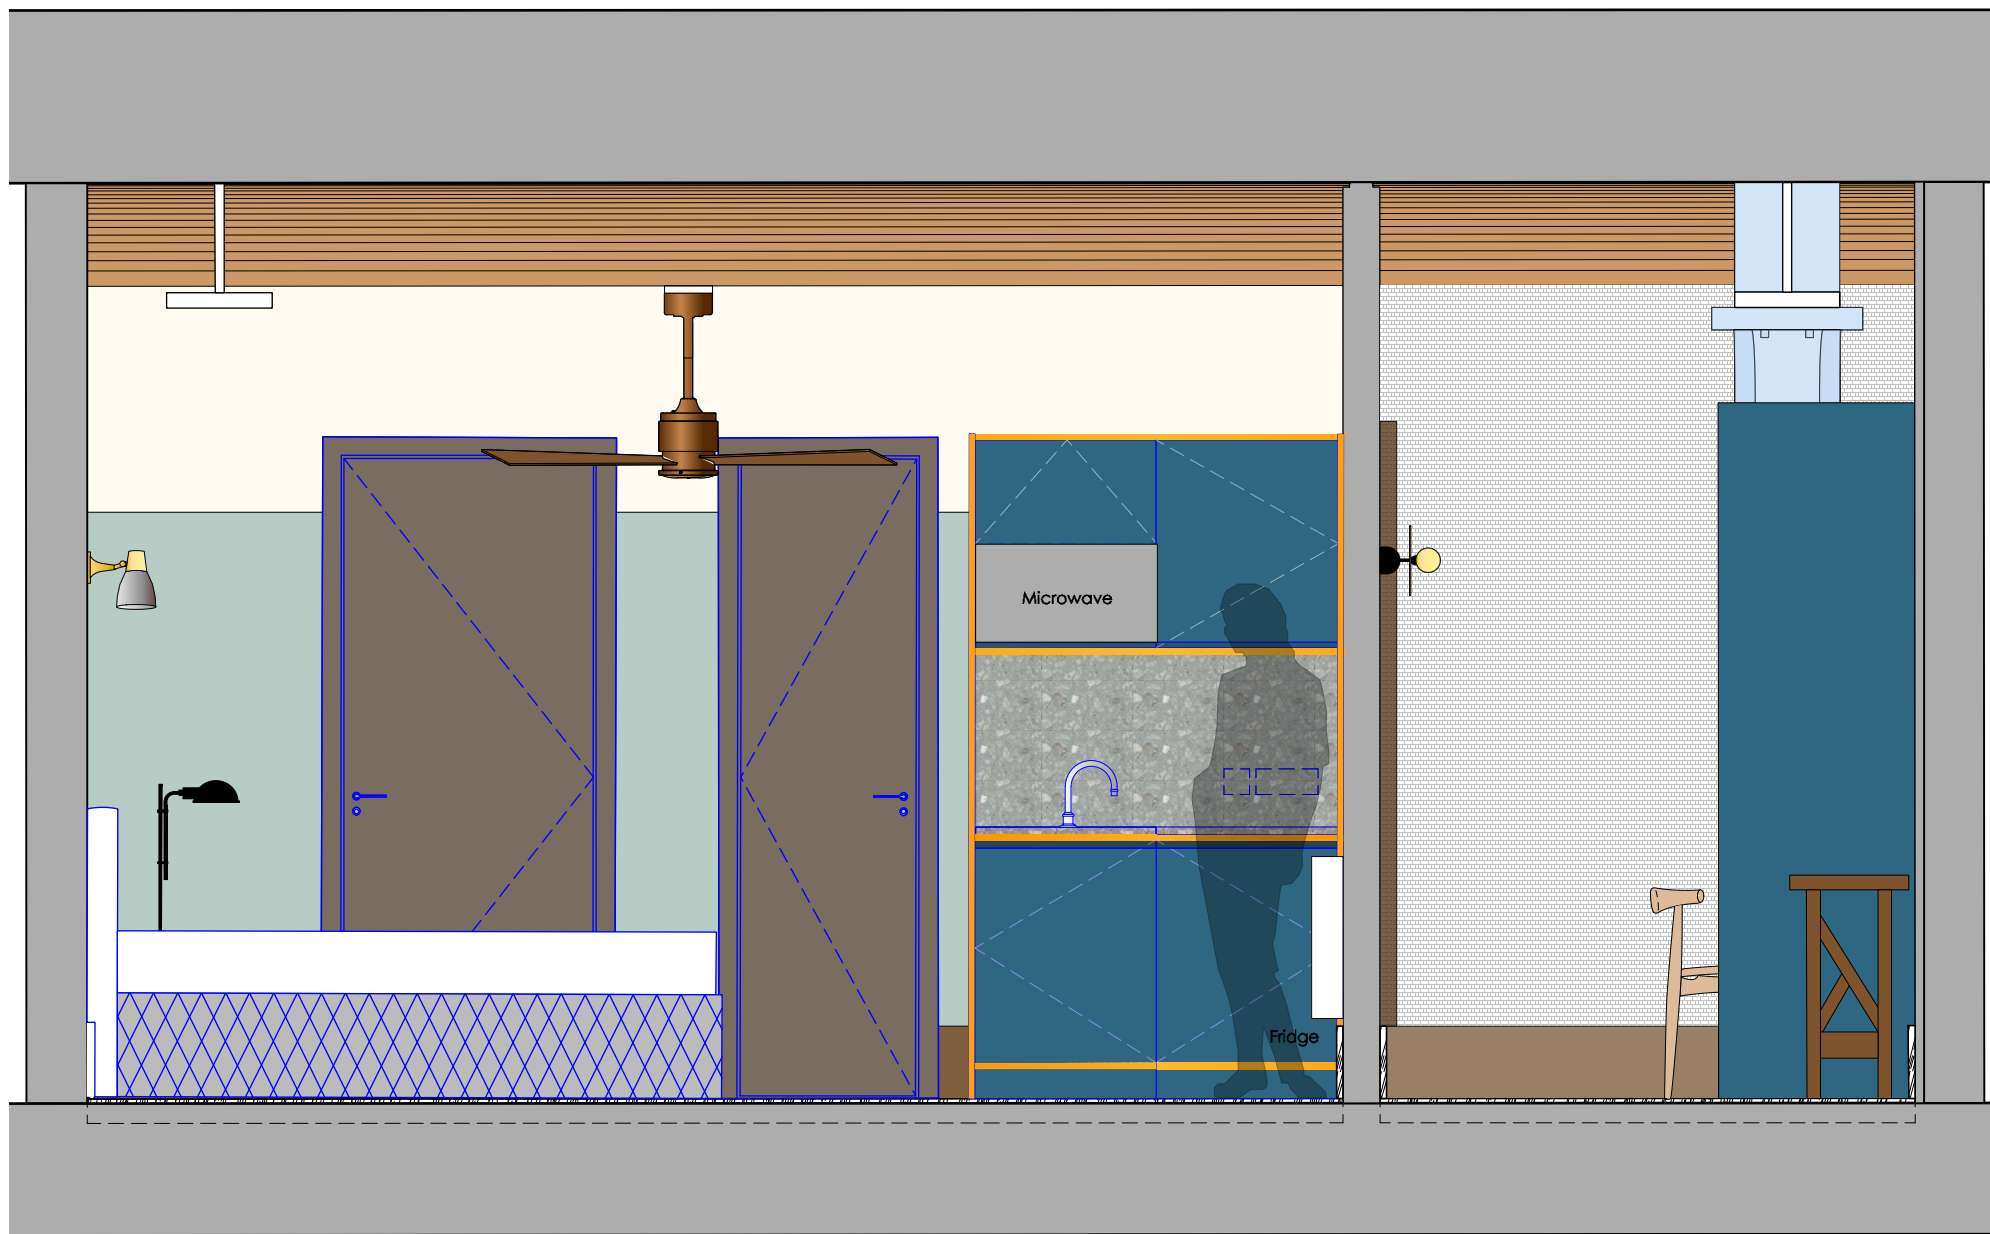

ELEVATION B

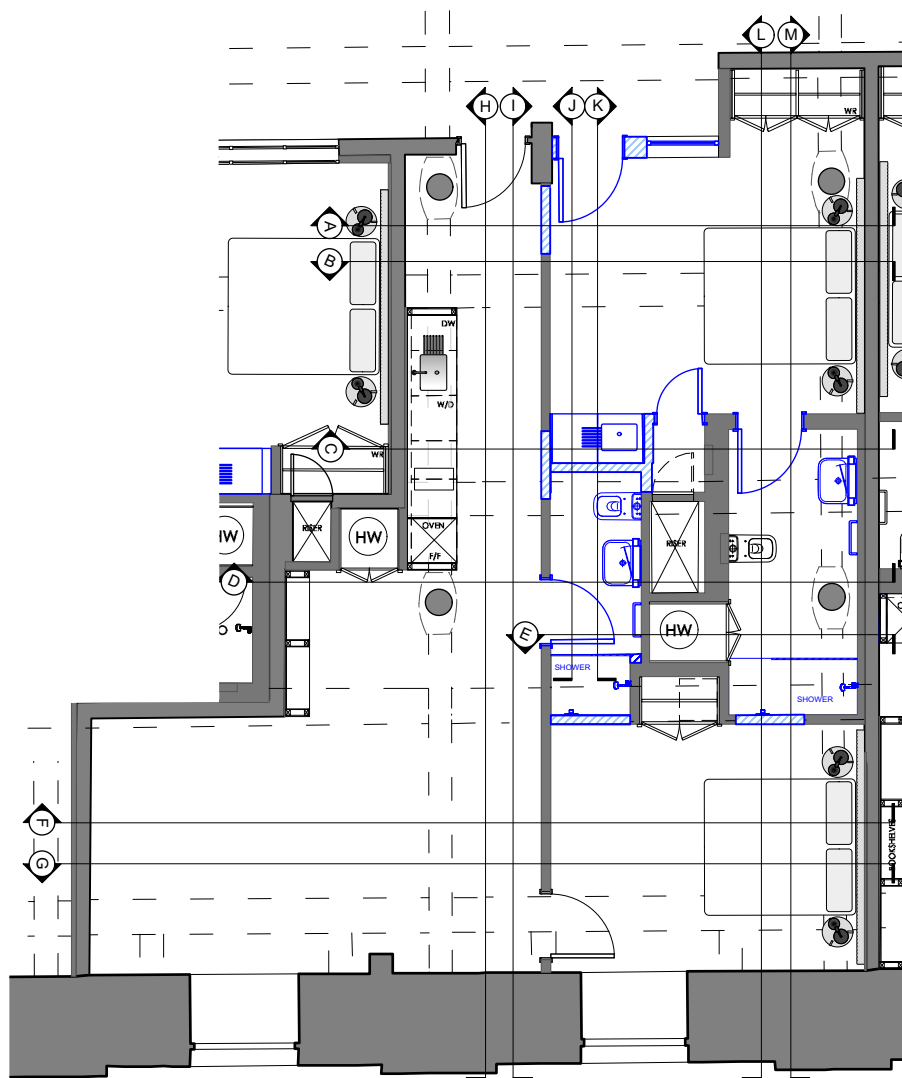

Copyright: All rights reserved. This drawing must not be reproduced without permission.

Only the original drawing should be relied upon. Contractors, subcontractors and suppliers must verify all dimensions on site before commencing any work or making any shop drawings.

All shop drawings to be submitted to the architect for comment prior to fabrication.

This drawing is to be read in conjunction with the Architect's specification, bills of quantities / schedules, structural, mechanical & electrical drawings and all discrepancies are to be reported to the architect.

Do not scale from this drawing. Dimensions are in millimetres unless otherwise stated.

revision	date	amendments
A	--11.23	First Issue


SUITE 17 - TYPE B - PROPOSED ALTERED ELEVATIONS

PLANNING

Archer Humphryes Architects

Basement
Central House
142 Central Street
London, United Kingdom
EC1V 8AR
T: +44 (0) 20 7251 8555

project title The Place Manchester			
drawing title Suite 17 (Type B) Proposed Elevations	scale 1:25 - B/A1	date --11.23	checked DA
drawing number AHA/PLC/GA/4217-6.2	drawn FR	revision A	

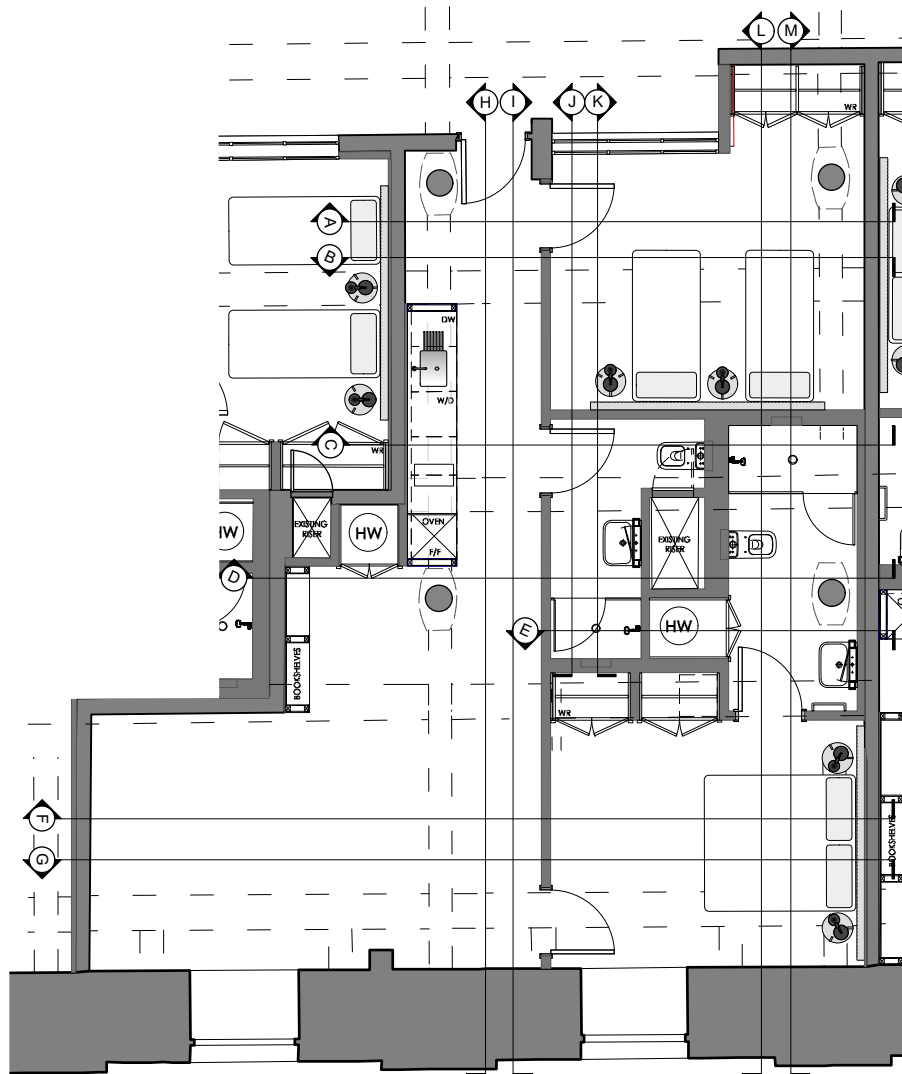

Copyright: All rights reserved. This drawing must not be reproduced without permission.


Only the original drawing should be relied upon. Contractors, subcontractors and suppliers must verify all dimensions on site before commencing any work or making any shop drawings.

All shop drawings to be submitted to the architect for comment prior to fabrication.


This drawing is to be read in conjunction with the Architect's specification, bills of quantities / schedules, structural, mechanical & electrical drawings and all discrepancies are to be reported to the architect.

Do not scale from this drawing. Dimensions are in millimetres unless otherwise stated.


revision / date / amendments		
A	-11.23	First Issue

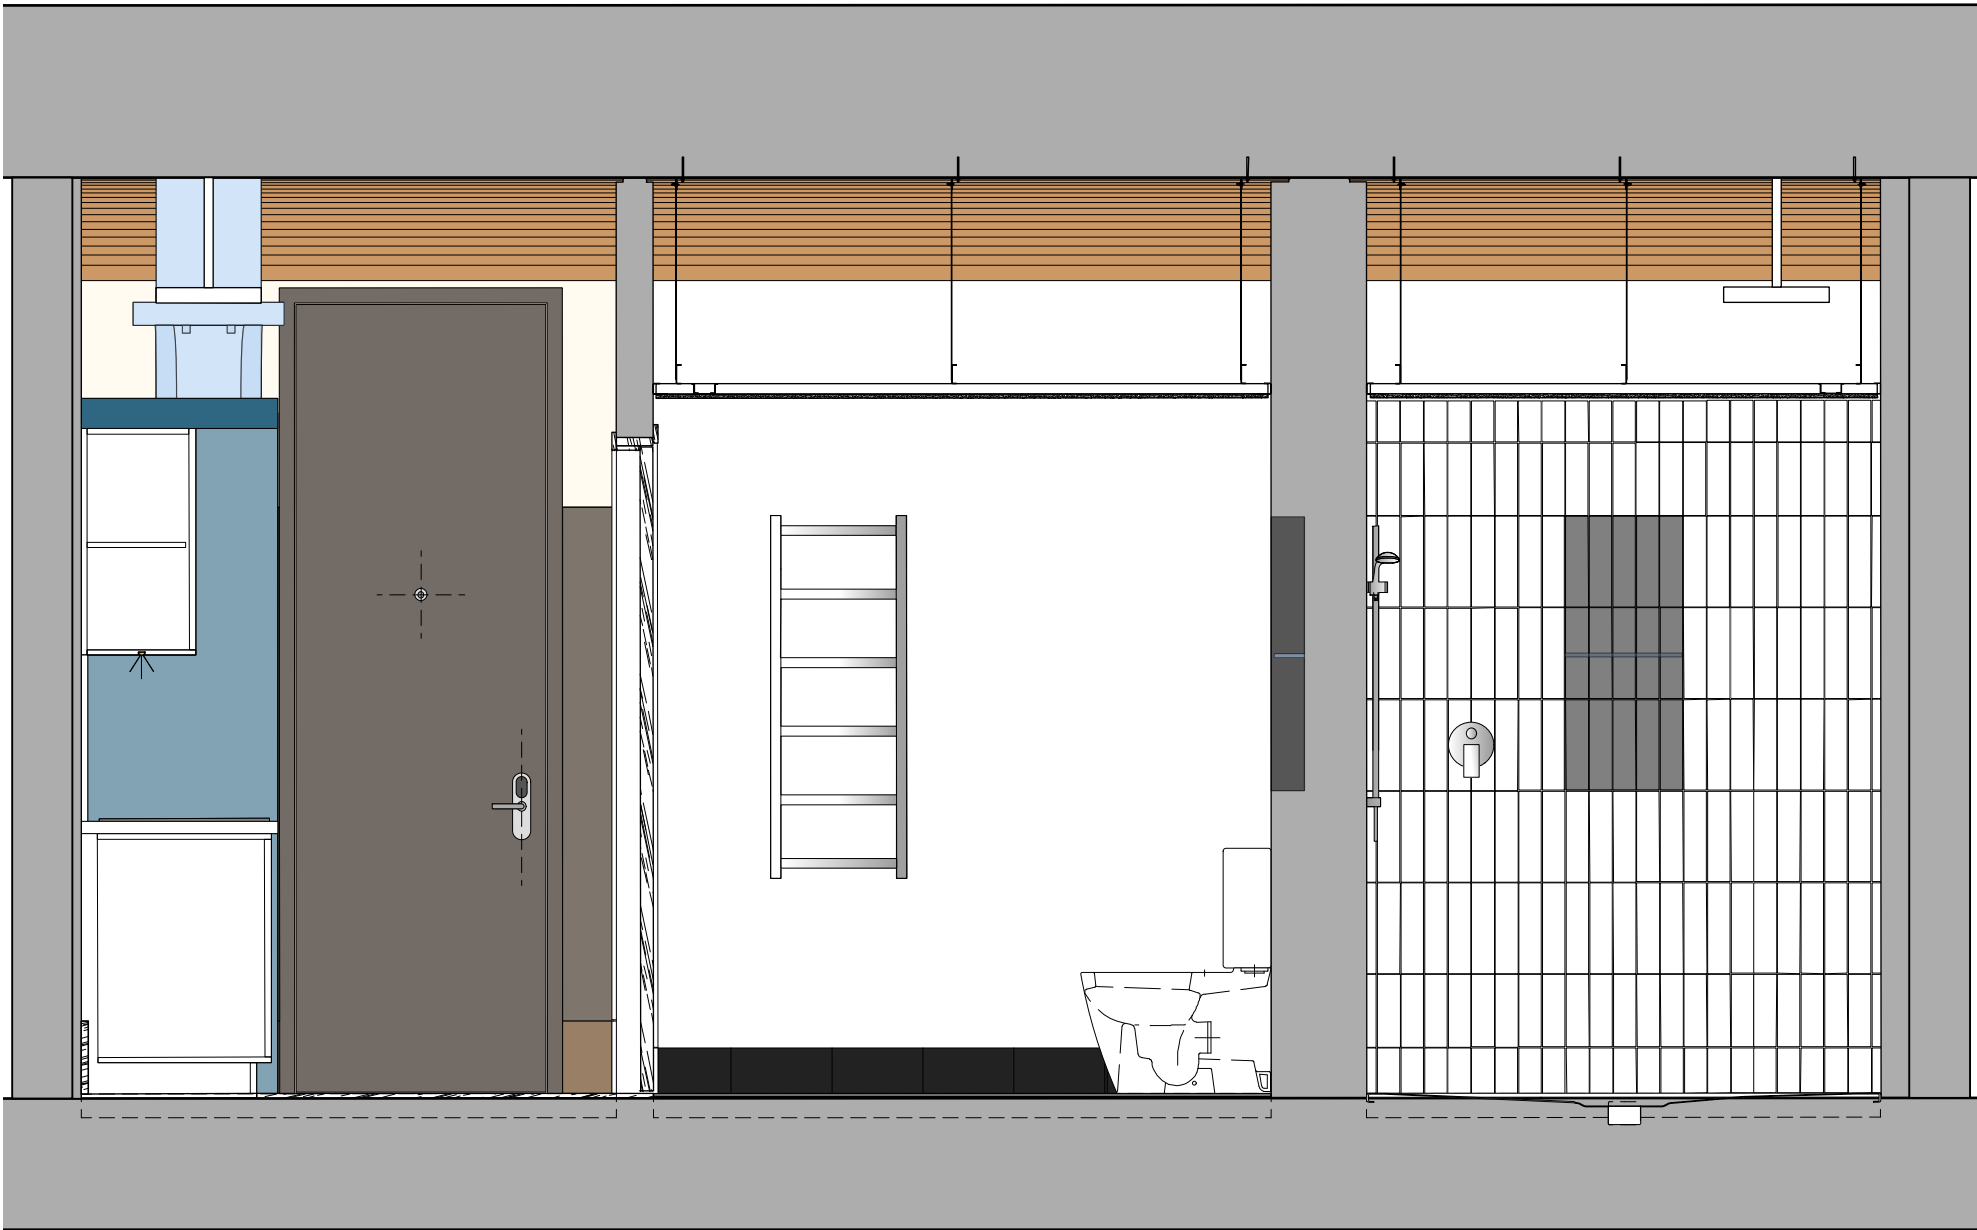

ELEVATION C

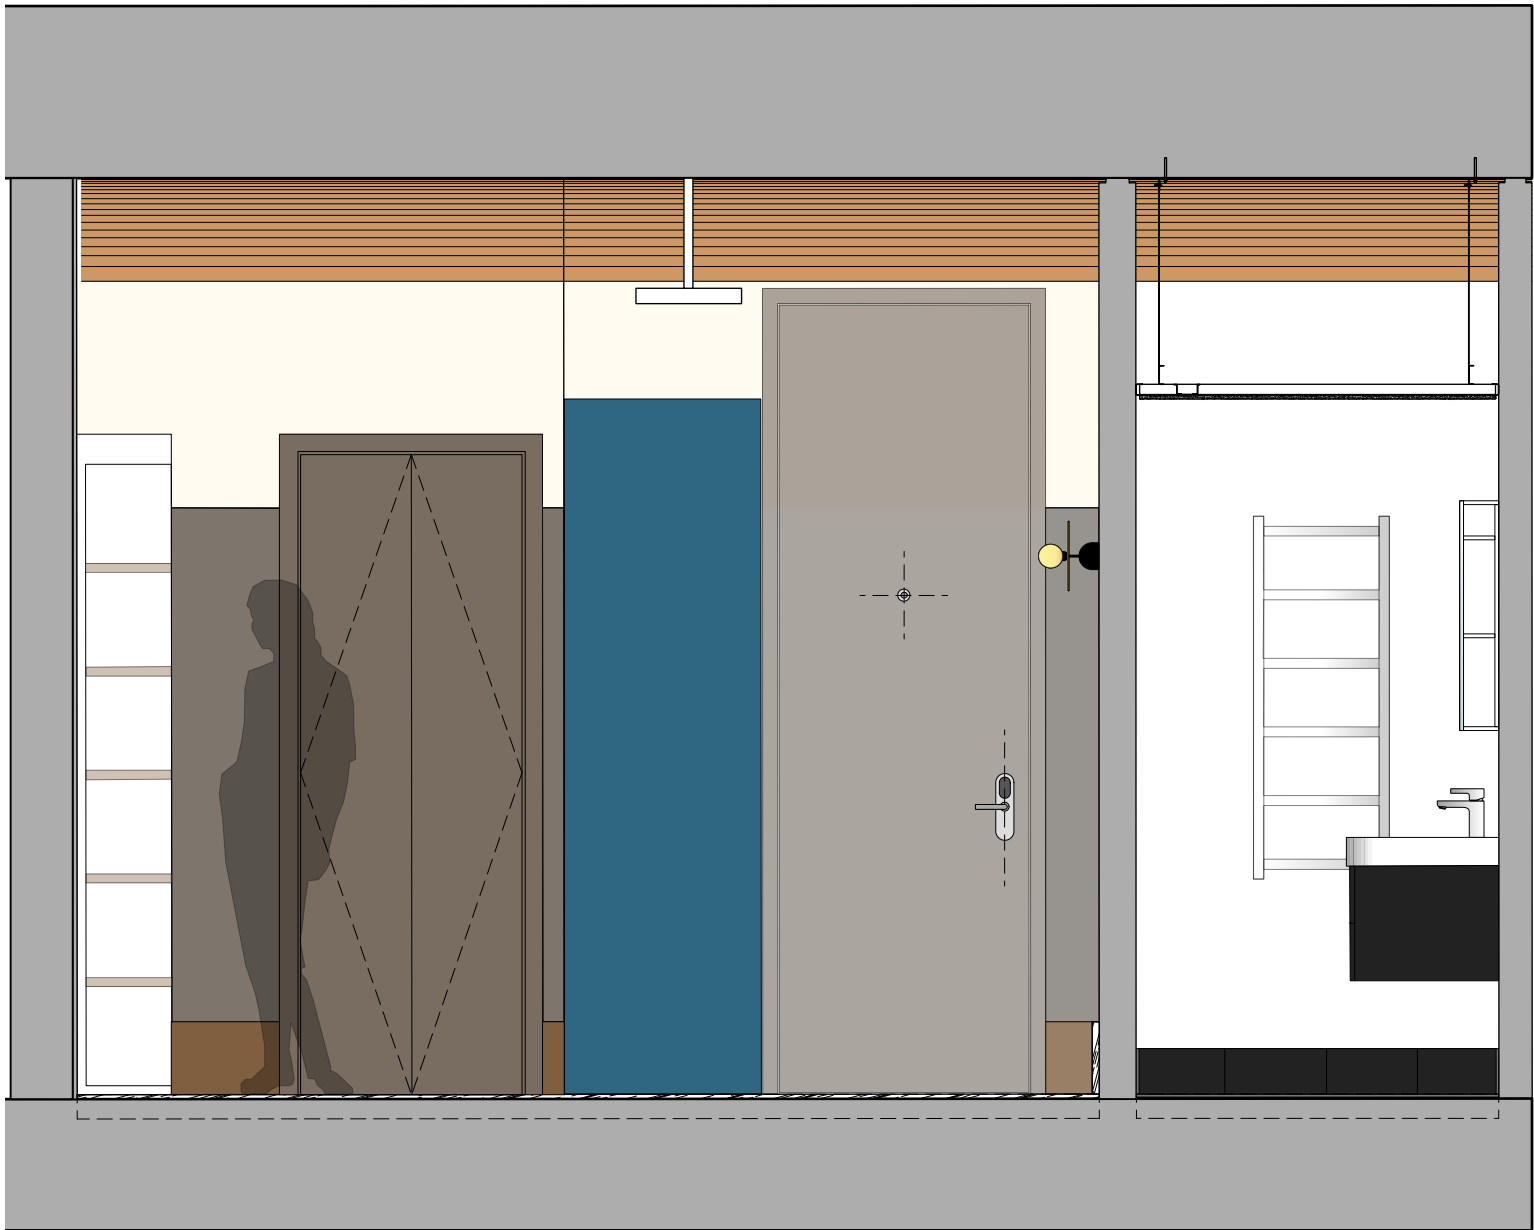

ELEVATION D

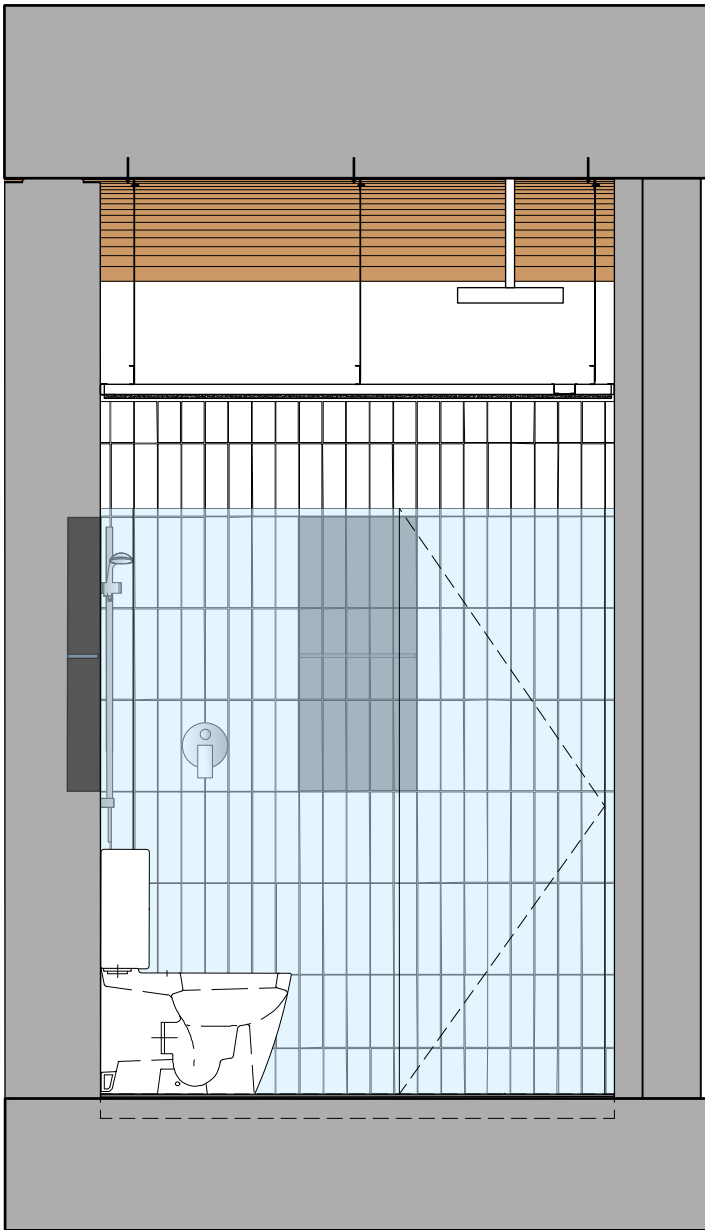

Existing
Riser


SUITE 17 - TYPE B - EXISTING ELEVATIONS

PLANNING

Archer Humphryes Architects

Basement
Central House
142 Central Street
London, United Kingdom
EC1V 8AR
T: +44 (0) 20 7251 8555

project title The Place Manchester			
drawing title Suite 17 (Type B) Existing Elevations	scale 1:25 @A1	date —11.23	drawn FR
drawing number AHA/PLC/GA/4217-7	checked DA		revision A

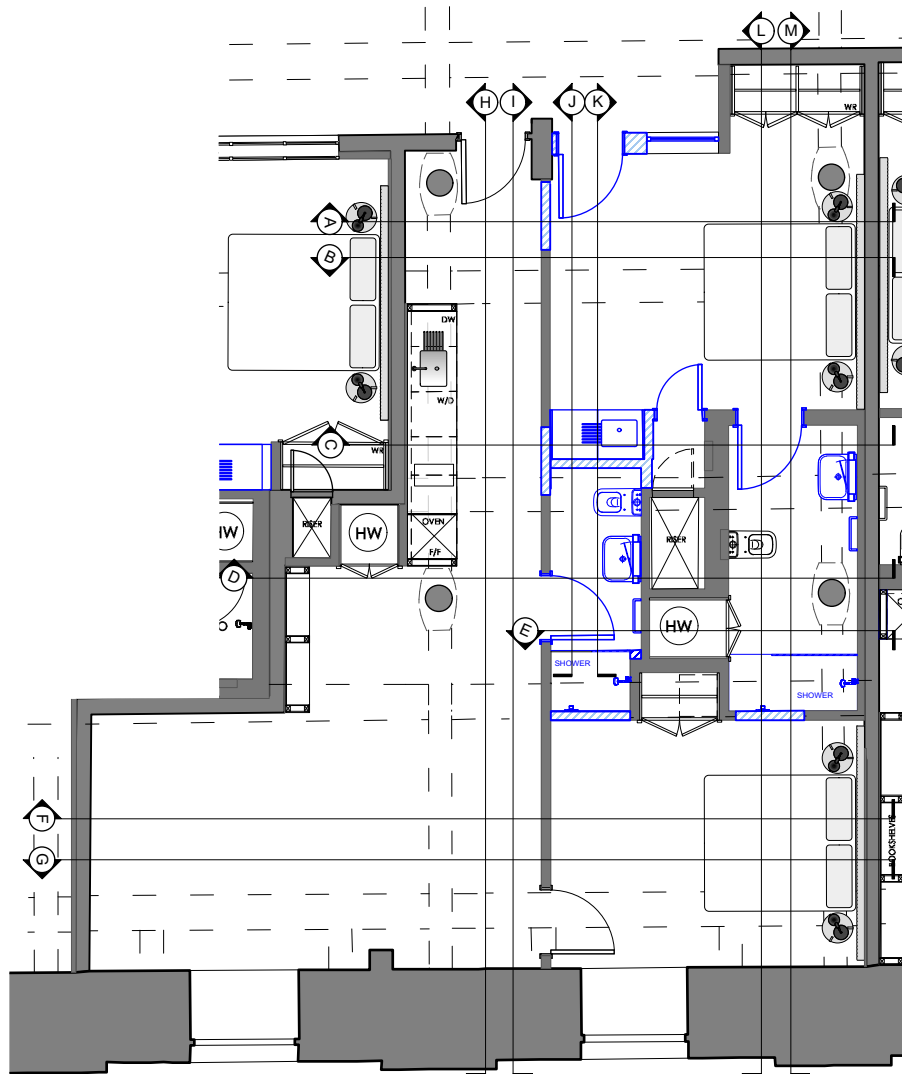

Copyright: All rights reserved. This drawing must not be reproduced without permission.


Only the original drawing should be relied upon. Contractors, subcontractors and suppliers must verify all dimensions on site before commencing any work or making any shop drawings.

All shop drawings to be submitted to the architect for comment prior to fabrication.


This drawing is to be read in conjunction with the Architect's specification, bills of quantities / schedules, structural, mechanical & electrical drawings and all discrepancies are to be reported to the architect.

Do not scale from this drawing. Dimensions are in millimetres unless otherwise stated.


revision	/ date	/ amendments
A	--11.23	First Issue

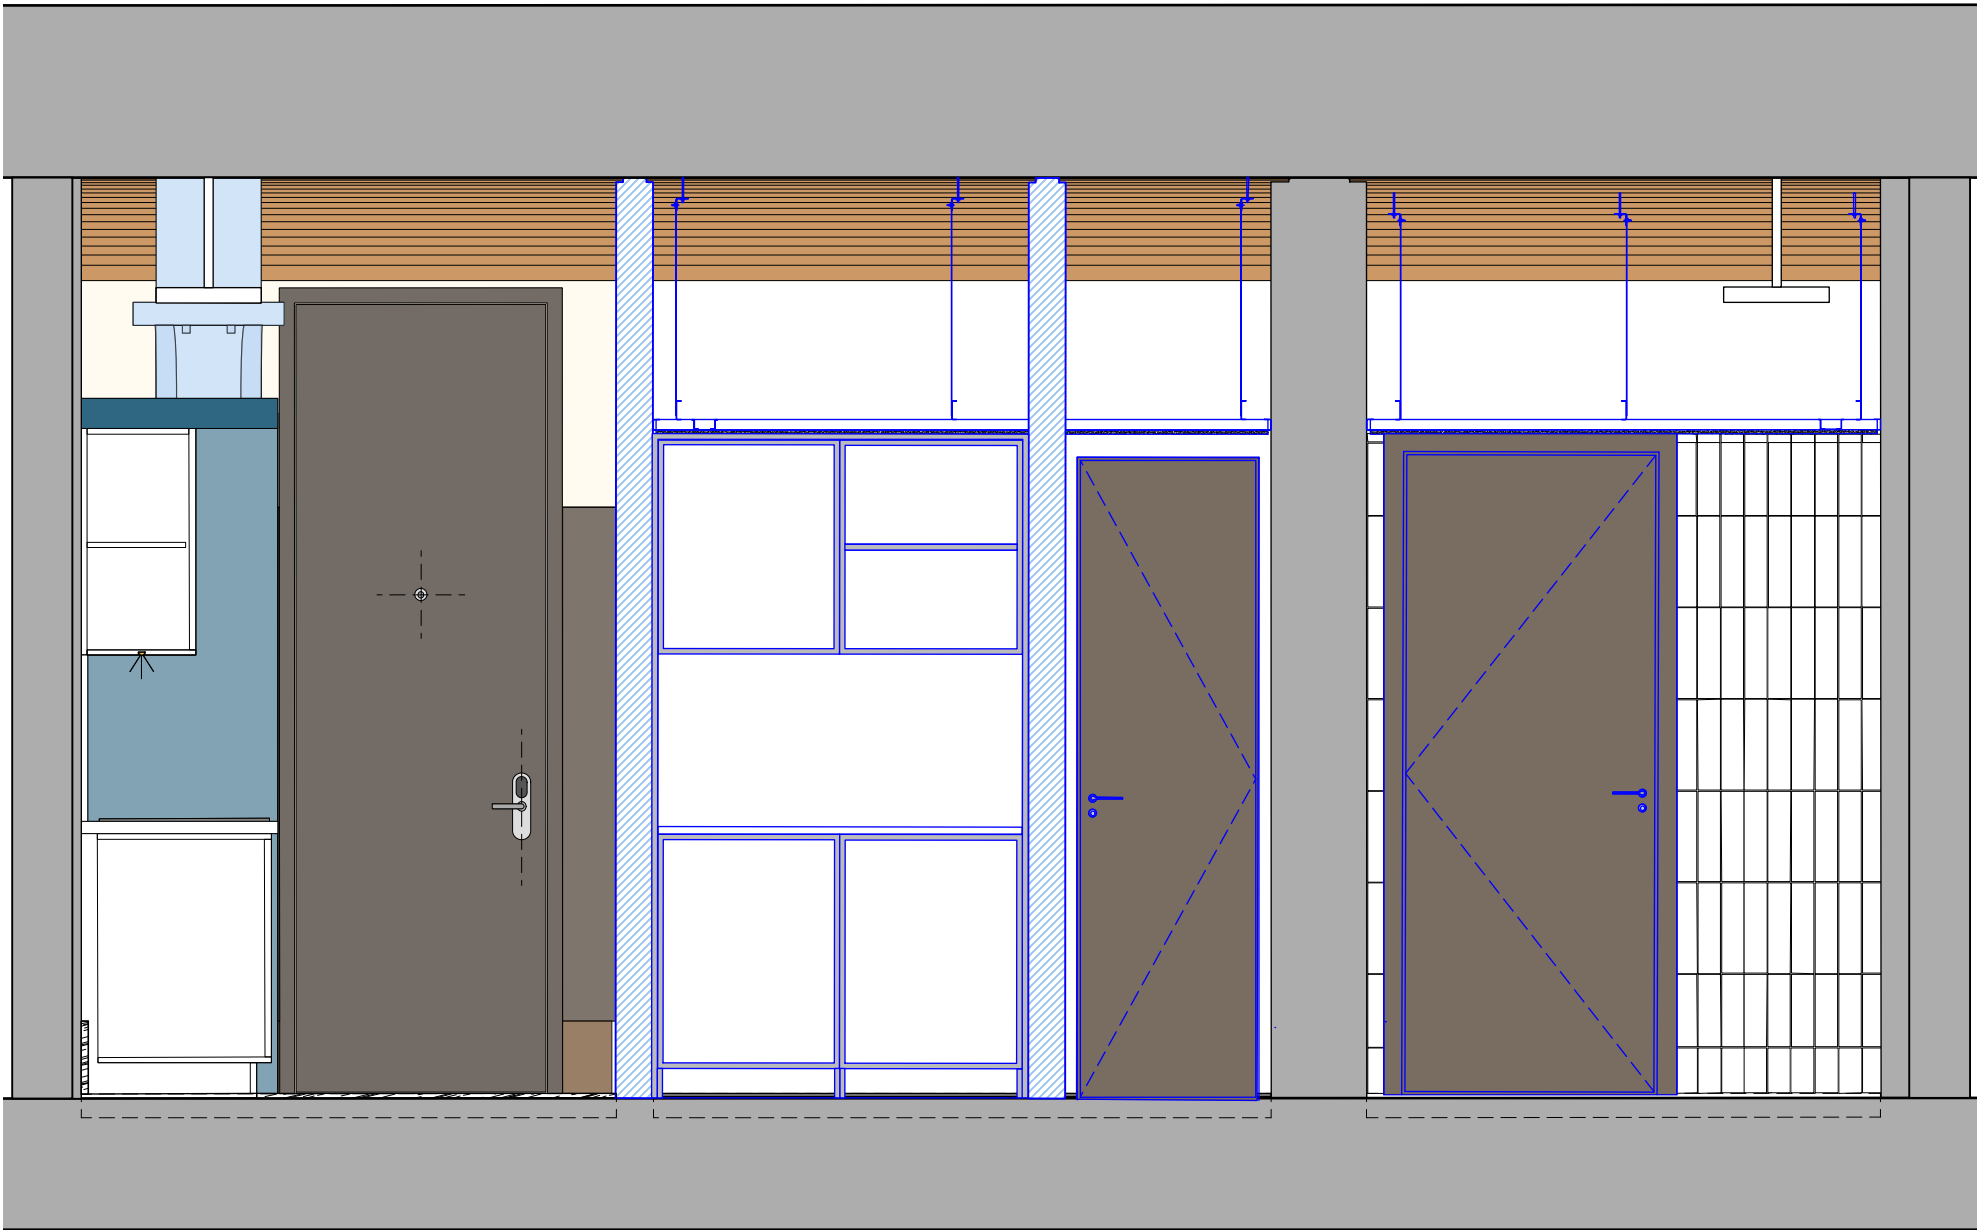

ELEVATION C

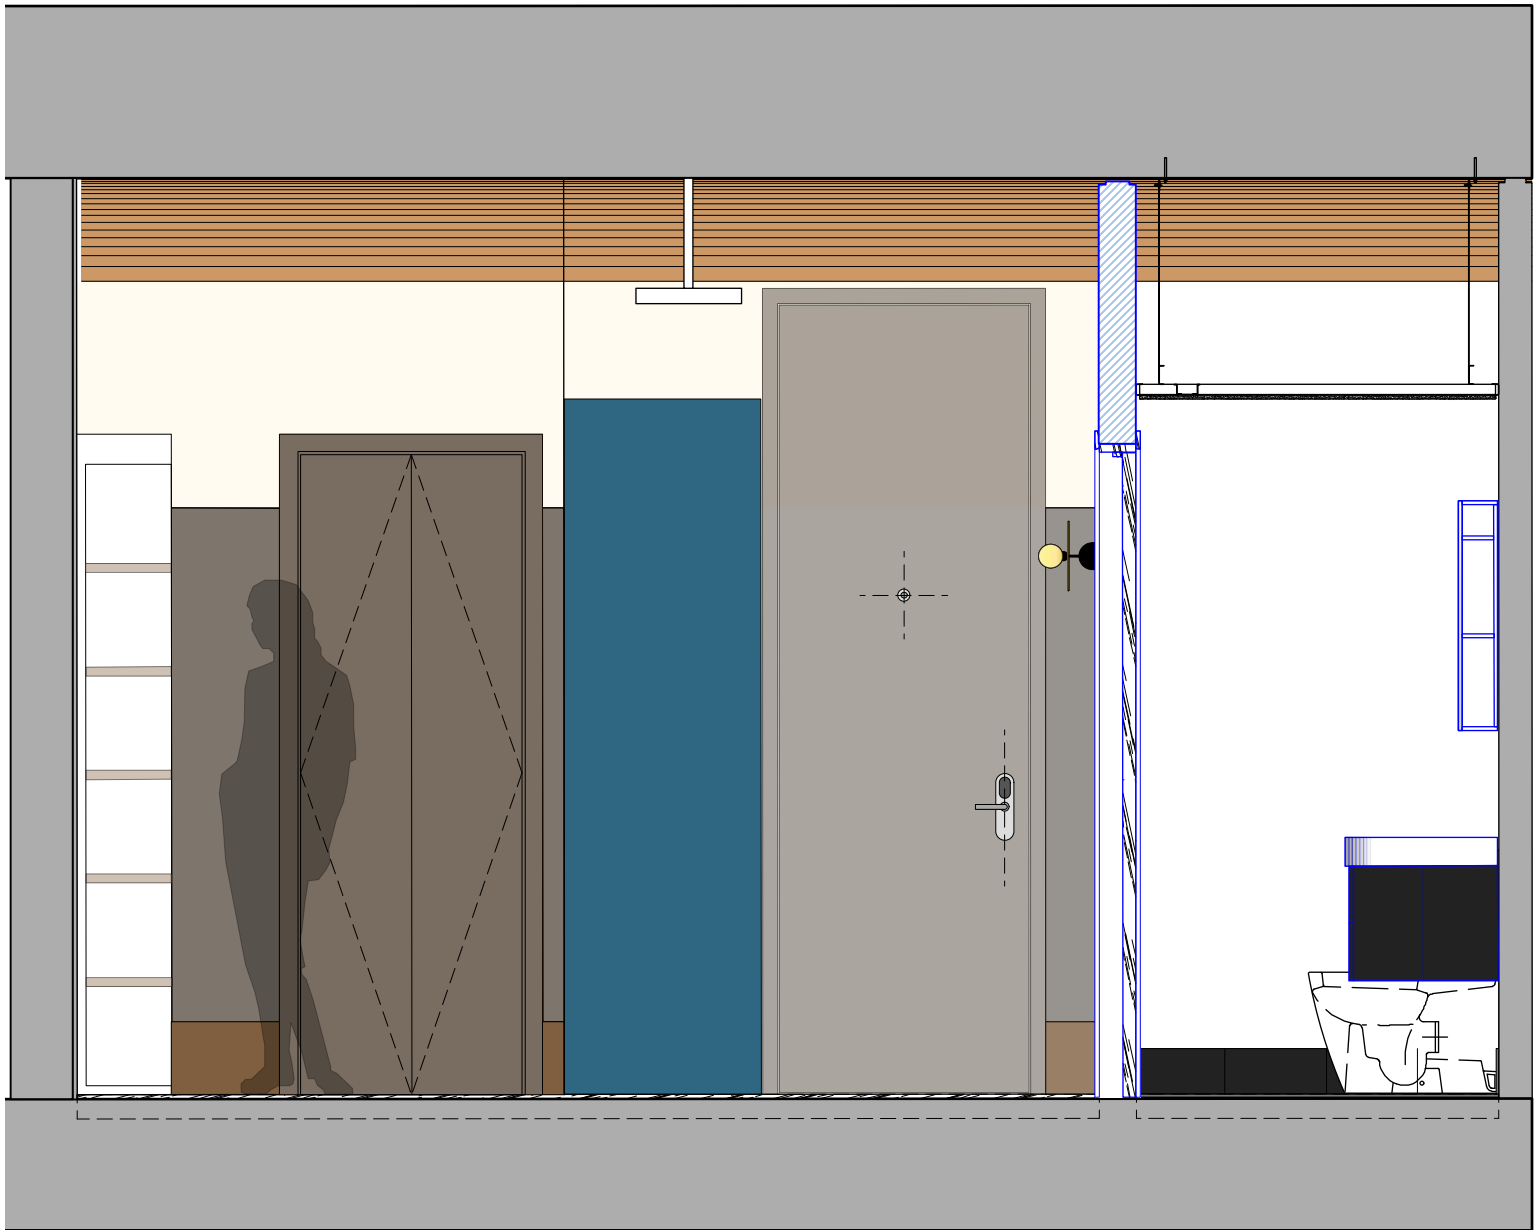

ELEVATION D

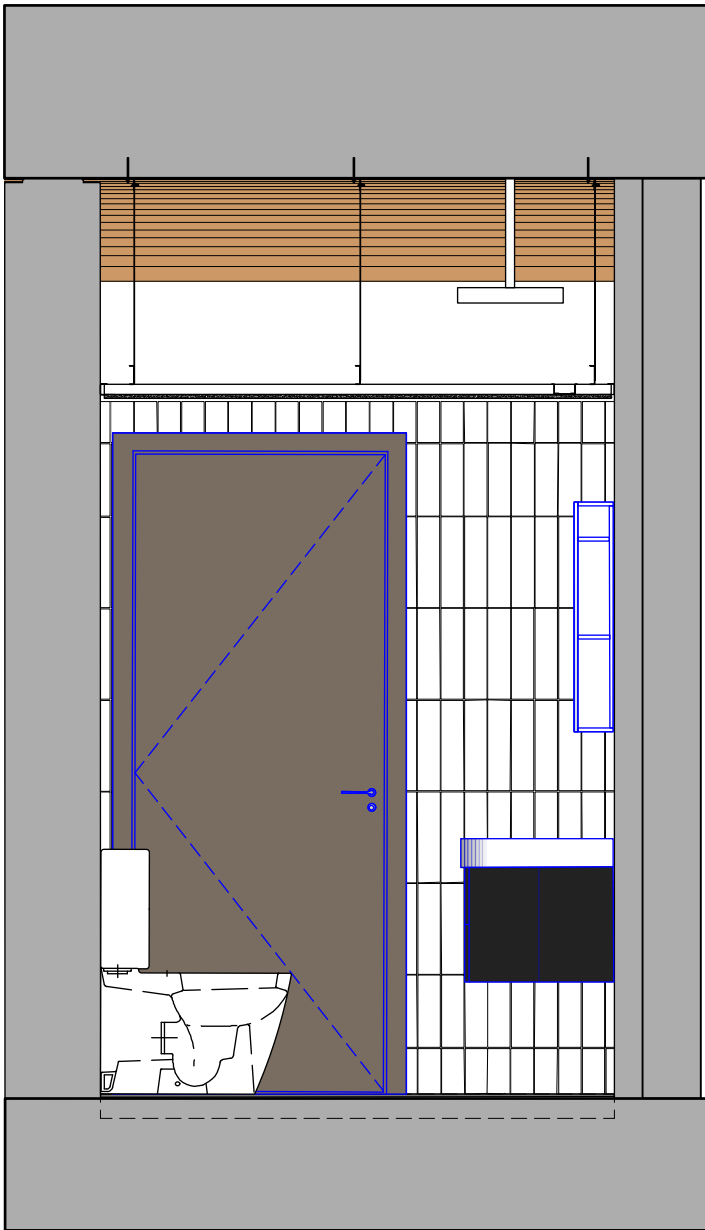


Existing
Riser

PLANNING

Archer Humphryes Architects

Basement
Central House
142 Central Street
London, United Kingdom
EC1V 8AR
T: +44 (0) 20 7251 8555

project title	The Place Manchester	
drawing title	Suite 17 (Type B) Proposed Elevations	scale 1:25 @A1
drawing number	AHA/PLC/GA/4217-7.2	date --11.23
		drawn FR
		checked DA
		revision A

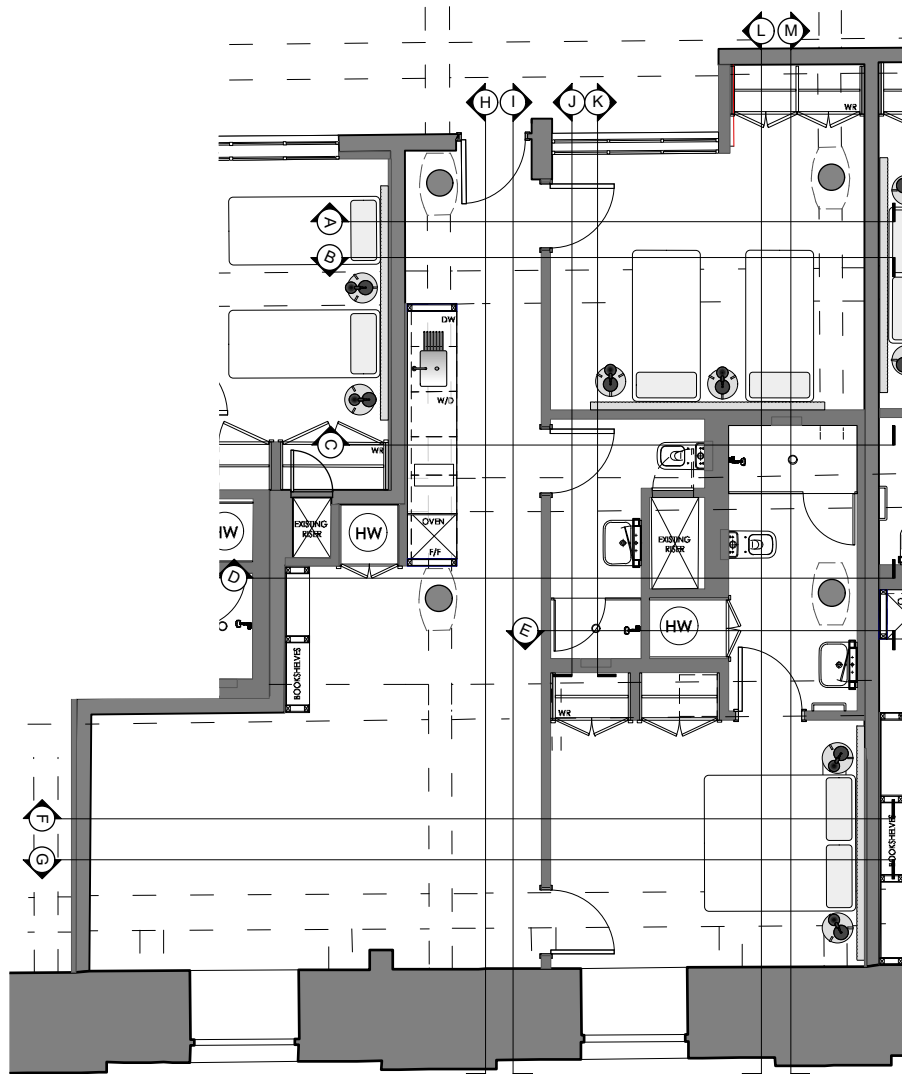

Copyright: All rights reserved. This drawing must not be reproduced without permission.


Only the original drawing should be relied upon. Contractors, subcontractors and suppliers must verify all dimensions on site before commencing any work or making any shop drawings.

All shop drawings to be submitted to the architect for comment prior to fabrication.

This drawing is to be read in conjunction with the Architect's specification, bills of quantities / schedules, structural, mechanical & electrical drawings and all discrepancies are to be reported to the architect.

Do not scale from this drawing. Dimensions are in millimetres unless otherwise stated.

revision / date / amendments		
A	-11.23	First Issue

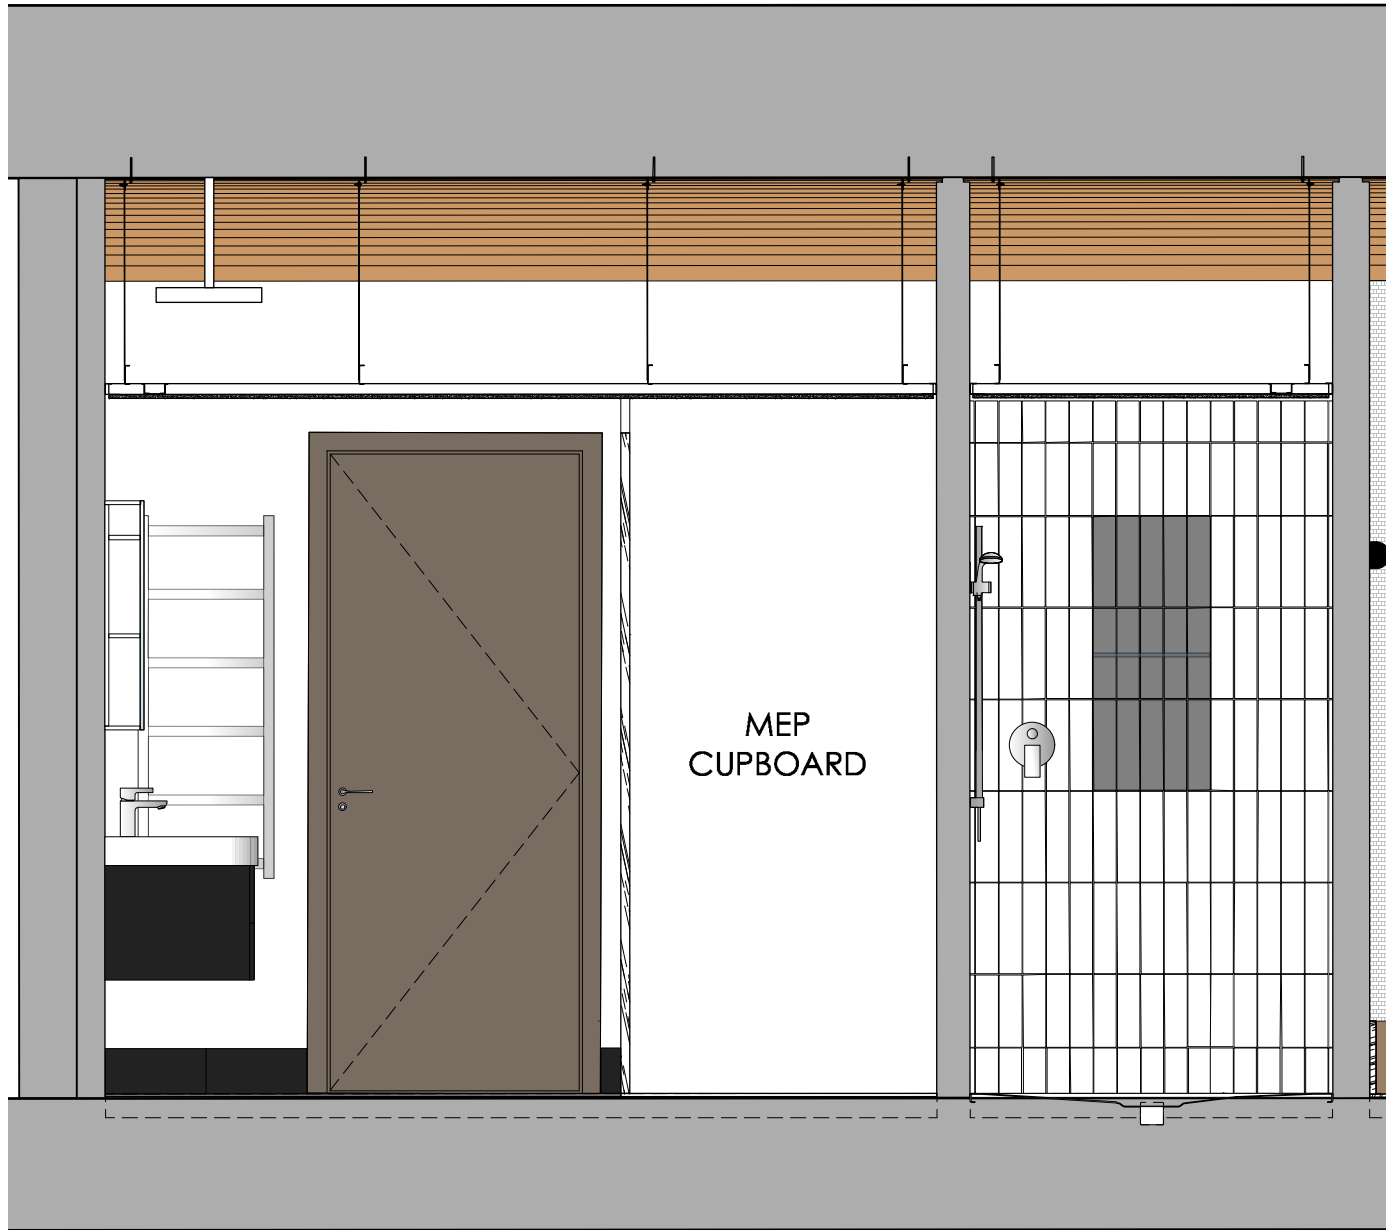

ELEVATION E



ELEVATION F


SUITE 17 - TYPE B - EXISTING ELEVATIONS

PLANNING

Archer Humphryes Architects

Basement
Central House
142 Central Street
London, United Kingdom
EC1V 8AR
T: +44 (0) 20 7251 8555

project title The Place Manchester			
drawing title Suite 17 (Type B) Existing Elecations	scale 1:25 @A1	date 11.23	checked DA
drawing number AHA/PLC/GA/4217-8	revision A		

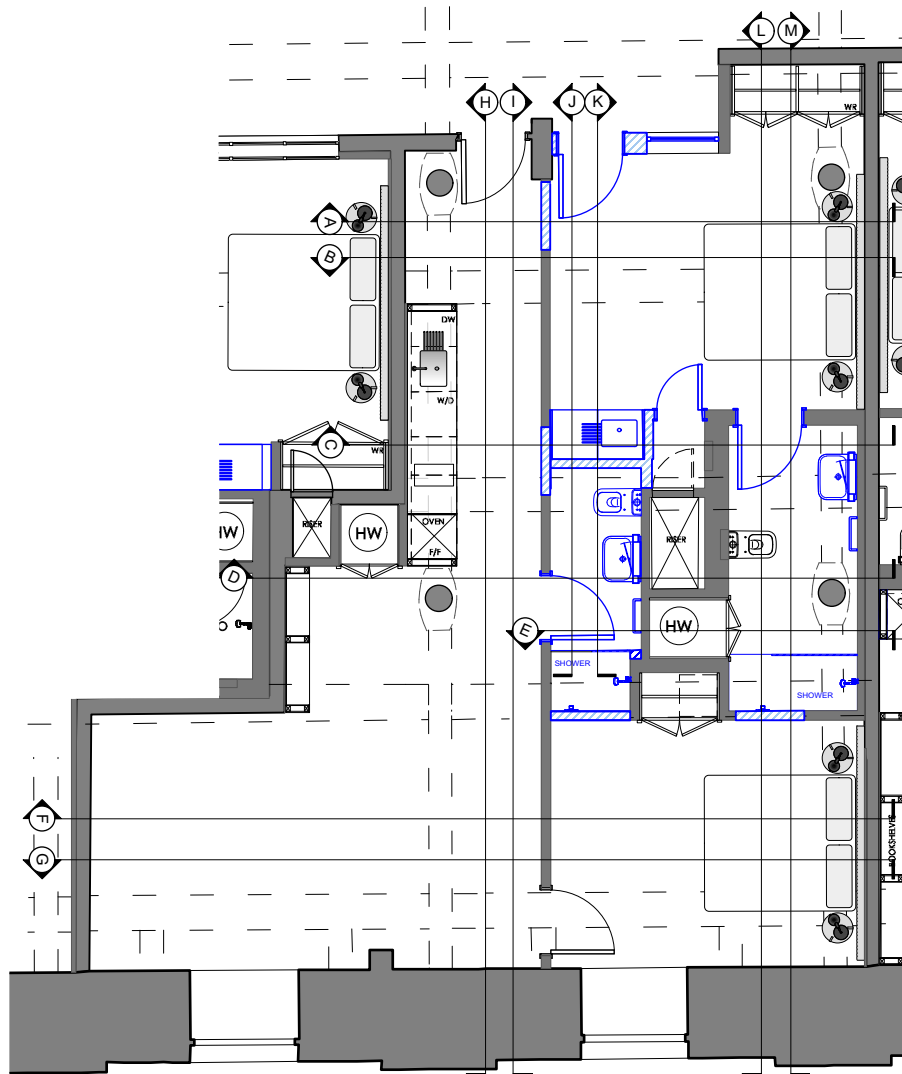

Copyright: All rights reserved. This drawing must not be reproduced without permission.


Only the original drawing should be relied upon. Contractors, subcontractors and suppliers must verify all dimensions on site before commencing any work or making any shop drawings.

All shop drawings to be submitted to the architect for comment prior to fabrication.

This drawing is to be read in conjunction with the Architect's specification, bills of quantities / schedules, structural, mechanical & electrical drawings and all discrepancies are to be reported to the architect.

Do not scale from this drawing. Dimensions are in millimetres unless otherwise stated.

revision / date / amendments		
A	--11.23	First Issue

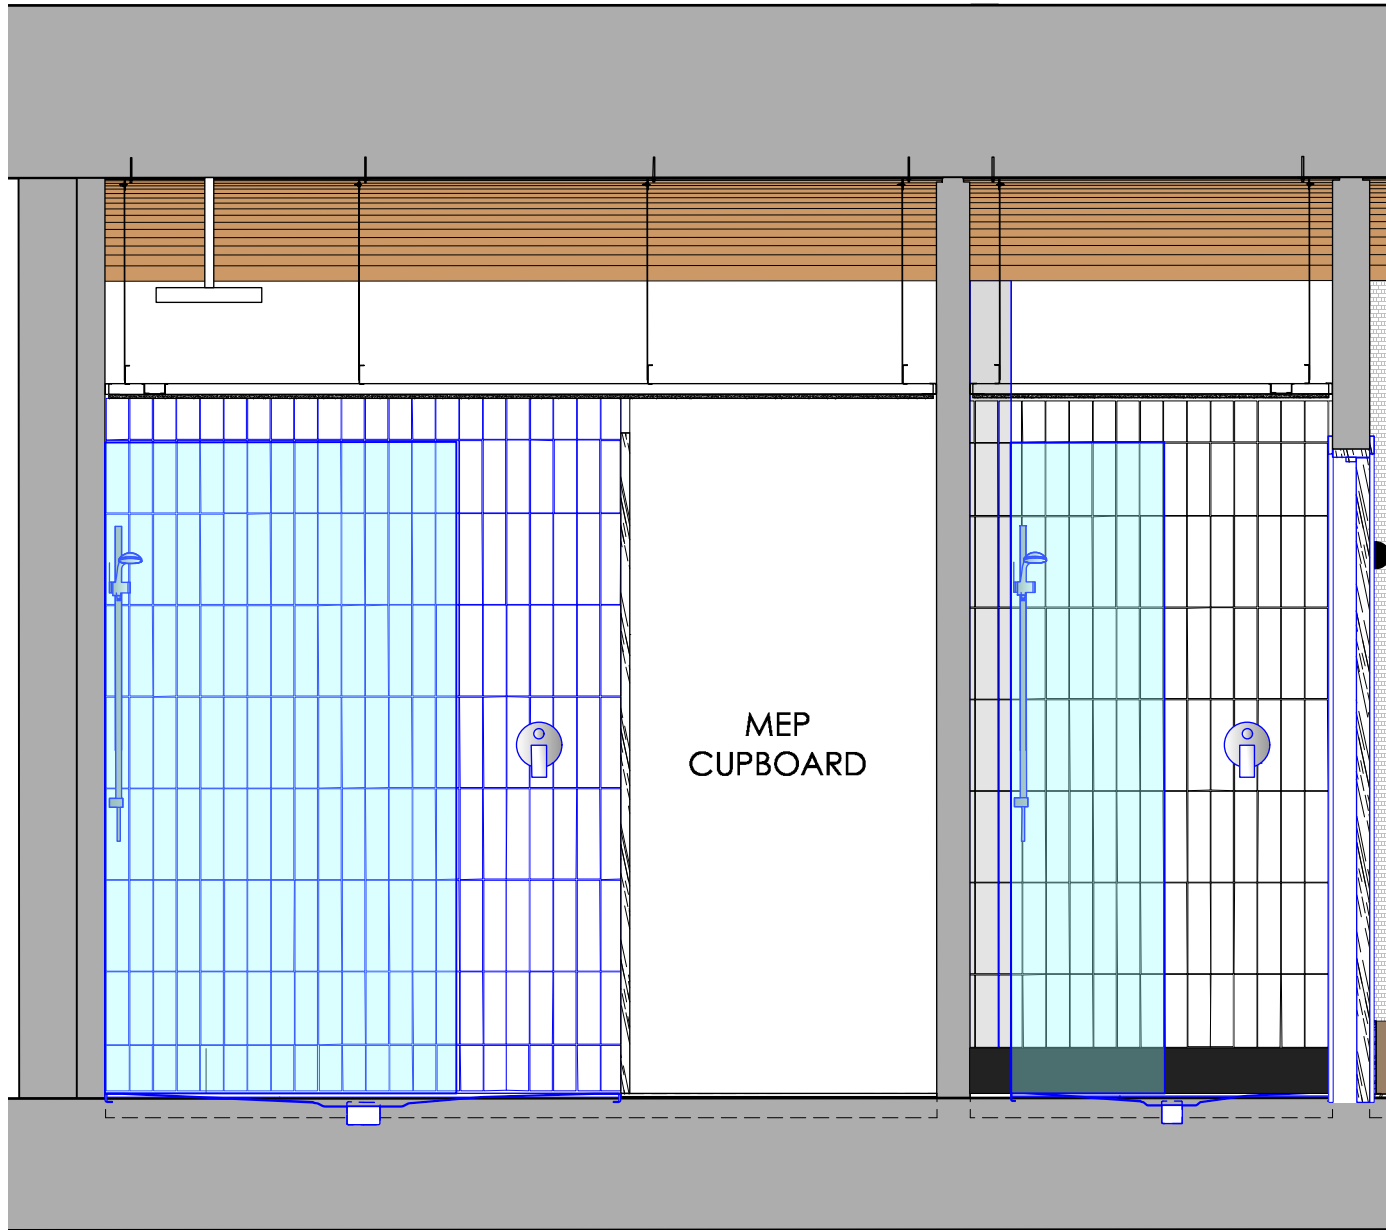

ELEVATION E



ELEVATION F


SUITE 17 - TYPE B - PROPOSED ALTERED ELEVATIONS

PLANNING


Archer Humphryes Architects

Basement
Central House
142 Central Street
London, United Kingdom
EC1V 8AR
T: +44 (0) 20 7251 8555


project title		
The Place Manchester		
drawing title	scale	date
Suite 17 (Type B) Proposed Elecations	1:25 - B11	--11.23
drawing number	drawn	checked
AHA/PLC/GA/4217-8.2	FR	DA
	revision	
	A	

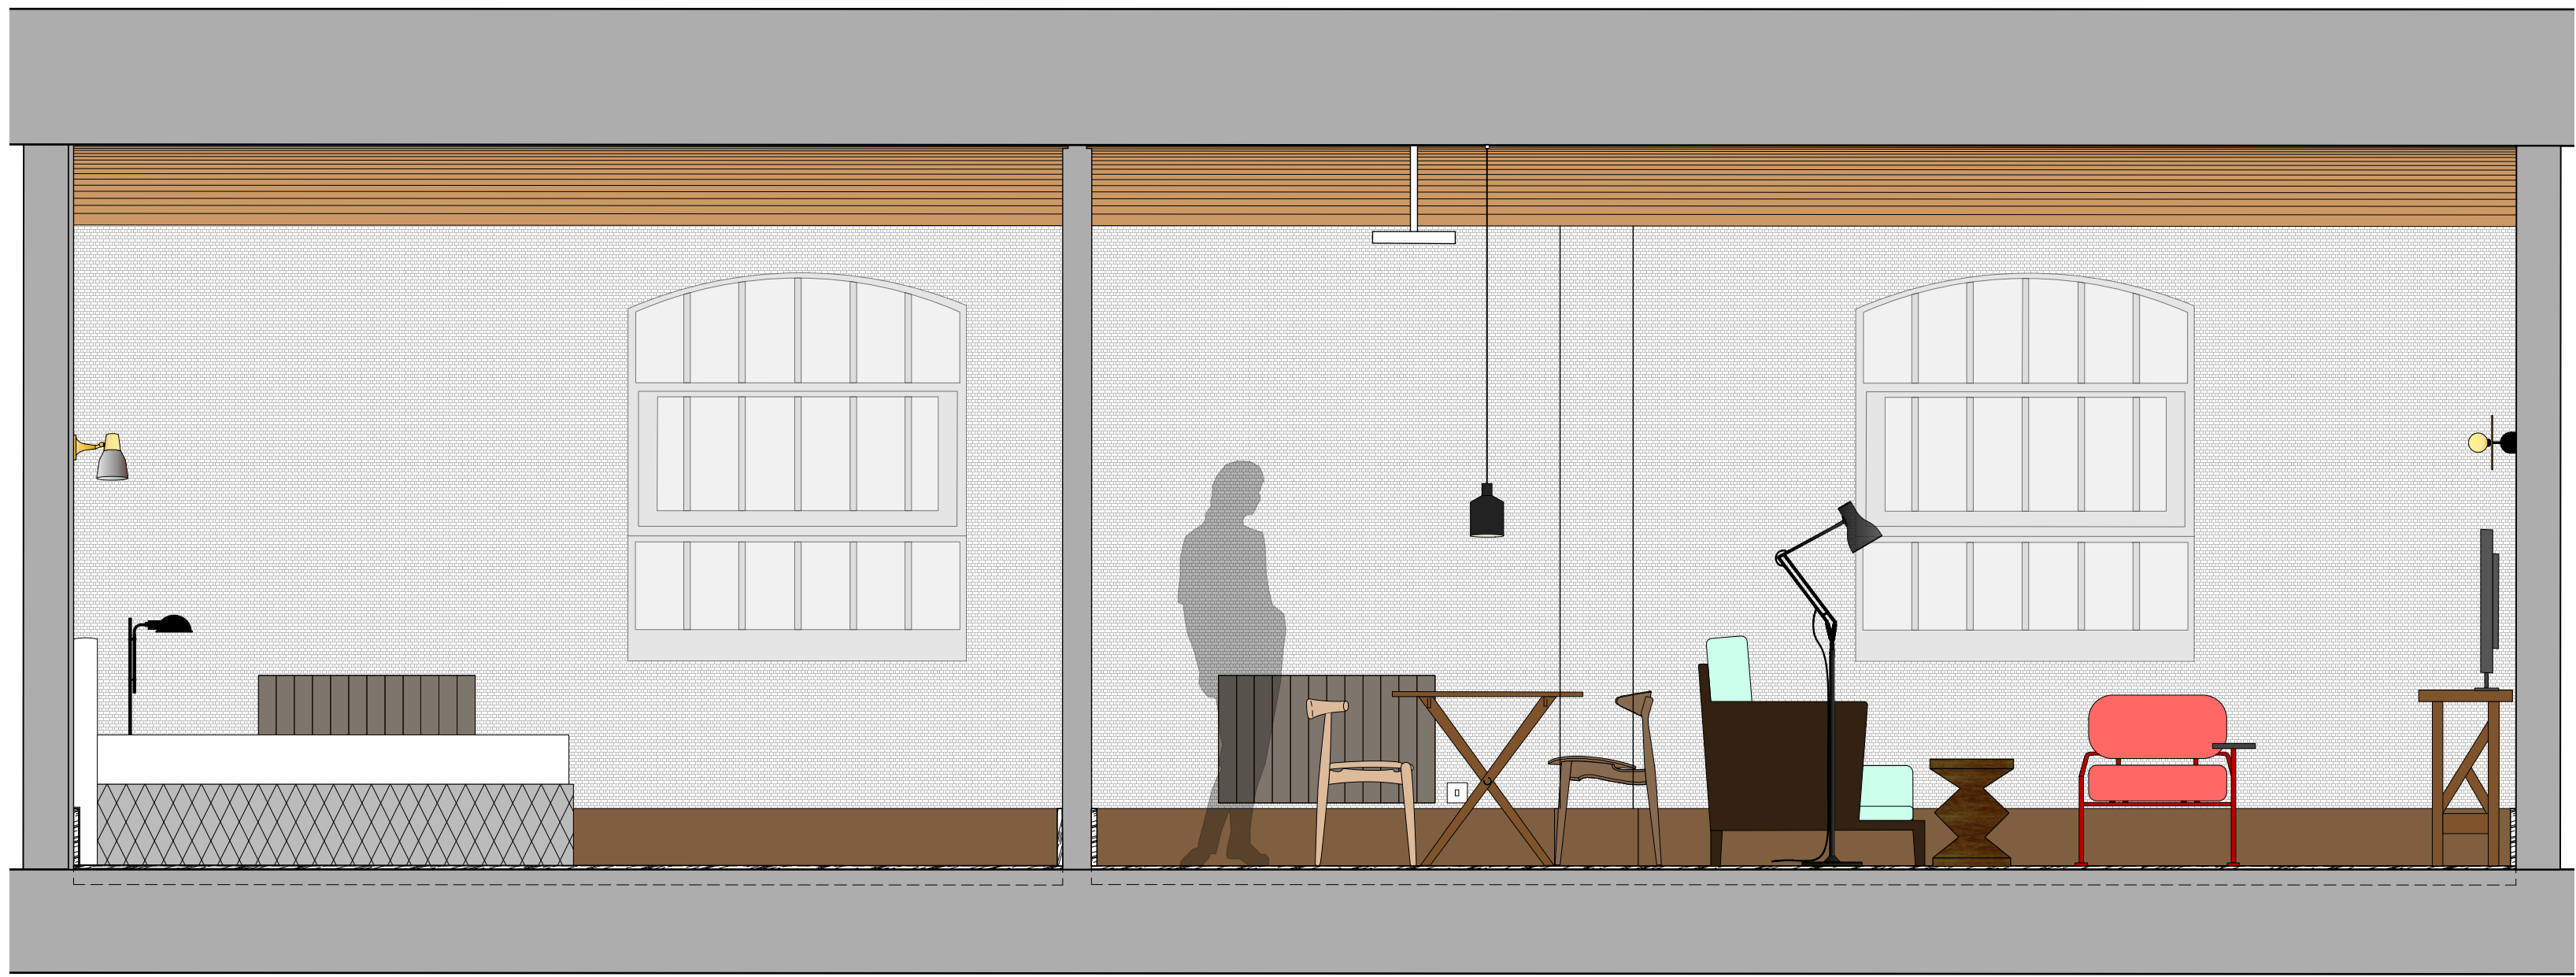

ELEVATION G

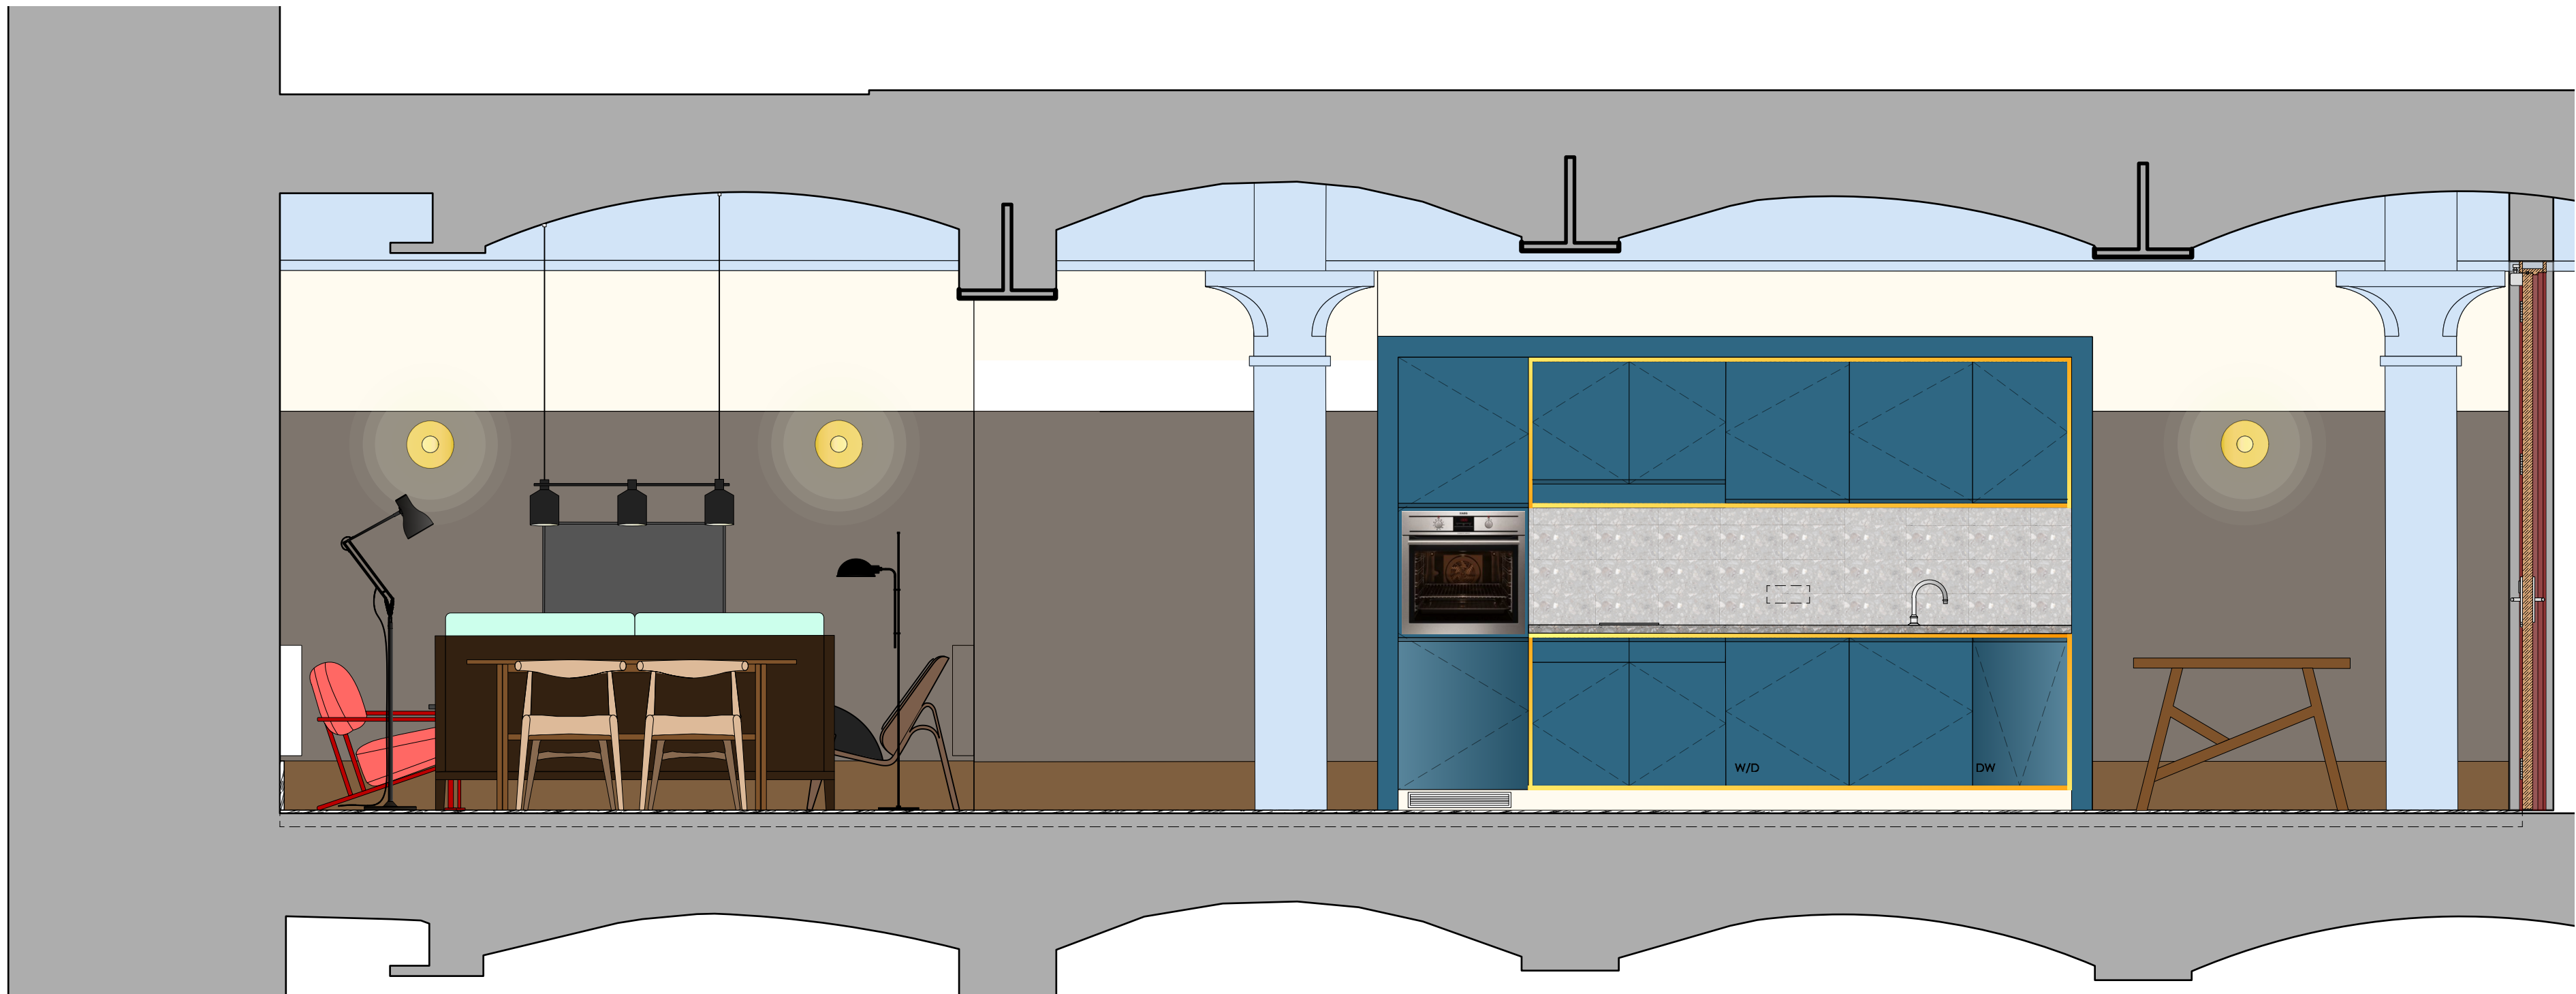

ELEVATION H

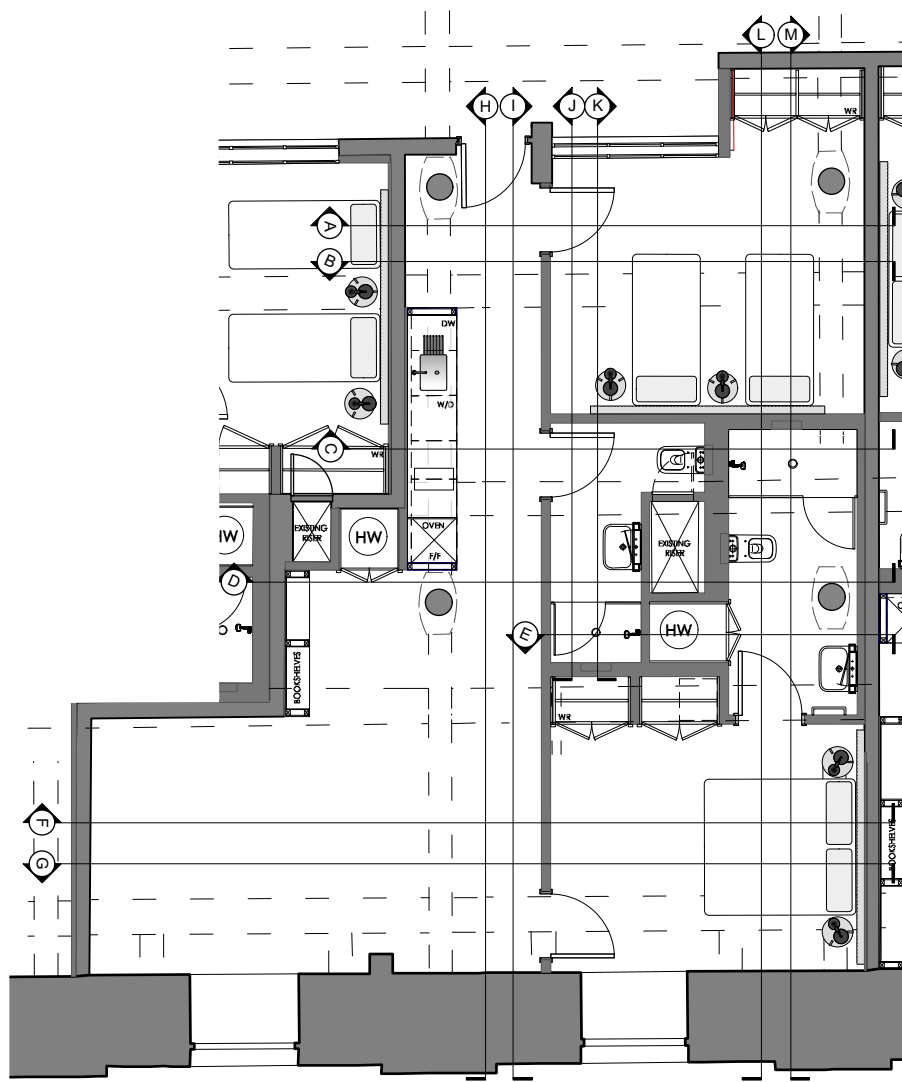

Copyright: All rights reserved. This drawing must not be reproduced without permission.

Only the original drawing should be relied upon. Contractors, subcontractors and suppliers must verify all dimensions on site before commencing any work or making any shop drawings.

All shop drawings to be submitted to the architect for comment prior to fabrication.

This drawing is to be read in conjunction with the Architect's specification, bills of quantities / schedules, structural, mechanical & electrical drawings and all discrepancies are to be reported to the architect.

Do not scale from this drawing. Dimensions are in millimetres unless otherwise stated.

revision	date	amendments
A	--11.23	First issue


PLANNING

Archer Humphryes Architects


Basement
Central House
142 Central Street
London, United Kingdom
EC1V 8AR
T: +44 (0) 20 7251 8555

project title The Place Manchester			
drawing title Suite 17 (Type B) Existing Elevations	drawing number AHA/PLC/GA/4217-9	scale 1:25 @A1	date --11.23
		drawn FR	checked DA
		revision A	


SUITE 17 - TYPE B - EXISTING ELEVATIONS

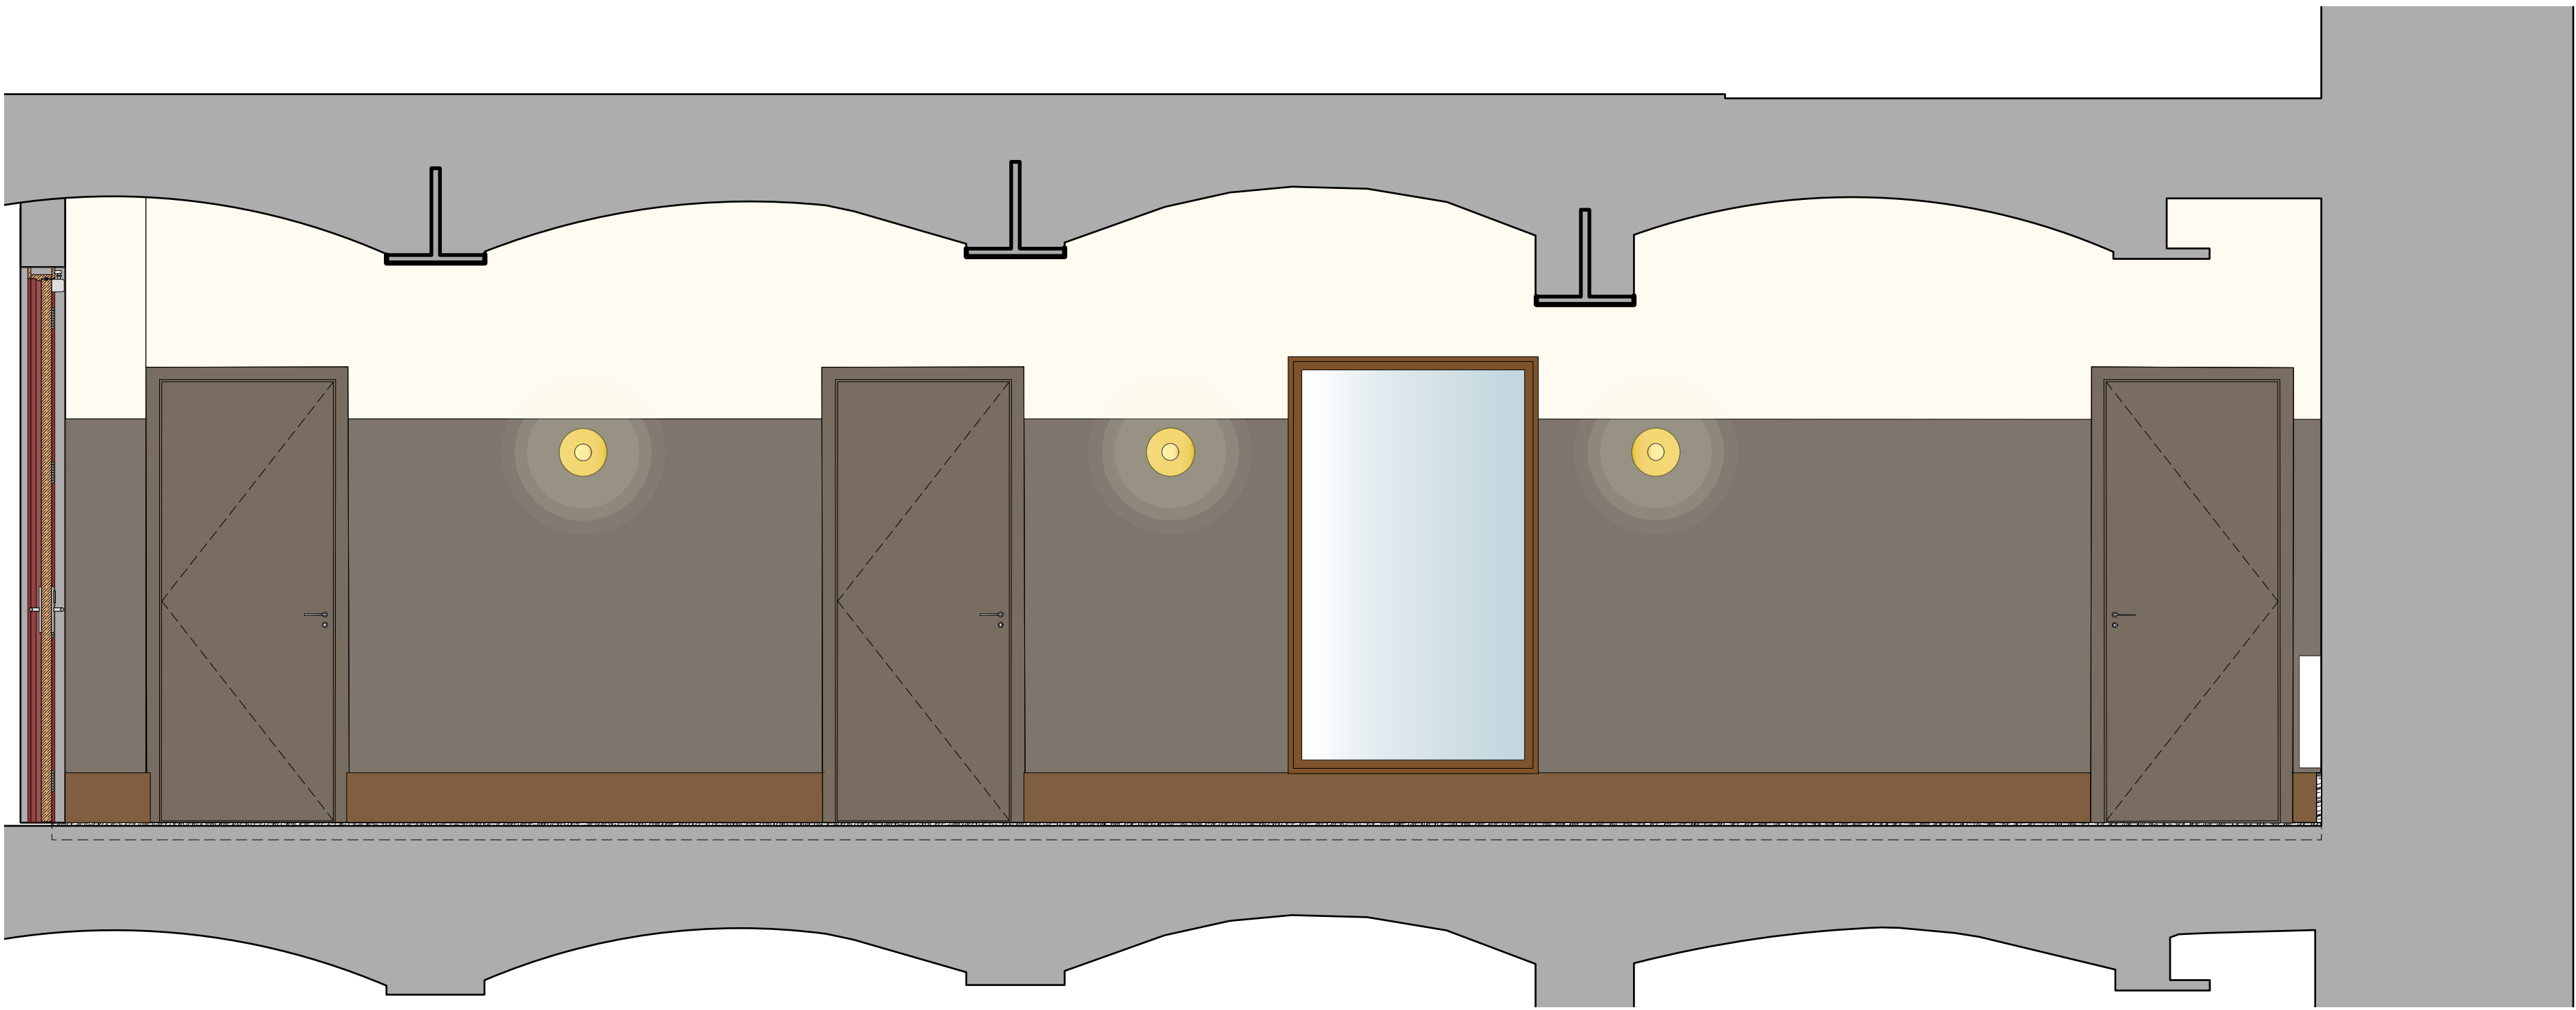

ELEVATION I

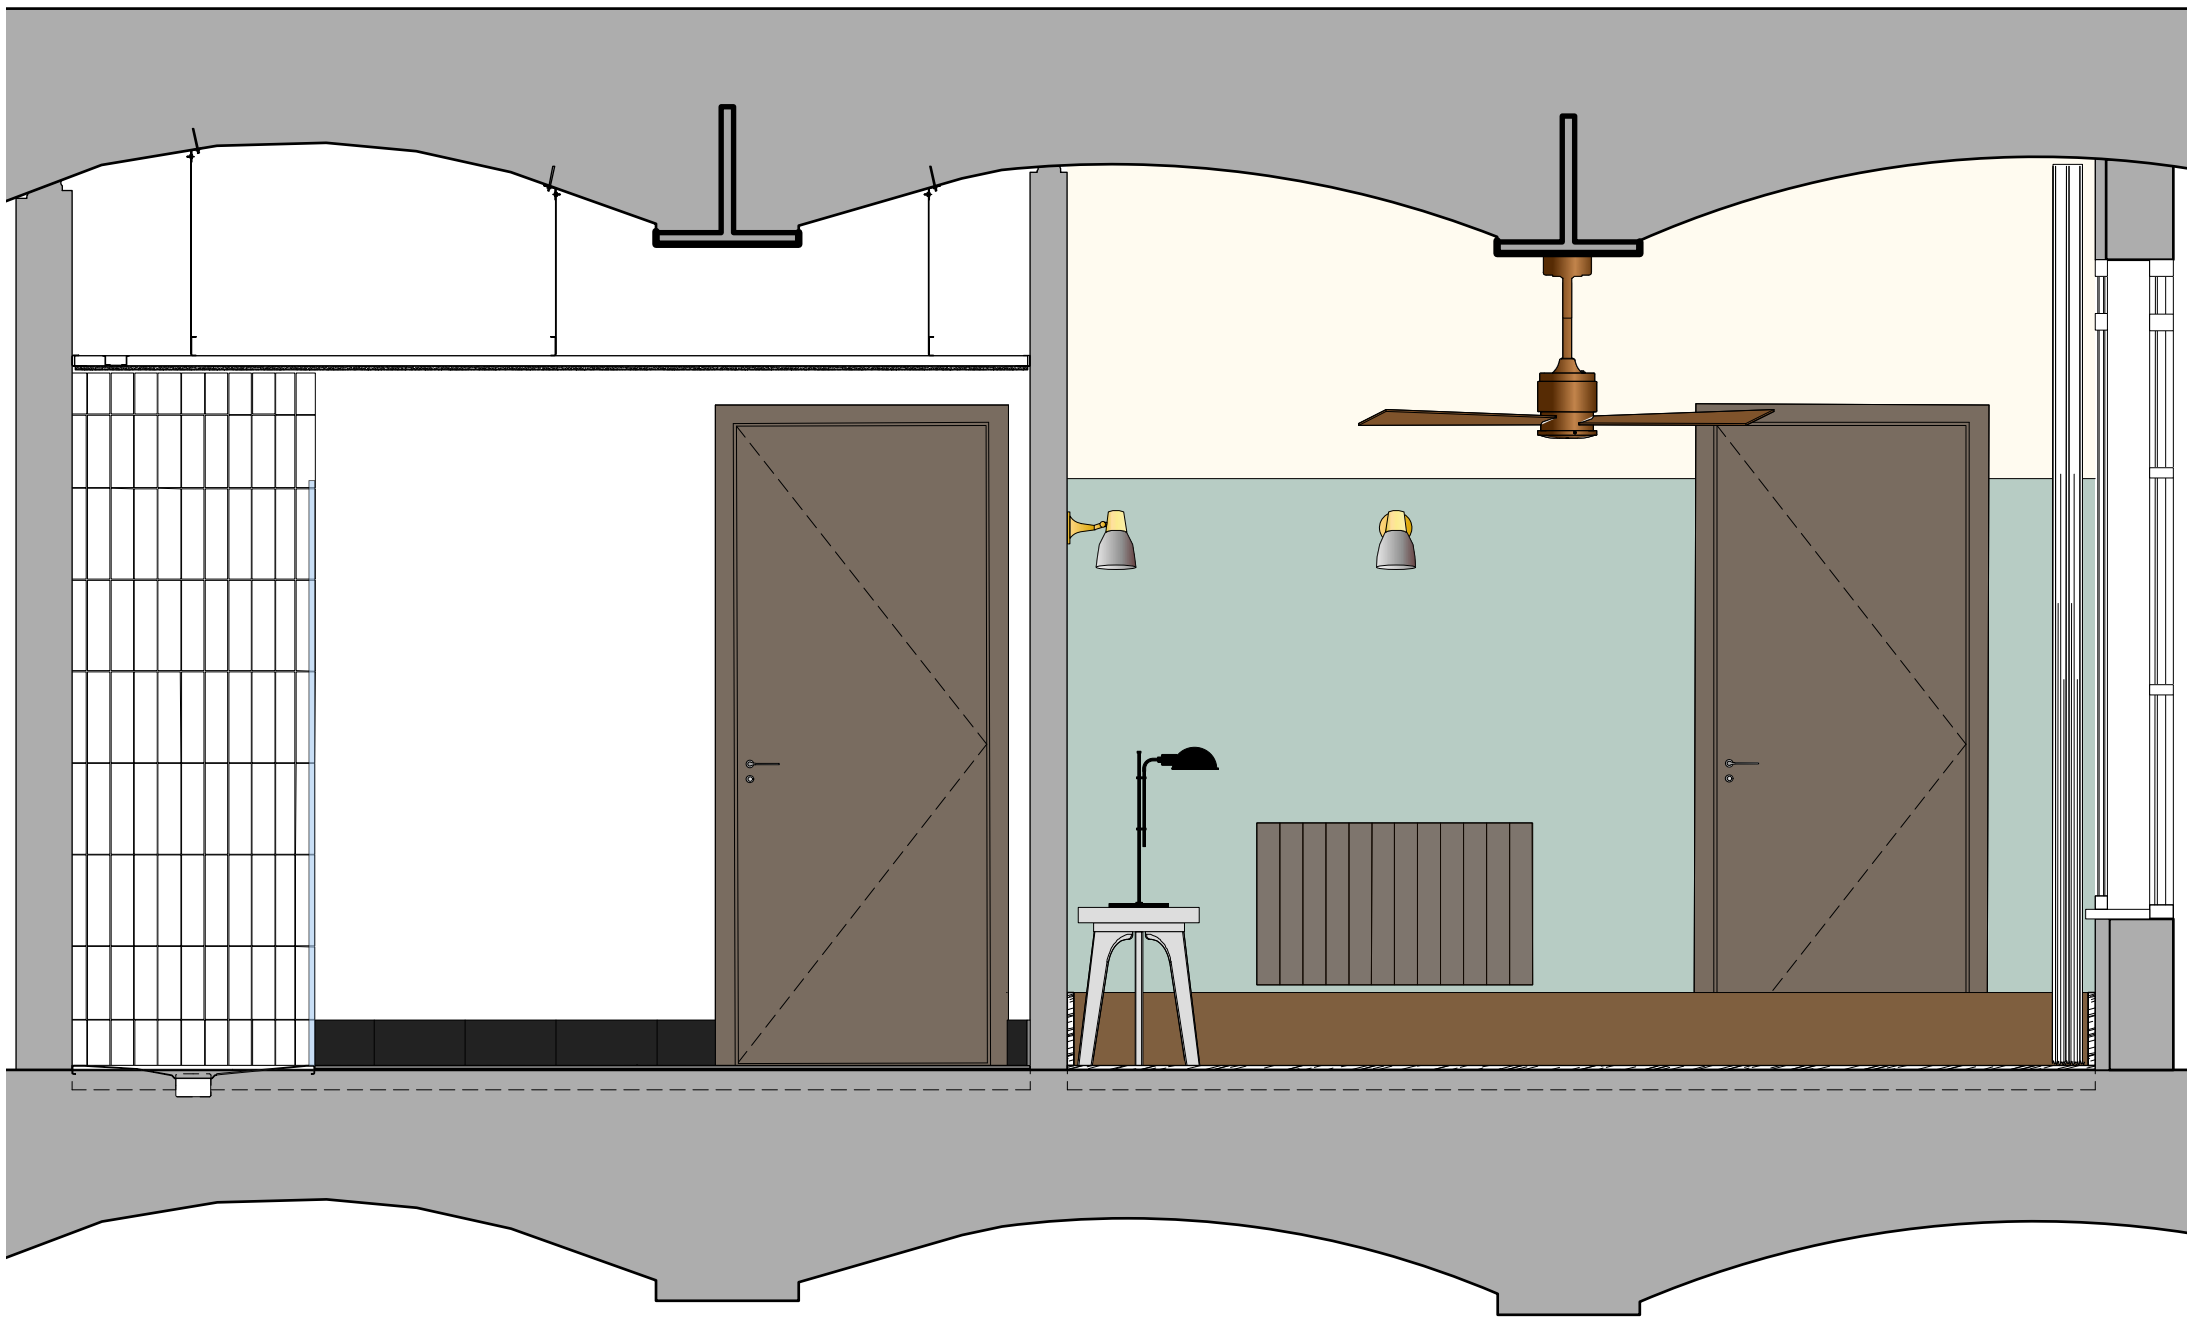

ELEVATION J

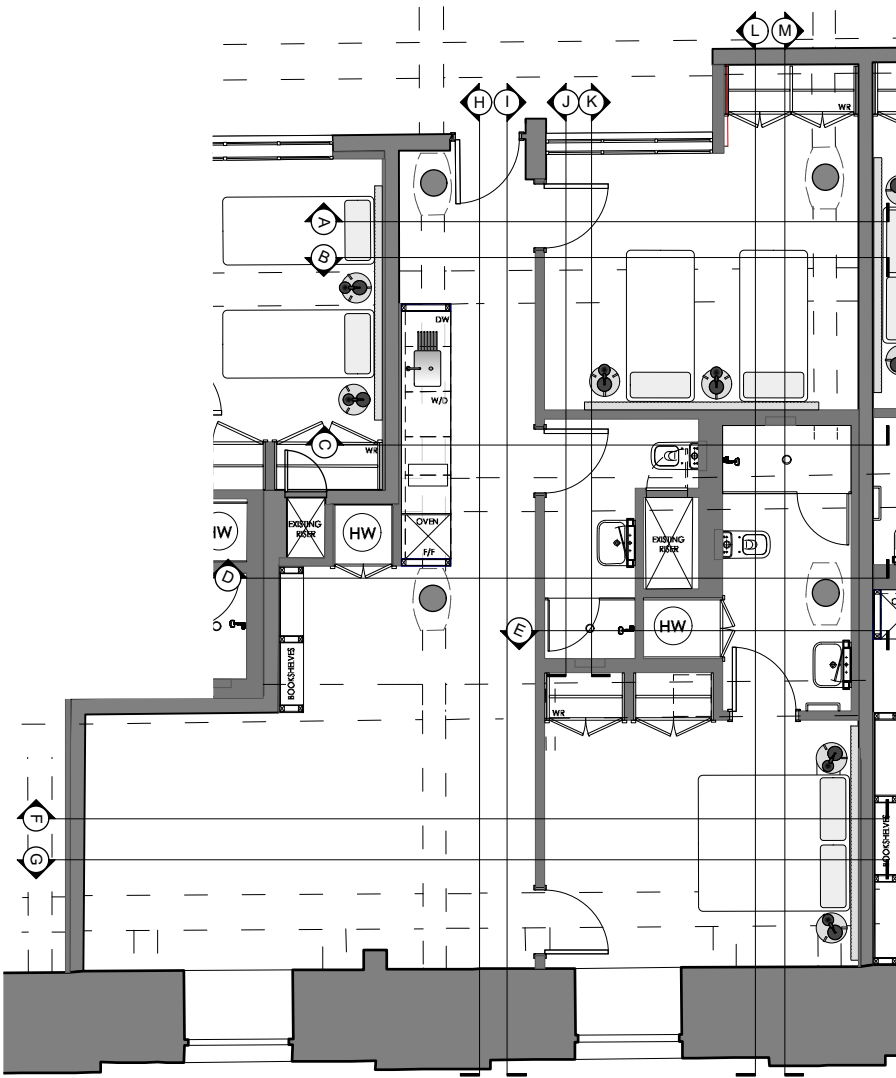

Copyright: All rights reserved. This drawing must not be reproduced without permission.

Only the original drawing should be relied upon. Contractors, subcontractors and suppliers must verify all dimensions on site before commencing any work or making any shop drawings.

All shop drawings to be submitted to the architect for comment prior to fabrication.

This drawing is to be read in conjunction with the Architect's specification, bills of quantities / schedules, structural, mechanical & electrical drawings and all discrepancies are to be reported to the architect.

Do not scale from this drawing. Dimensions are in millimetres unless otherwise stated.

revision / date / amendments		
A	--11.23	First Issue


PLANNING

Archer Humphryes Architects


Basement
Central House
142 Central Street
London, United Kingdom
EC1V 8AR
T: +44 (0) 20 7251 8555

project title The Place Manchester		
drawing title Suite 17 (Type B) Existing Elevations	scale 1:25 @A1	date --11.23
drawing number AHA/PLC/GA/4217-10	drawn FR	checked DA
	revision A	


SUITE 17 - TYPE B - EXISTING ELEVATIONS

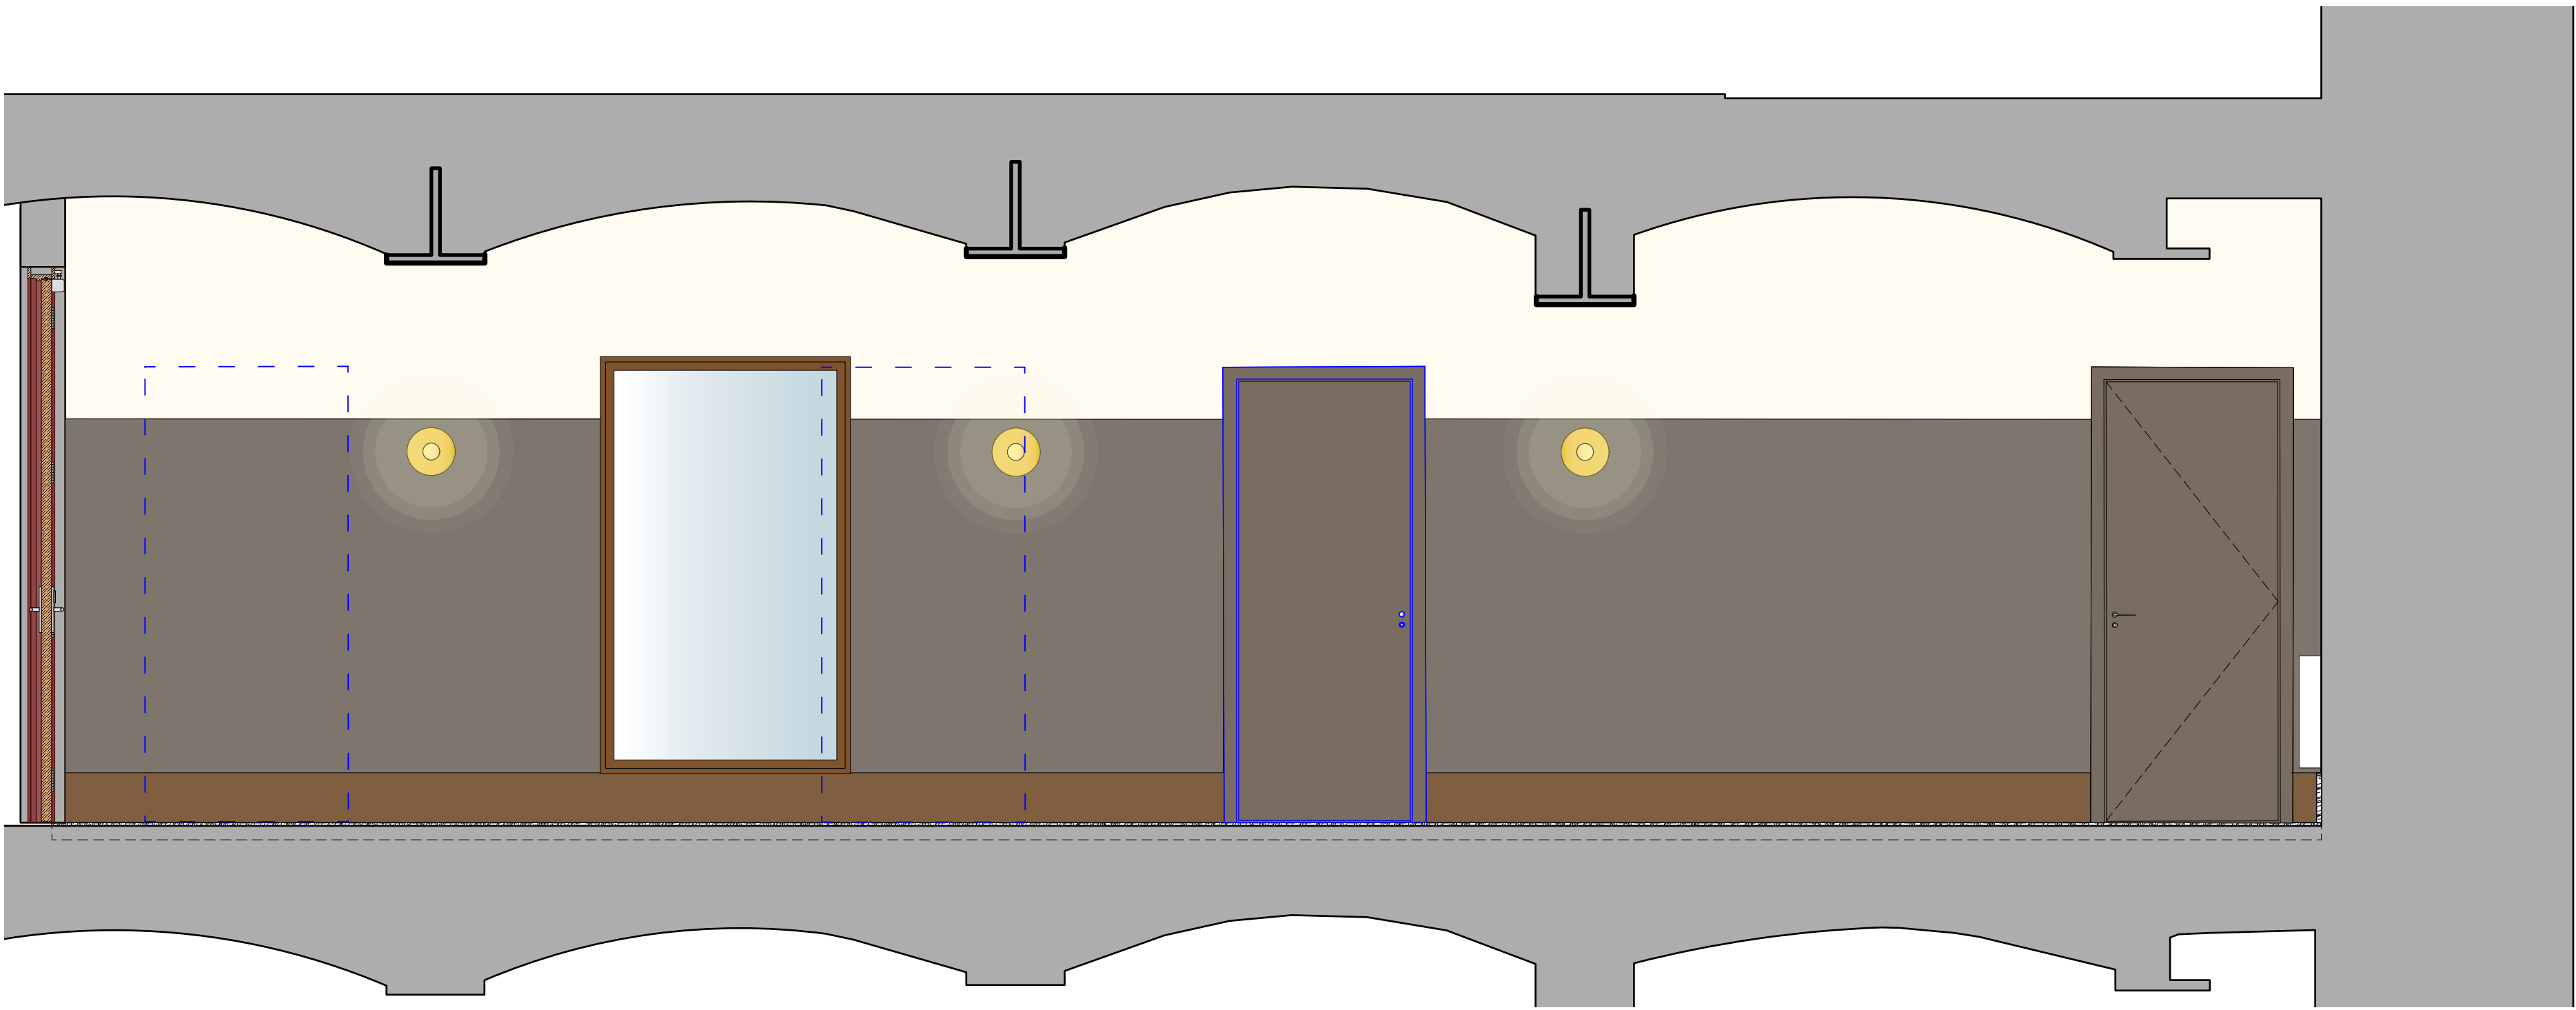

ELEVATION I

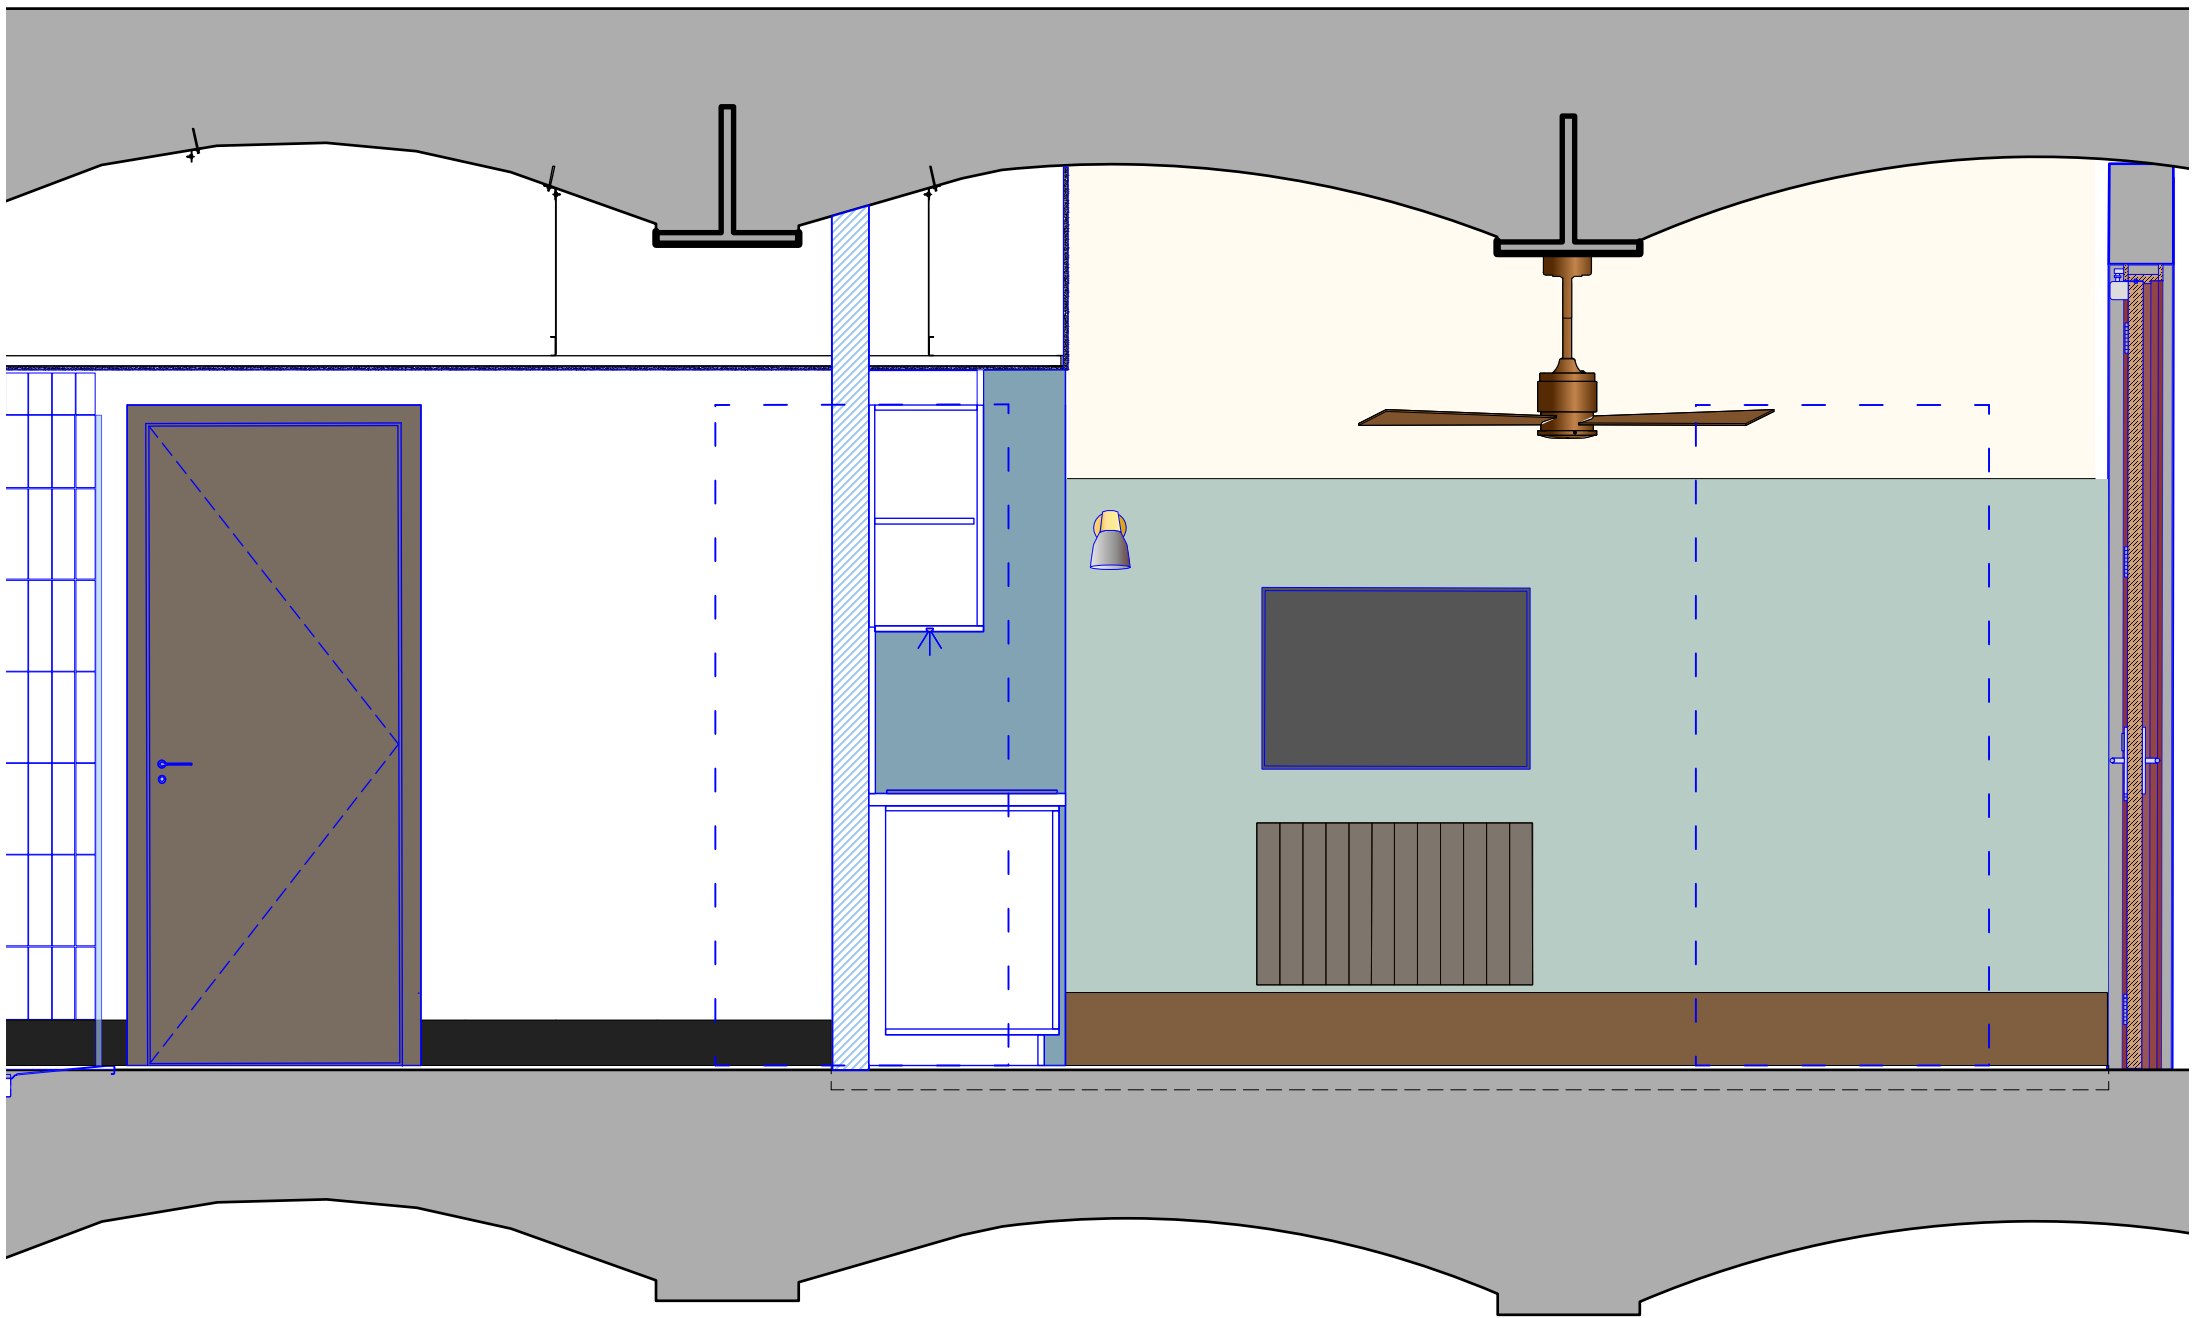

ELEVATION J

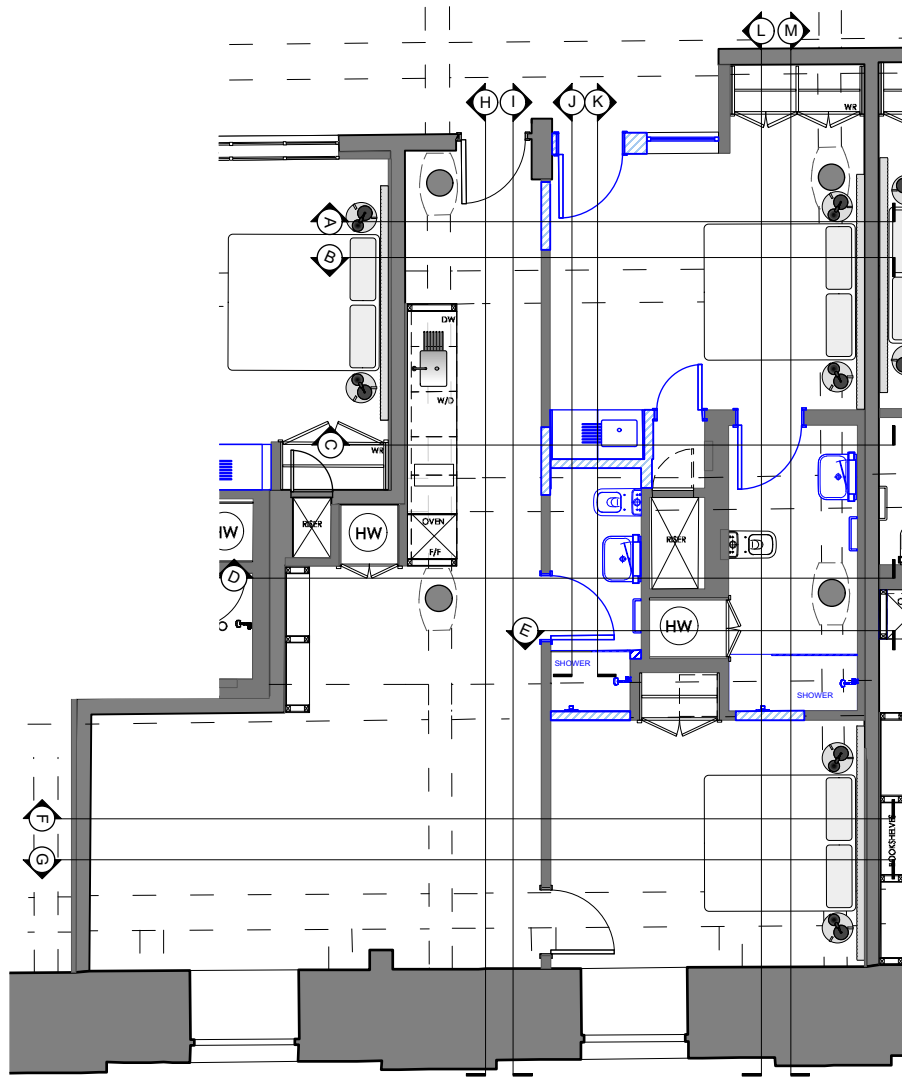

Copyright: All rights reserved. This drawing must not be reproduced without permission.

Only the original drawing should be relied upon. Contractors, subcontractors and suppliers must verify all dimensions on site before commencing any work or making any shop drawings.

All shop drawings to be submitted to the architect for comment prior to fabrication.

This drawing is to be read in conjunction with the Architect's specification, bills of quantities / schedules, structural, mechanical & electrical drawings and all discrepancies are to be reported to the architect.

Do not scale from this drawing. Dimensions are in millimetres unless otherwise stated.

revision / date / amendments		
A	--11.23	First Issue


PLANNING

Archer Humphryes Architects


Basement
Central House
142 Central Street
London, United Kingdom
EC1V 8AR
T: +44 (0) 20 7251 8555

project title The Place Manchester		
drawing title Suite 17 (Type B) Proposed Elevations	scale 1:25 @A1	date --11.23
drawing number AHA/PLC/GA/4217-10.2	drawn FR	checked DA
	revision A	


SUITE 17 - TYPE B - PROPOSED ALTERED ELEVATIONS

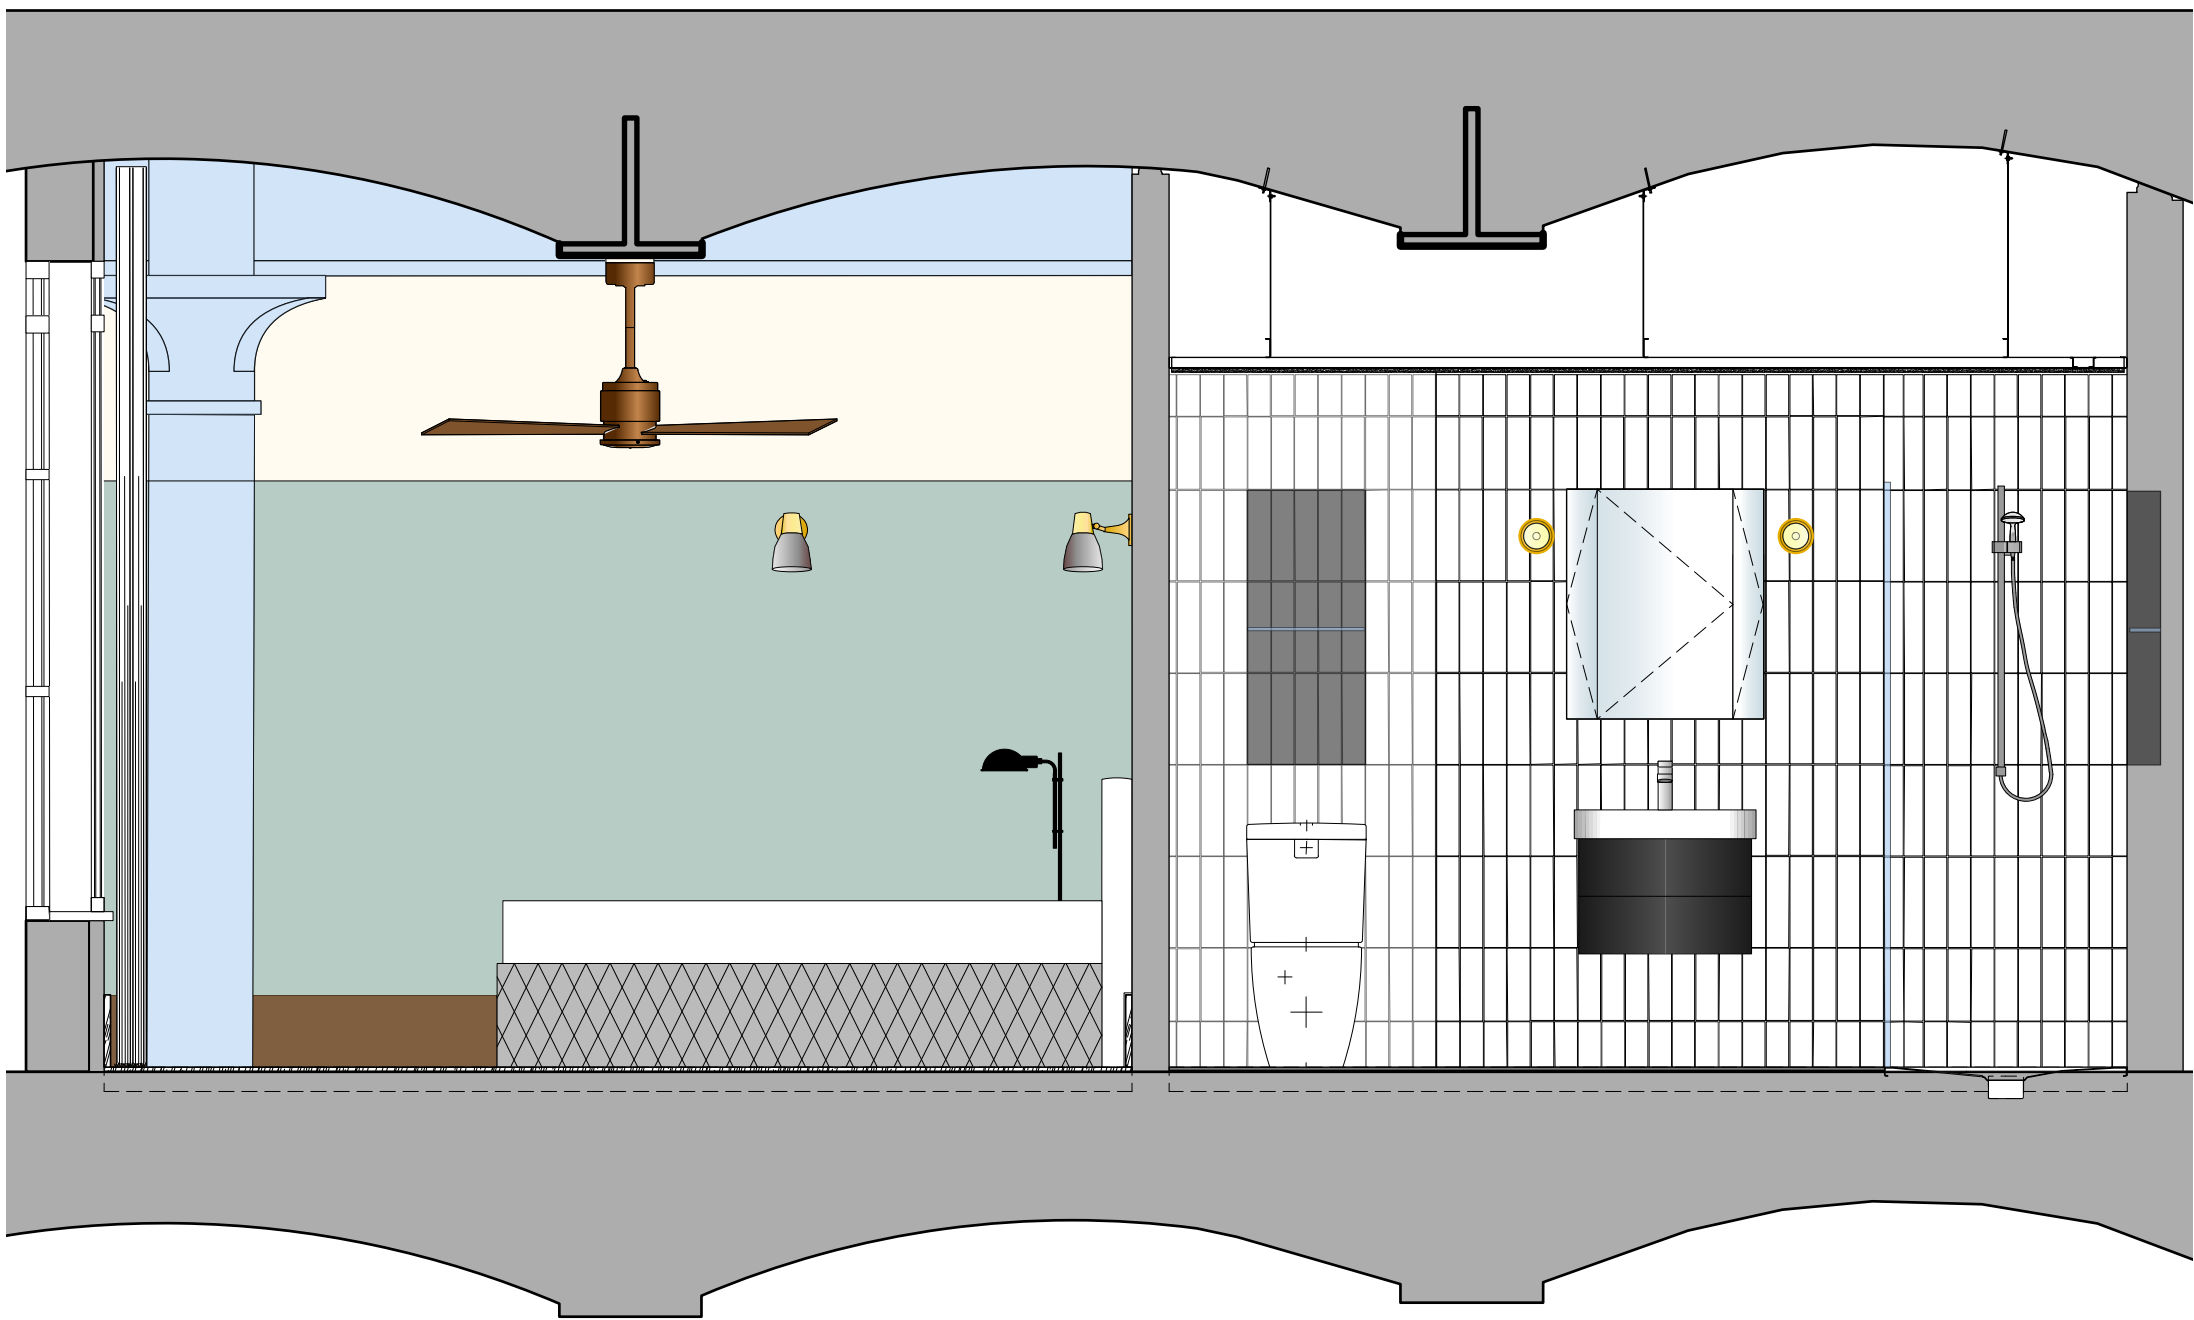

ELEVATION K

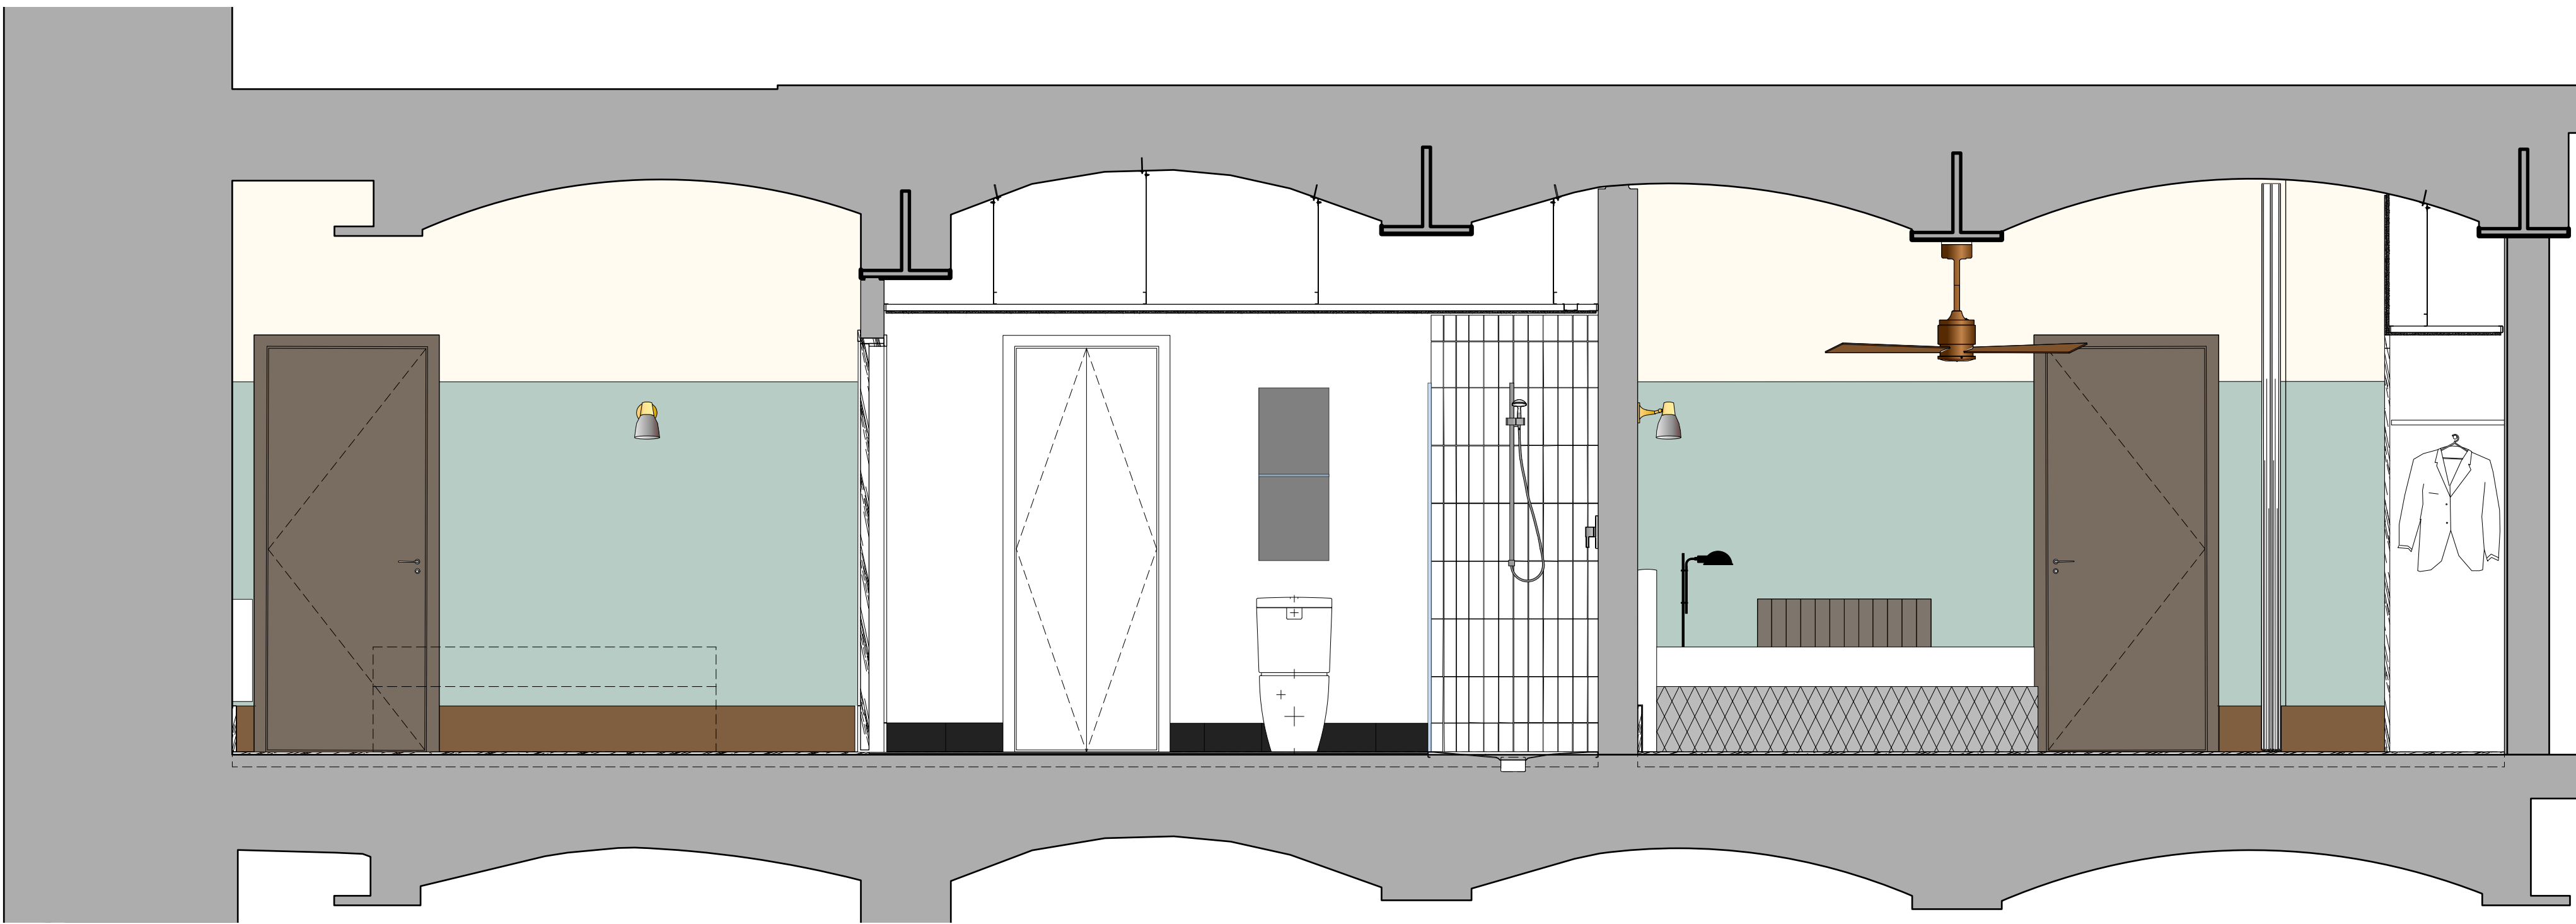

ELEVATION L

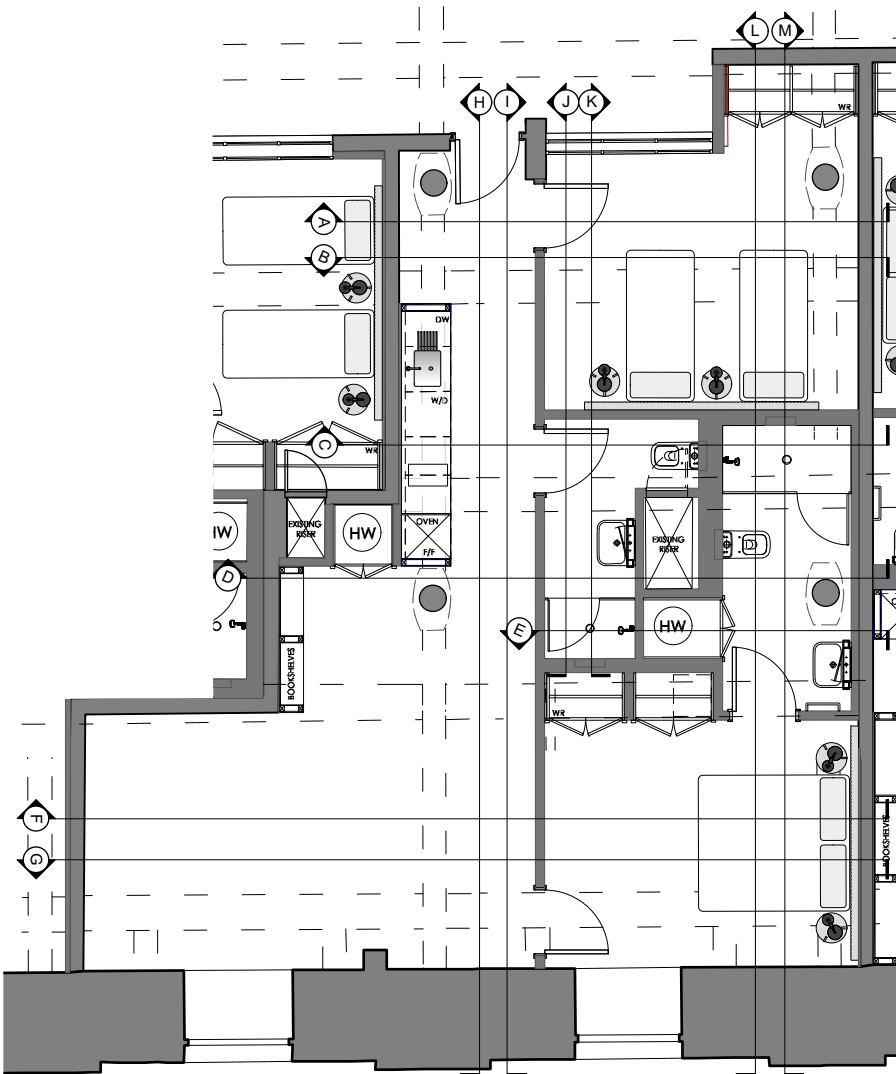

Copyright: All rights reserved. This drawing must not be reproduced without permission.

Only the original drawing should be relied upon. Contractors, subcontractors and suppliers must verify all dimensions on site before commencing any work or making any shop drawings.

All shop drawings to be submitted to the architect for comment prior to fabrication.

This drawing is to be read in conjunction with the Architect's specification, bills of quantities / schedules, structural, mechanical & electrical drawings and all discrepancies are to be reported to the architect.

Do not scale from this drawing. Dimensions are in millimetres unless otherwise stated.

revision	/ date	/ amendments
A	-11.23	First Issue


PLANNING

Archer Humphryes Architects


Basement
Central House
142 Central Street
London, United Kingdom
EC1V 8AR
T: +44 (0) 20 7251 8555

project title			
The Place Manchester			
drawing title	scale	date	
Suite 17 (Type B)	1:25 @A1	-11.23	
Existing Elevations	drawn FR	checked DA	
drawing number	revision		
AHA/PLC/GA/4217-11	A		


SUITE 17 - TYPE B - EXISTING ELEVATIONS

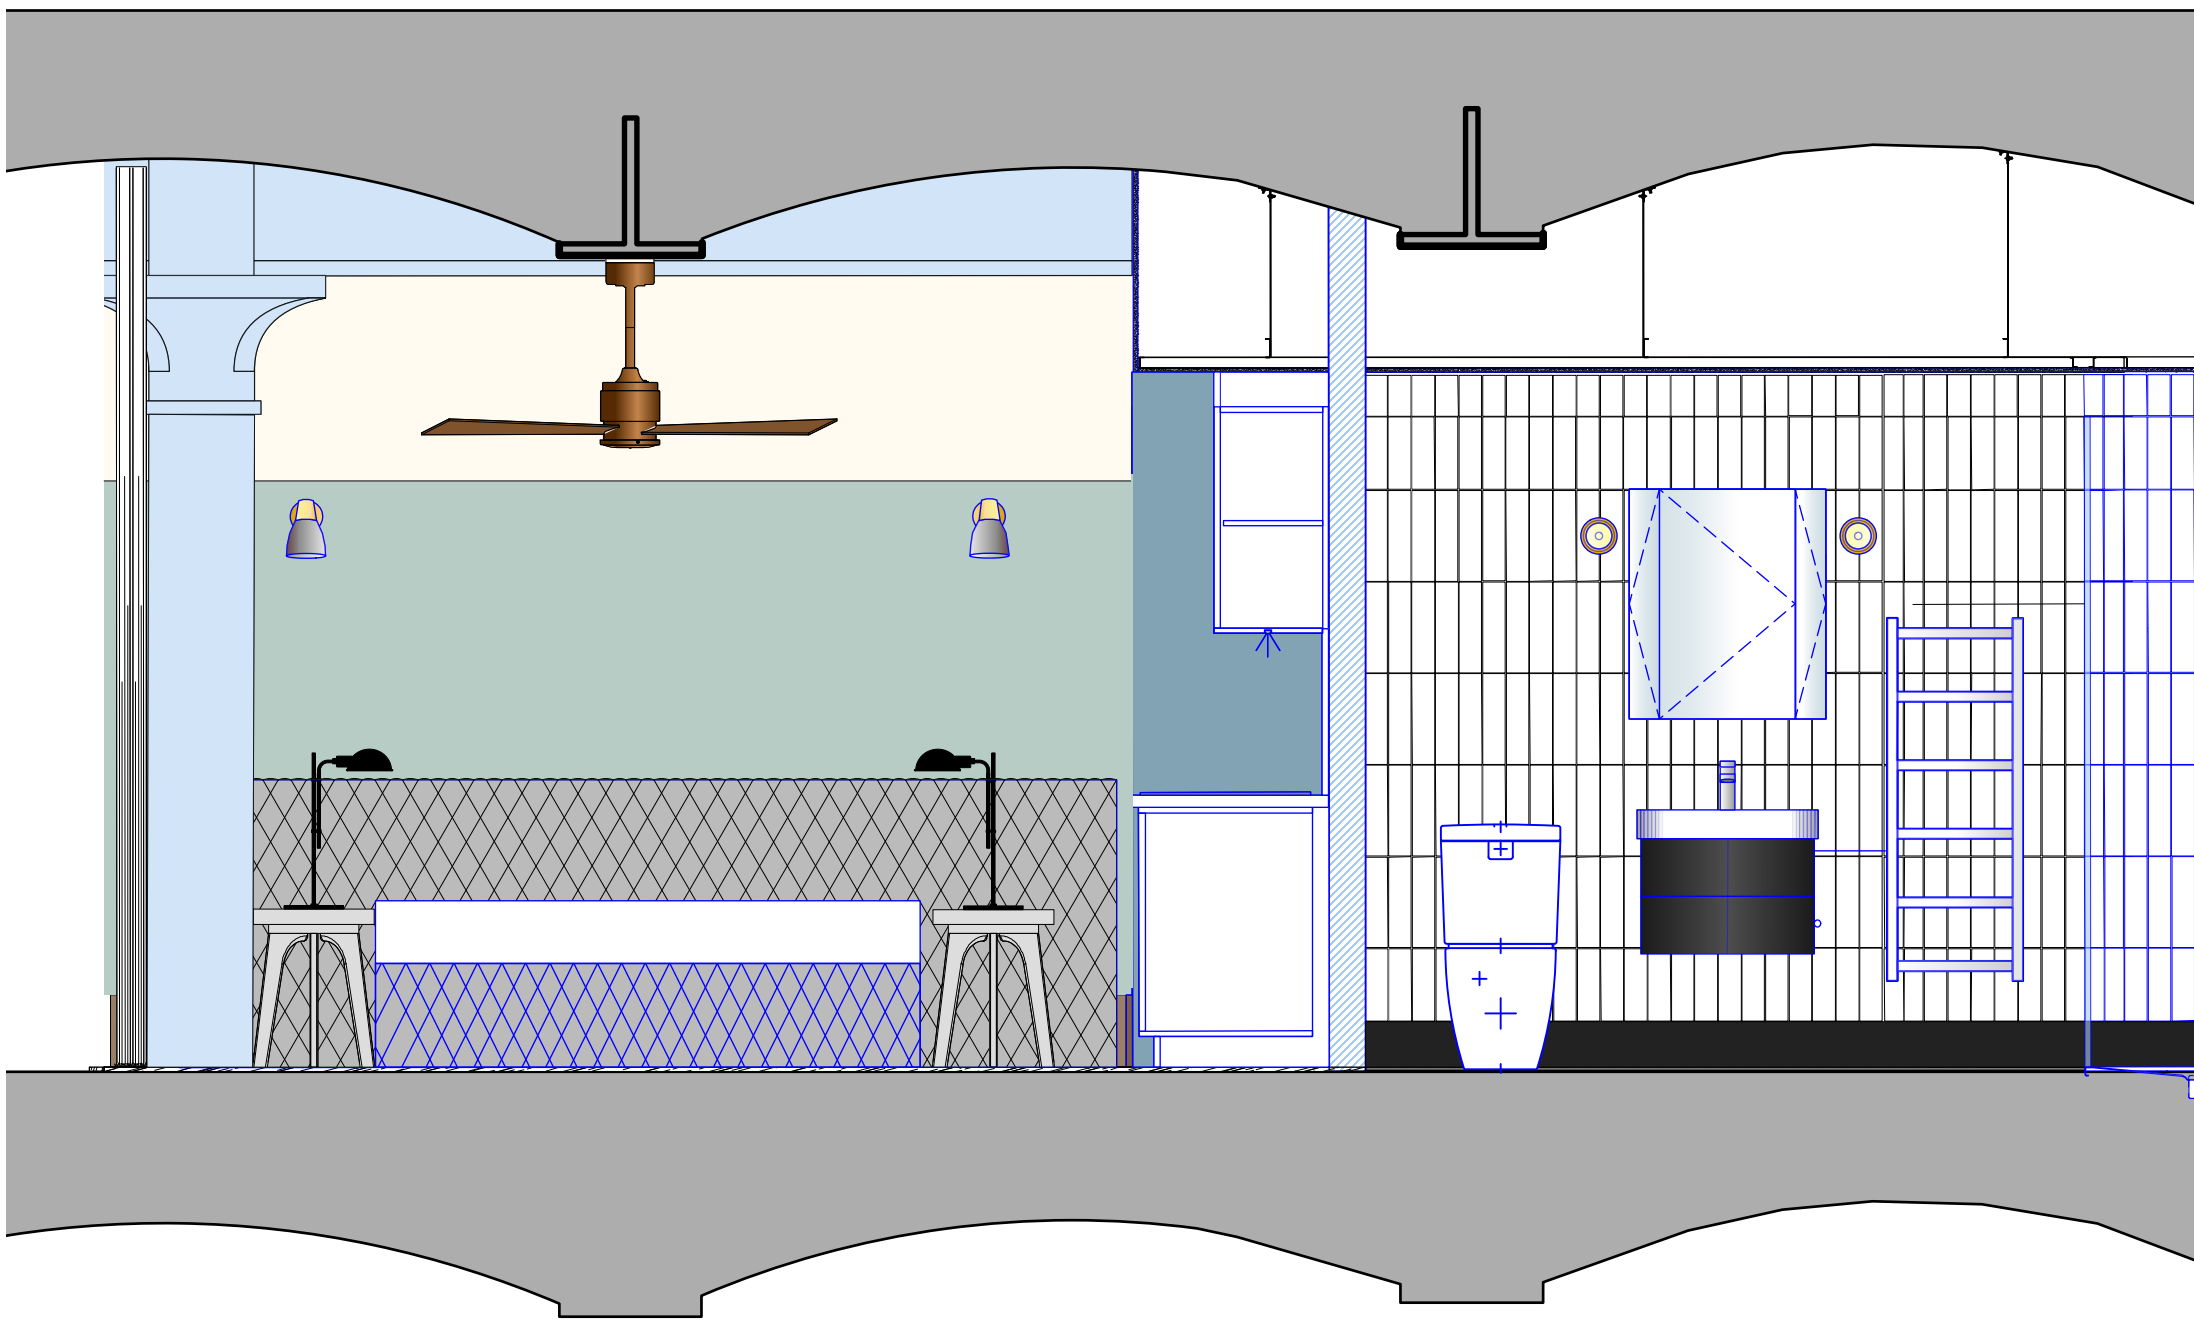

ELEVATION K

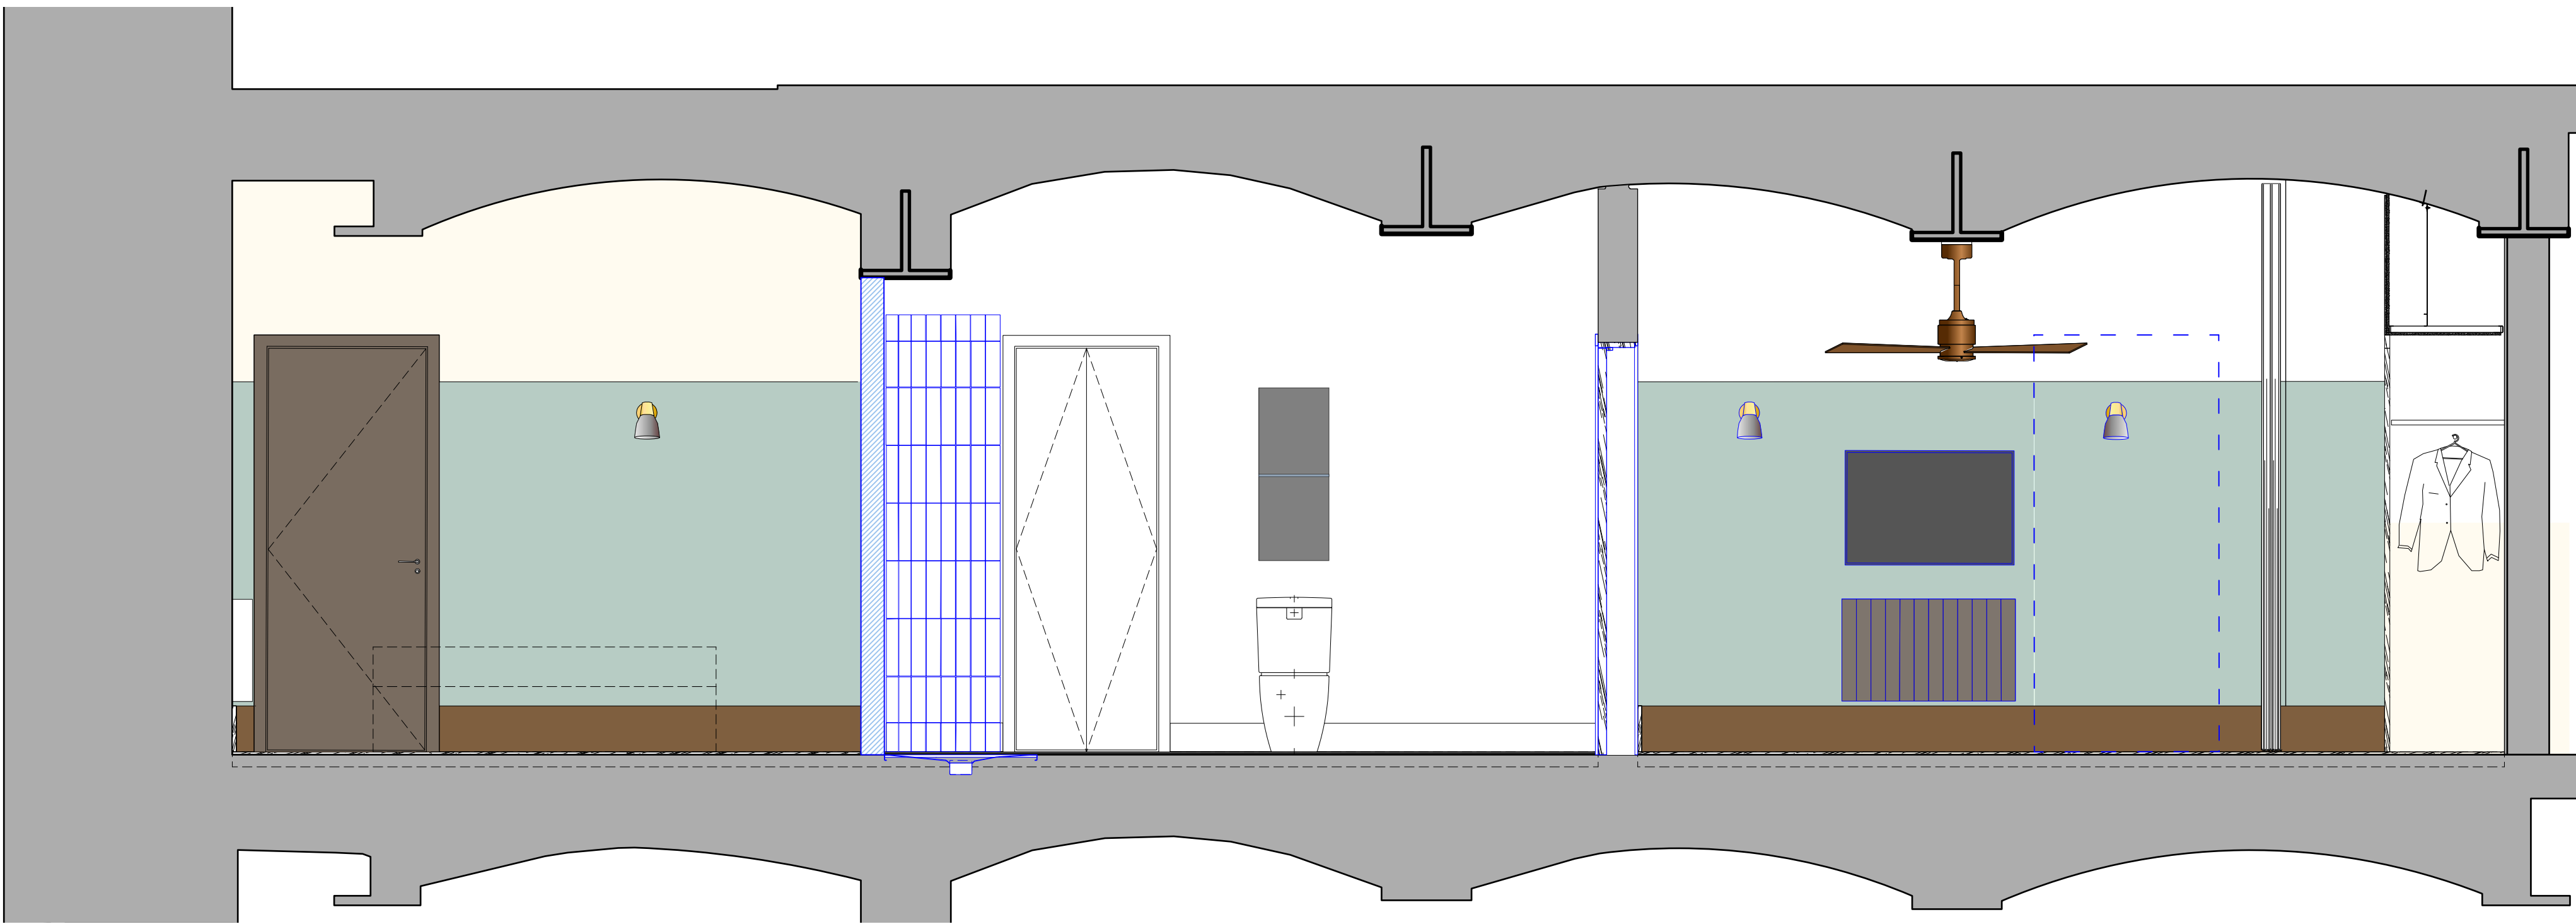

ELEVATION L

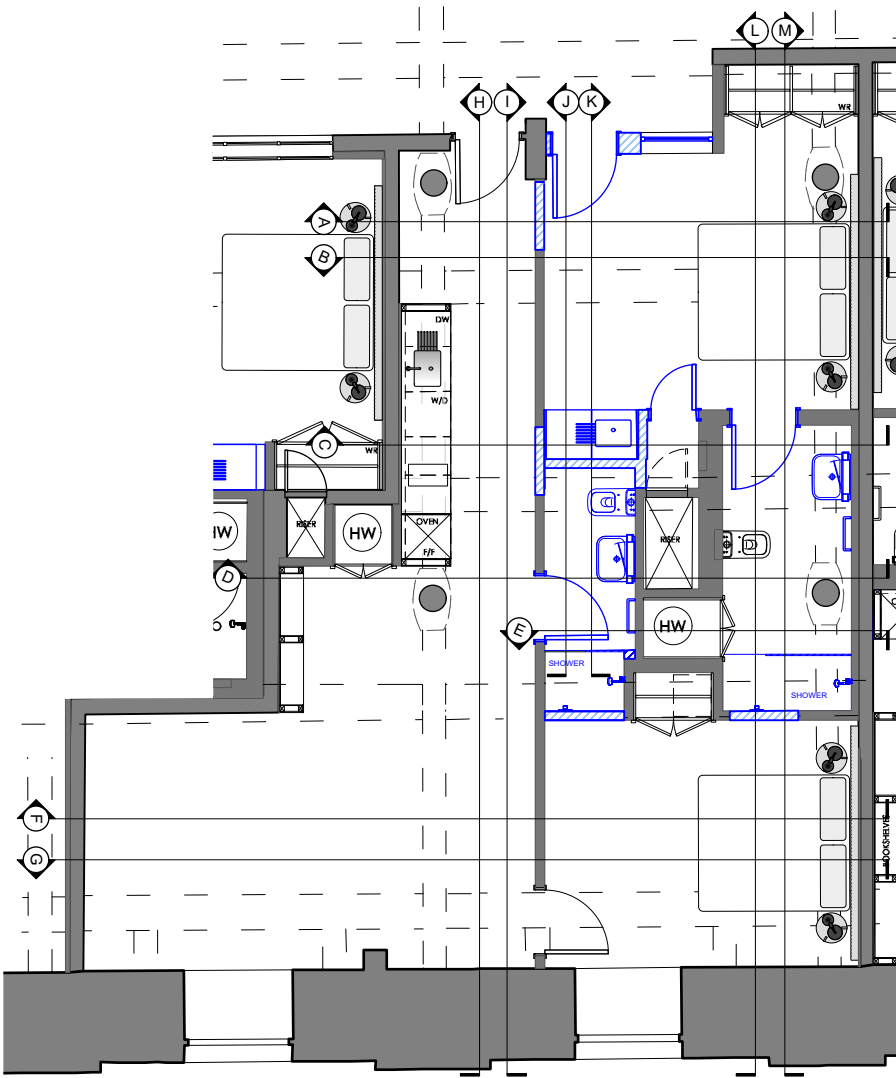

Copyright: All rights reserved. This drawing must not be reproduced without permission.

Only the original drawing should be relied upon. Contractors, subcontractors and suppliers must verify all dimensions on site before commencing any work or making any shop drawings.

All shop drawings to be submitted to the architect for comment prior to fabrication.

This drawing is to be read in conjunction with the Architect's specification, bills of quantities / schedules, structural, mechanical & electrical drawings and all discrepancies are to be reported to the architect.

Do not scale from this drawing. Dimensions are in millimetres unless otherwise stated.

revision	/	date	/	amendments
A		11.23		First Issue


PLANNING

Archer Humphryes Architects


Basement
Central House
142 Central Street
London, United Kingdom
EC1V 8AR
T: +44 (0) 20 7251 8555

project title The Place Manchester			
drawing title Suite 17 (Type B) Proposed Elevations	scale 1:25 @A1	date 11.23	drawn FR
drawing number AHA/PLC/GA/4217-11.2	checked DA		revision A

SUITE 17 - TYPE B - PROPOSED ALTERED ELEVATIONS

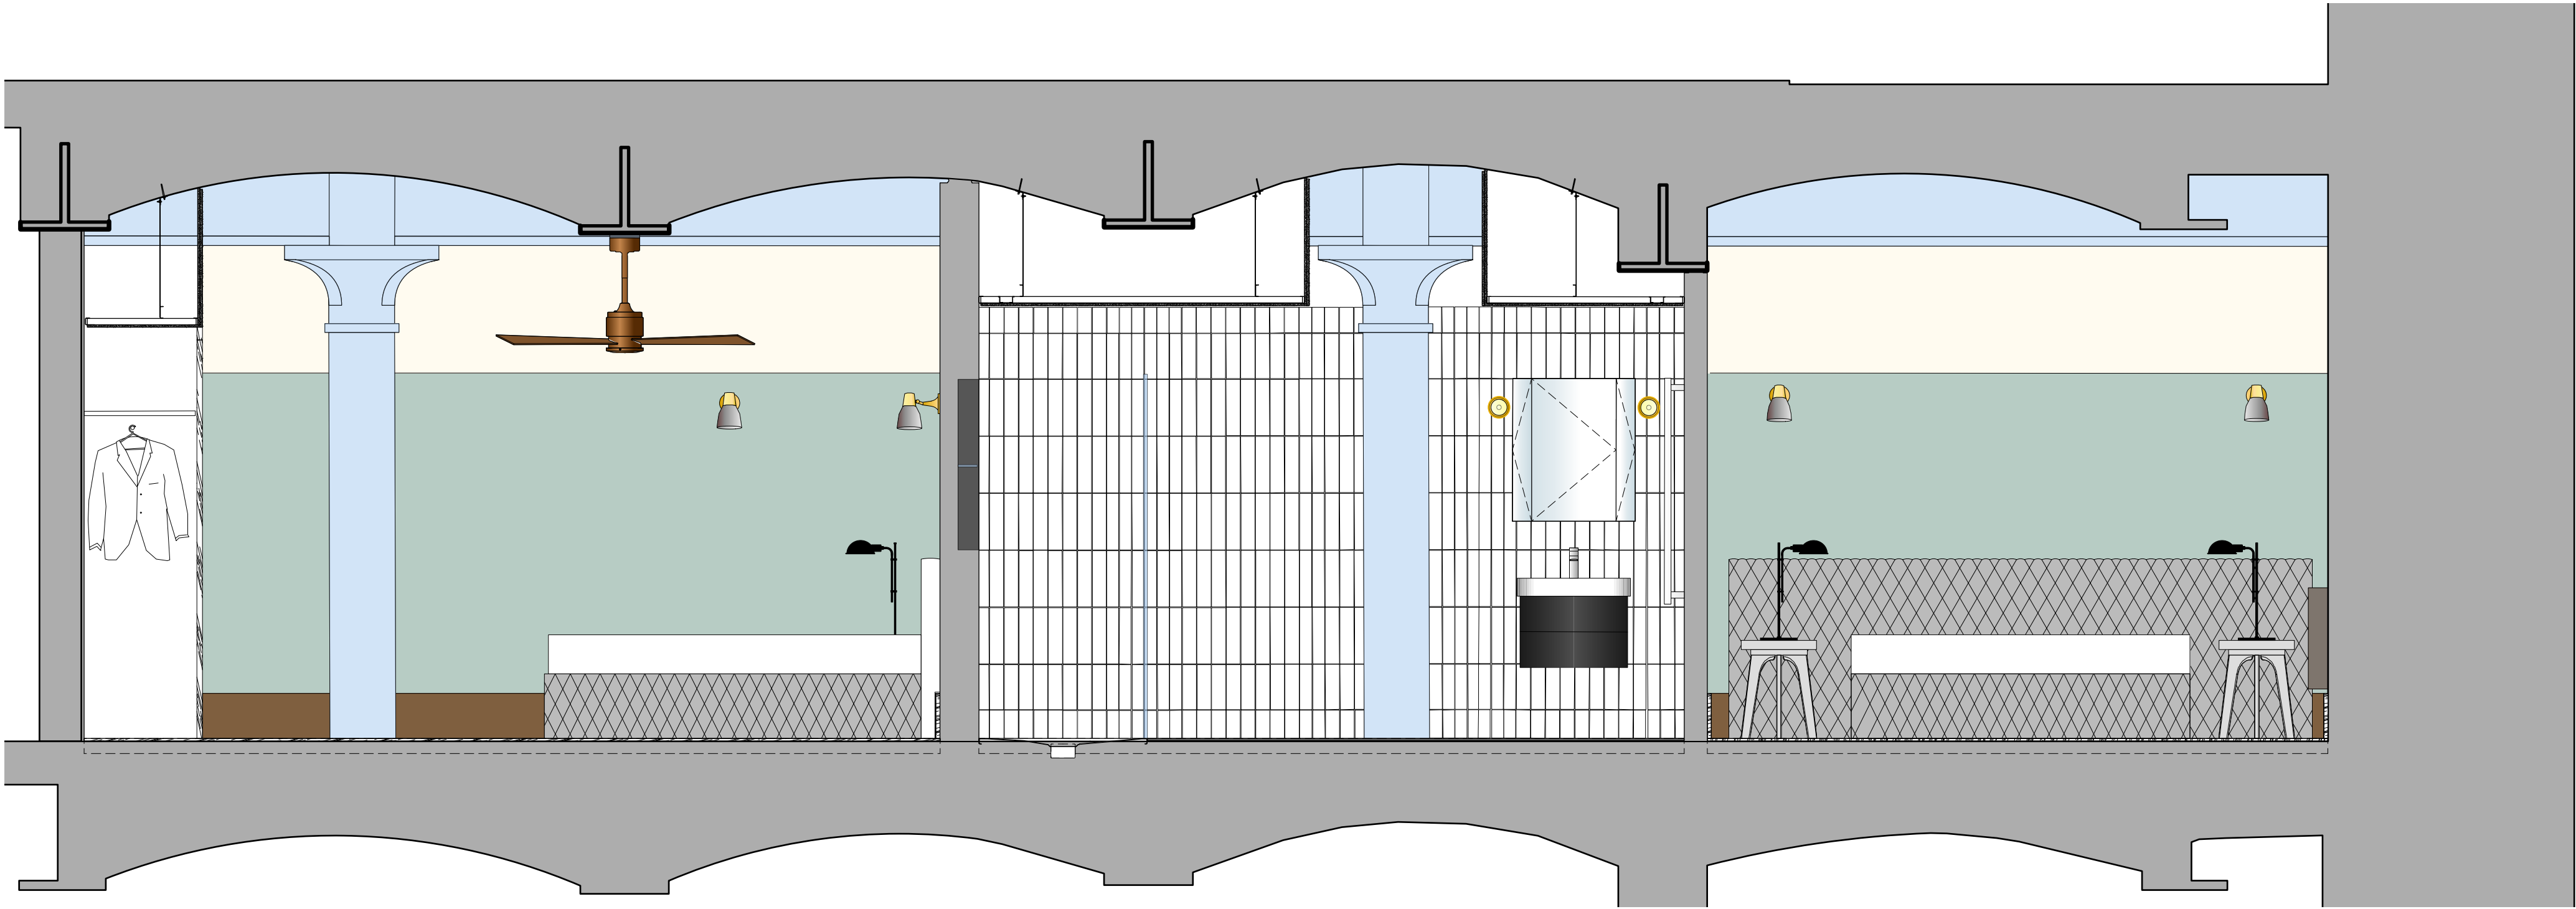

ELEVATION M

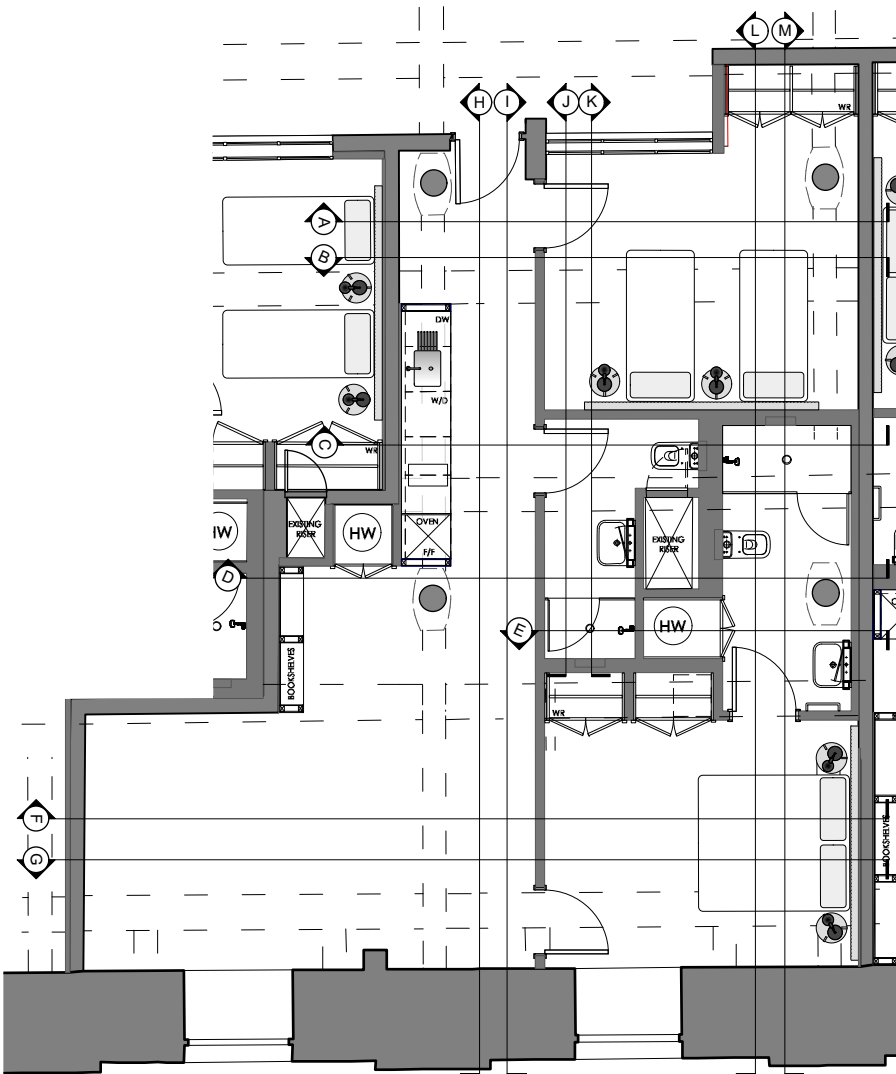

Copyright: All rights reserved. This drawing must not be reproduced without permission.

Only the original drawing should be relied upon. Contractors, subcontractors and suppliers must verify all dimensions on site before commencing any work or making any shop drawings.

All shop drawings to be submitted to the architect for comment prior to fabrication.

This drawing is to be read in conjunction with the Architect's specification, bills of quantities / schedules, structural, mechanical & electrical drawings and all discrepancies are to be reported to the architect.

Do not scale from this drawing. Dimensions are in millimetres unless otherwise stated.

revision	date	amendments
A	--11.23	First Issue


PLANNING

Archer Humphryes Architects

Basement
Central House
142 Central Street
London, United Kingdom
EC1V 8AR
T: +44 (0) 20 7251 8555

project title The Place Manchester		
drawing title Suite 17 (Type B) Existing Elevations	scale 1:25 @A1	date --11.23
drawing number AHA/PLC/GA/4217-12	drawn FR	checked DA
	revision A	

SUITE 17 - TYPE B - EXISTING ELEVATIONS

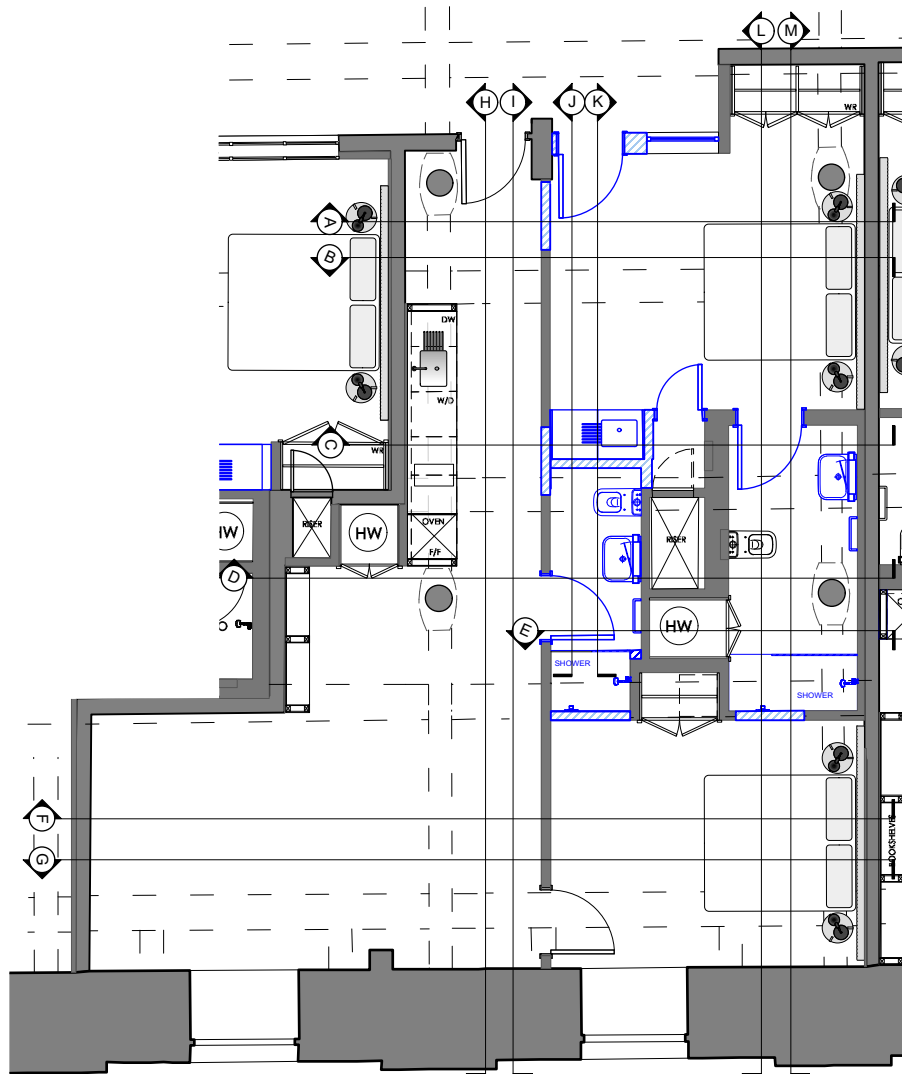

Copyright: All rights reserved. This drawing must not be reproduced without permission.


Only the original drawing should be relied upon. Contractors, subcontractors and suppliers must verify all dimensions on site before commencing any work or making any shop drawings.

All shop drawings to be submitted to the architect for comment prior to fabrication.

This drawing is to be read in conjunction with the Architect's specification, bills of quantities / schedules, structural, mechanical & electrical drawings and all discrepancies are to be reported to the architect.

Do not scale from this drawing. Dimensions are in millimetres unless otherwise stated.

revision / date / amendments		
A	-11.23	First Issue

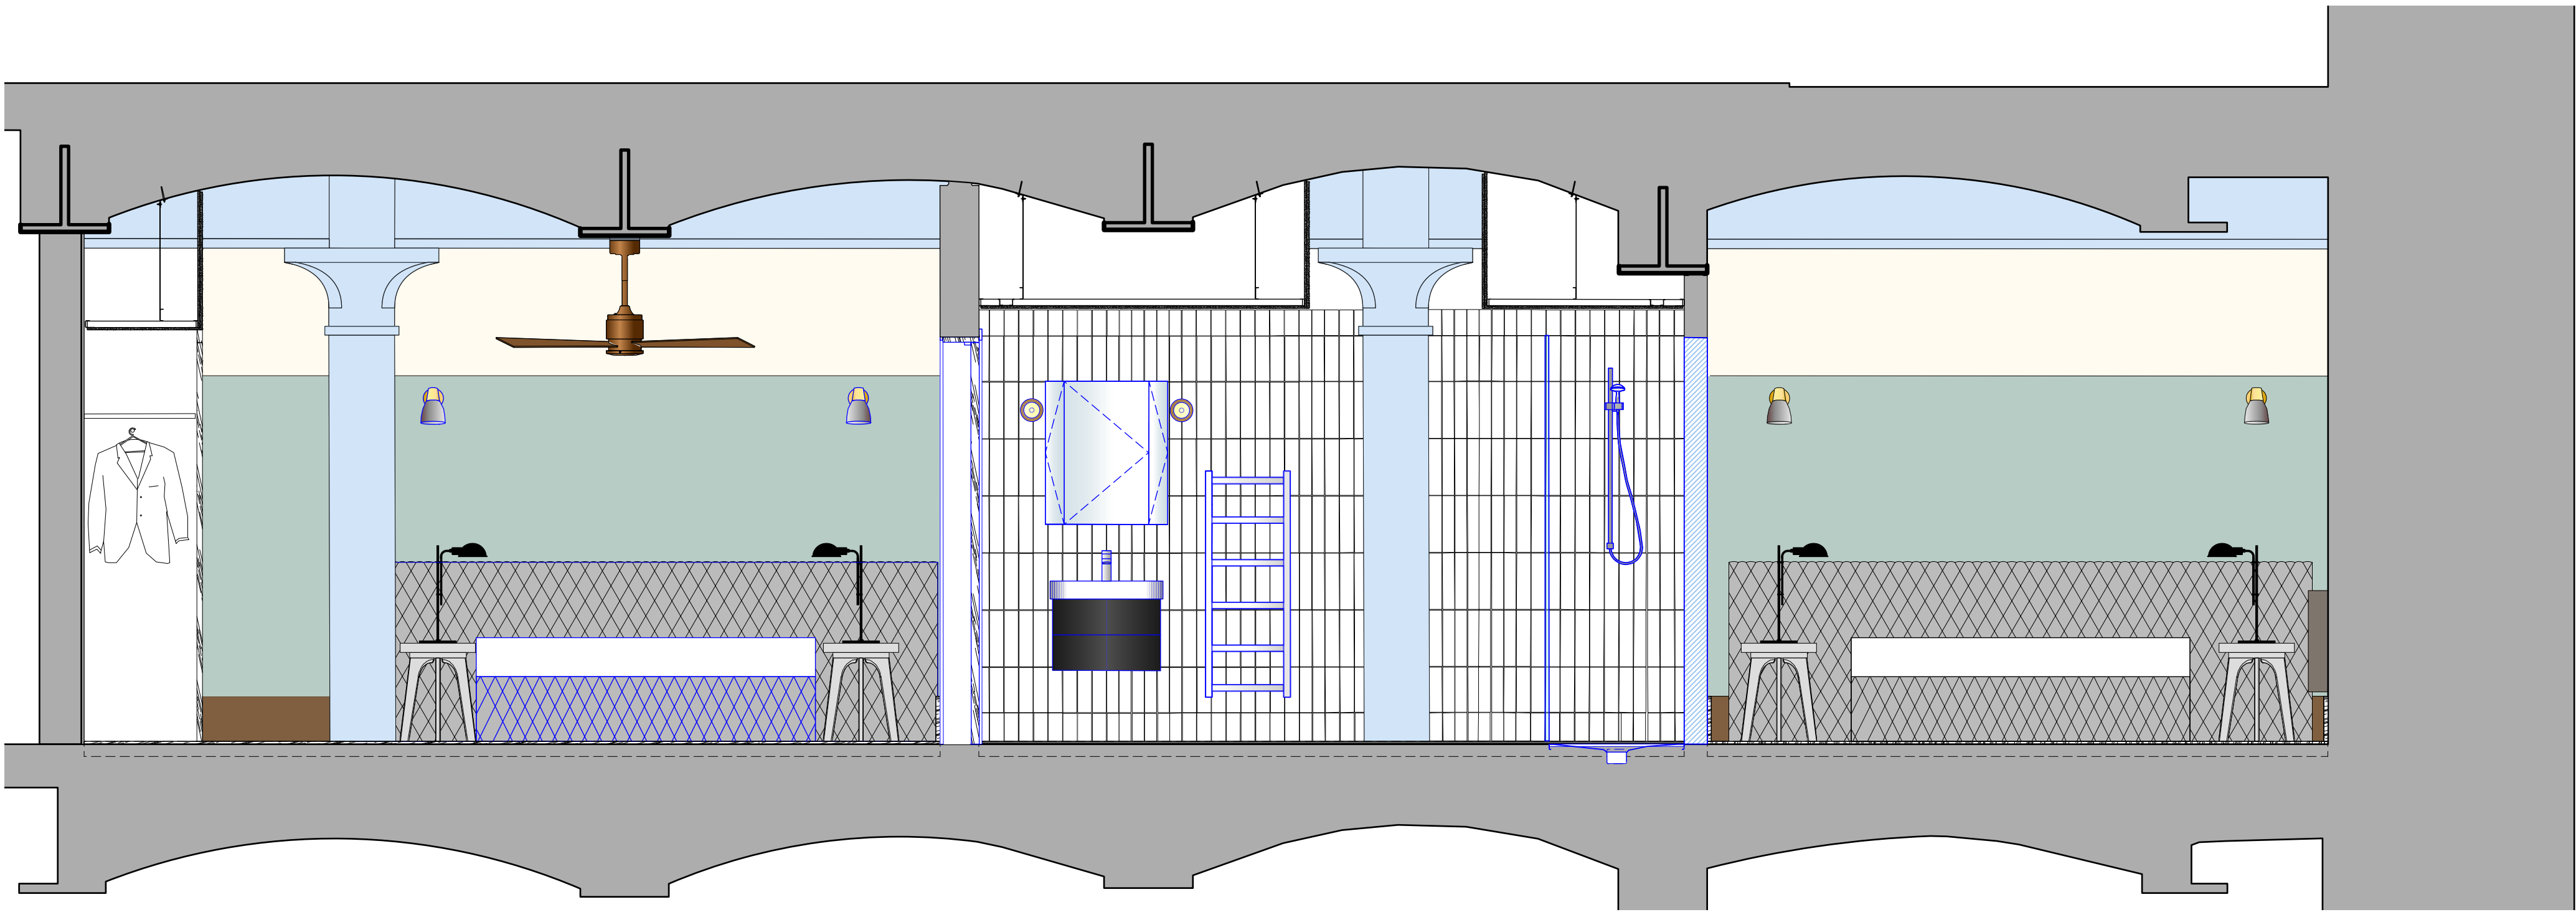

ELEVATION M

SUITE 17 - TYPE B - PROPOSED ALTERED ELEVATIONS

PLANNING

Archer Humphryes Architects

Basement
Central House
142 Central Street
London, United Kingdom
EC1V 8AR
T: +44 (0) 20 7251 8555

project title			
The Place Manchester			
drawing title	scale	date	
Suite 17 (Type B) Proposed Elevations	1:25 - B/A1	drawn	checked
drawing number		FR	DA
AHA/PLC/GA/4217-12.2		revision	A