



existing




Front Elevation - 1:100

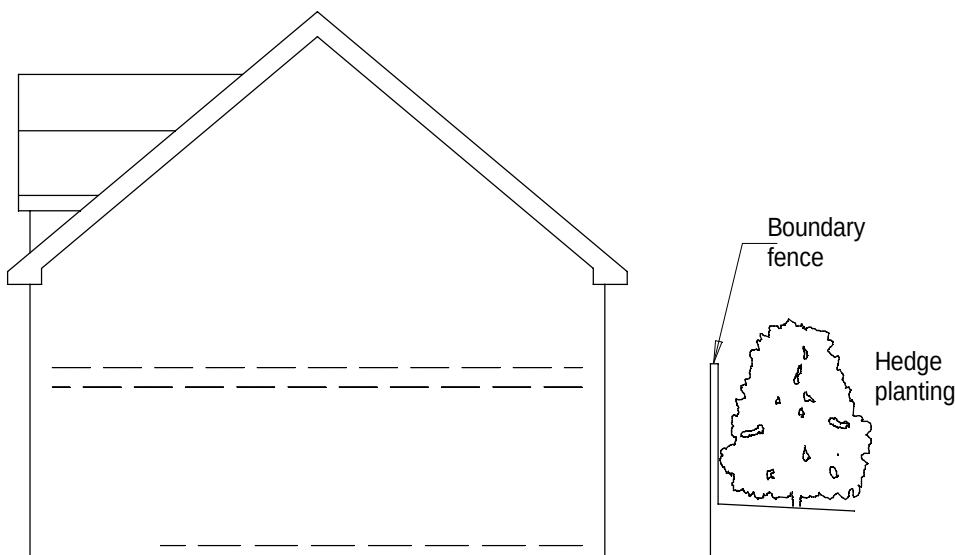

Gable Elevation - 1:100

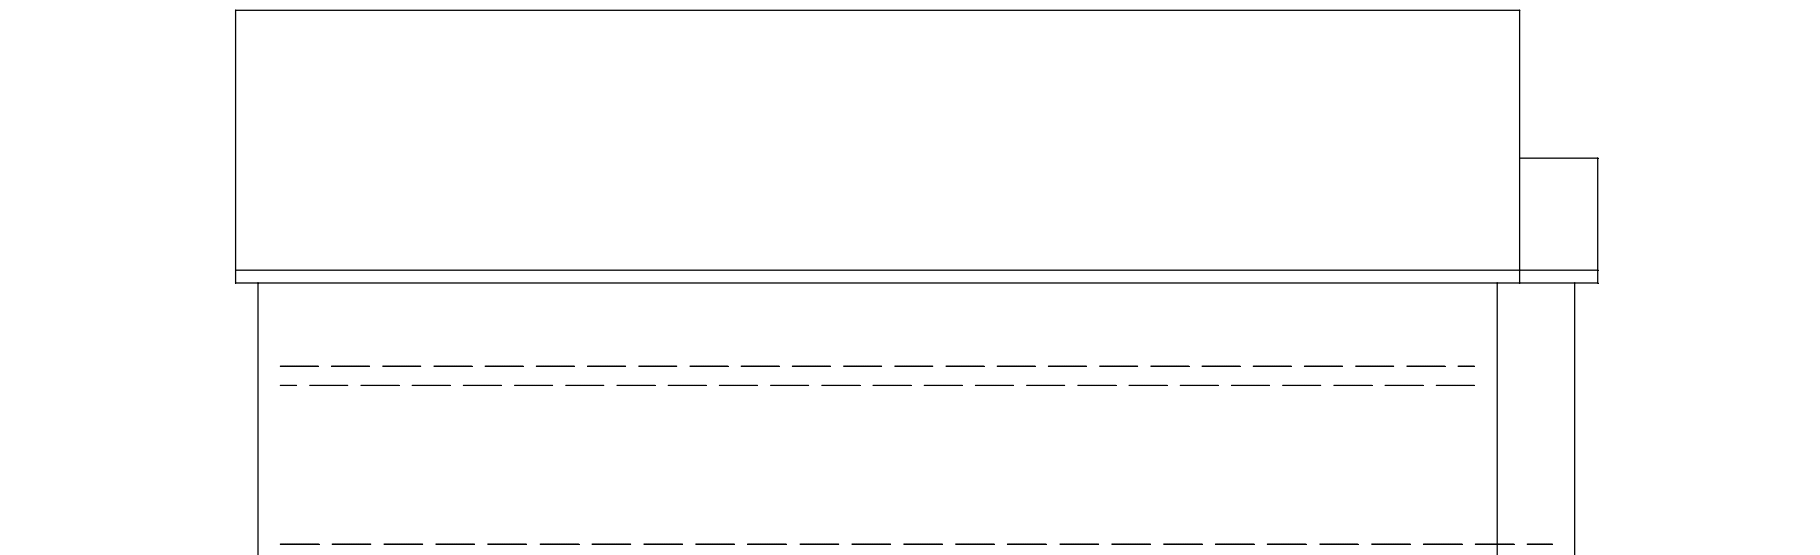


Rear Elevation - 1:100

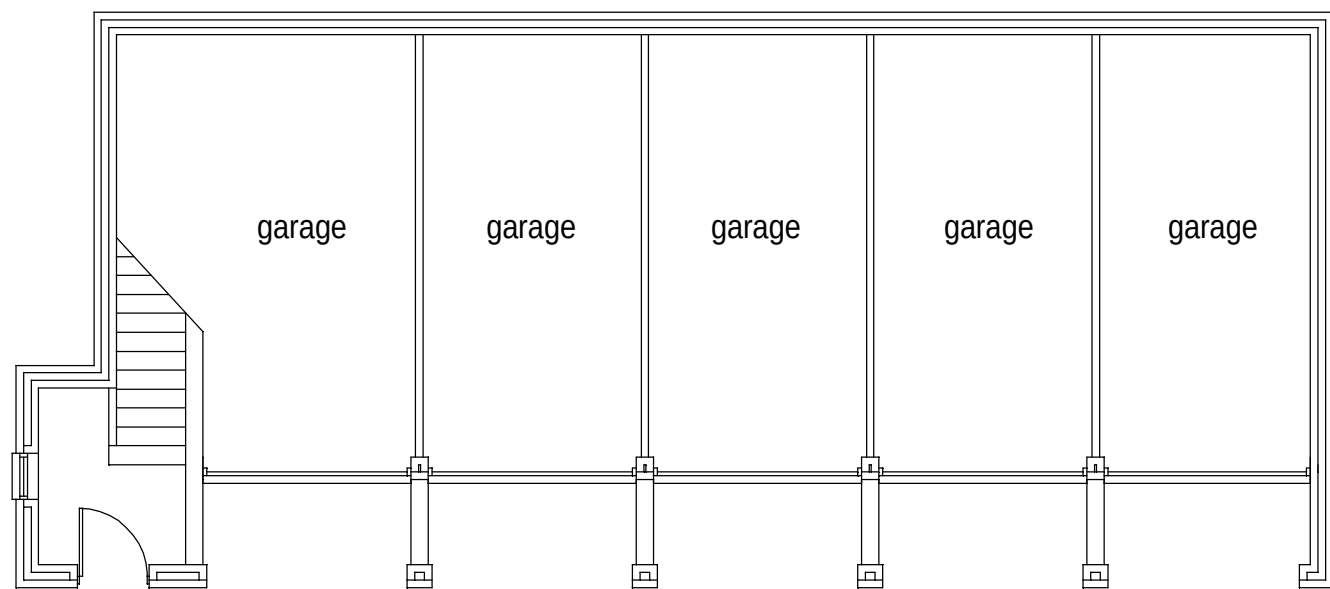

Floor Plan - 1:100

Ordnance Survey (c) Crown Copyright 2023. All rights reserved. Licence number 100022432

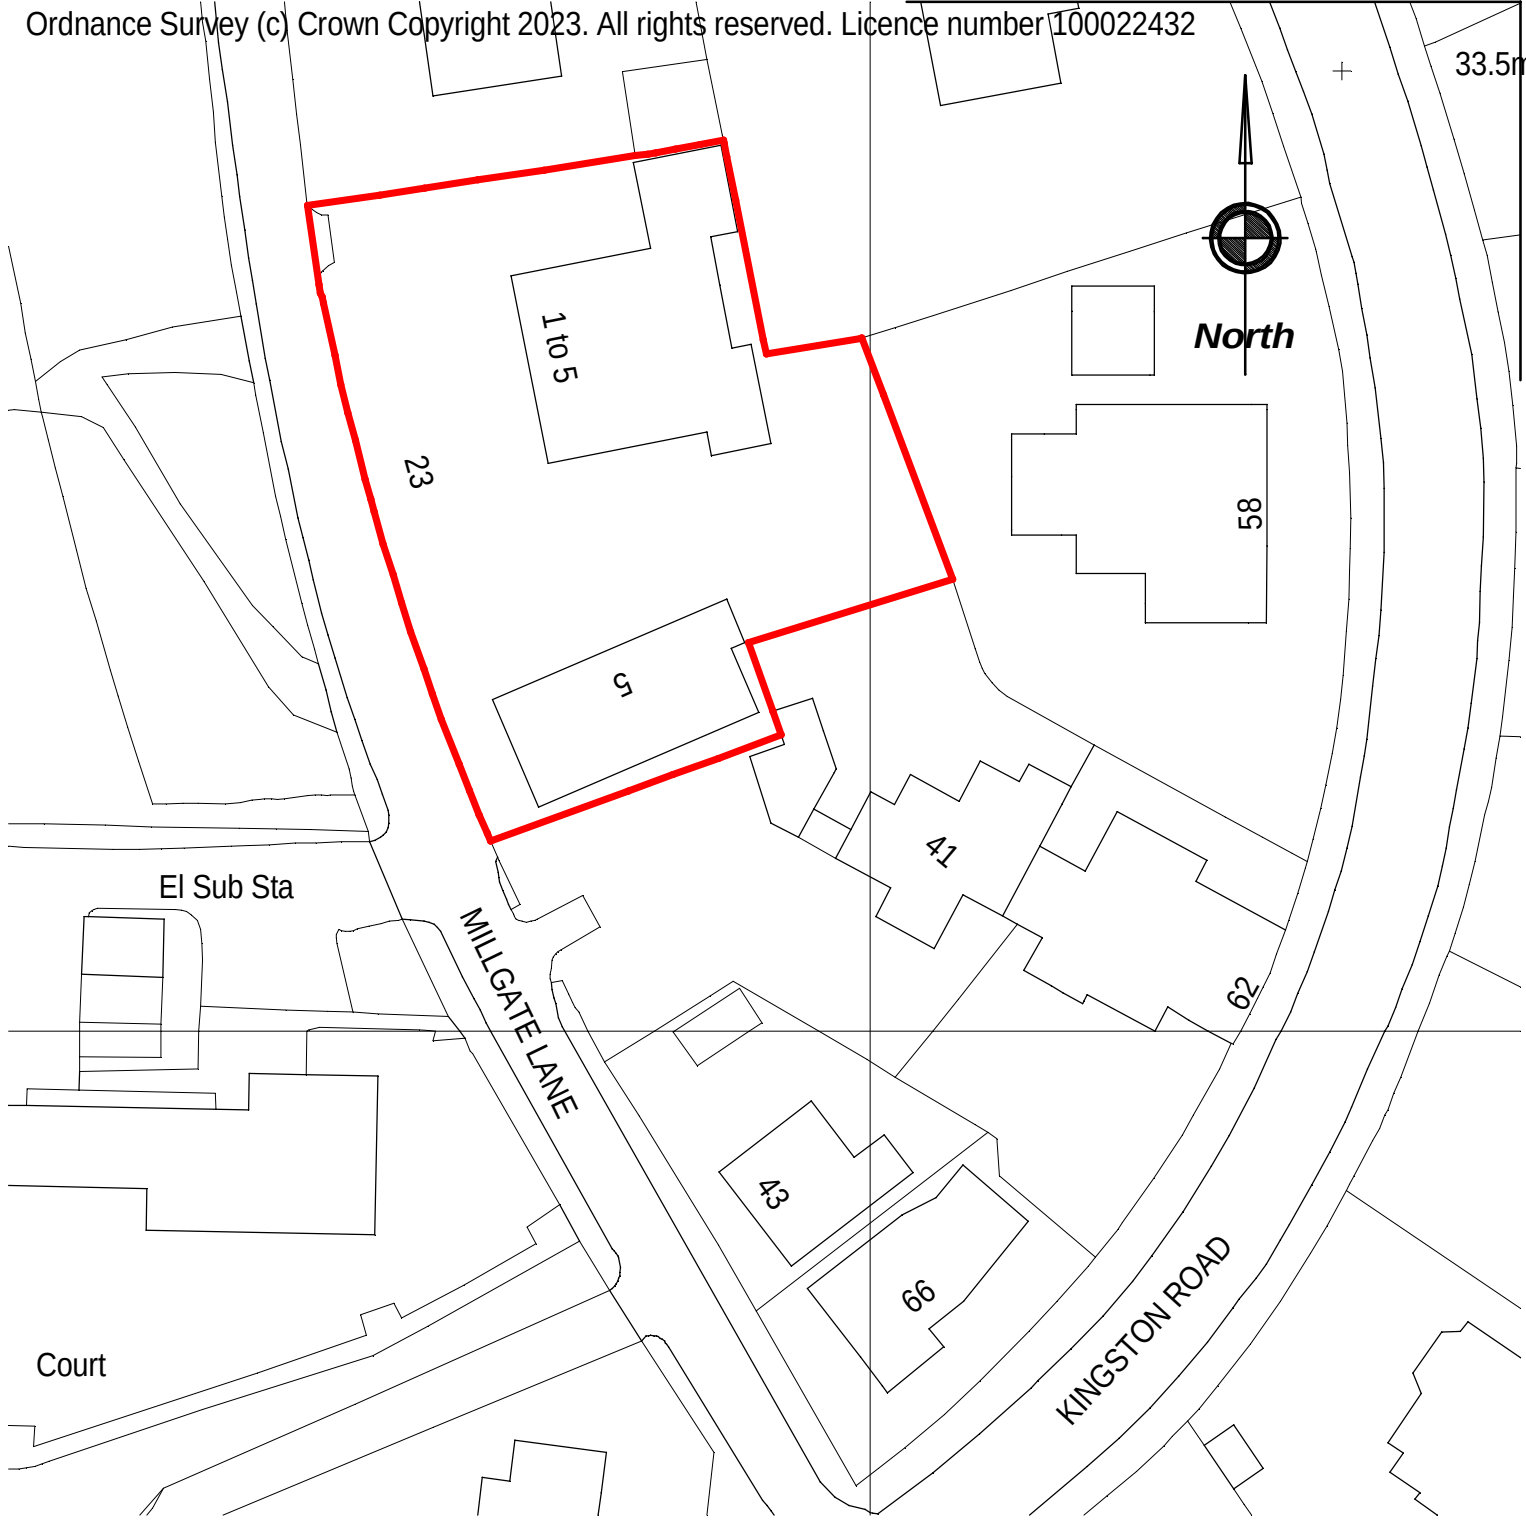


Site Location Plan - 1:500


proposed




Front Elevation - 1:100

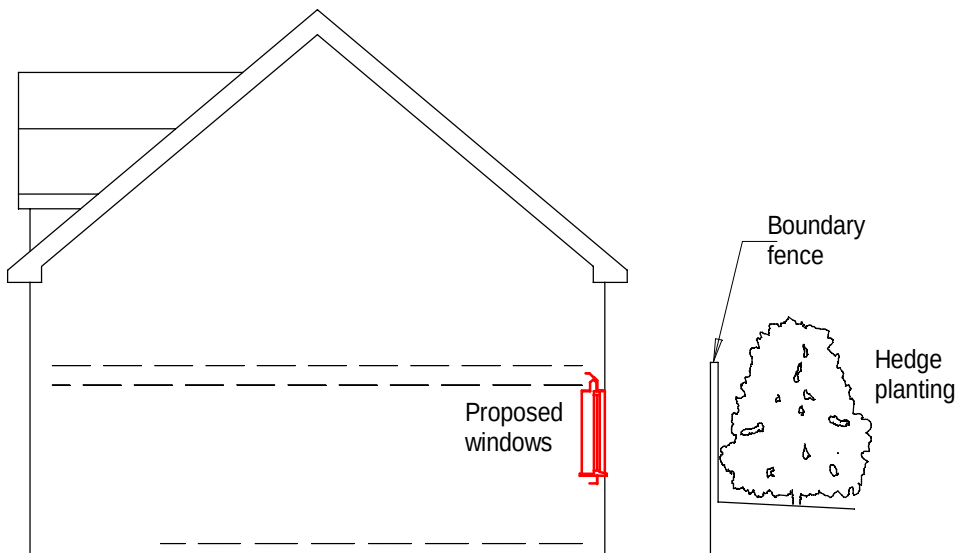


Gable Elevation - 1:100

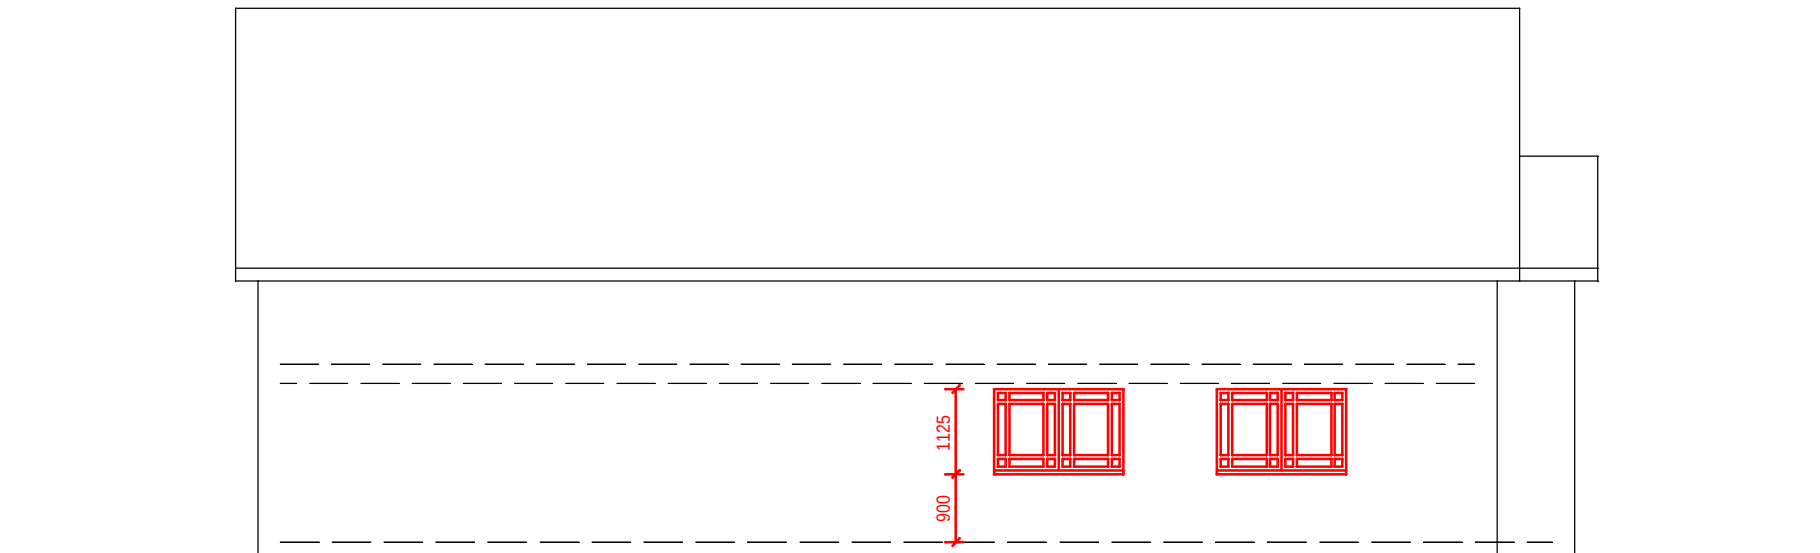

Rear Elevation - 1:100

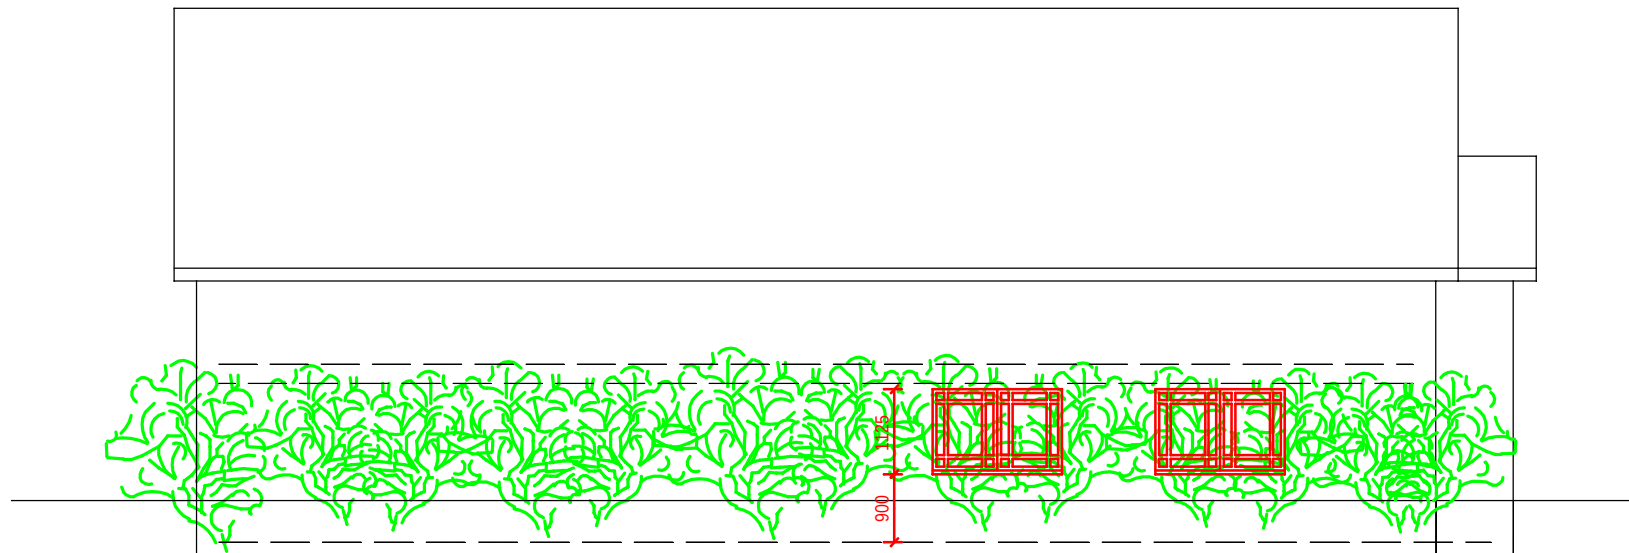

Rear Elevation showing existing hedge planting - 1:100

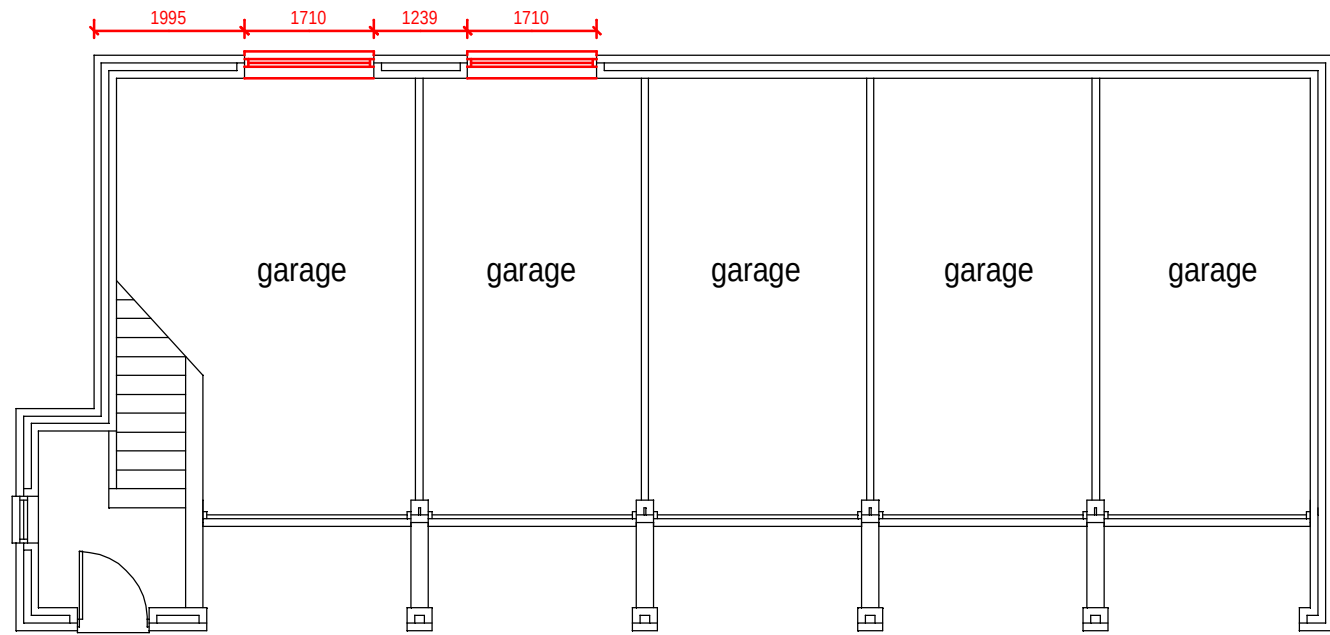

Floor Plan - 1:100

Revisions		
Client		
Miss Nicky Ford		
Project		
23 Millgate Lane, Didsbury, M20 2SD		
Drawing		
Proposed new openings		
Date		
20/11/2023		
Scale		
As shown		
Drawing No.		Rev.
NMB/ML/001		