
 


Proposed weld mesh security fencing

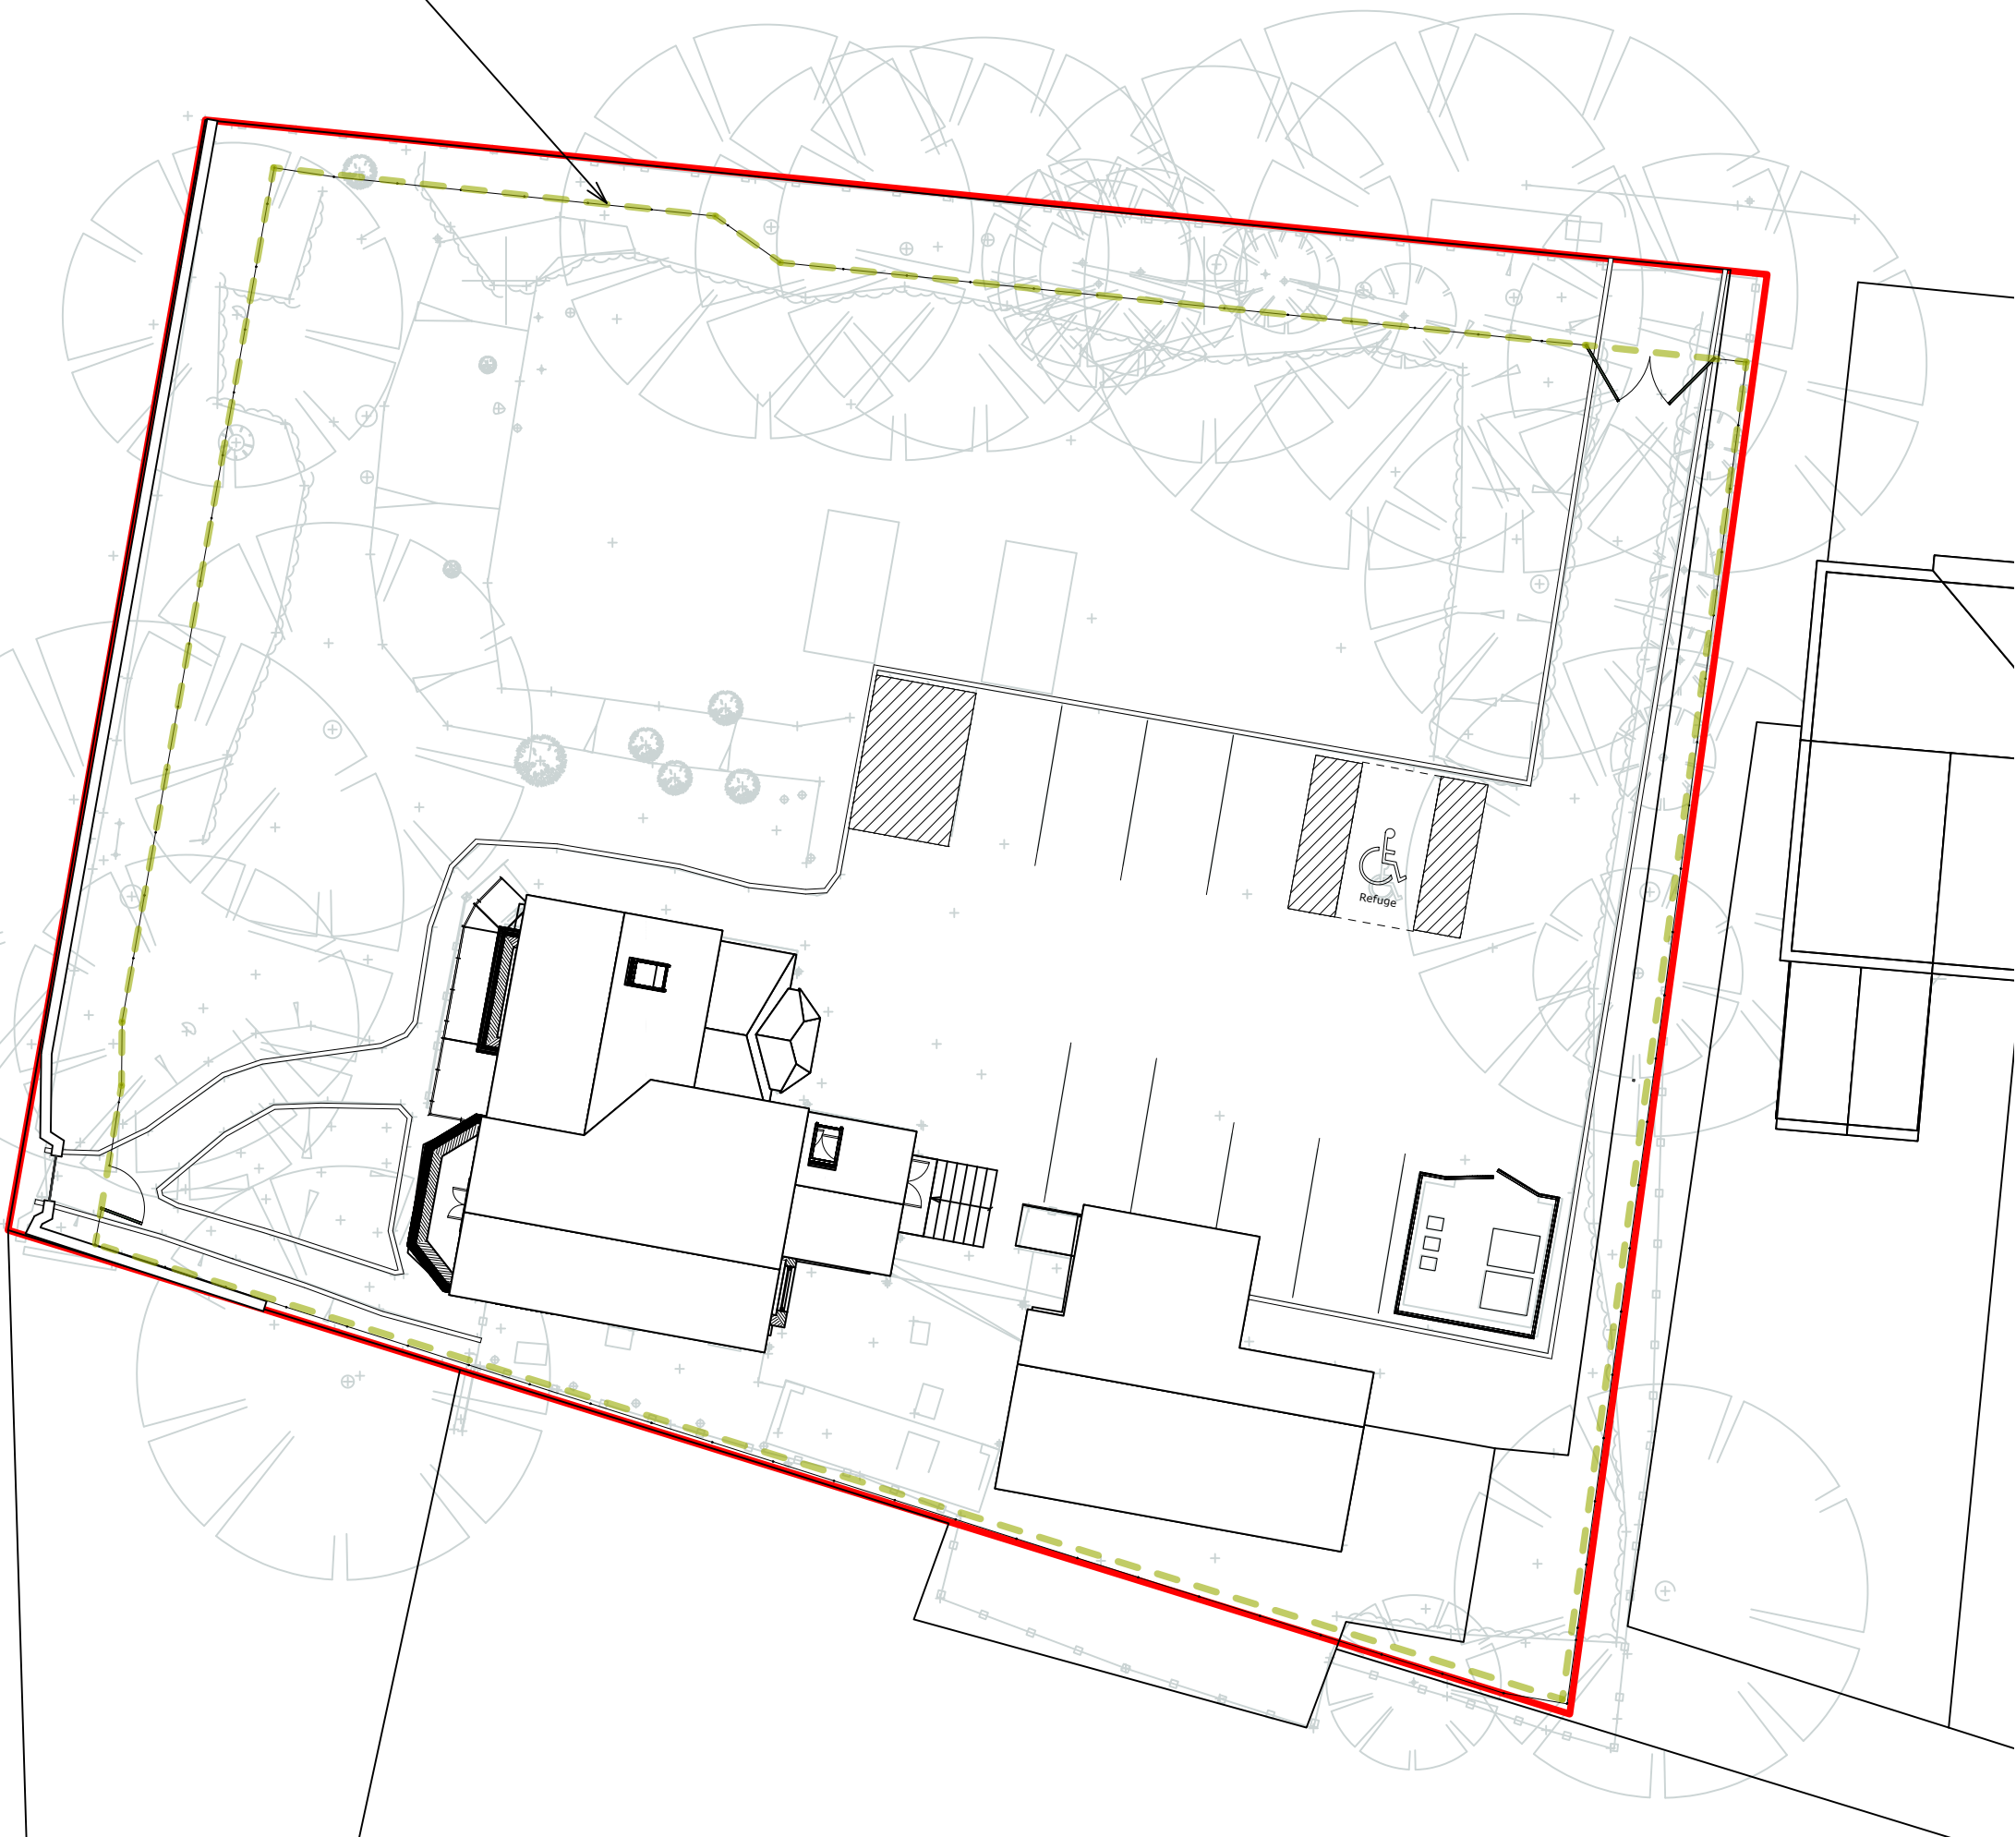

P2 18/10/2023 AS Planning Issue
revisions:

All dimensions and areas are approximate and are to be verified.

NORTON MAYFIELD ARCHITECTS
Harland Works, Unit 8
70 John Street
Sheffield
S2 4QU
Tel: 0114 270 0014
nortonmayfield.co.uk

RIBA Chartered Practice **arb** Architects Registration Board

Client:
Shalsheles Seminary

Project:
**4 Middleton Road,
Manchester M8 5DS**

Drawing No:
2327-NMA-XX-00-DR-B-00004

Drawing title:
Site Plan - Proposed

Status:	Revision:	Purpose of issue:	Scale:
S2	P2	For information	1:200 @ A3

2327-NMA-00-ZZ-M3-A-000002.vwx