




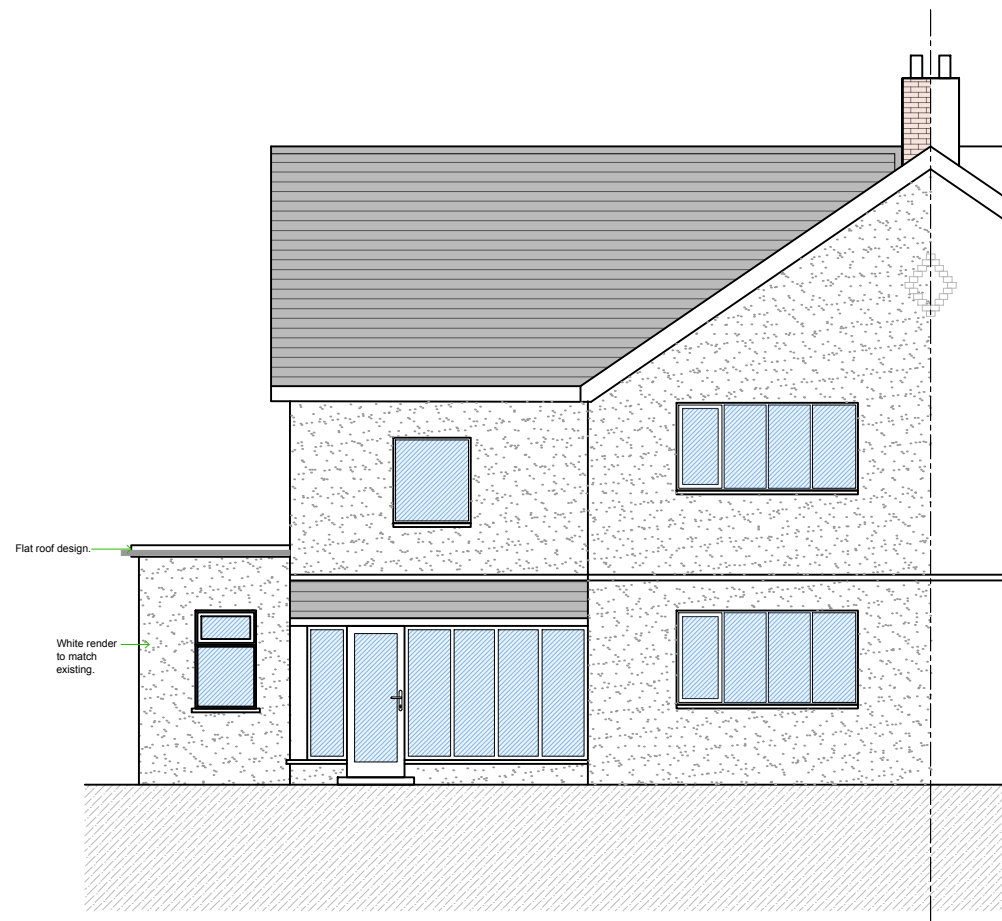


1 Proposed Front Elevation
Scale: 1:100

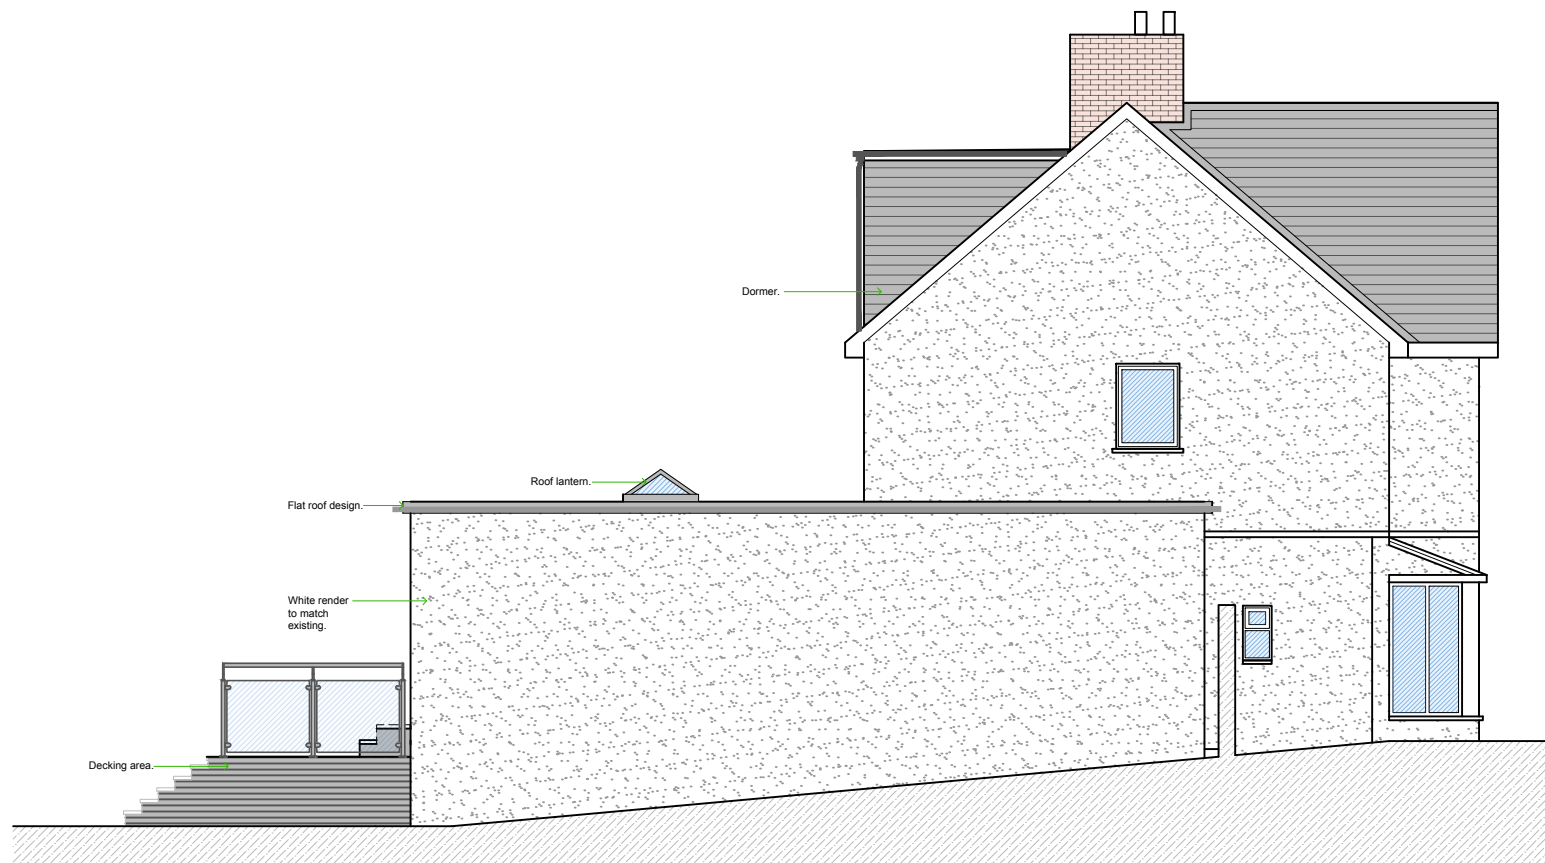

2 Proposed Side Elevation
Scale: 1:100

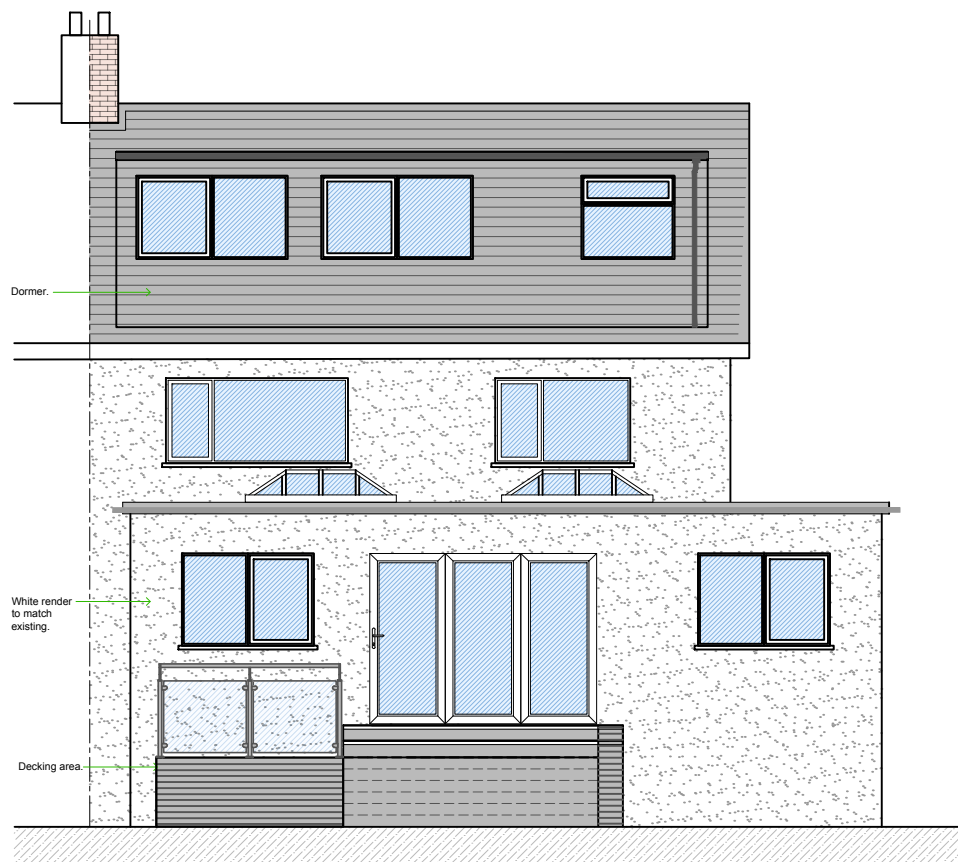

3 Proposed Rear Elevation
Scale: 1:100

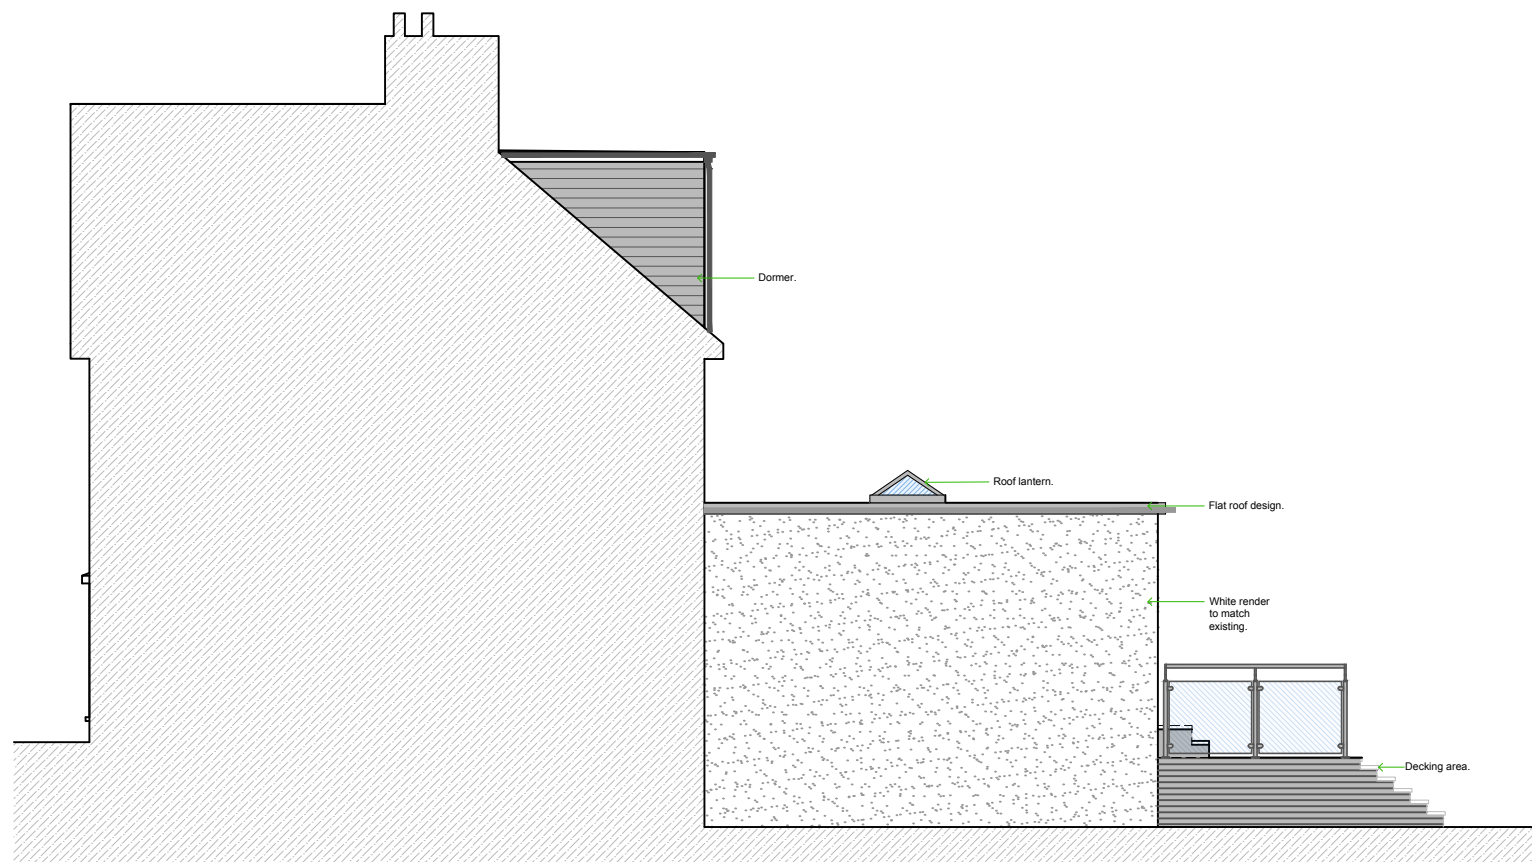

4 Proposed Side Elevation
Scale: 1:100



T: 07546009092

E: info@irasiadesigns.co.uk

W: www.irasiadesigns.co.uk

Mr Shiraz Muhammed

Norwood, Middleton Road
Manchester,
M8 4NB

**Proposed
Elevations**

Drawing No: **pln042.05** /

Scale: **1:100 @ A3**

Issue Date: **24.11.23**

Drawn: **IS**

Checked: **--**

Revision Notes

Date	Rev	By	Description

0 1m 2m 3m
Scale 1:100

Notes
This drawing is the copyright of Irasia Designs - Architectural Designs. No reproduction of this drawing is allowed without prior permission. All Drawings must be checked and verified prior to commencement of work on site. All dimensions are in millimeters, unless otherwise stated. Anyone using this drawing (e.g. Contractor, Client, Supplier) is to check all dimensions on site prior to carrying out work or ordering of materials.