

NOTES:


Mastic joints to match window frame colour. Materials to match with materials schedule.

Materials Key:


	Orange Brick
	Red Brick
	Green Glazed Brick
	Dark Grey Metal

Rev	Description	Date	By
A	Final Issue	22/11/23	AA
B	Addition of location key elevations.	23/11/23	AA


Sample Panel 1 Location on Proposed Facade - North Elevation, Block B

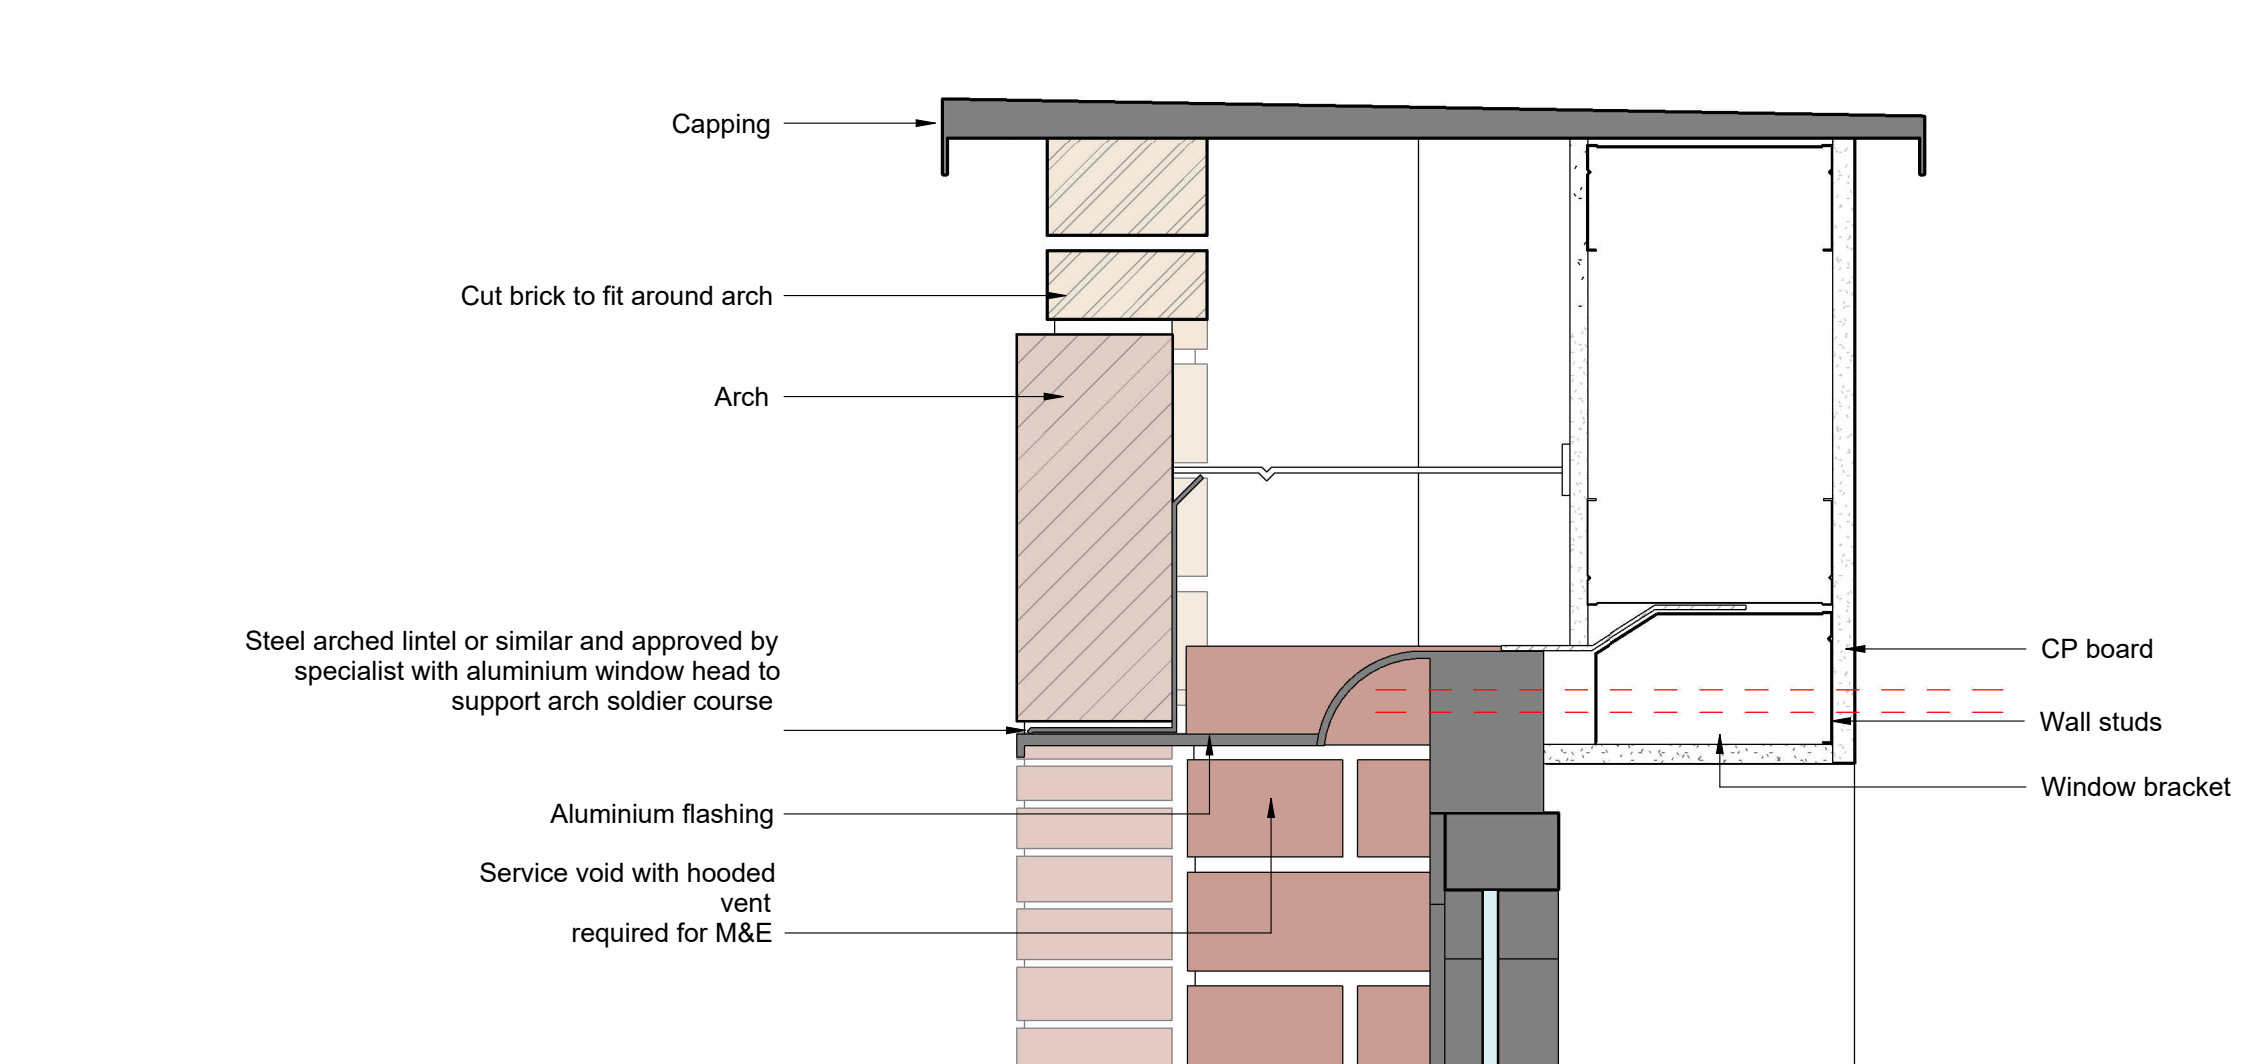


6 | Sample Panel 1 - Top of Window Detail
1 : 5

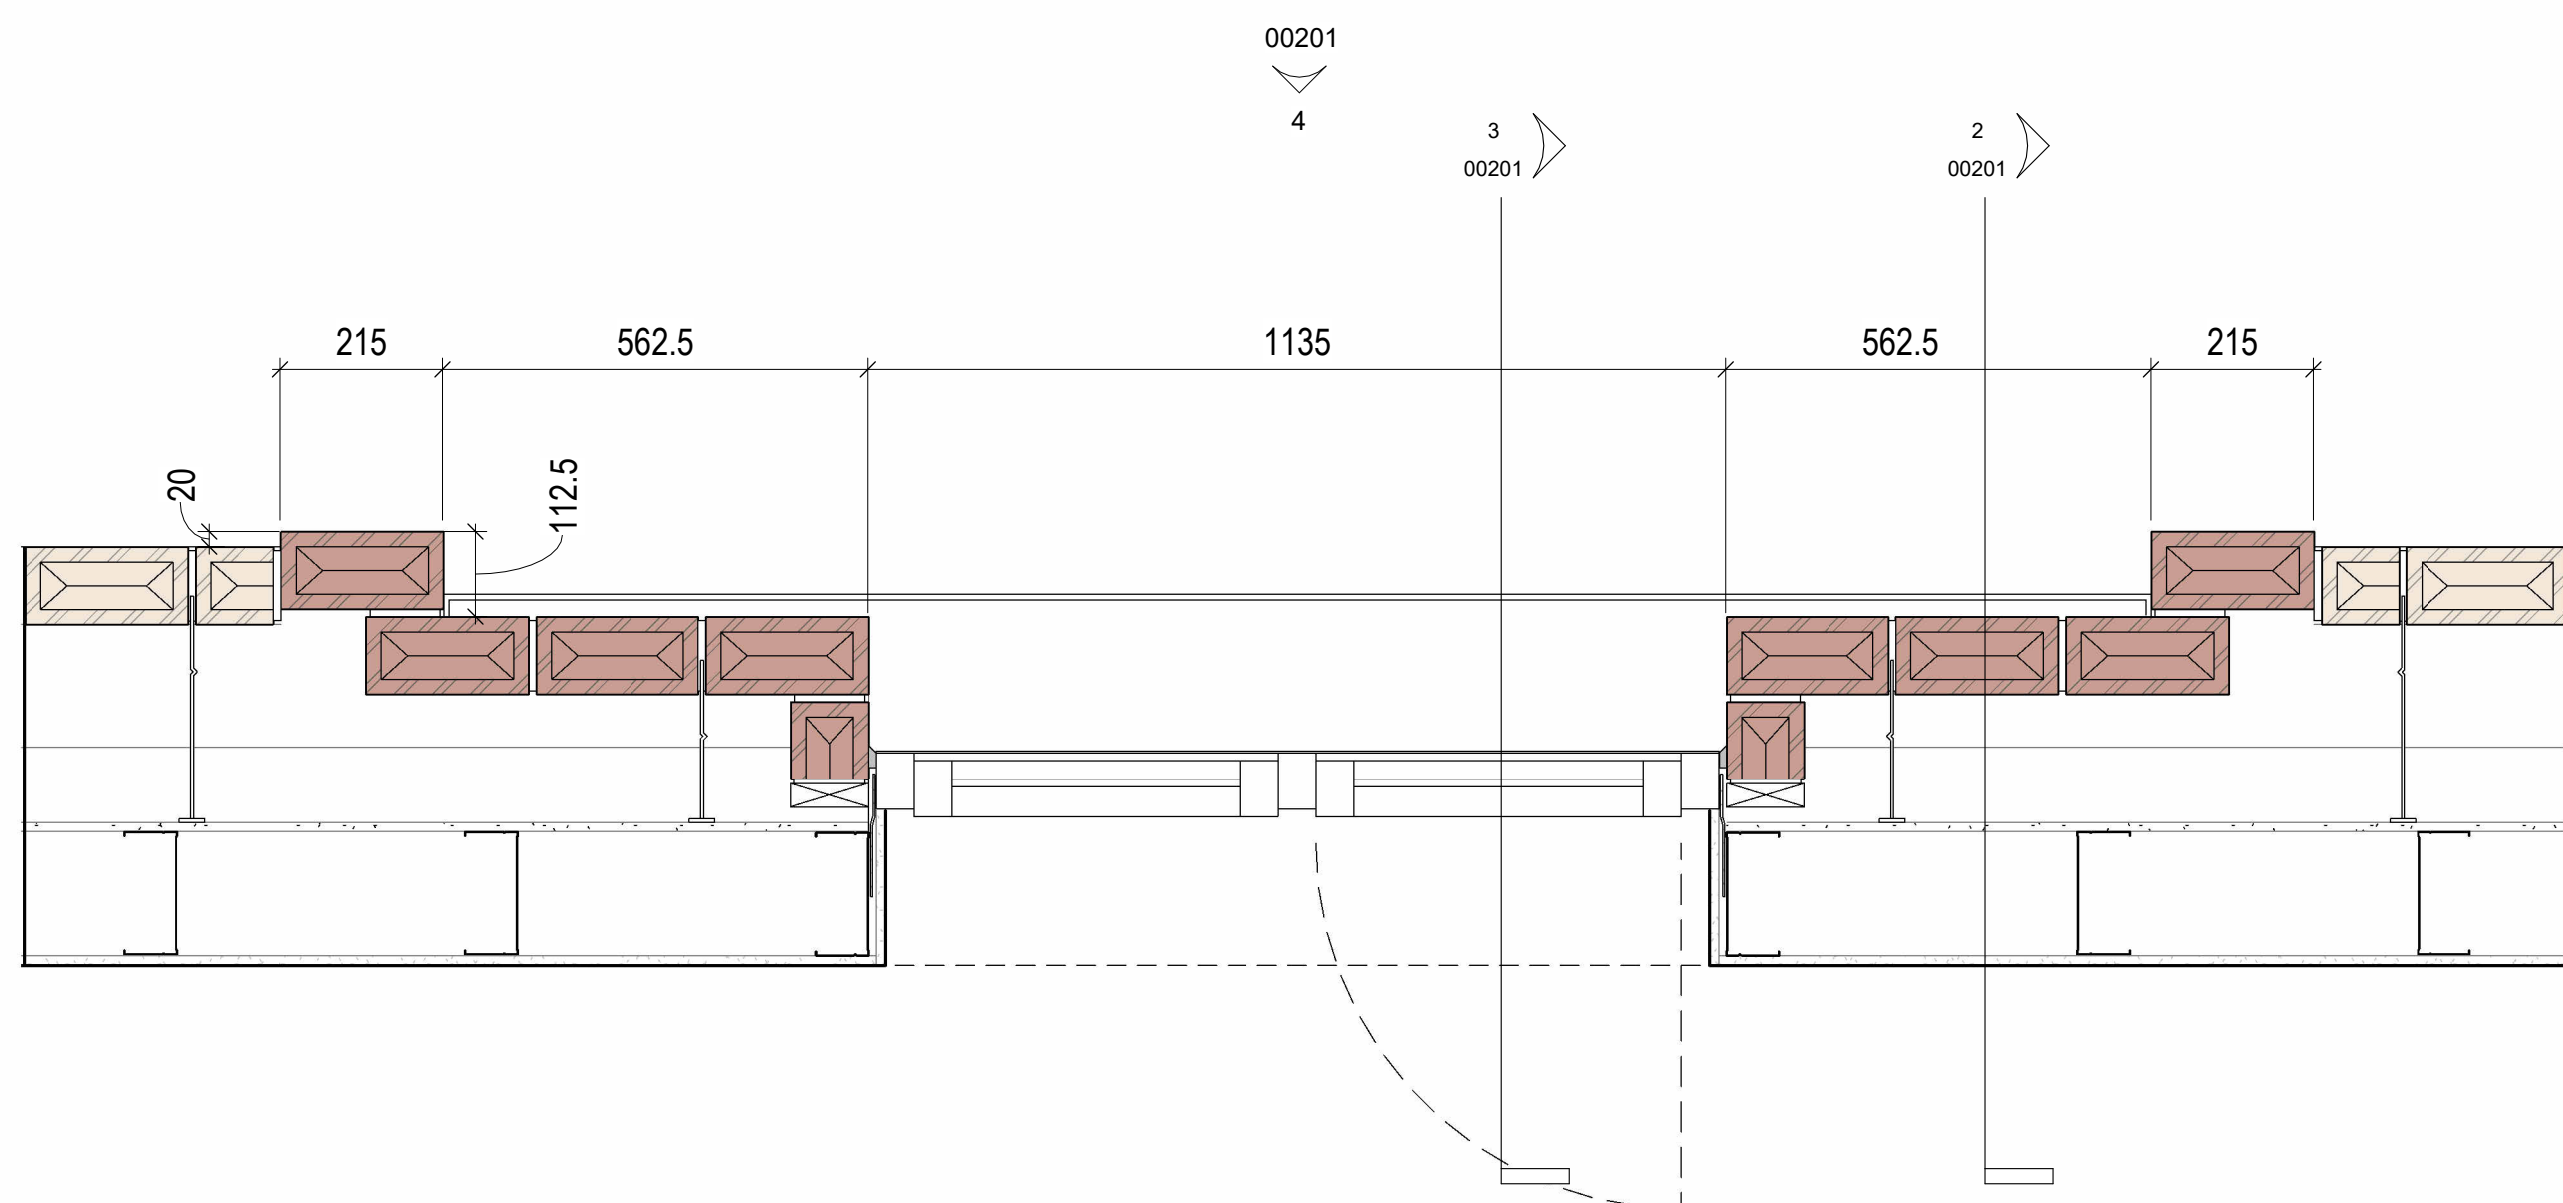

1 | Sample Panel 1 - Plan View
1 : 10

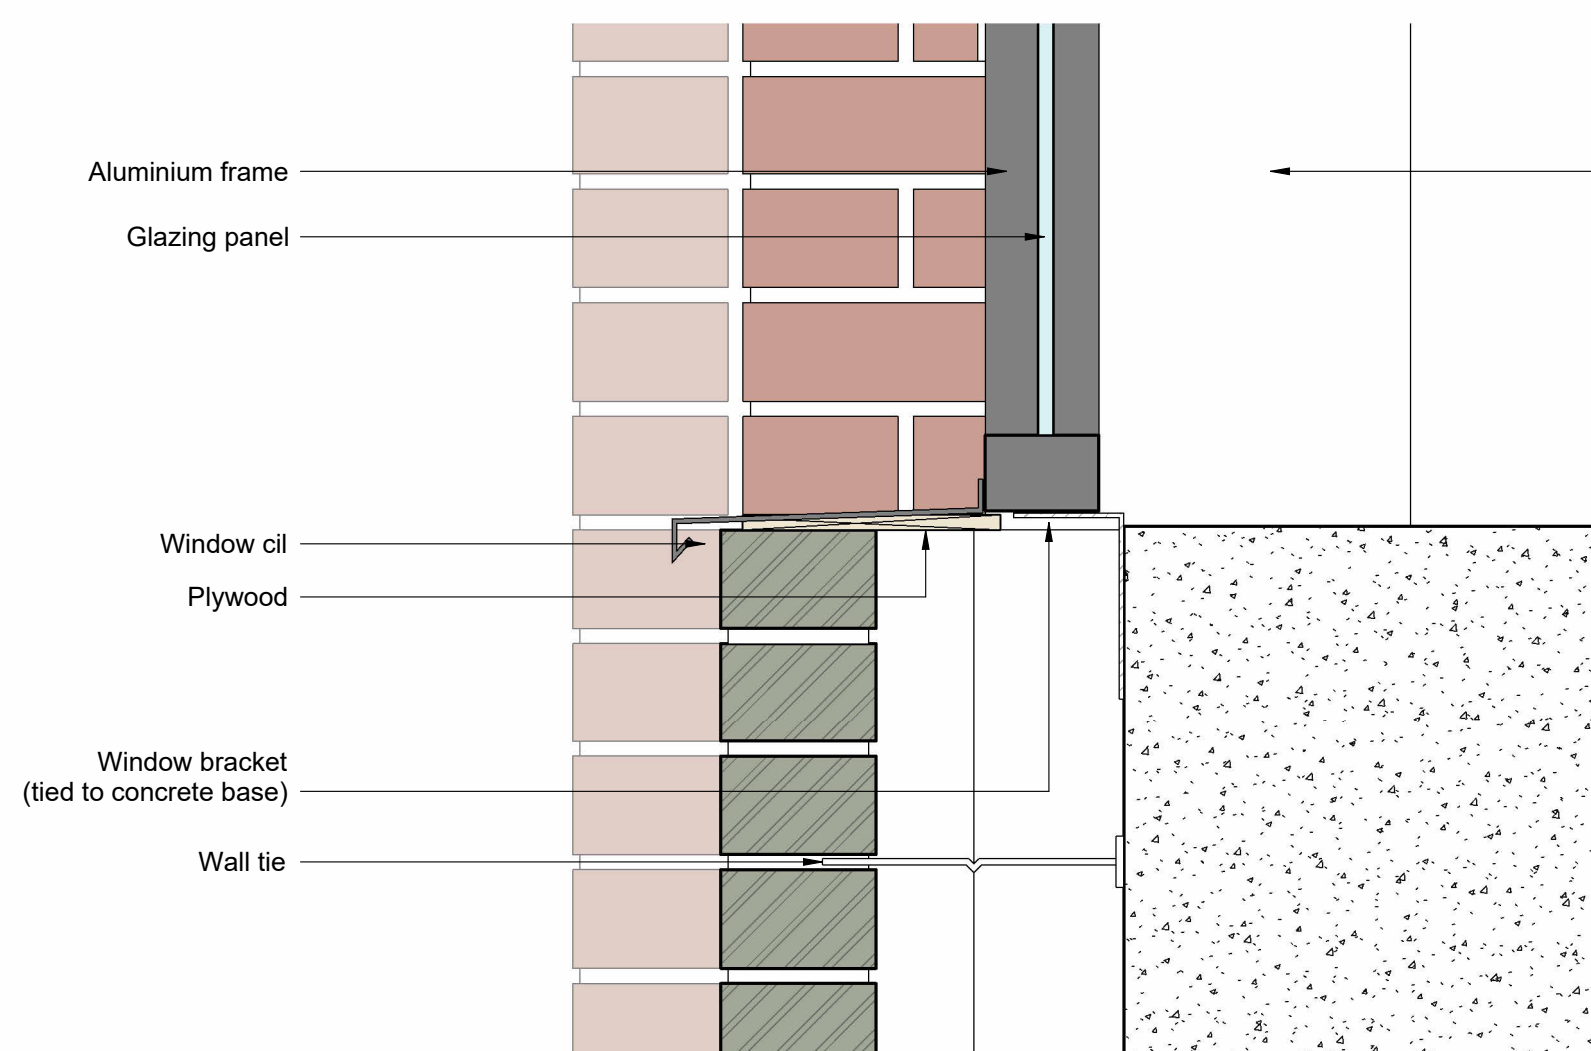


7 | Sample Panel 1 - Window Base Detail
1 : 5

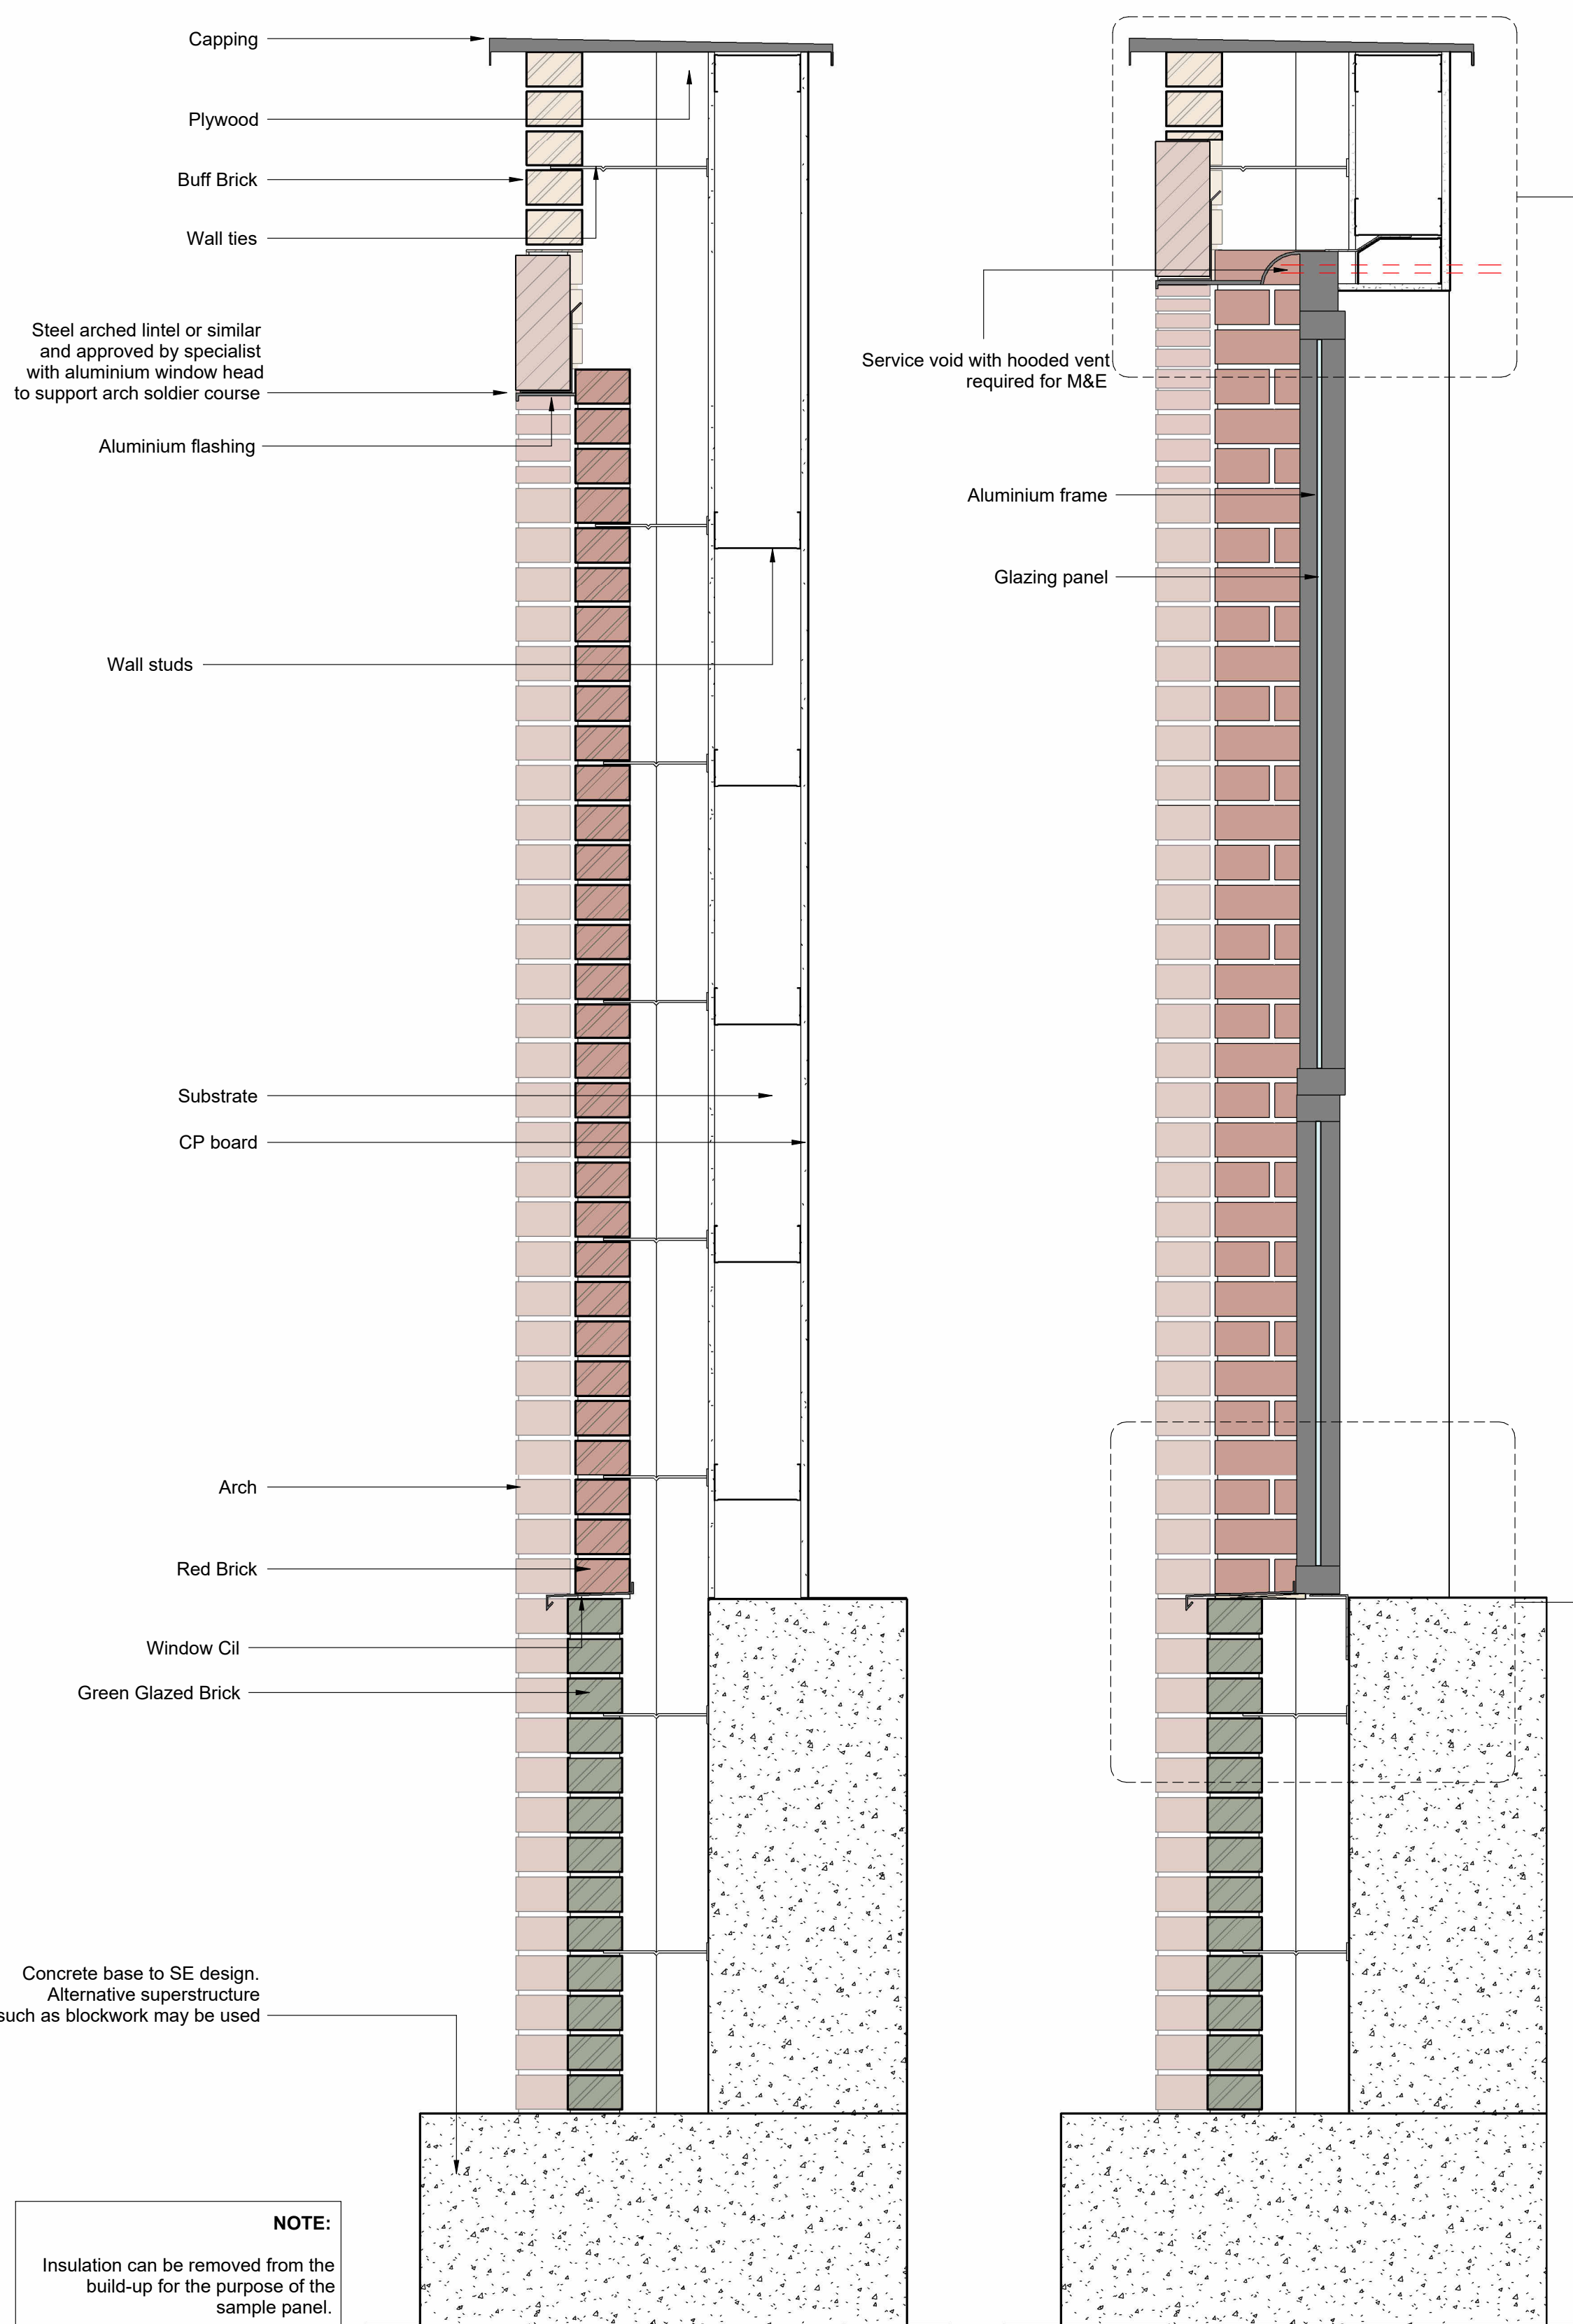


2 | Sample Panel 1 - Section
1 : 10

3 | Sample Panel 1 - Section
1 : 10

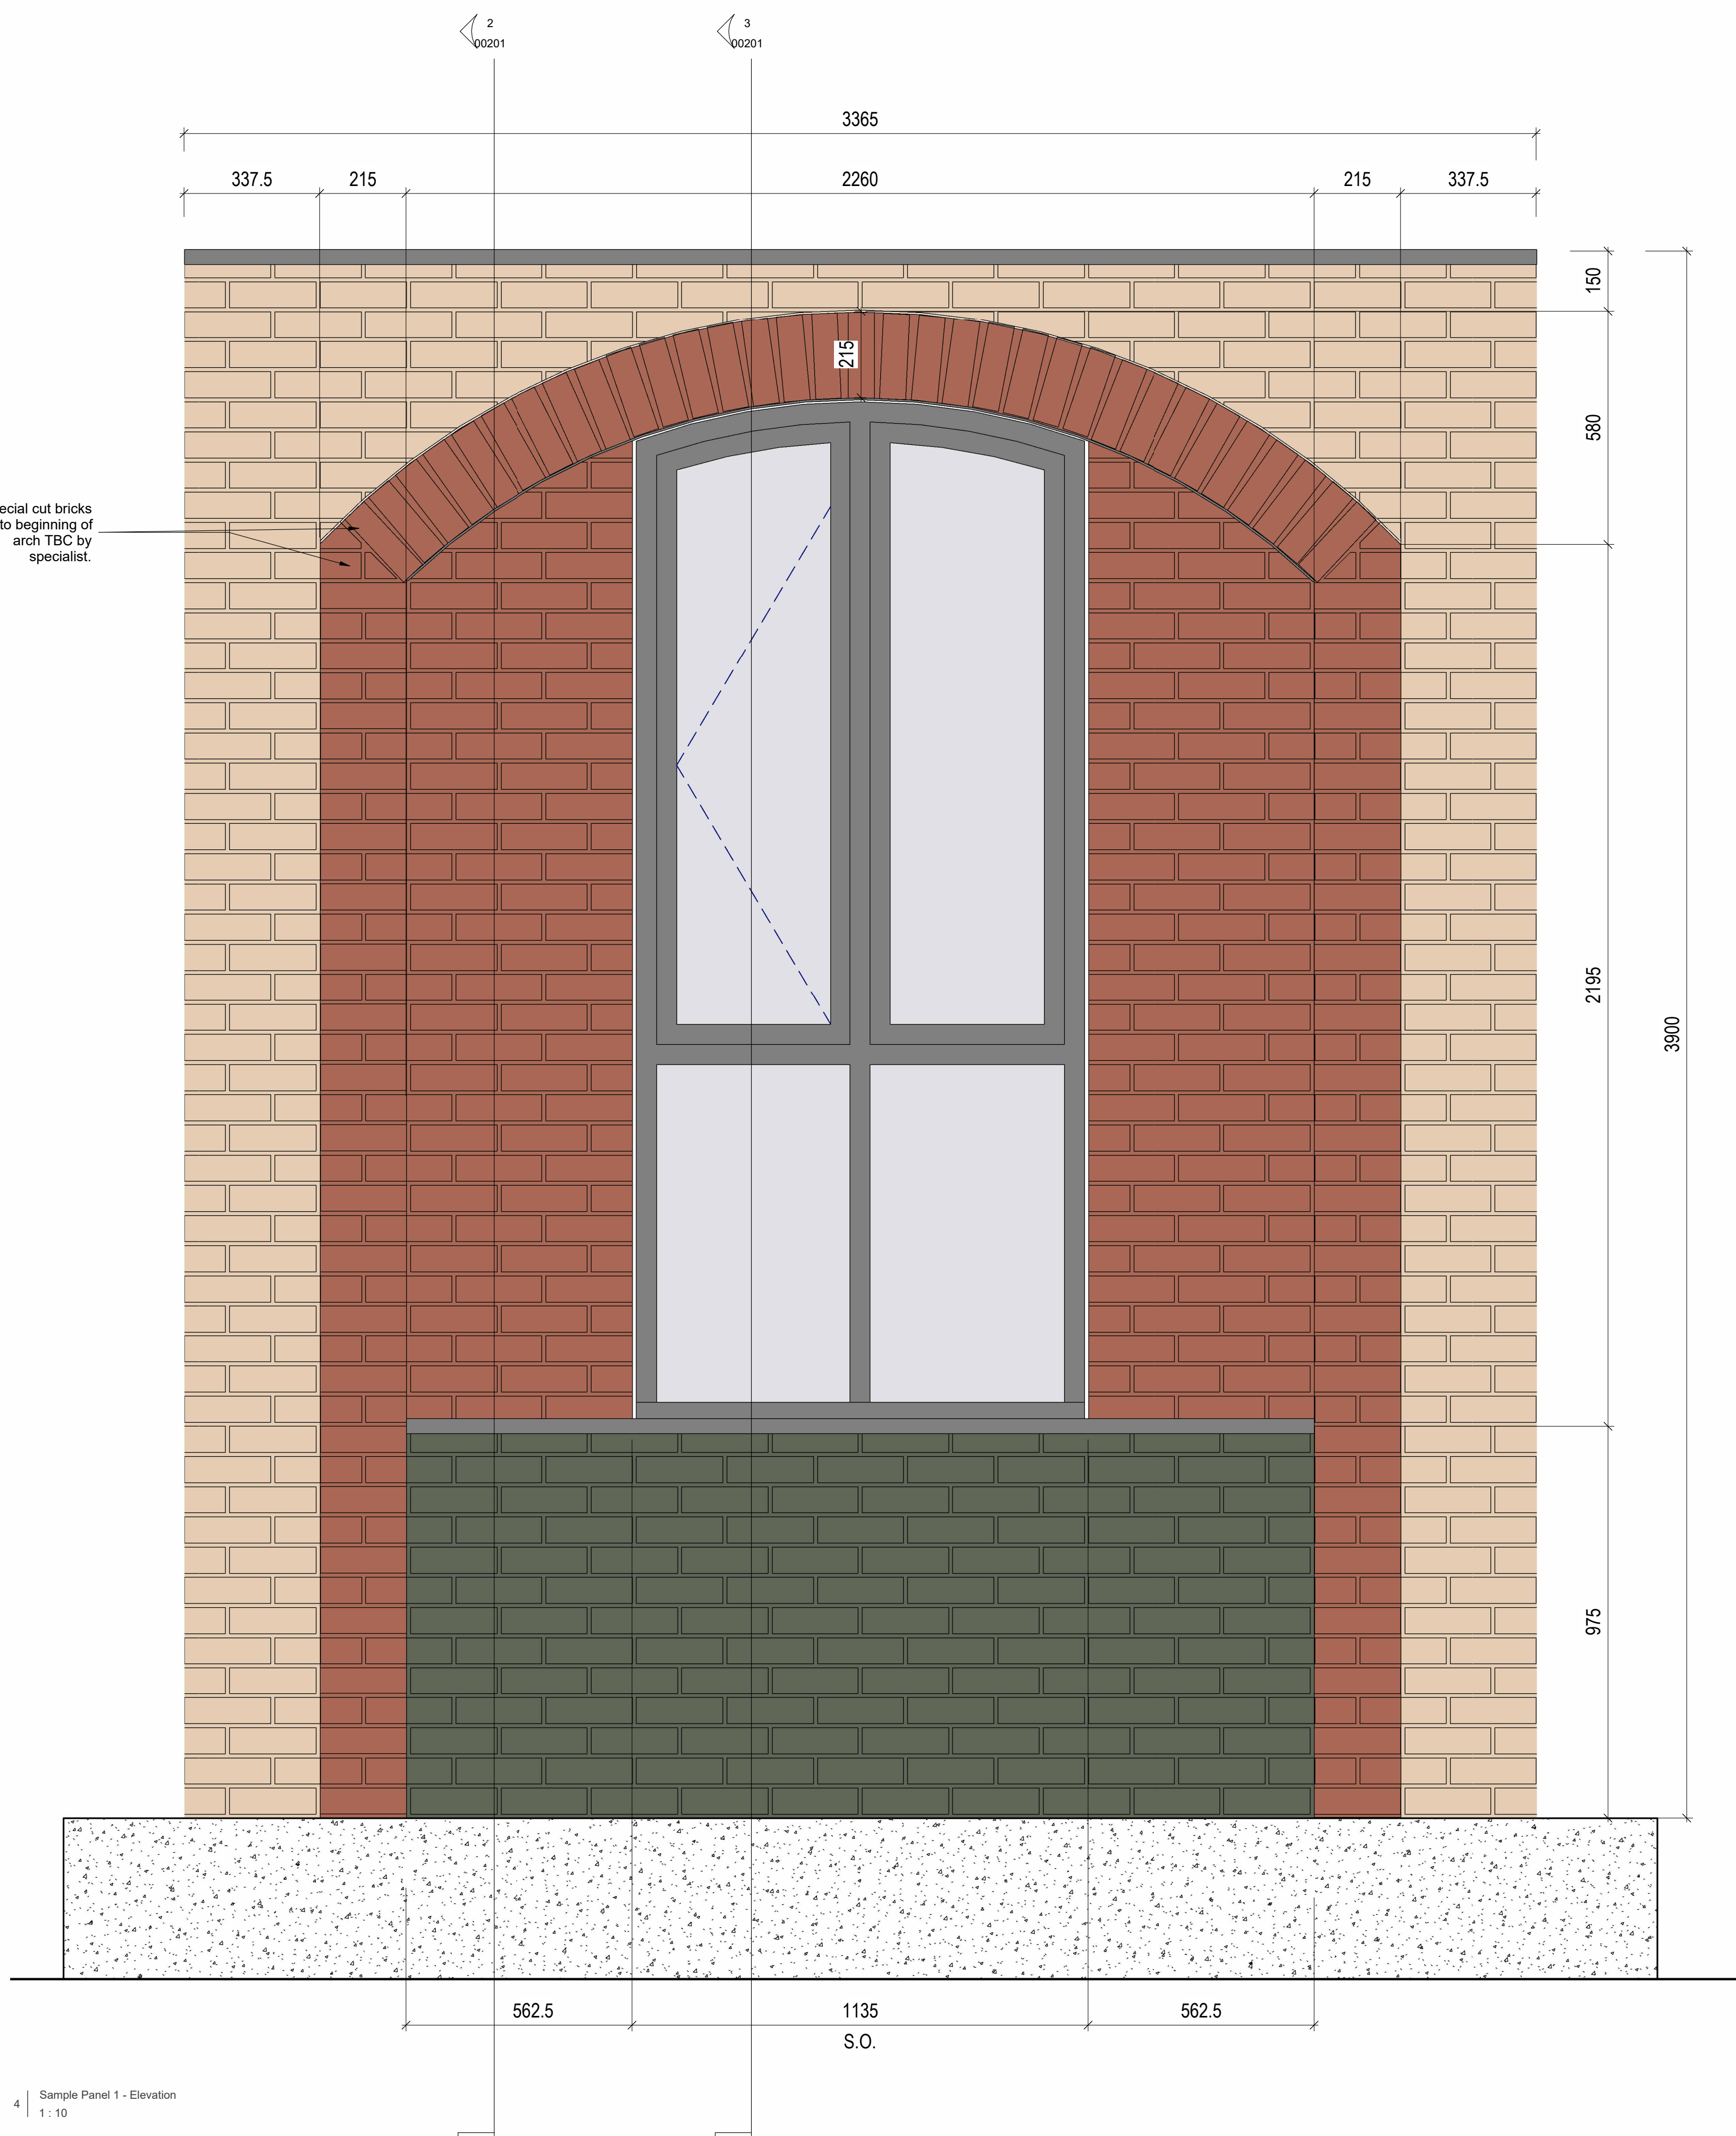

4 | Sample Panel 1 - Elevation
1 : 10

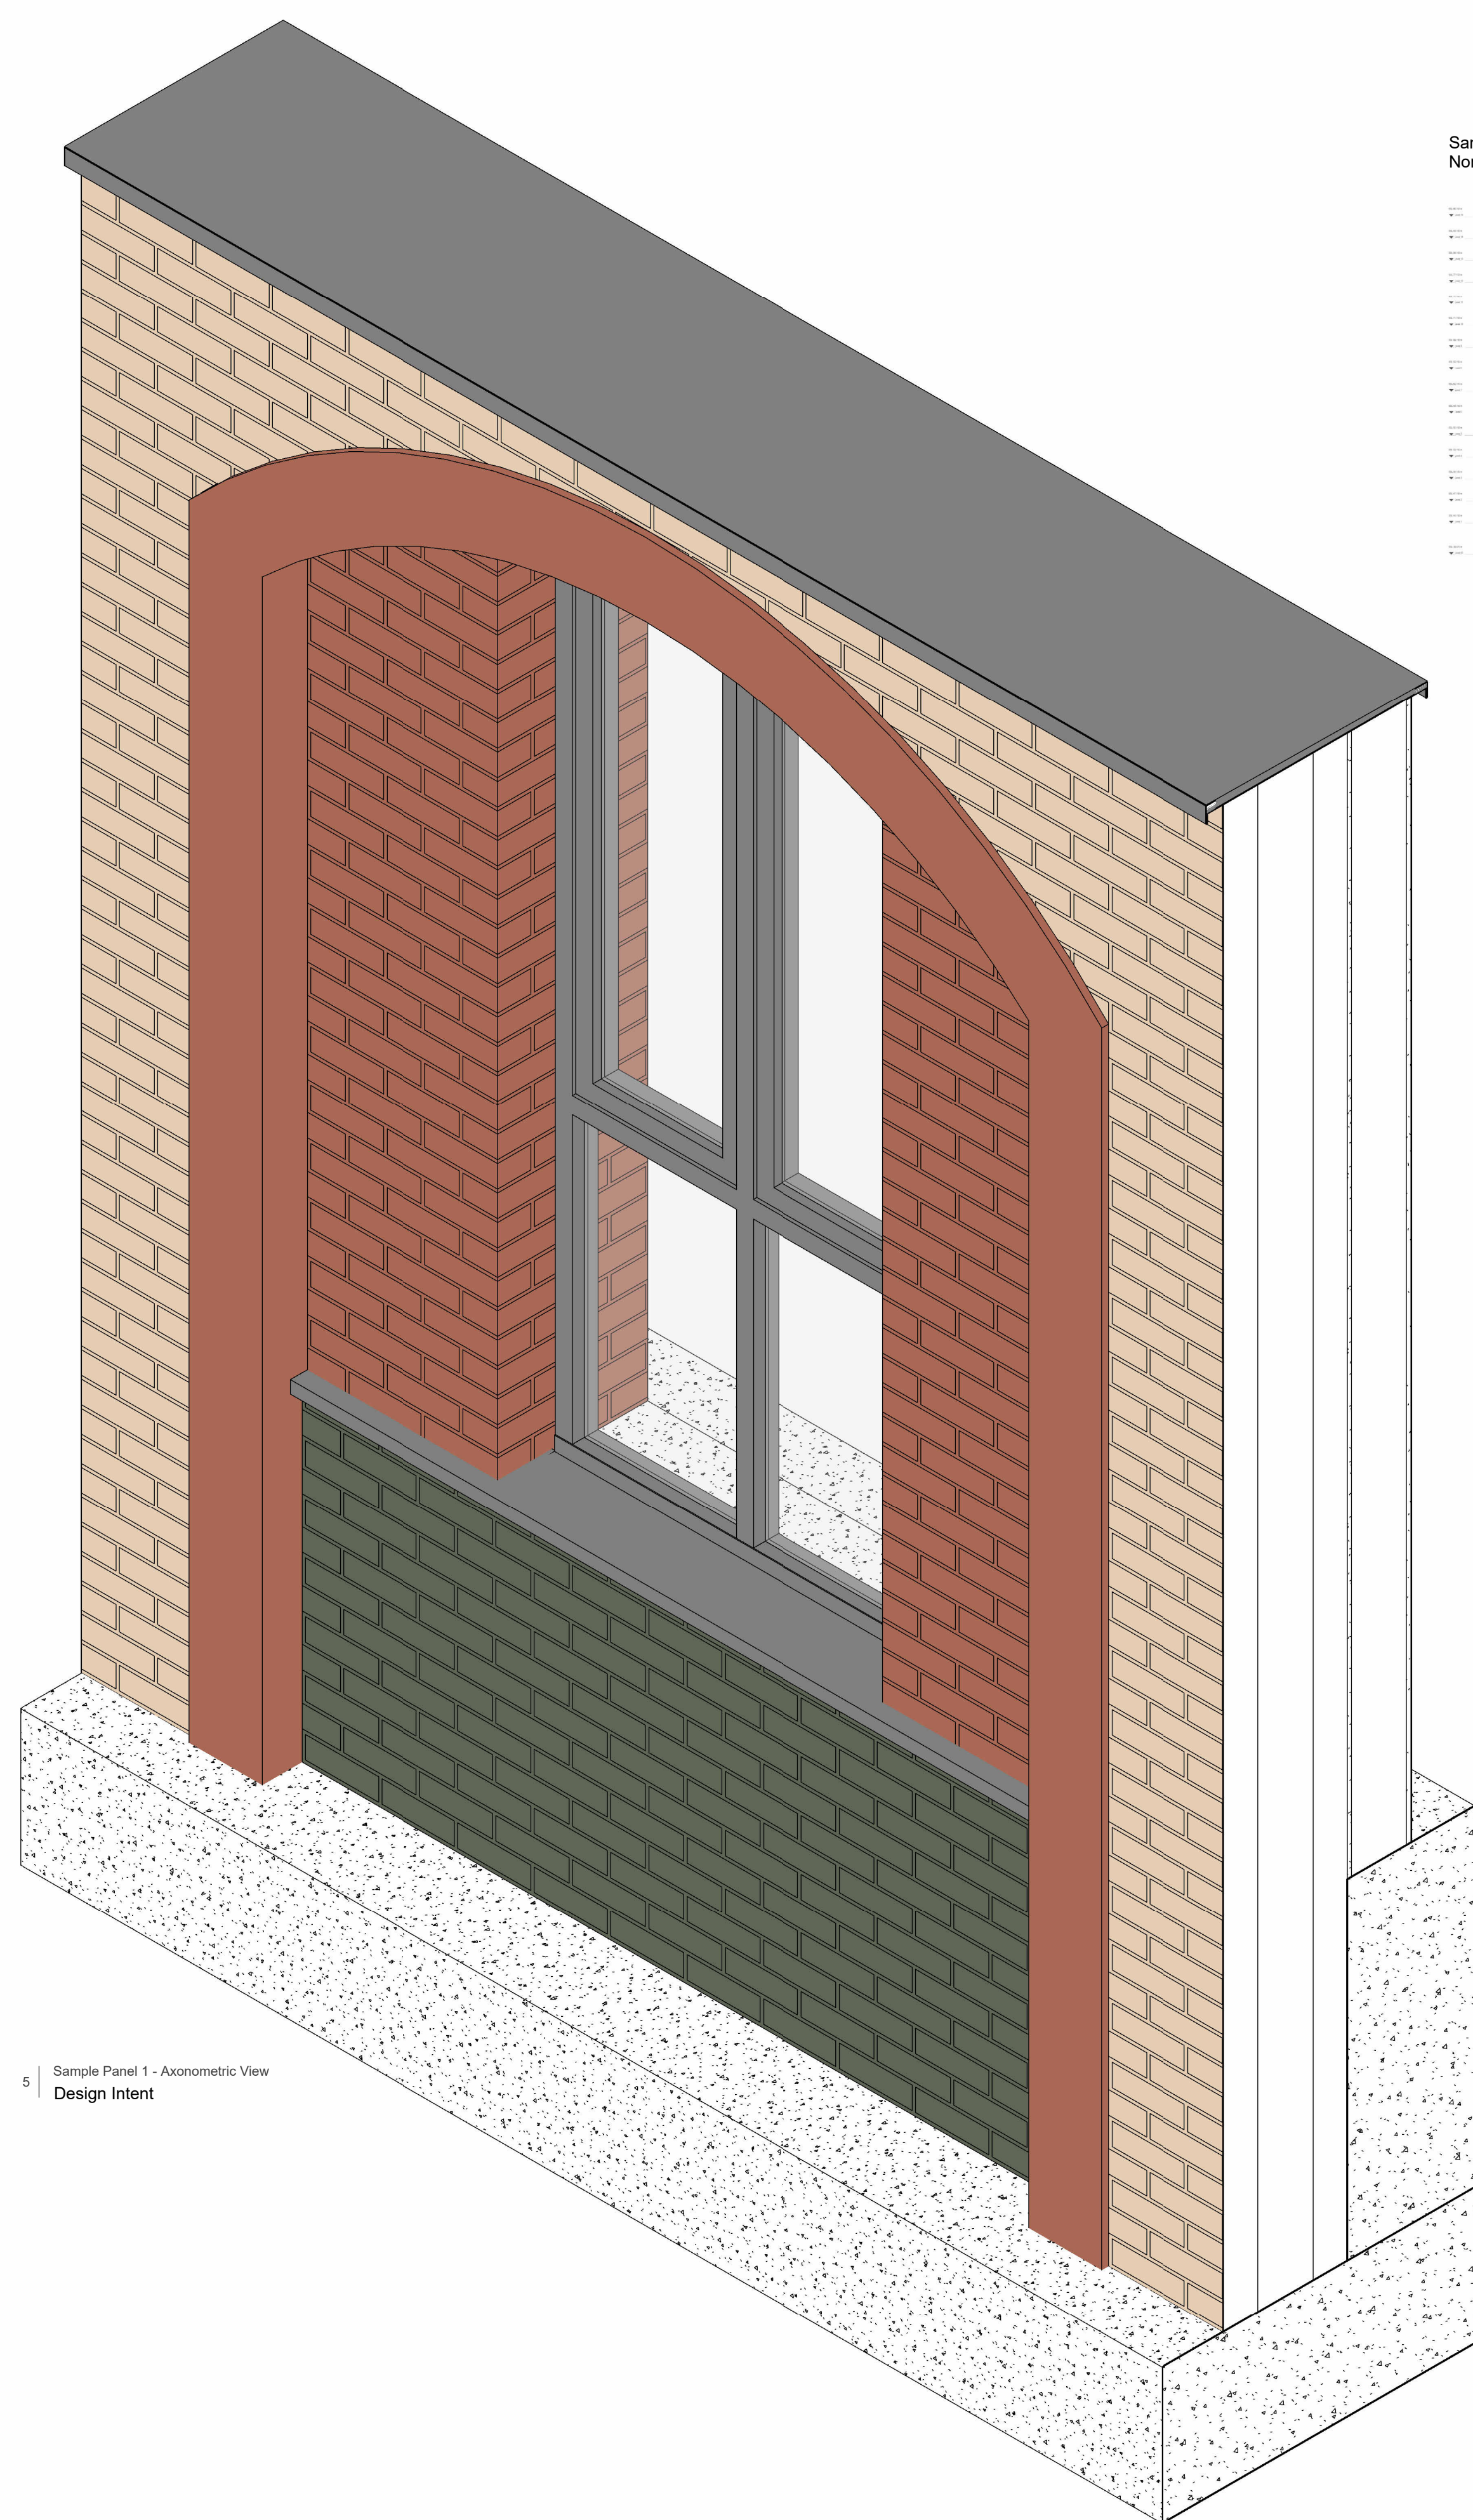

5 | Sample Panel 1 - Axonometric View
Design Intent

Client

DOMIS

Project

Waterhouse Gardens

Title

Sample Panel 1

Status

Information

Project number

0022

Date

10/11/23

Drawn by

AA

Checked by

MP

Scale

As indicated@A0

Revision

B

Drawing No.

0022-SP-B2-XX-DR-A-00201