


- NOTES
1. All dimensions are in millimetres unless otherwise stated
 2. This drawing is to be read with all other relevant documentation
 3. Do not scale from this drawing, all measurement data should be taken directly from the model

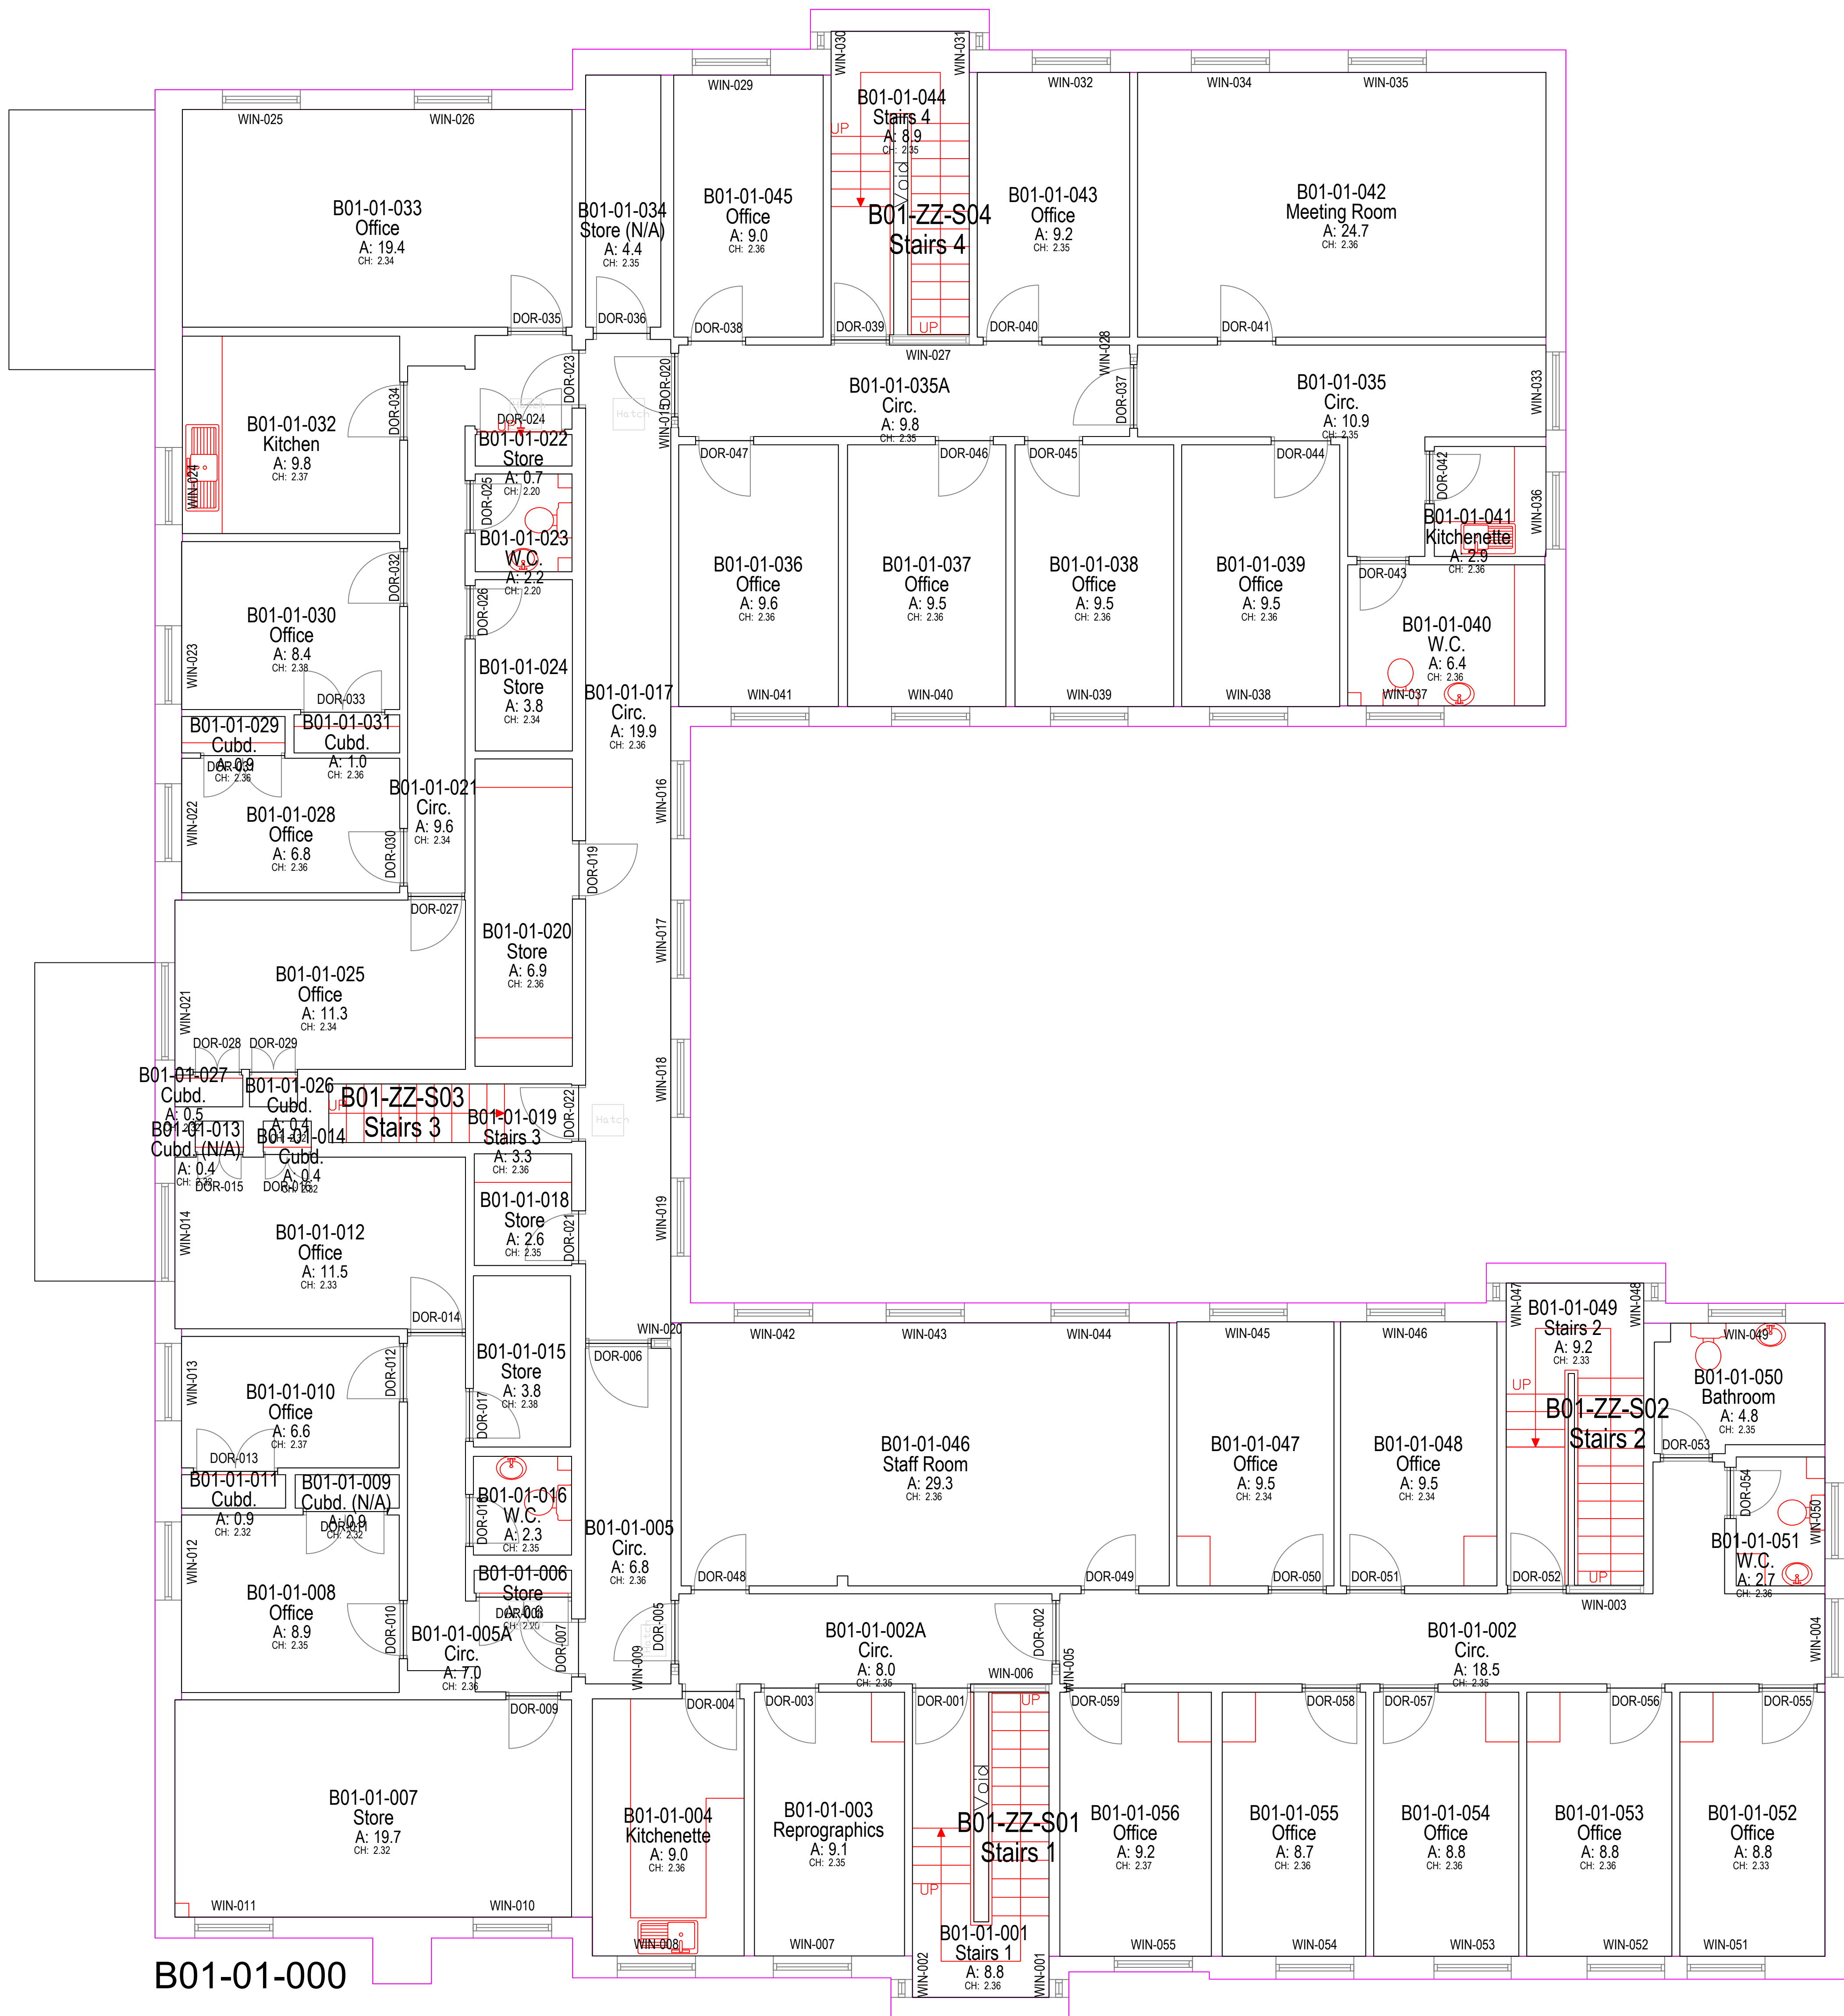


B01-01-000

Main Building

B01

Level 01

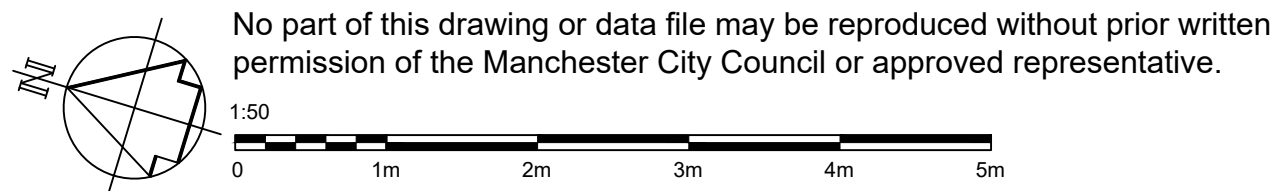

No part of this drawing or data file may be reproduced without prior written permission of the Manchester City Council or approved representative.



MANCHESTER CITY COUNCIL
Capital Programmes Division

DRAWING STATUS: Planning

PROPERTY TITLE: Frenchbarn Lane Family Unit
20 French Barn Lane, Manchester
M9 2PB

UPRN: 000077018939
DPE NO: 0000

PROJECT TITLE: French Barn Lane Demolition

DRAWING TITLE: First Floor Plan
JOB NO: 45484
DATE: 18/10/23
REV: 0000

SCALE: 1:50@A0
AUTHOR: P. SCHOFIELD
CHECKED BY: APPROVED BY:

FBL-MCC-B01-01-DR-B-0012