




SCALE BAR 1:1250

 

SCALE BAR 1:200

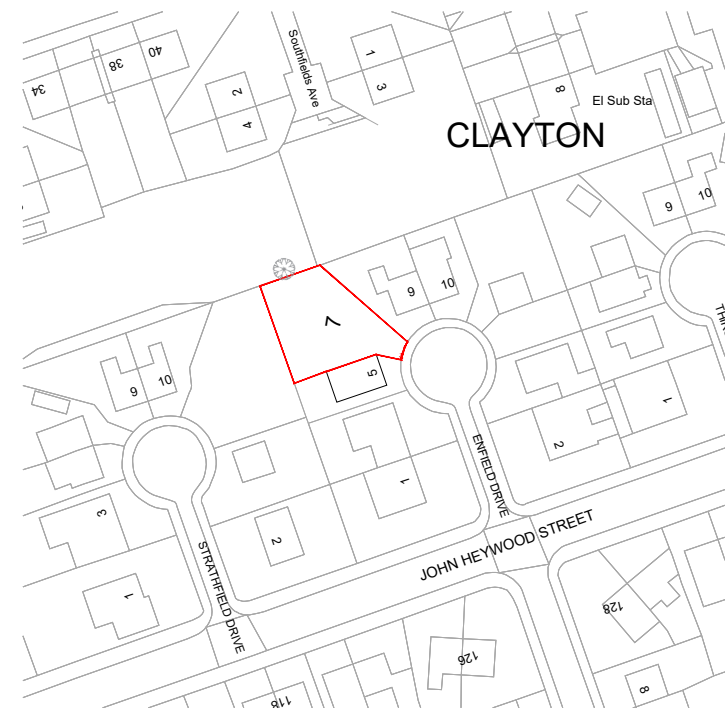

Location Plan
Scale 1:1250@A3

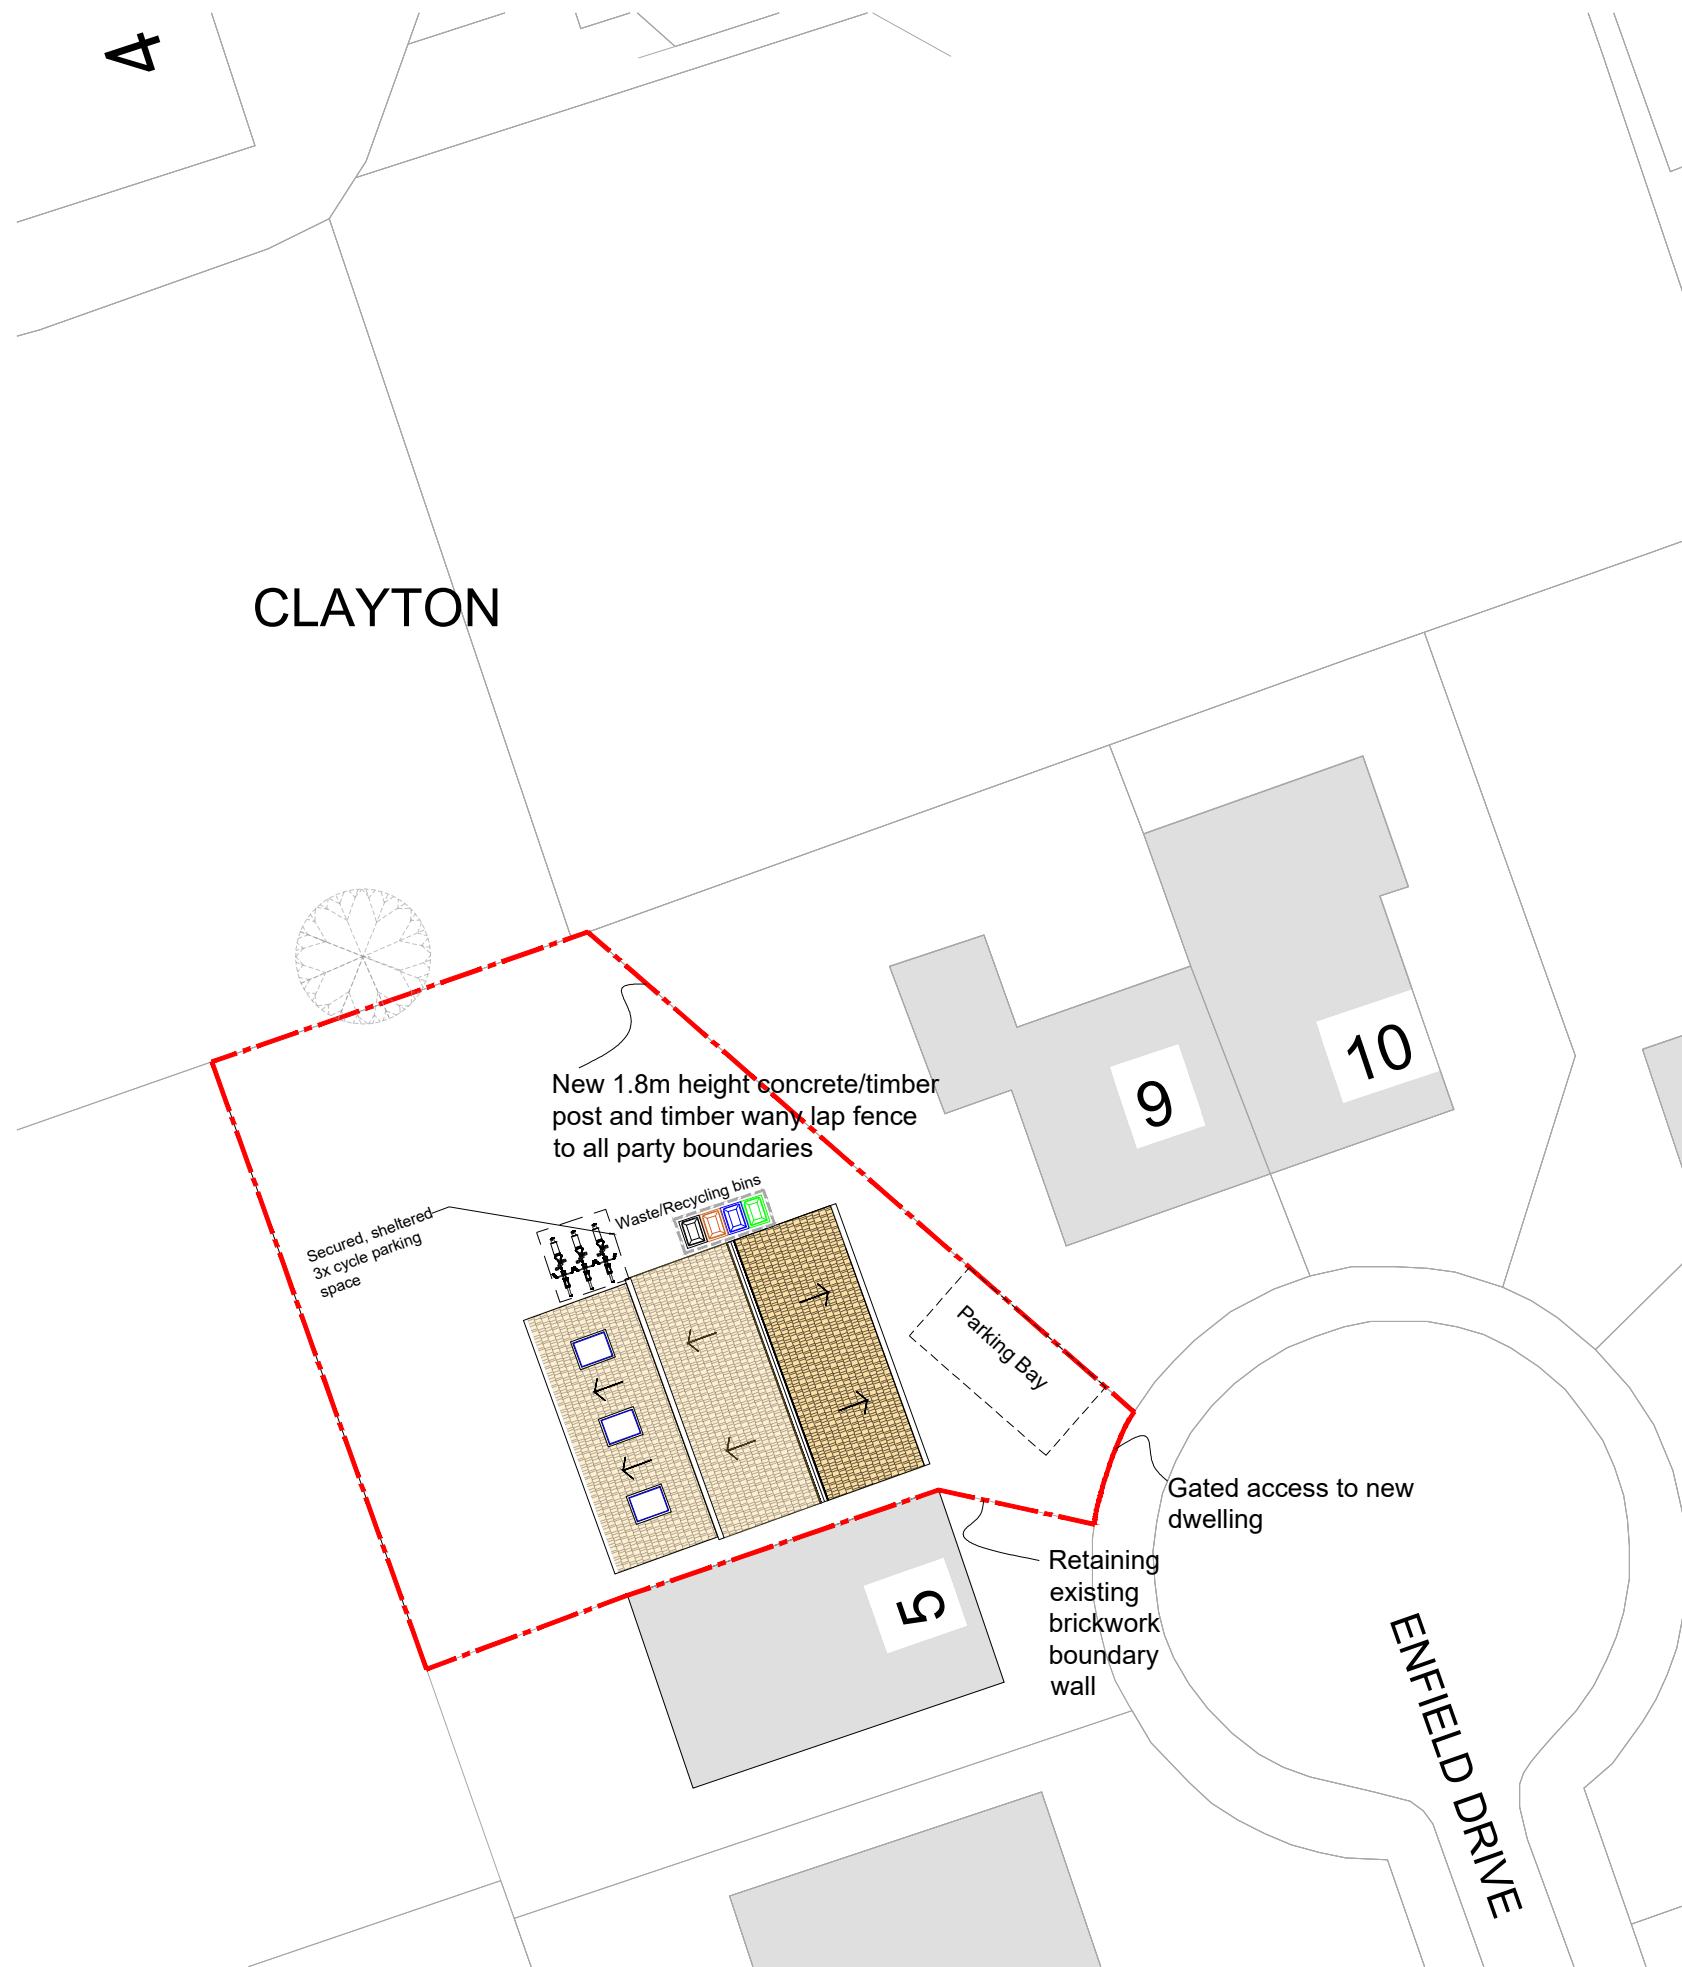

Proposed Site Plan
Scale 1:200@A3



GENERAL NOTES

1. The contractor must check the site and the approved drawings before commencing the works and must take any working measurements as necessary and any discrepancy must be reported to the client.
2. Work shall comply with any current relevant BS/codes of practices and confirm to the Building Regulations including the latest amendment. The contractor is responsible for setting out the works.

Site Address

7 Enfield Drive
Clayton
Manchester
M11 4HP

Drawing statuses

Location Plan
Site Plan

Project

Erection of One Dwelling

Key

Red centre line
- Location Plan

Revision

Date

Bins relocated 10/01/2024

Cycle storage sheltered 10/01/2024

AT A. Design
12 Hastings Gardens
Stockport
SK5 8BF
ata_design@hotmail.com
07830039347

Drawing No.

PP87B(1)23

SCALE

1:1250 @ A3
1:100

PAPER SIZE

A3

DATE

27.11.2023

DRAWN BY

AT