






Site Plan
1 : 500

 


VISUAL SCALE 1:500 @ A1

 

VISUAL SCALE 1:2000 @ A1

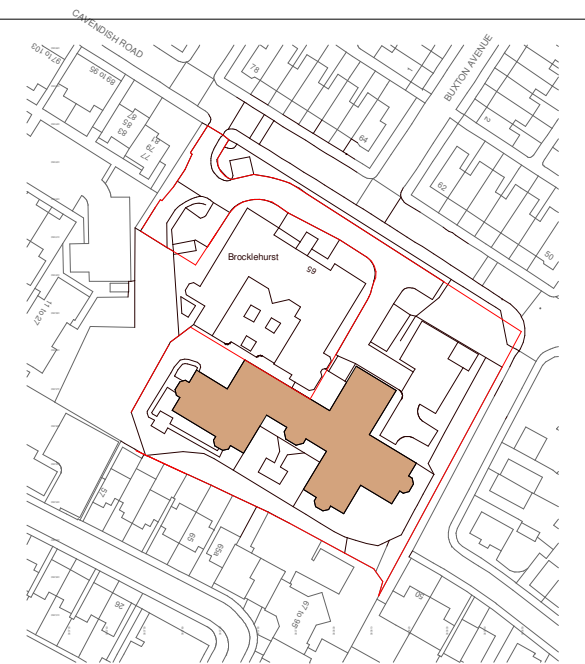

Location Plan
1 : 2000

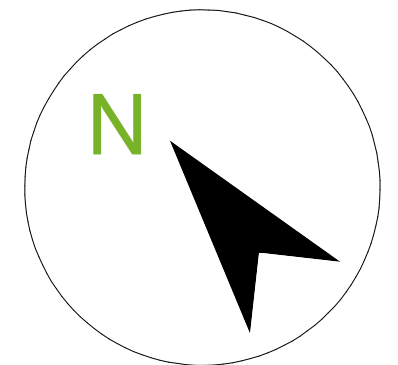

Project	
Monet Lodge	
Drawing	
Monet Lodge Site Plan & Location Plan	
Drawing Number	Scale by @ A3
J000604-00-100	As indicated

**urban design
& consult** TM

© Urban Design & Consult Ltd
Denzell House, Dunham Road
Bowdon, Cheshire, WA14 4QE

0845 468 0250
info@udc-ltd.co.uk
www.udc-ltd.co.uk