


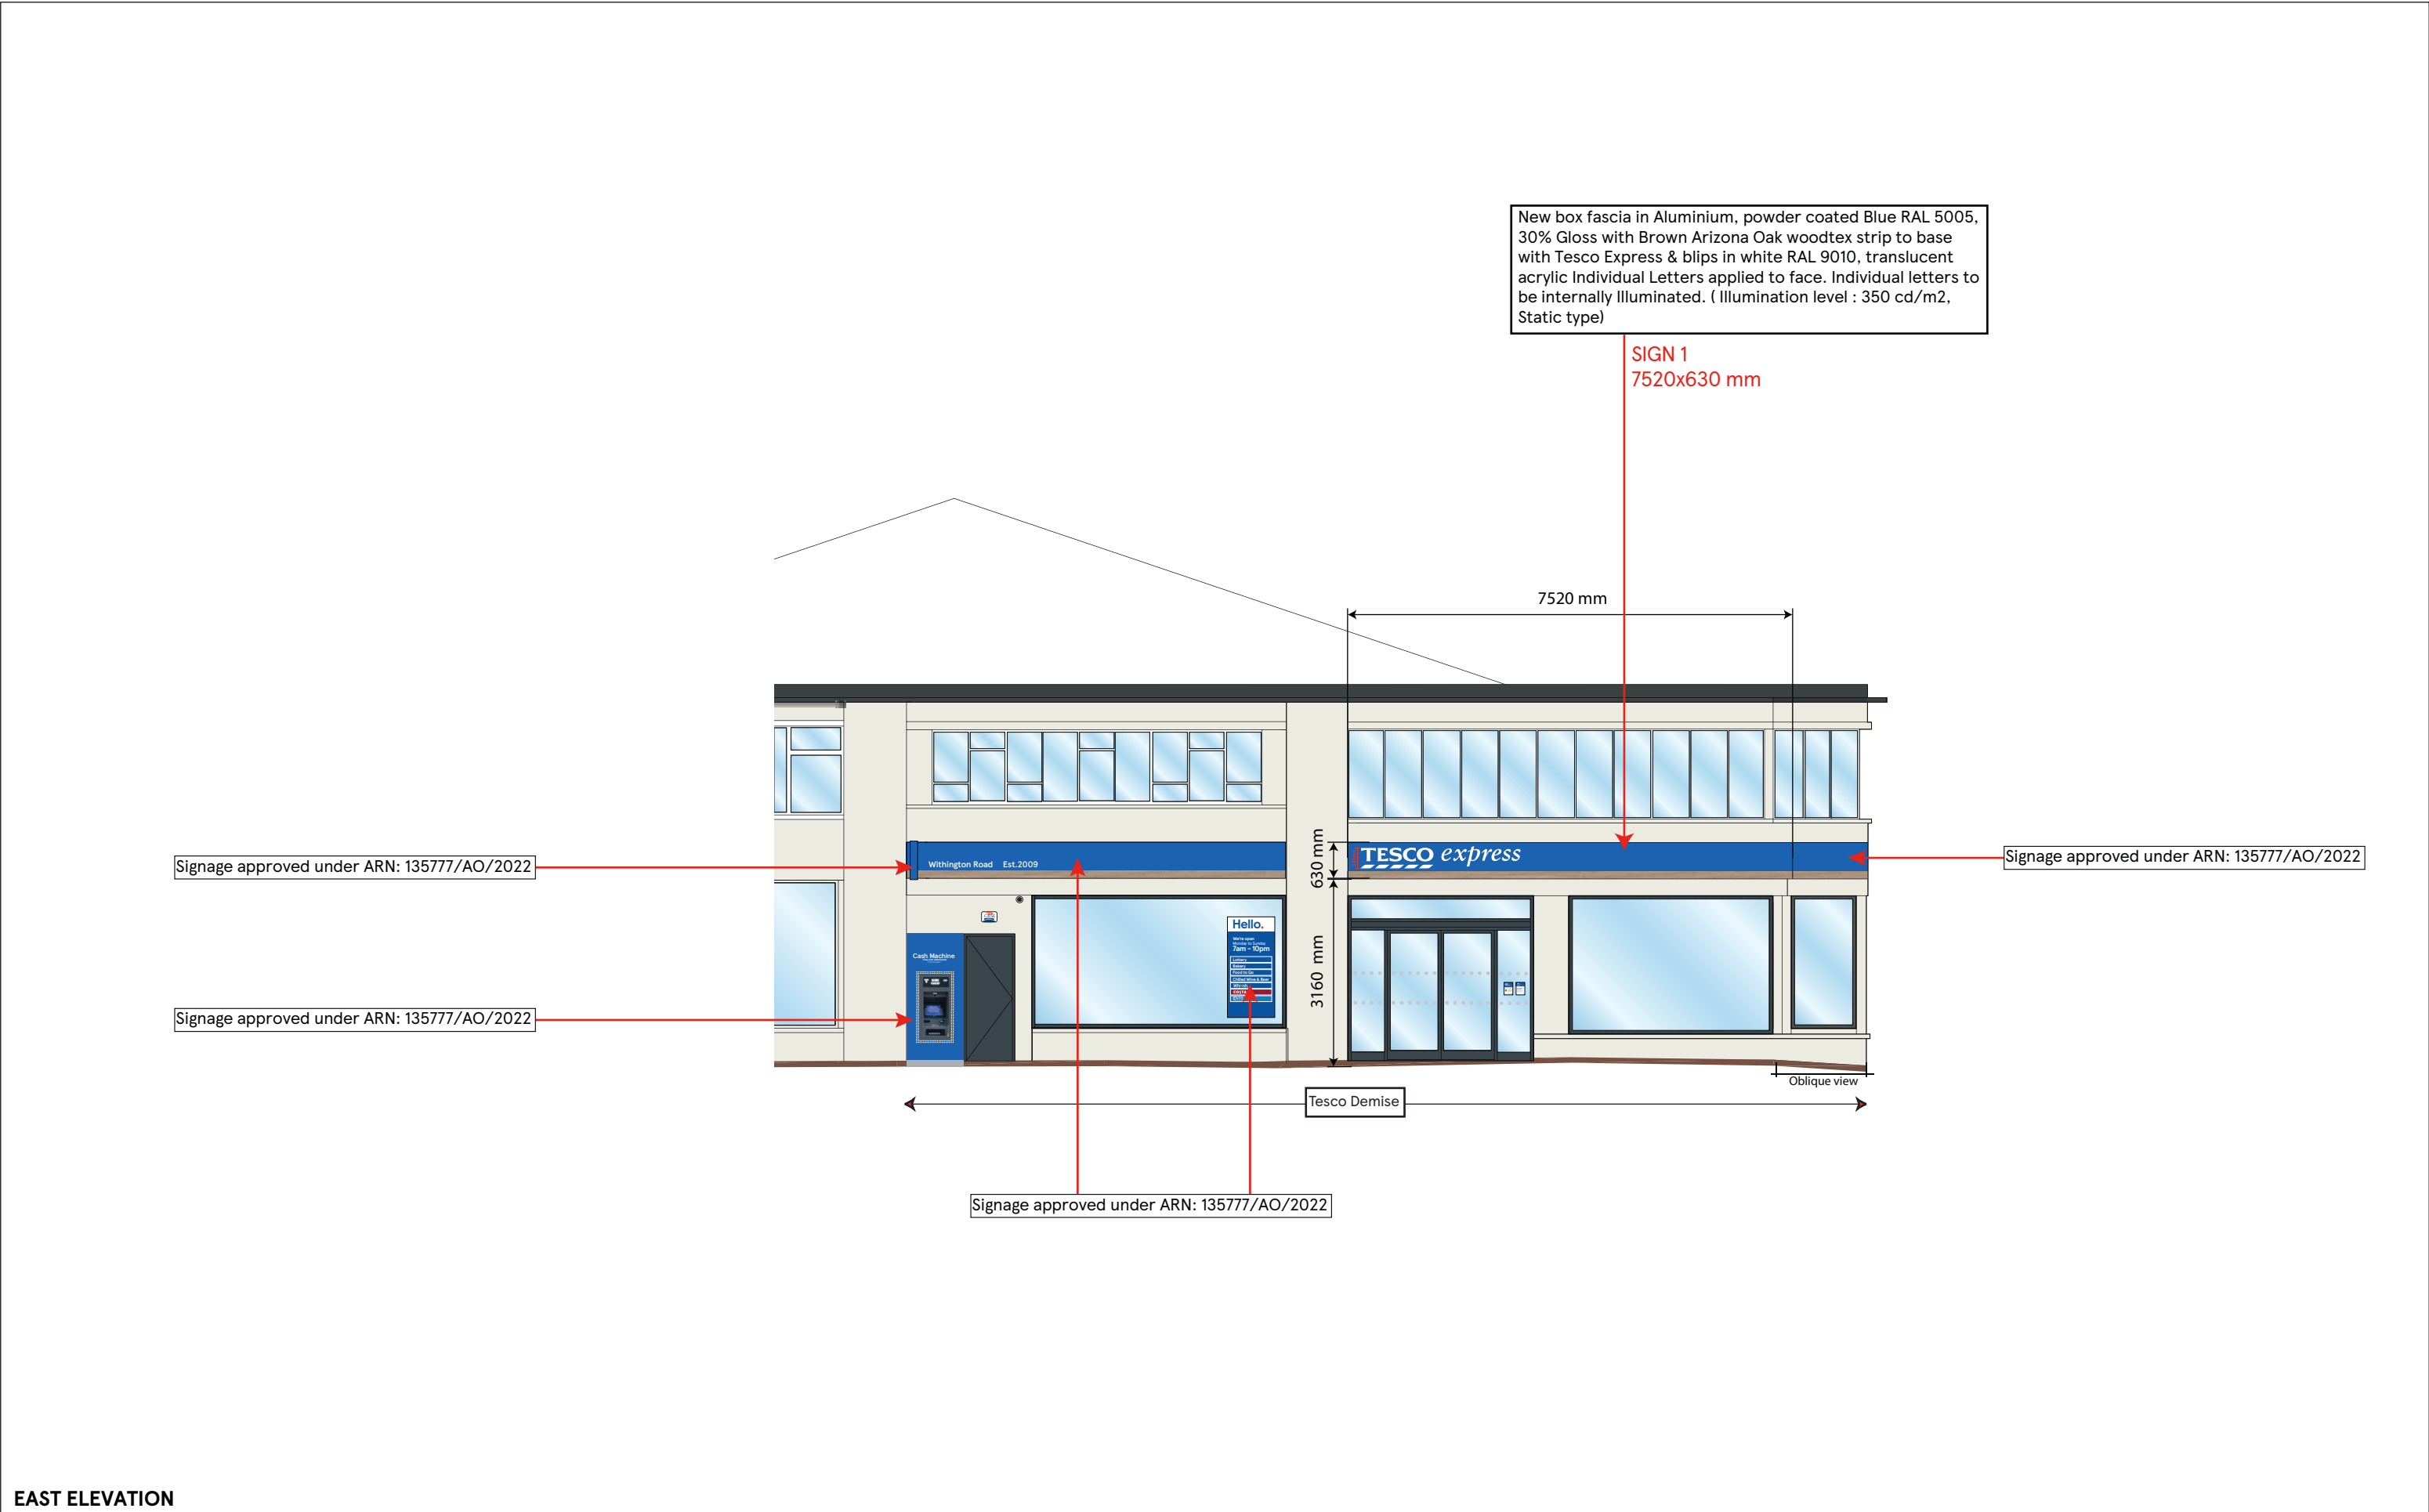

EAST ELEVATION

SCALE BAR

1:100



DRAWING NO 03_5908_03G_R1		STORE TYPE EXPRESS	<div><div>TESCO</div><div>FEASIBILITY PLANNING</div><div>STORE PLANNING DEPARTMENT PROPERTY SERVICES</div><div>HIGHWOODS BUILDING, KESTREL WAY WELWYN GARDEN CITY, HERTFORDSHIRE, AL7 1GB UK</div><div>TELEPHONE : 01707 395150</div><div><small>THE COPYRIGHT AND ALL OTHER RIGHTS IN AND RELATING TO THIS PUBLICATION BELONG TO AND ARE THE SOLE PROPERTY OF TESCO STORES LIMITED ALL RIGHTS ARE RESERVED. NEITHER THE WHOLE NOR ANY PART OF THIS PUBLICATION MAY BE REPRODUCED OR TRANSMITTED IN ANY FORM OR BY ANY ELECTRONIC OR MECHANICAL MEANS INCLUDING PHOTOCOPYING AND RECORDING OR FROM ANY RETRIEVAL SYSTEM WITHOUT THE PRIOR WRITTEN LICENCE FROM THE OWNER © 1997 TESCO STORES LIMITED</small></div></div>
SCALE 1:100@A3	DATE 17.11.2023	STORE NAME WHALLEY RANGE	
CHECKED BY SHIKHA	CONTENT PROPOSED ELEVATION-1_ADV		
DRAWN BY DEEKSHA			