



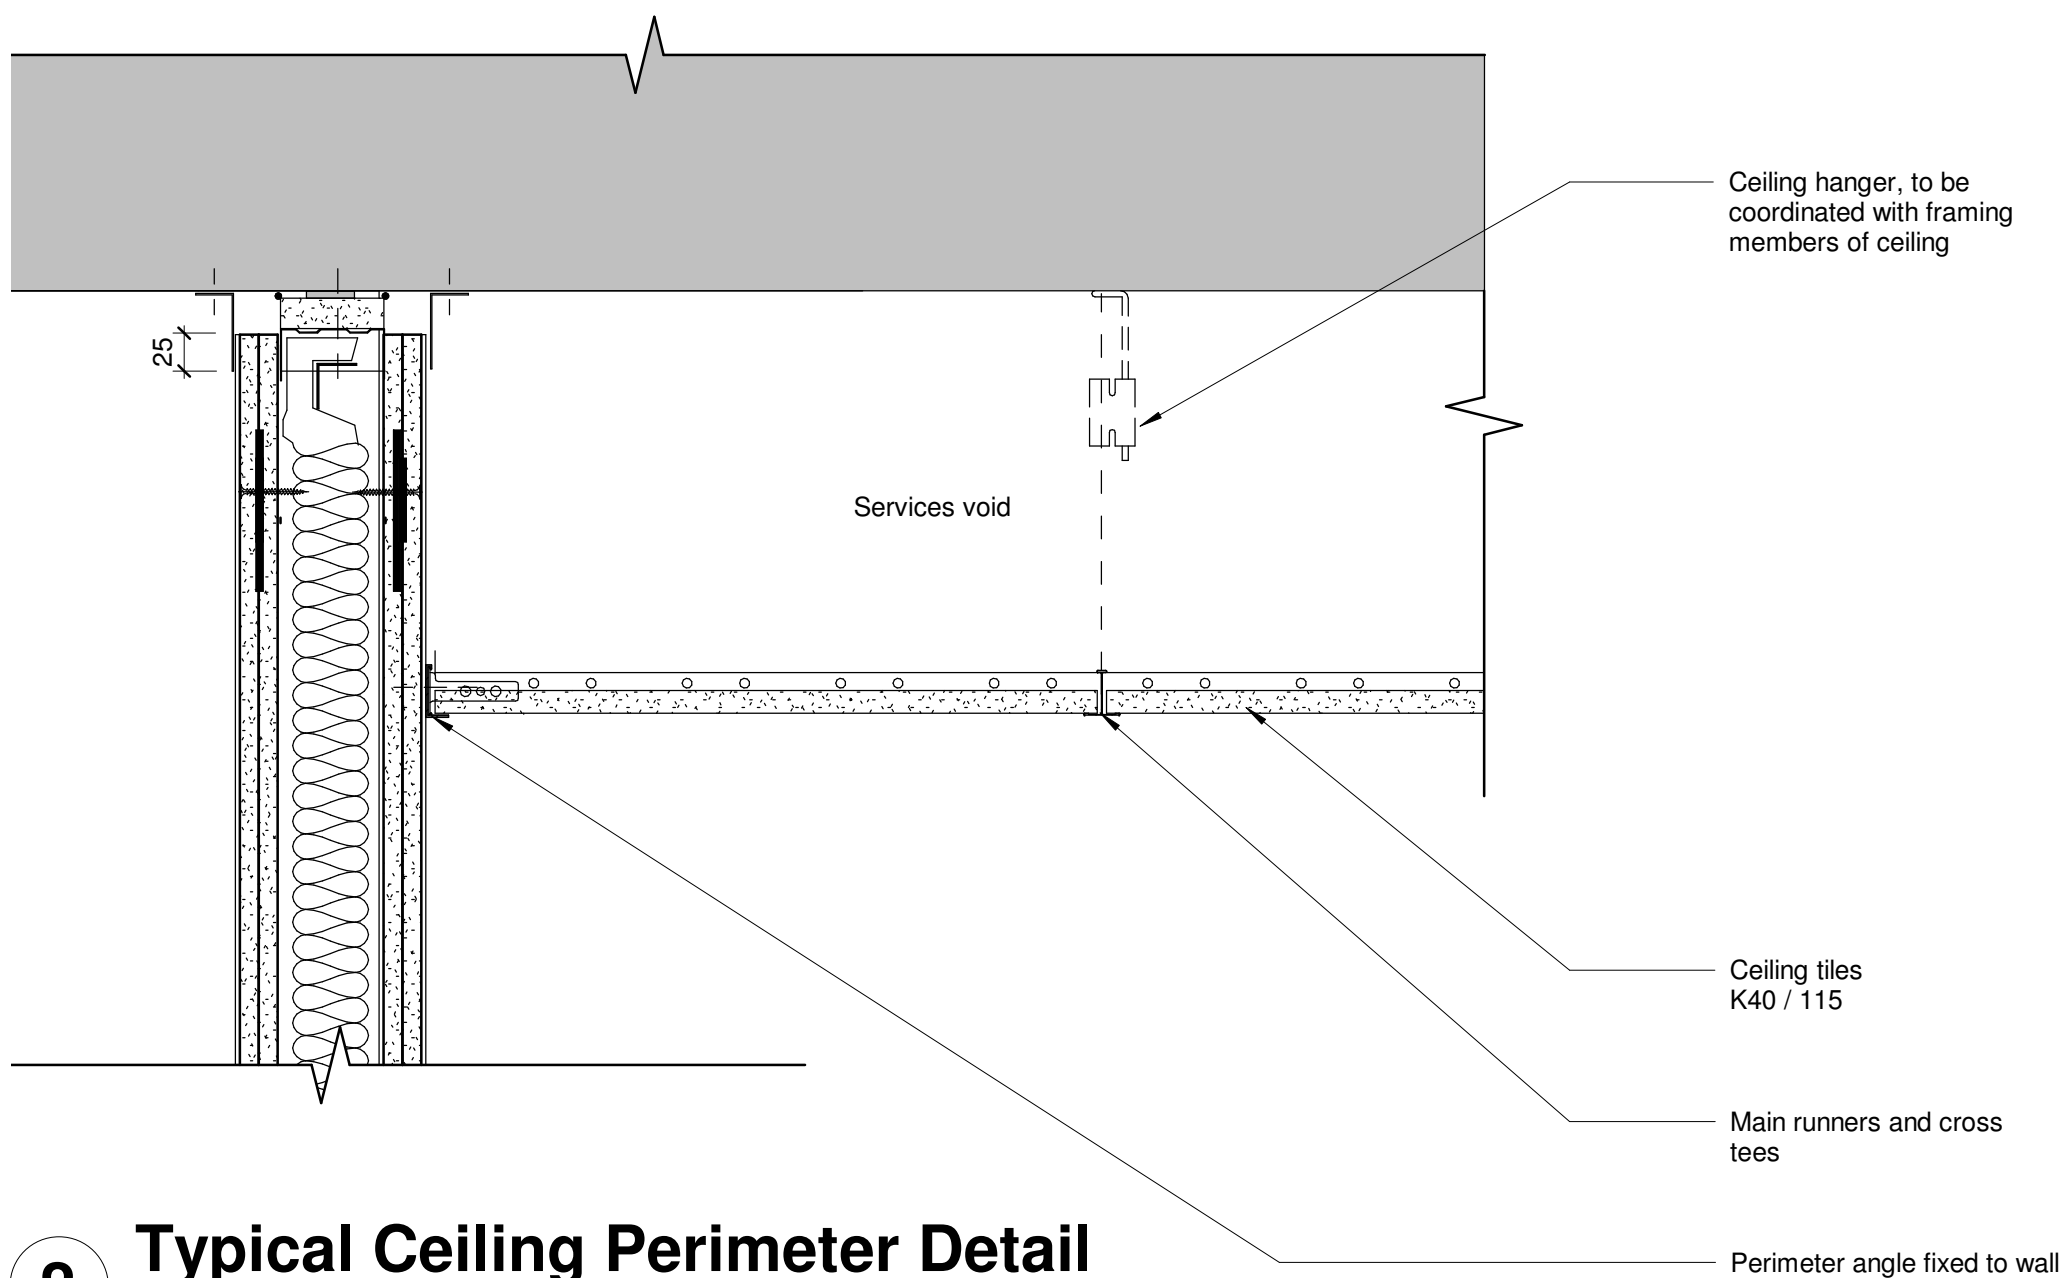

2 Typical Ceiling Perimeter Detail
1 : 5

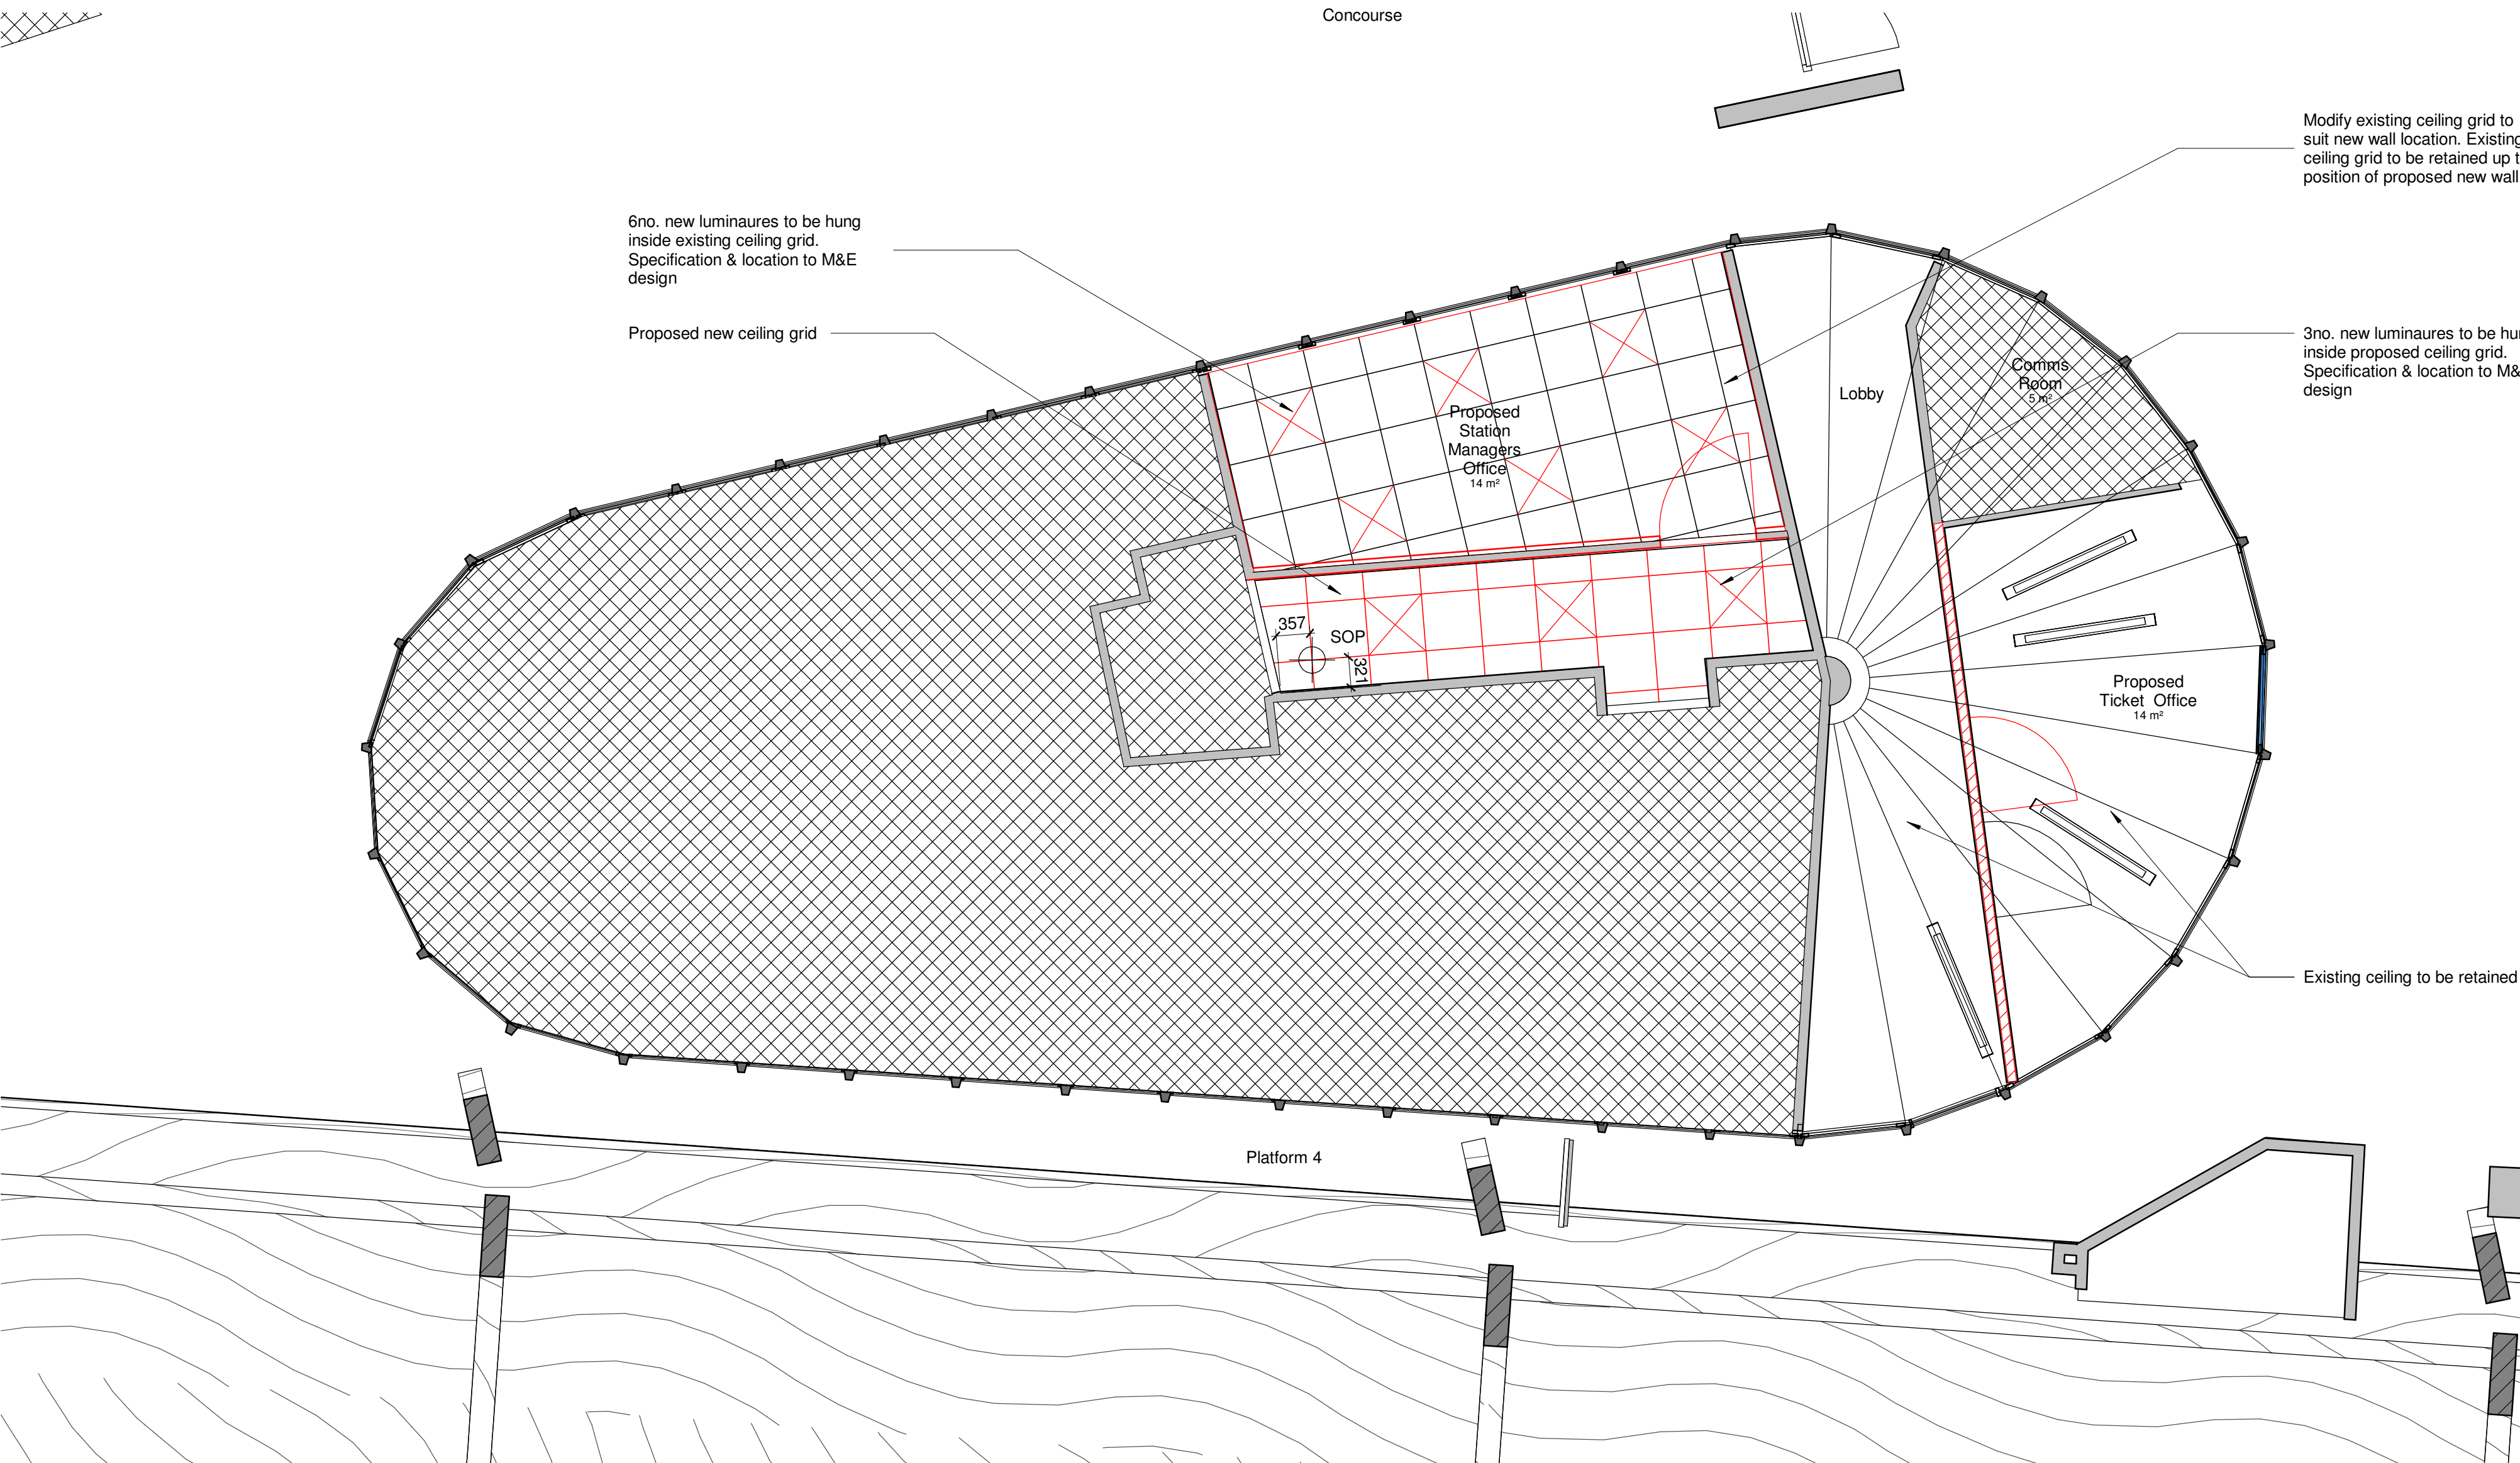

1 Ground Floor Reflected Ceiling Plan
1 : 50



©
DO NOT SCALE. Use figured dimensions only. Contractor is to check all dimensions before commencement of works. This drawing is copyright. This data to be used as a ref file only - not as live data. This drawing must only be used for the purpose for which it is supplied.

NOTES:

Key:

- Area out of scope
- Existing Infrastructure
- Proposed Infrastructure
- Demolished Infrastructure
- Modified Infrastructure

Data for setting out the station details has used a topographical survey, due to the accuracy needed pointcloud data has been used to set out the gateline. This pointcloud data has been verified and is more accurate than the topographical survey. Therefore measurements to position and set out the gateline have been manually adjusted on the drawing to suit pointcloud measurements

B02	06/10/2023	Form D submission	GS	TP	GB
B01	29/09/2023	Issue Post IDC Comments	GB	TP	GS
No.	Date	Description of Revision	Drawn	Chkd.	Appr.

SEED Architects
Parsonage Chambers
3 Parsonage
Manchester
M3 2HW
• Tel: 0161 832 5750 • E: office@seedarchitects.co.uk •

status
PAGE 2 ES-5



job title
Manchester Oxford Road
Congestion Relief

ELR: COL
mileage: 189m 0658yds

drawing title
Proposed Reflected Ceiling Plan
& Ceiling detail

author GB	date 06/10/2023	drawn by GB	date 06/10/2023
checker GF	date 06/10/2023	approver GS	date 06/10/2023
scale As shown	paper size A1	Suitability: S1	Rev. B02

Drawing Number:
175726-STR-XX-XXXX-DRG-EAR-000502