

DO NOT SCALE THIS DRAWING, CHECK ALL DIMENSIONS ON SITE

This drawing is to be read in conjunction with all relevant specifications and drawings issued. For discrepancies or omissions contact the client

The contractor is to check and verify all building and site dimensions and check levels before work commences


Drawing Nr:

Drawing Title:




Project:

Client:


Date:	Revision:	Dr:
Client:		
Drawing Issue:		
Planning		
Project:		
107 Cheetham Hill Road, Cheetham Hill, Manchester. M8 8PY		
Drawing Title:		
Location & Proposed Site Plan		
Scale:	Drawing Nr:	
As Shown @ A3	002	
Revision:	Drawn:	Authorised by:
-	DR	DR
Date:		22/12/2023
Drawing Ref:		

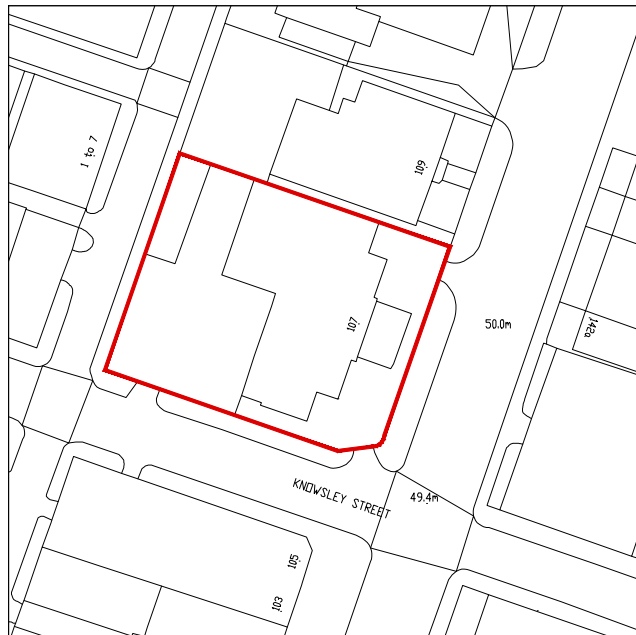

Location Plan
Scale - 1:1250@A3

  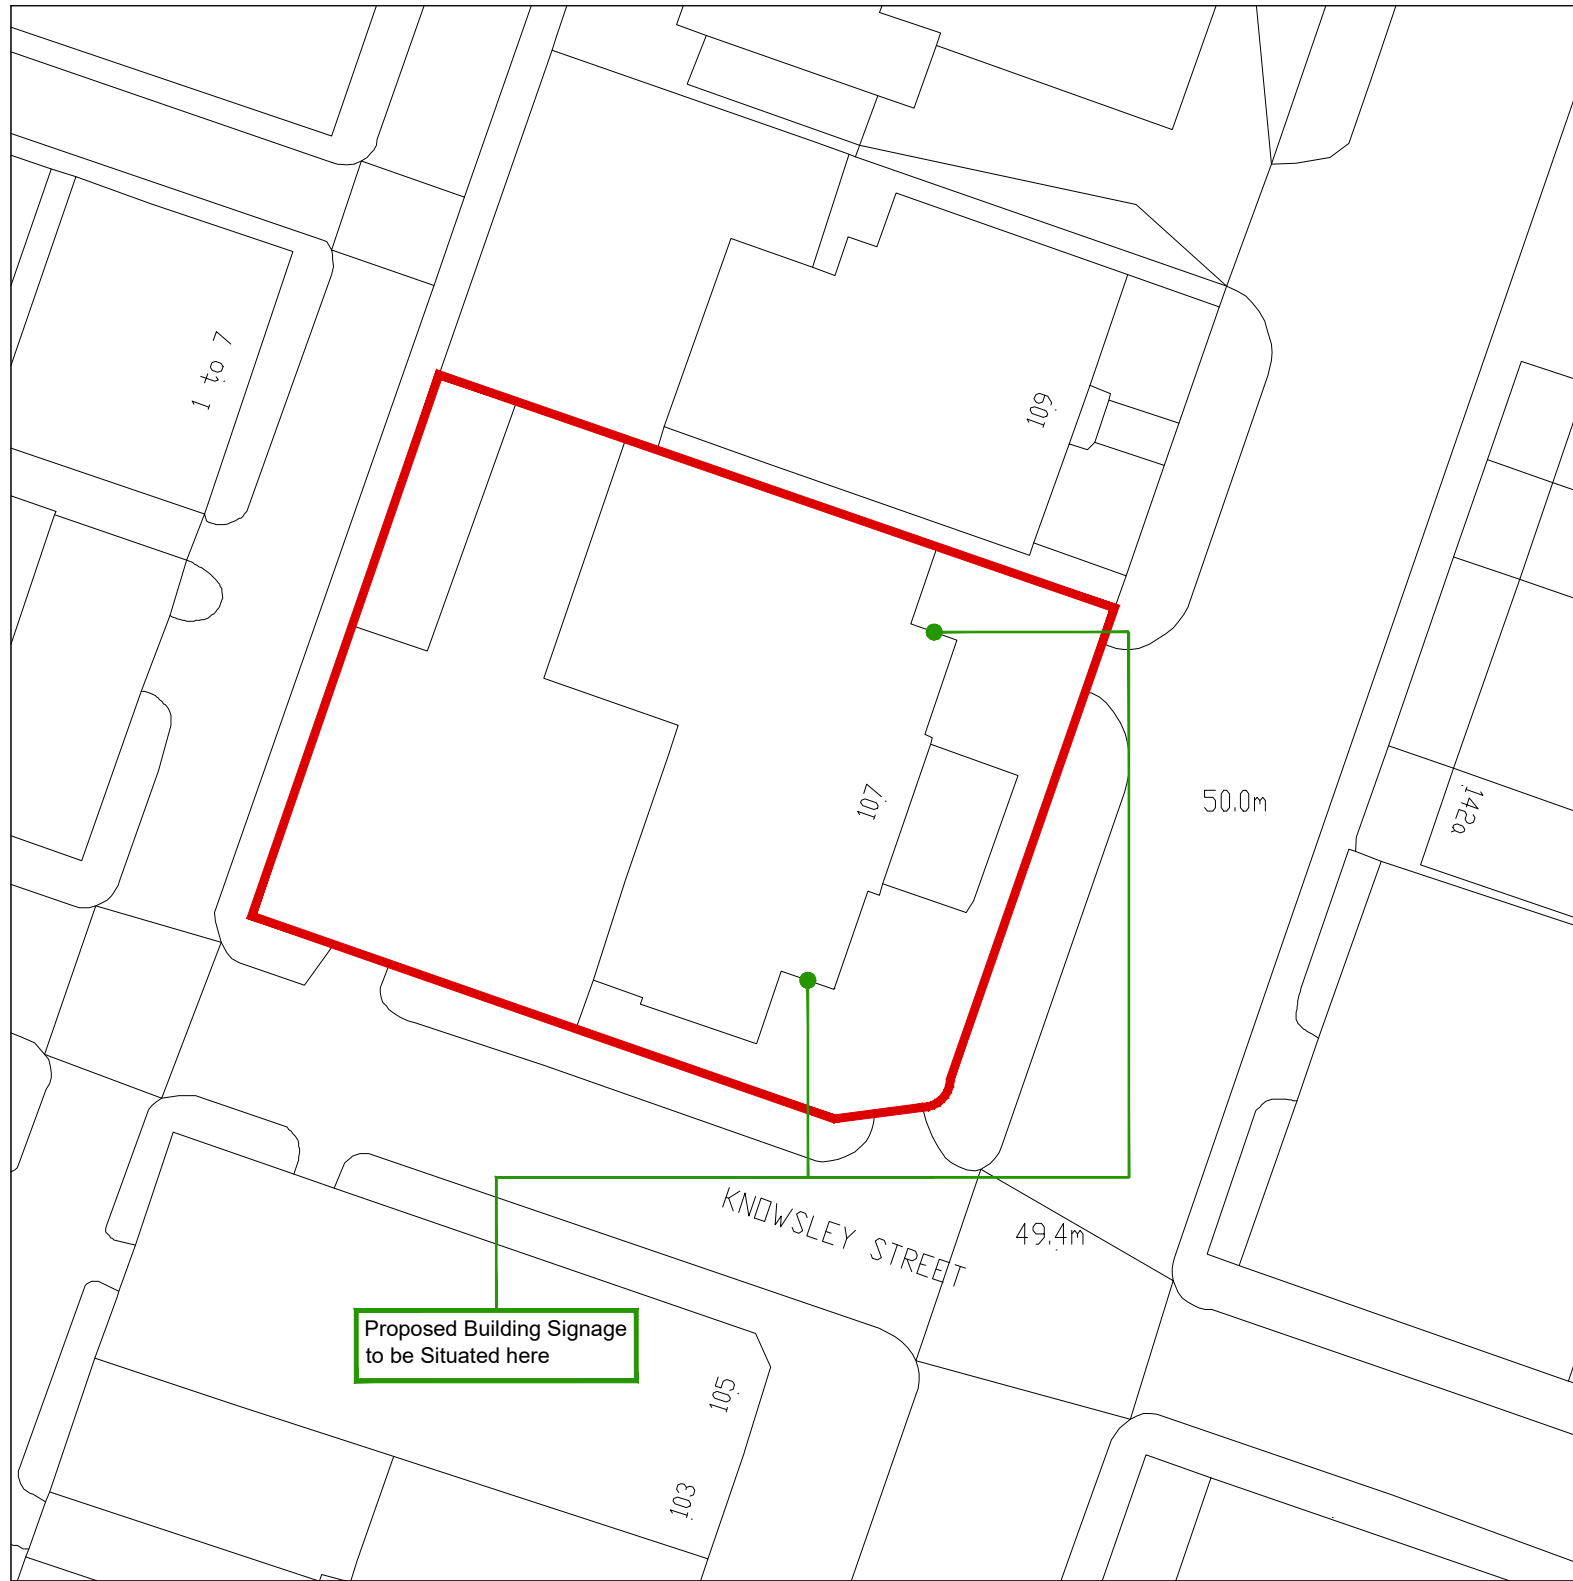

Proposed Site Plan
Scale - 1:500@A3

 

Proposed Building Signage
to be Situated here