


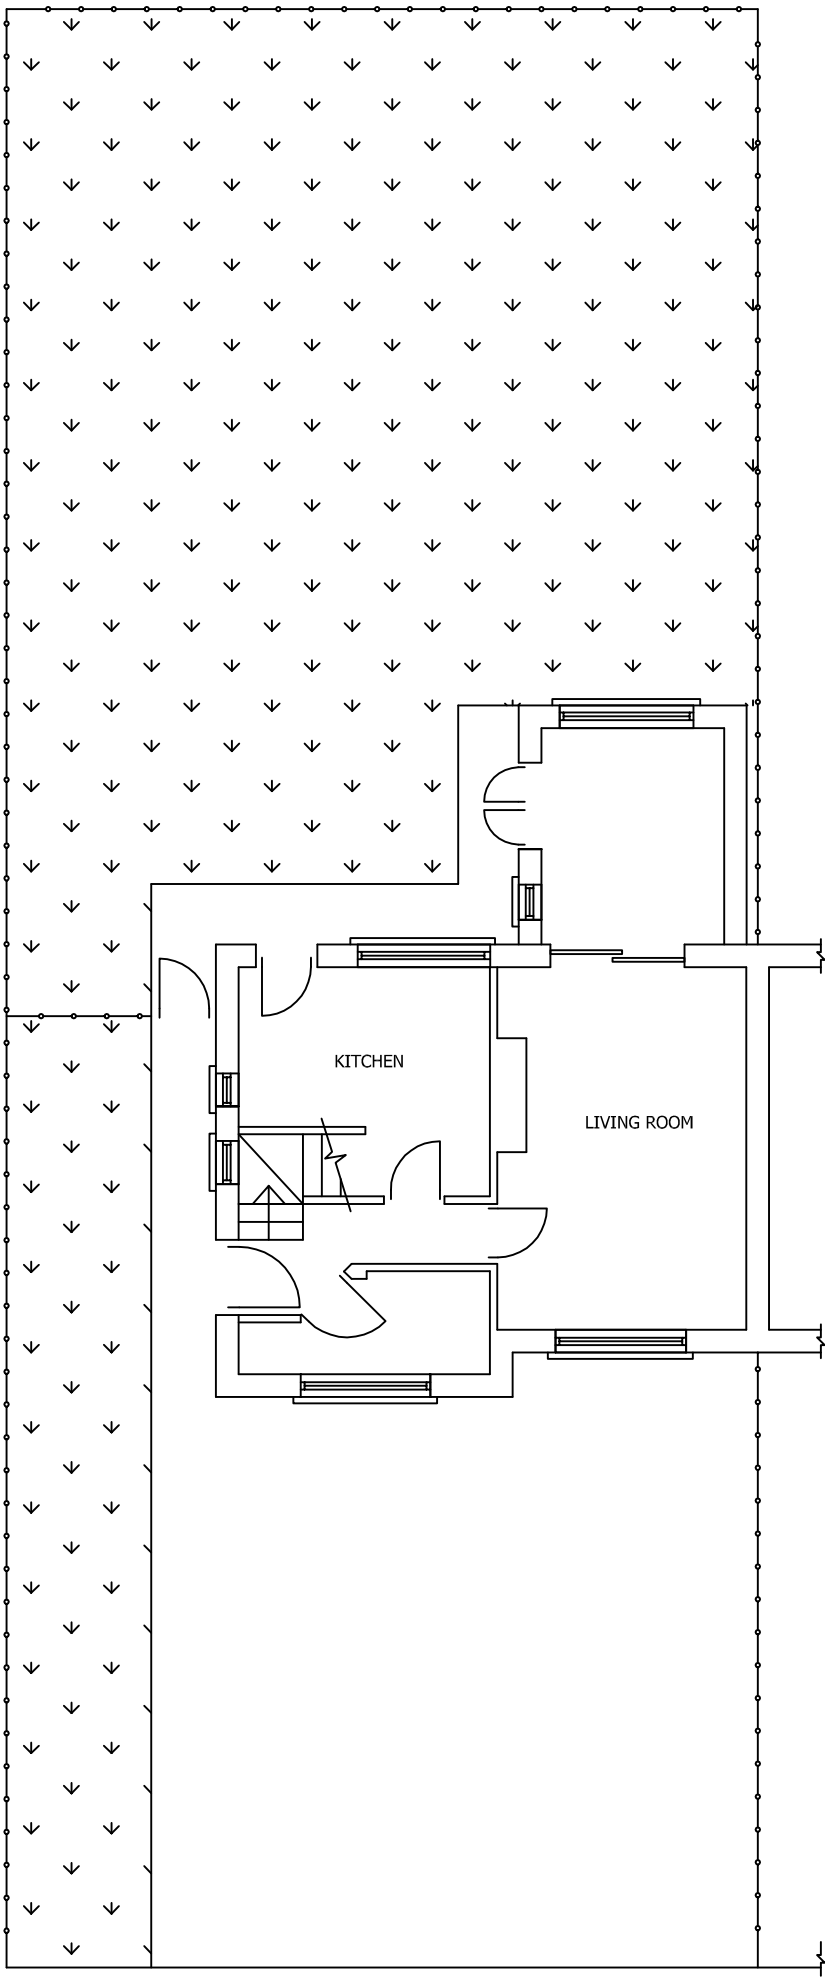

EXISTING GROUND FLOOR PLAN

TITLE

EXISTING GROUND FLOOR LAYOUT

PROJECT

PROPOSED DOUBLE STOREY REAR EXTENSION
AT
57 BROOKFIELD GARDEN
MANCHESTER

PLOT
SCALE
1=1

SCALE
1:100

DRN
F.A.

DATE
03/20

DRAWING No.
01

REV