


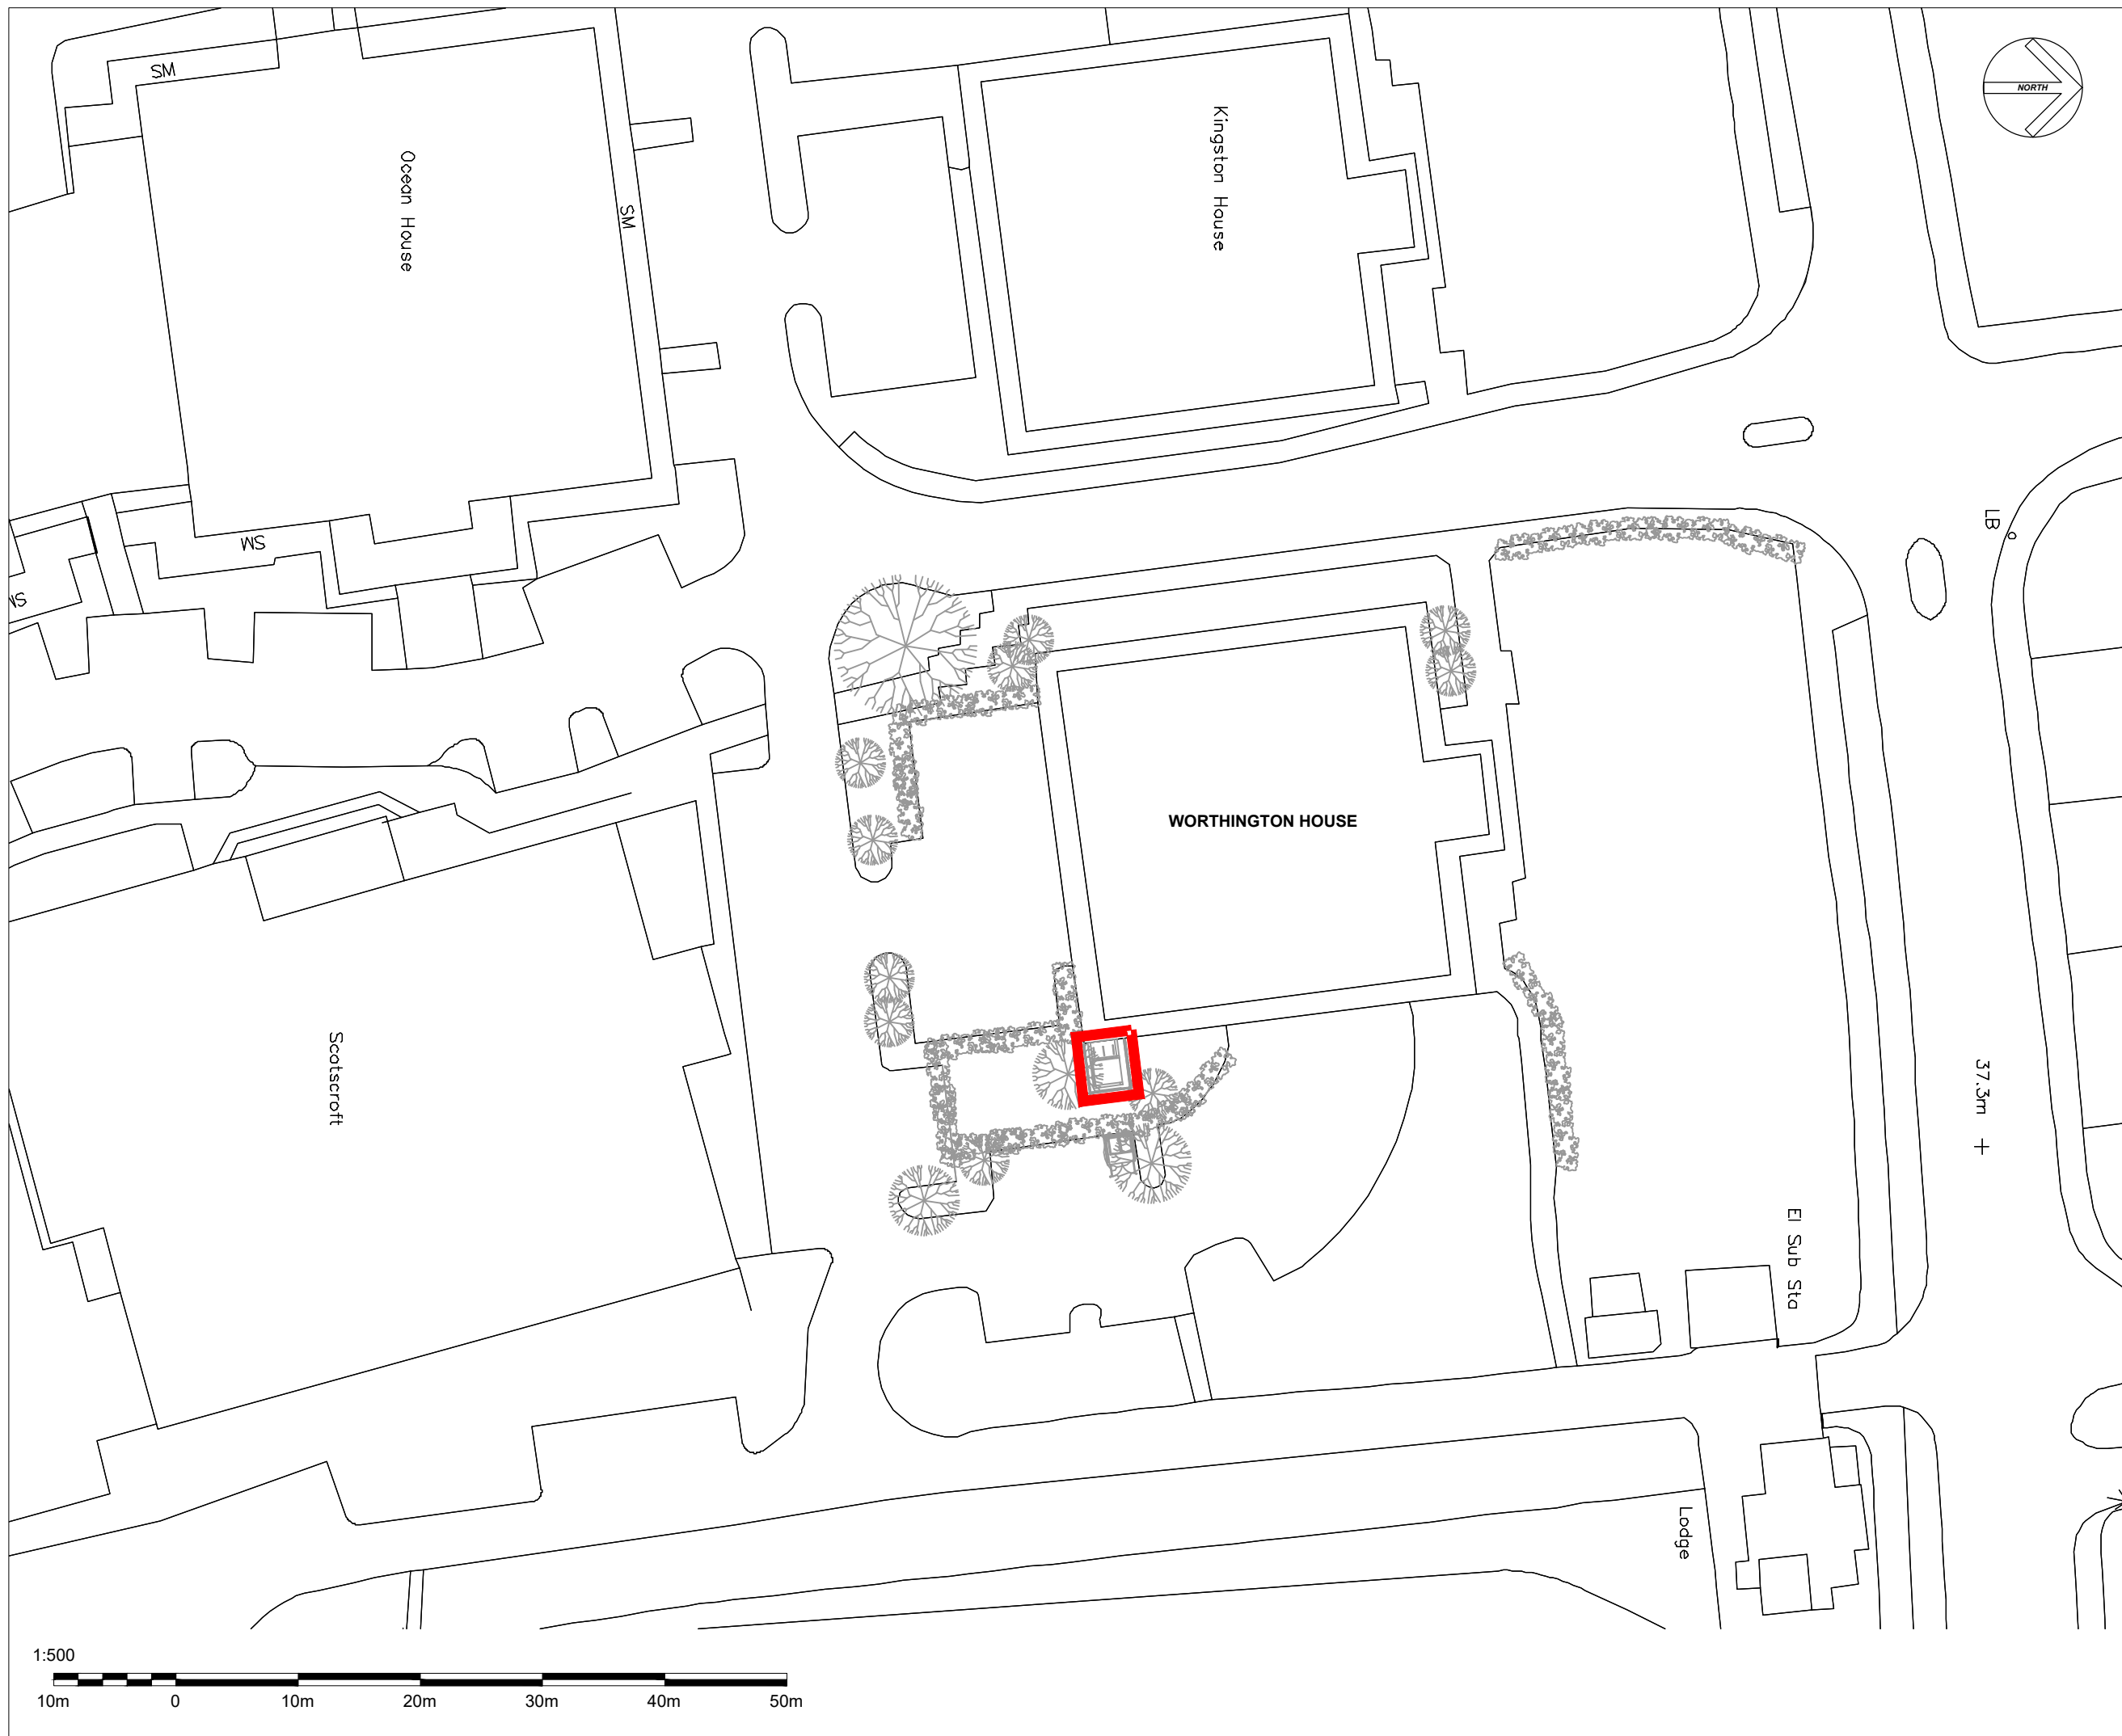

NOTE: ALL DIMENSIONS TO BE CHECKED ON SITE
NO DIMENSIONS TO BE SCALED UNLESS
OTHERWISE STATED

LEGEND:

 PLANNING APPLICATION
BOUNDARY

SMOKING SHELTER
AREA = 12 SQM

SHEFFIELD STANDS
AREA = 12 SQM

DRAWING STATUS

PLANNING ISSUE

[illegible]

adt workplace
THE WORKPLACE | ZEBRA COURT | GREENSIDE WAY | MANCHESTER | M24
T 0161 655 0290 U www.adtworkplace.com N

DEVELOPMENT		PS
PROJECT MANAGER		RH
DESIGN	DRAWN BY CR	
SCALE@A3		1500
DATE		07/11/23
PROJECT WORTHINGTON HOUSE TOWERS BUSINESS PARK DIDSBURY M20 2RY		
DRAWING NO.		REVISION
00(00)101		A
DRAWING TITLE		
EXISTING SITE PLAN		