



REVISION	DATE	DESCRIPTION
--	JUL' 23	PLANNING ISSUE

PLANNING ISSUE

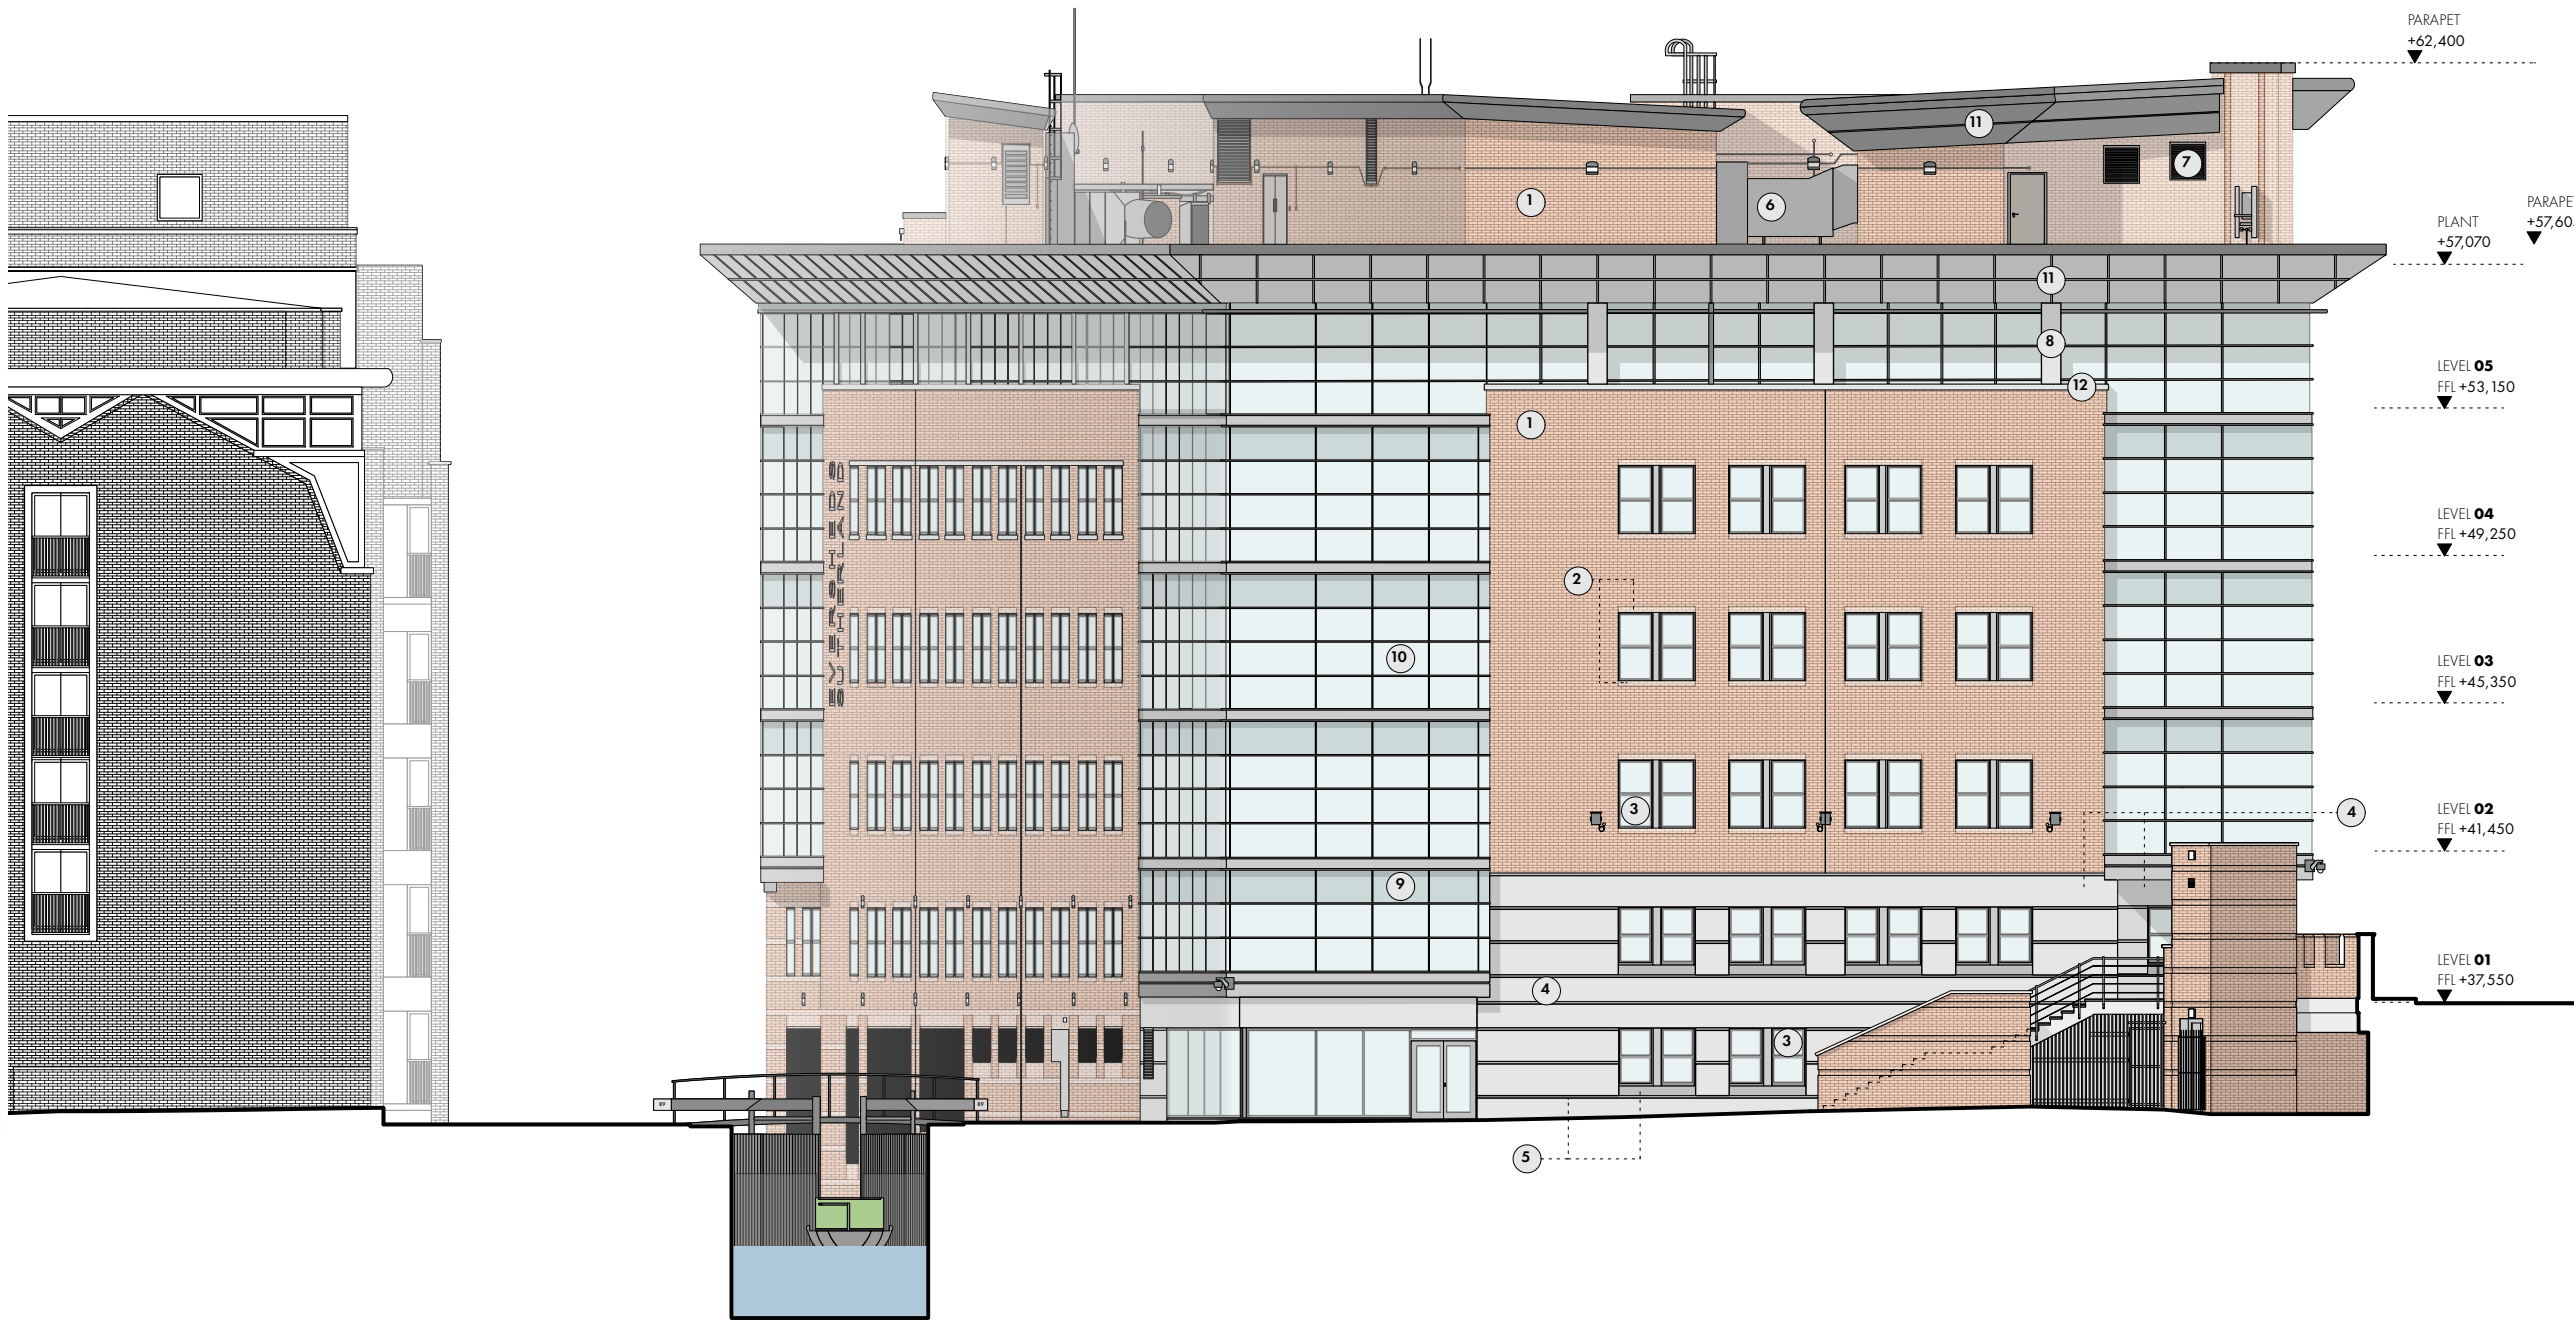

ELEVATION KEY

- | | | | | | |
|---|---------------------------|---|---------------------------|---|-------------------------|
| ① | EXTERNAL FACING BRICKWORK | ⑤ | RECESSED SANDSTONE DETAIL | ⑨ | OBSCURED GLAZING |
| ② | RECESSED BRICKWORK DETAIL | ⑥ | EXISTING ROOF PLANT | ⑩ | CURTAIN WALLING |
| ③ | ALUMINIUM FRAMED WINDOW | ⑦ | VENTILATION LOUVRE | ⑪ | ALUMINIUM CLAD BULLNOSE |
| ④ | EXTERNAL FACING SANDSTONE | ⑧ | ALUMINIUM CLADDING | ⑫ | SANDSTONE CAPPING |

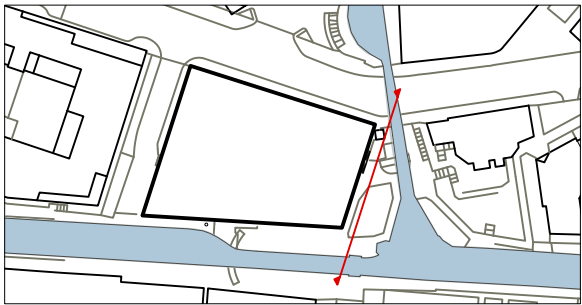

OMIArchitects

31 Blackfriars Road, Salford, Manchester, M3 7AQ
+44(0)161 832 3242 / info@omiarchitects.com / www.omiarchitects.com

PROJECT	70 GREAT BRIDGEWATER STREET				
DRAWING	EXISTING ELEVATION - EAST				
DATE	NOV'20	DRAWN BY	DC	SCALE	1:200 @A3
JOB NO.	1420	DWG.NO.	L 0602		