



Loft Floor Plan

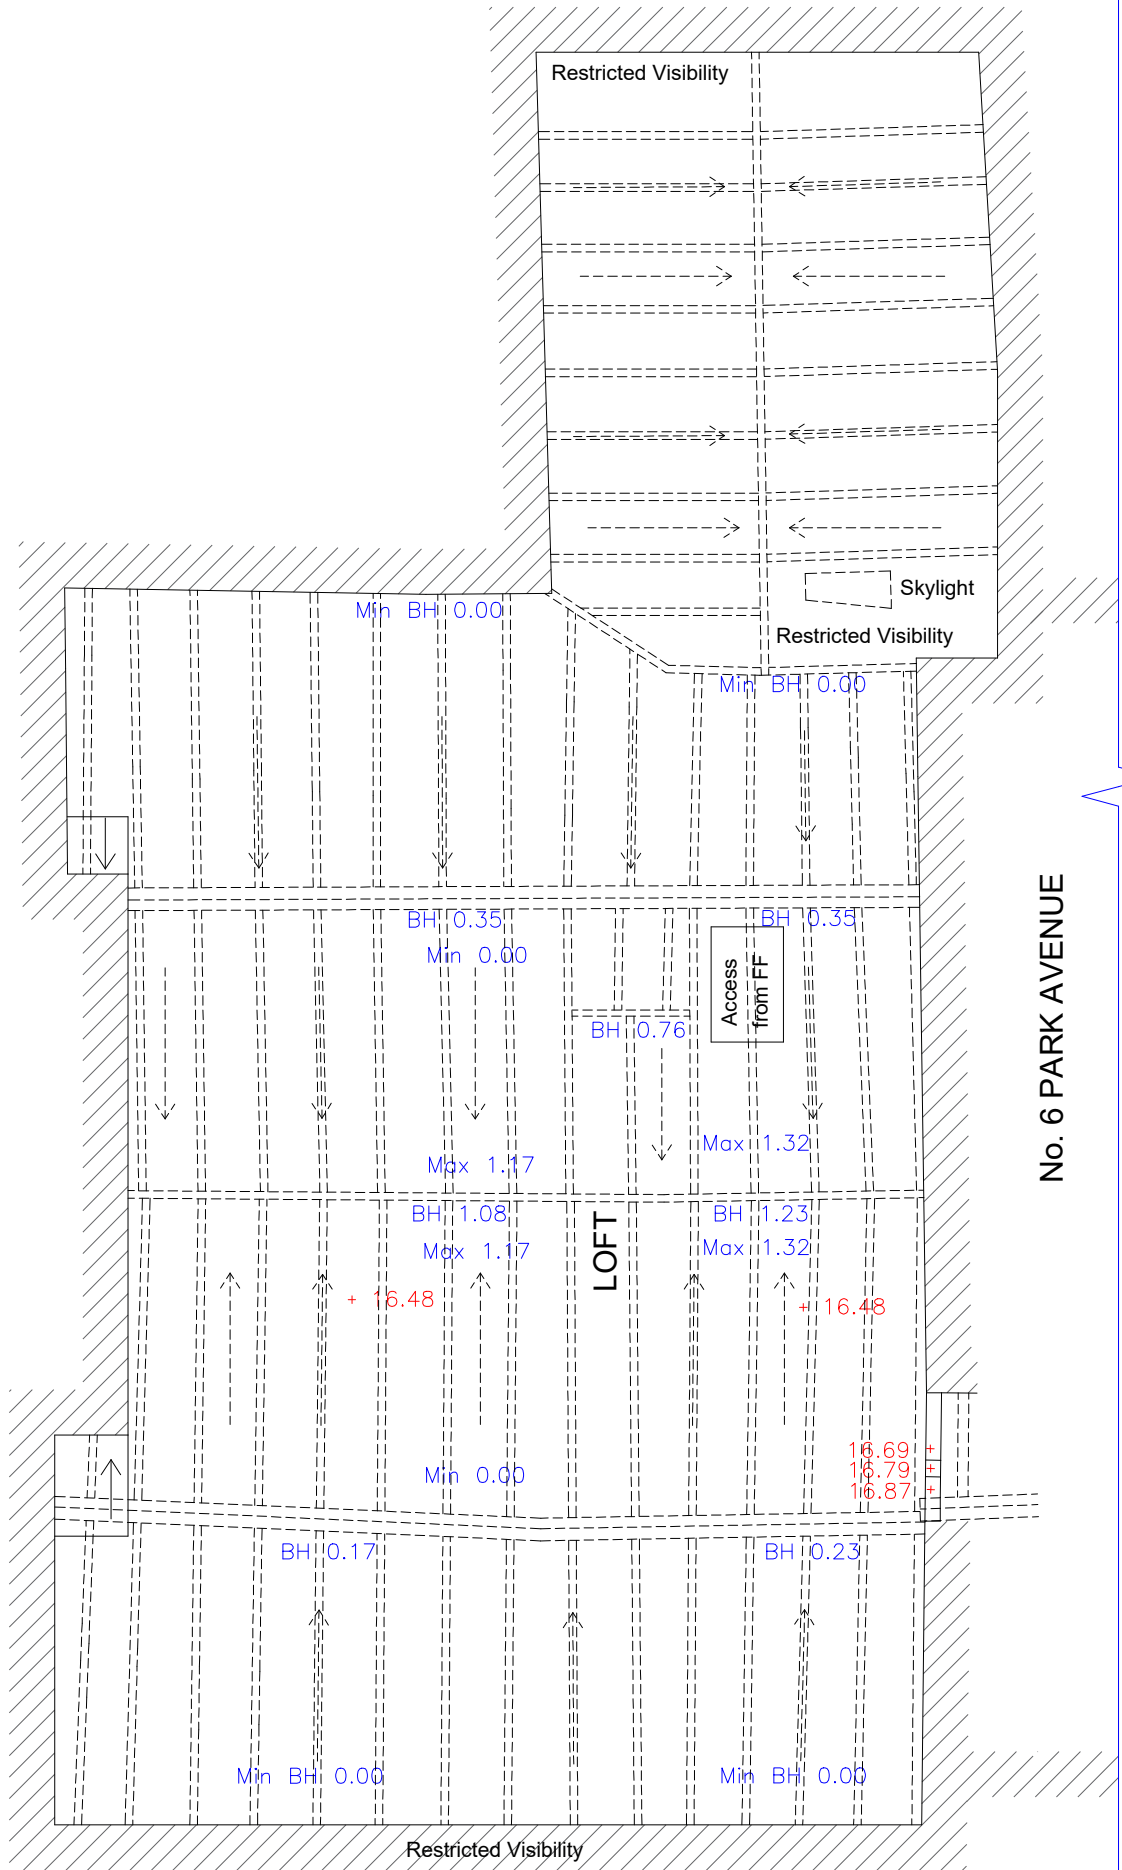


Roof Plan

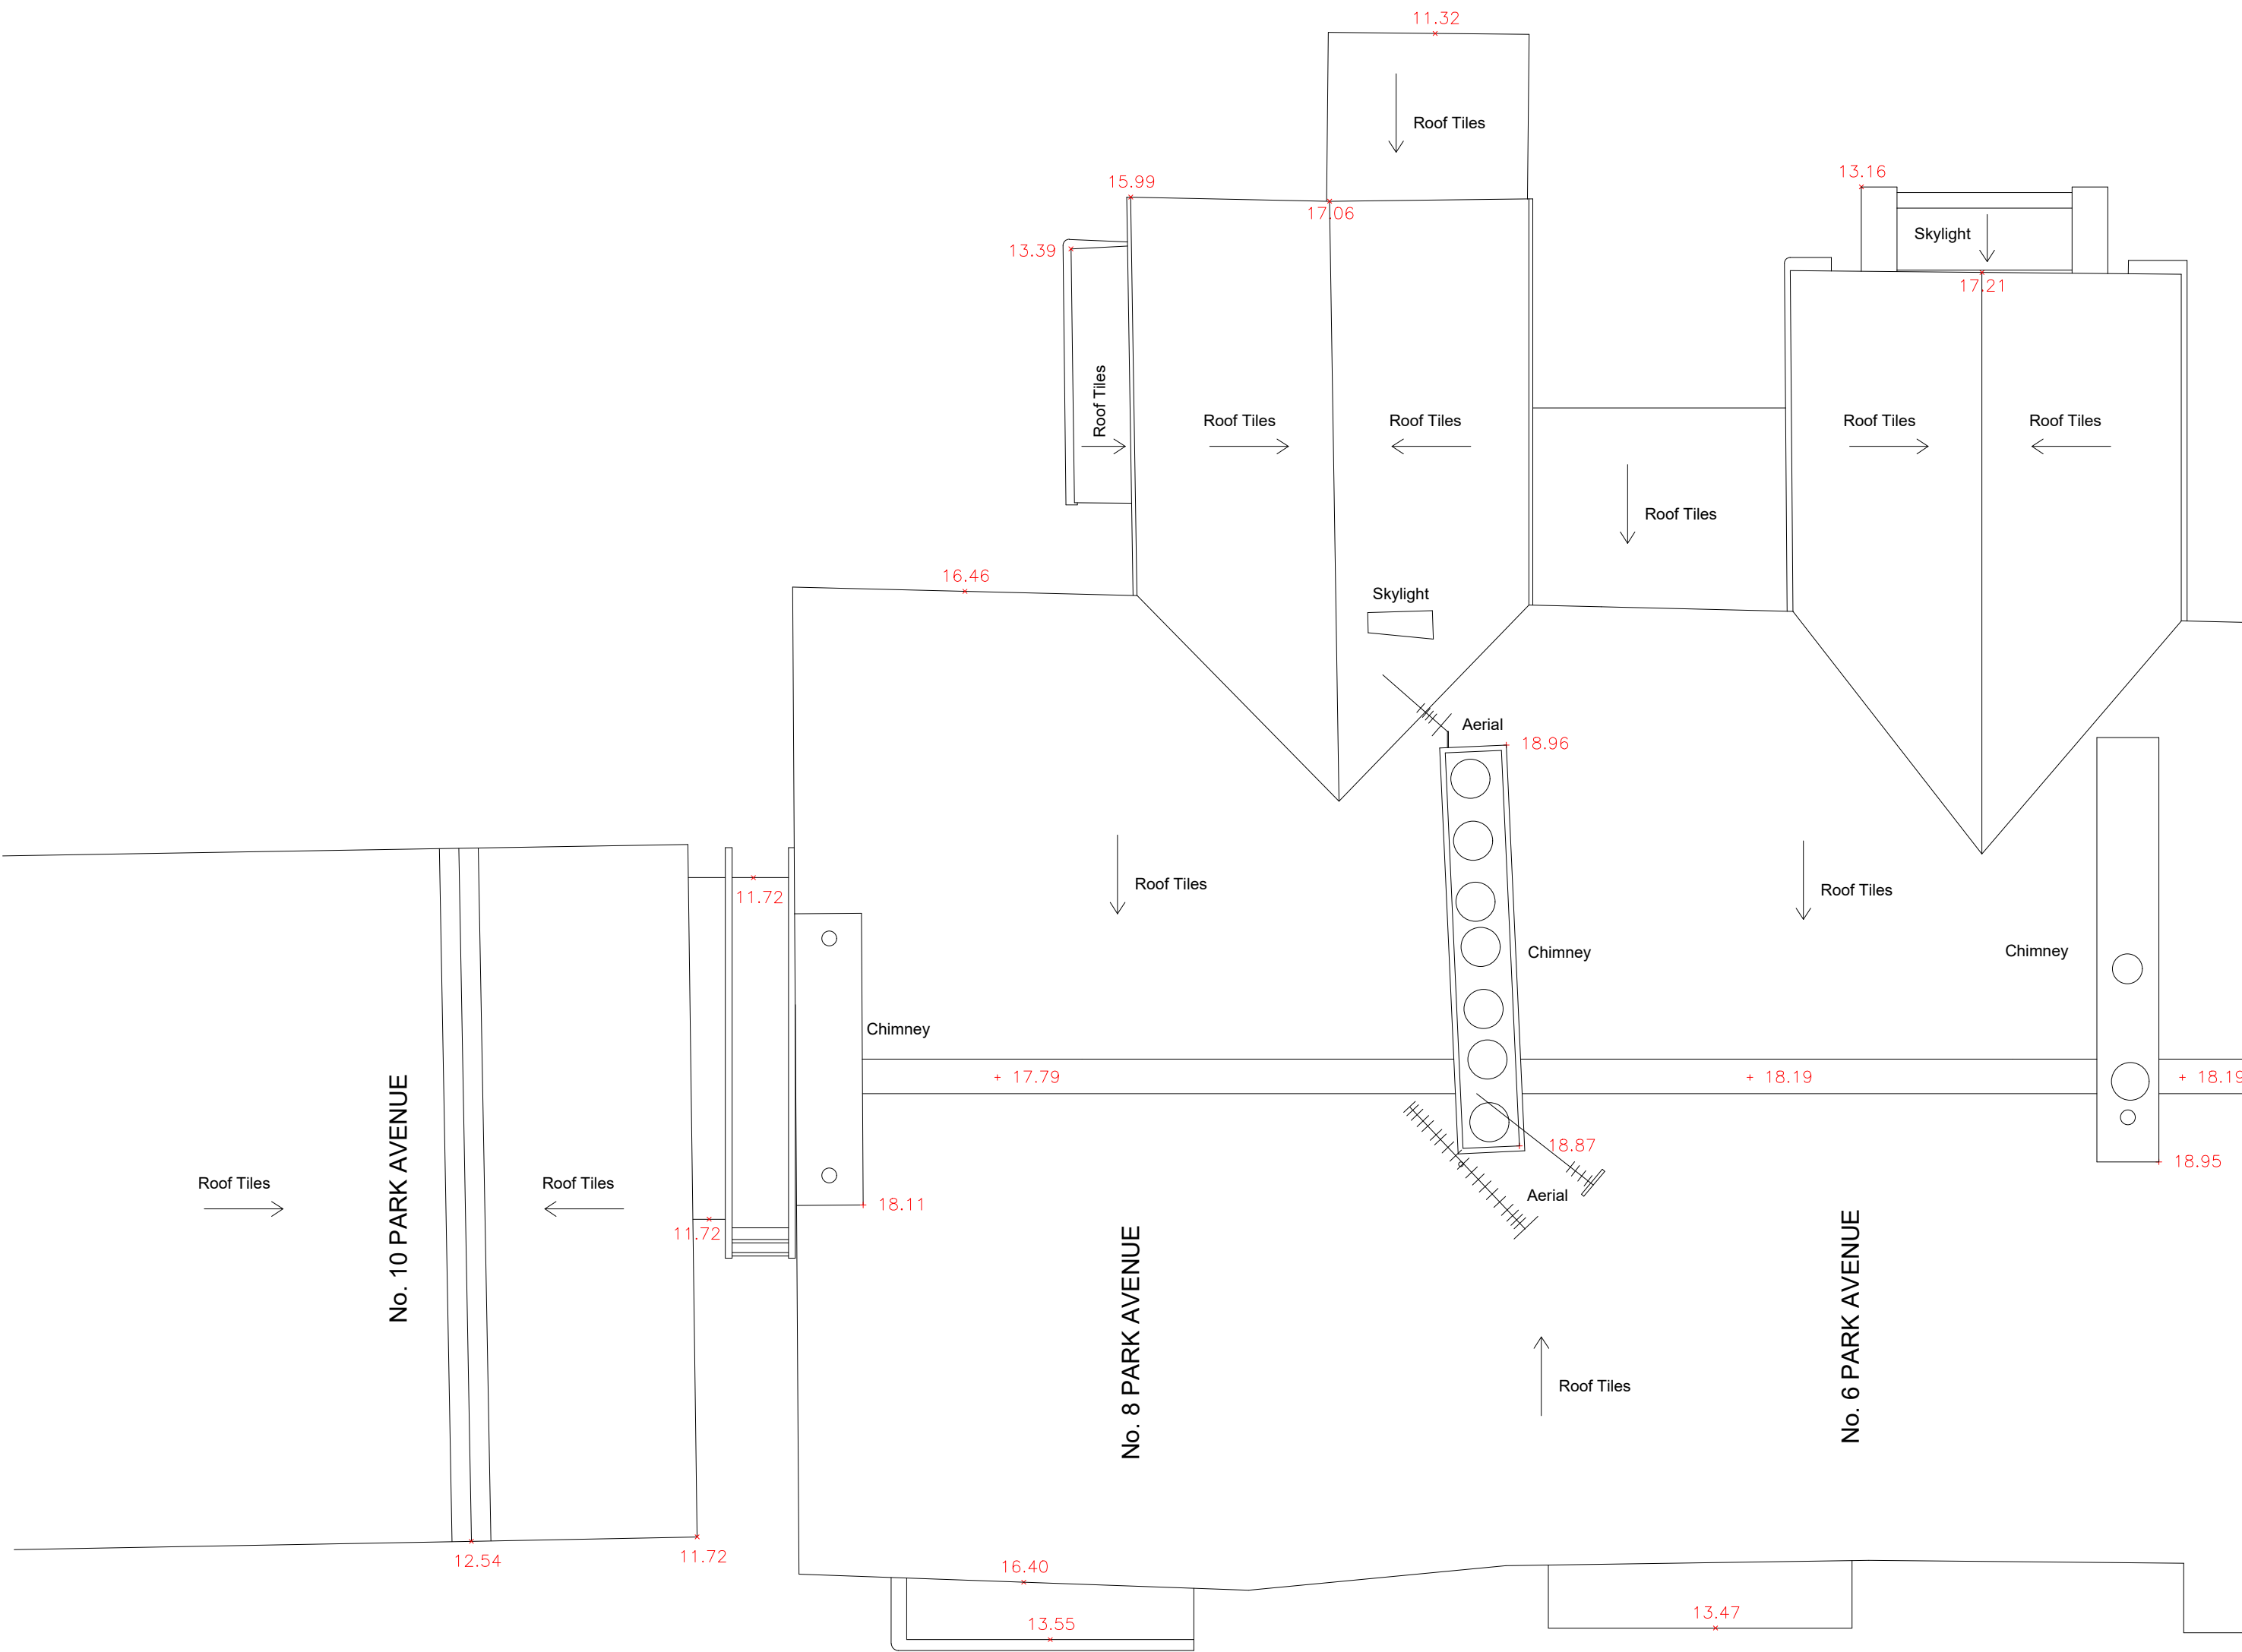

THIS DRAWING IS FOR
PLANNING APPLICATION
PURPOSES ONLY

Drawing History:			
Revision	Description	Author	Date
-	Initial Issue	MW	06/03/2023
A	Planning Application	MW	05/07/2023

This drawing is the property of Whitfield Architects and must not be reproduced without prior written agreement. This drawing is provided to scale, for design and cost estimation purposes (not for construction). Any financial decisions relating to this information must make due allowance for dimensional or area variation resulting from the design development and construction processes. We recommend that all dimensions and levels should be cross-checked on site (for construction) and any discrepancies should be reported to Whitfield Architects immediately. Design responsibility cannot be accepted for alteration to (or deviation from) this drawing without the prior acknowledgement of Whitfield Architects. Please email hello@whitfieldarchitects.com with any questions.

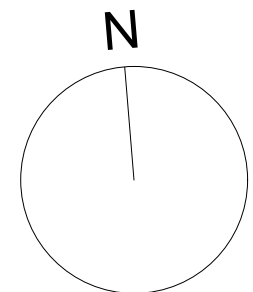

Project Title	
8 Park Ave, Levenshulme, M19 2EE	
Drawing Title	
Existing Floor Plans - 2 of 2	
Project No:	F021
Date:	06/03/2023
Drawn:	Mark Whitfield
Scale @ A1:	1:50

Client Name	
B. H. Saghir & I. K. Ahmed	
Drawing Number	
P(01)02	
Revision	
A	



WHITFIELD ARCHITECTS
27, High Grove Road, Cheadle, SK8 1NS
Contact us: hello@whitfieldarchitects.com
Or visit: www.whitfieldarchitects.com