


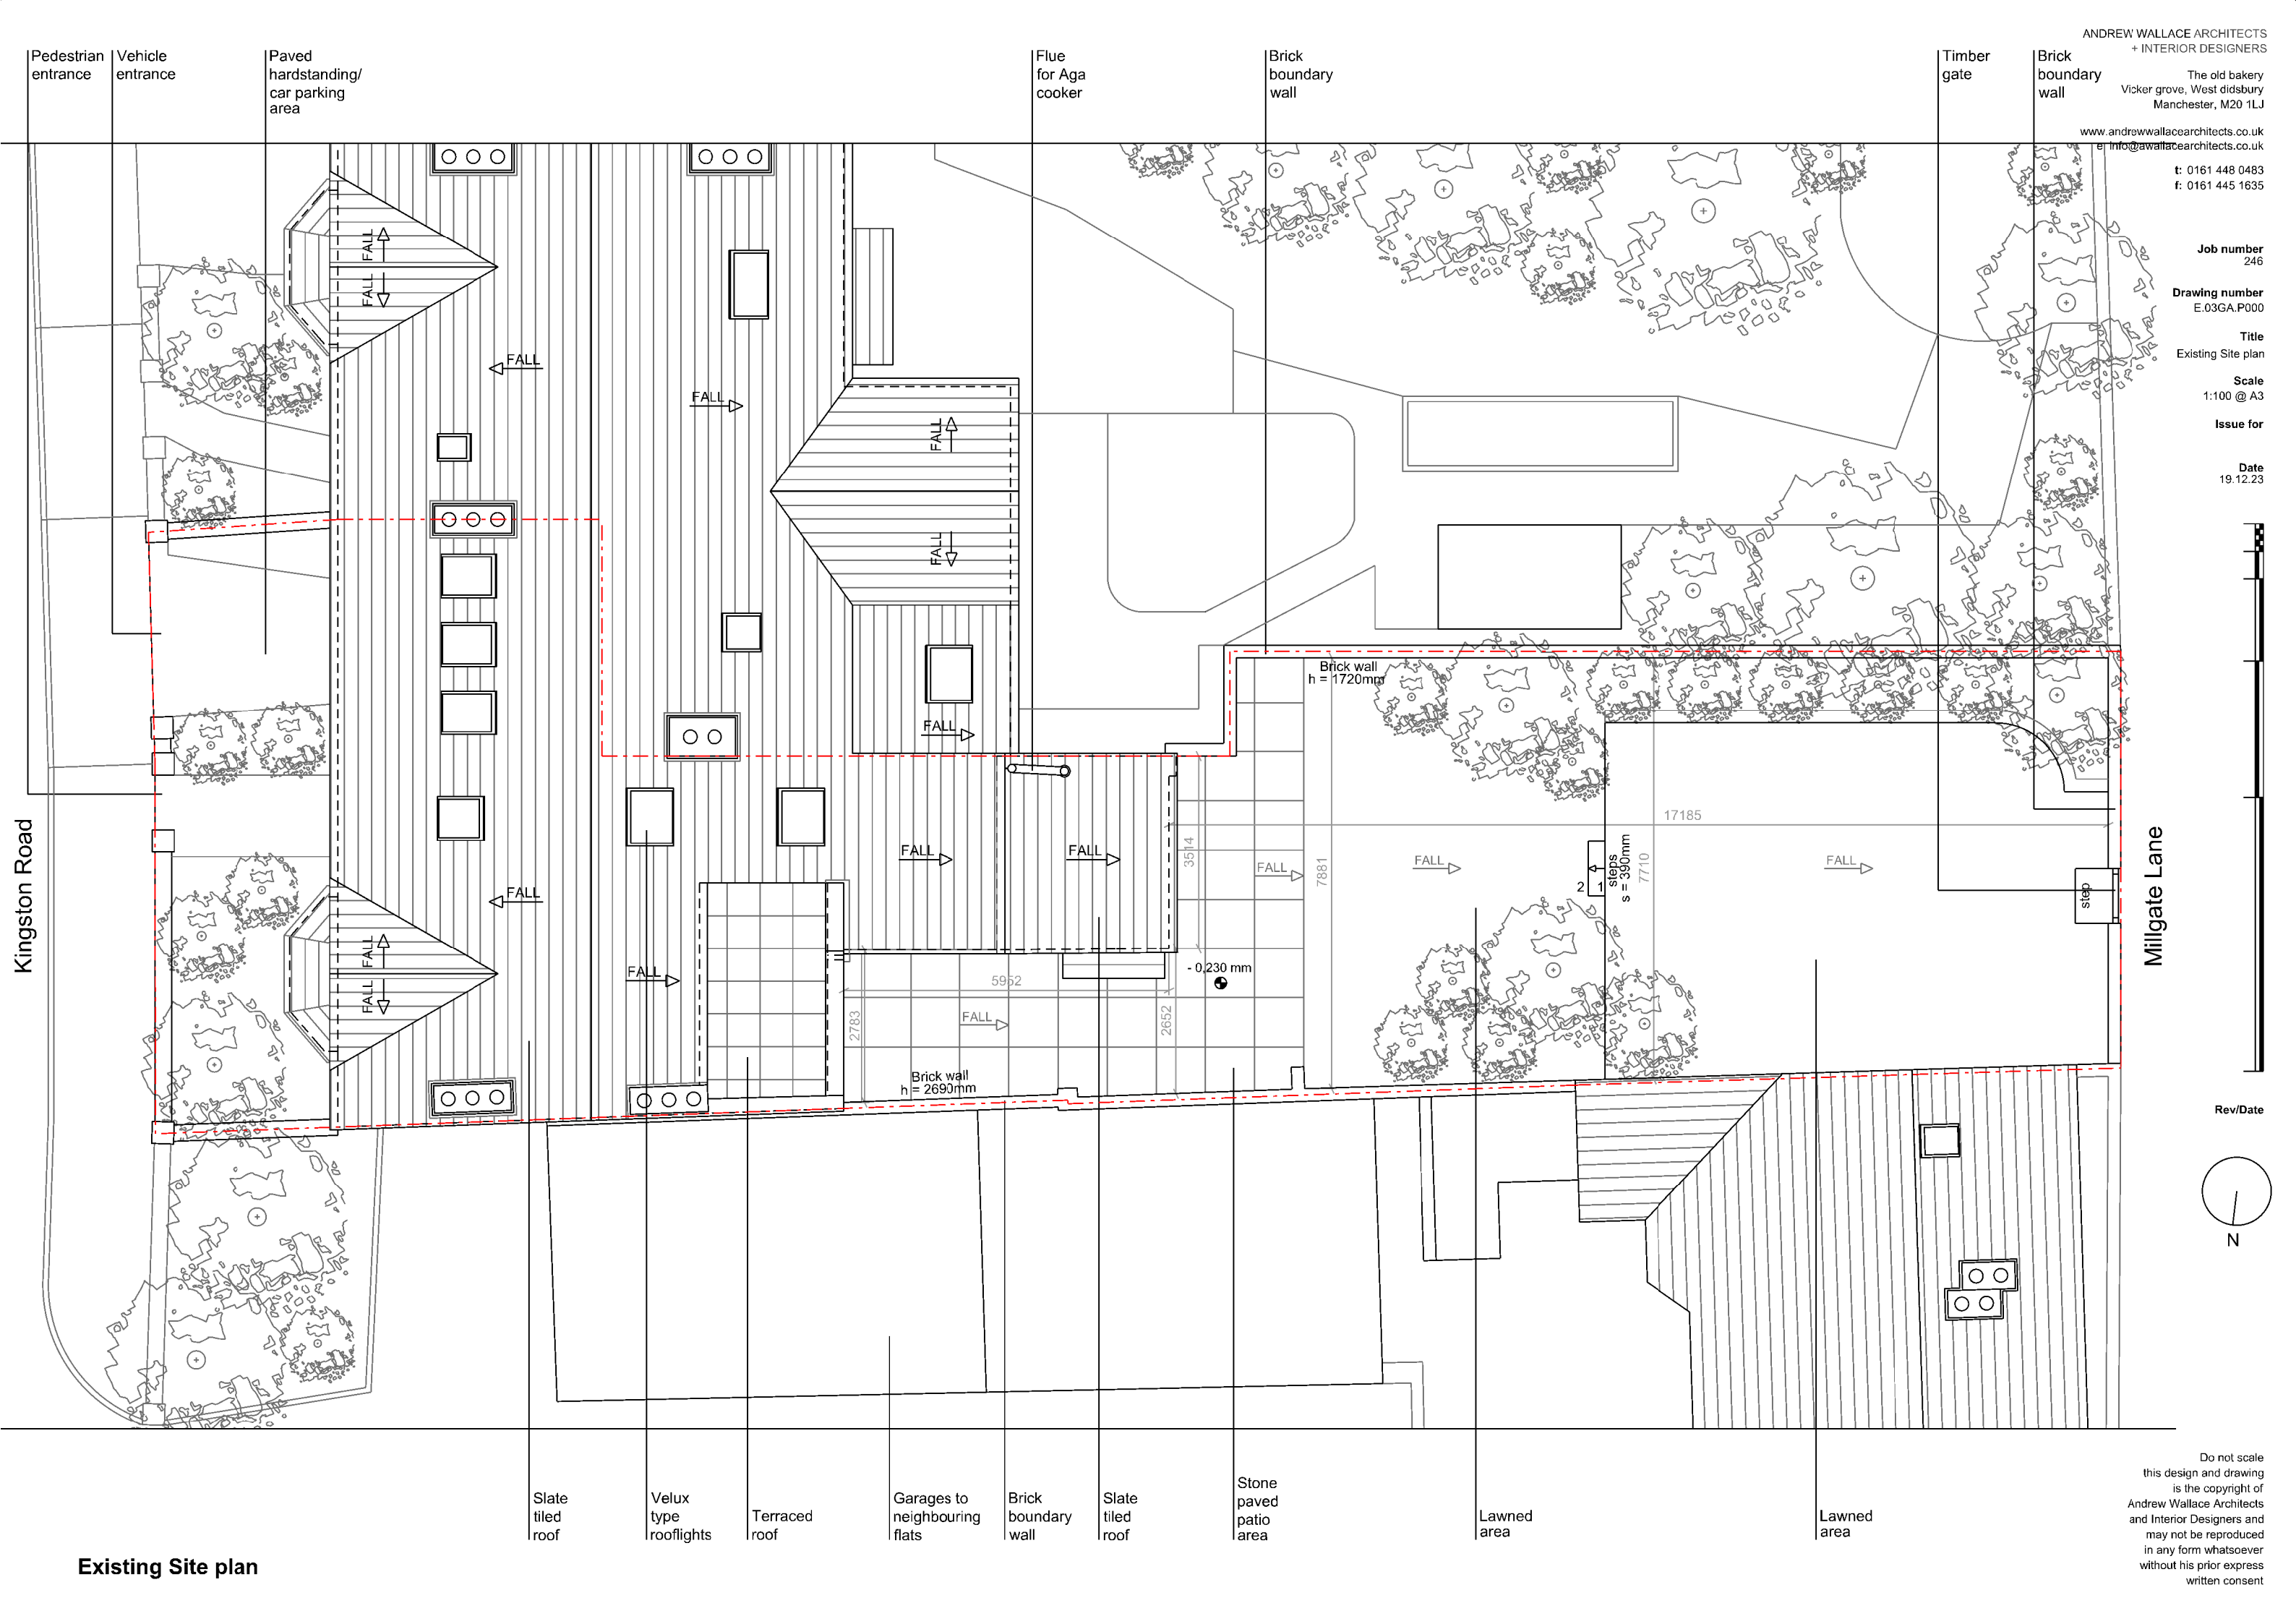

ANDREW WALLACE ARCHITECTS
+ INTERIOR DESIGNERS

The old bakery
Vicker grove, West didsbury
Manchester, M20 1LJ

www.andrewwallacearchitects.co.uk
e: info@awallacearchitects.co.uk

t: 0161 448 0483
f: 0161 445 1635

Job number
246

Drawing number
E.03GA.P000

Title
Existing Site plan

Scale
1:100 @ A3


Issue for

Date
19.12.23

Rev/Date

Do not scale
this design and drawing
is the copyright of
Andrew Wallace Architects
and Interior Designers and
may not be reproduced
in any form whatsoever
without his prior express
written consent

Existing Site plan

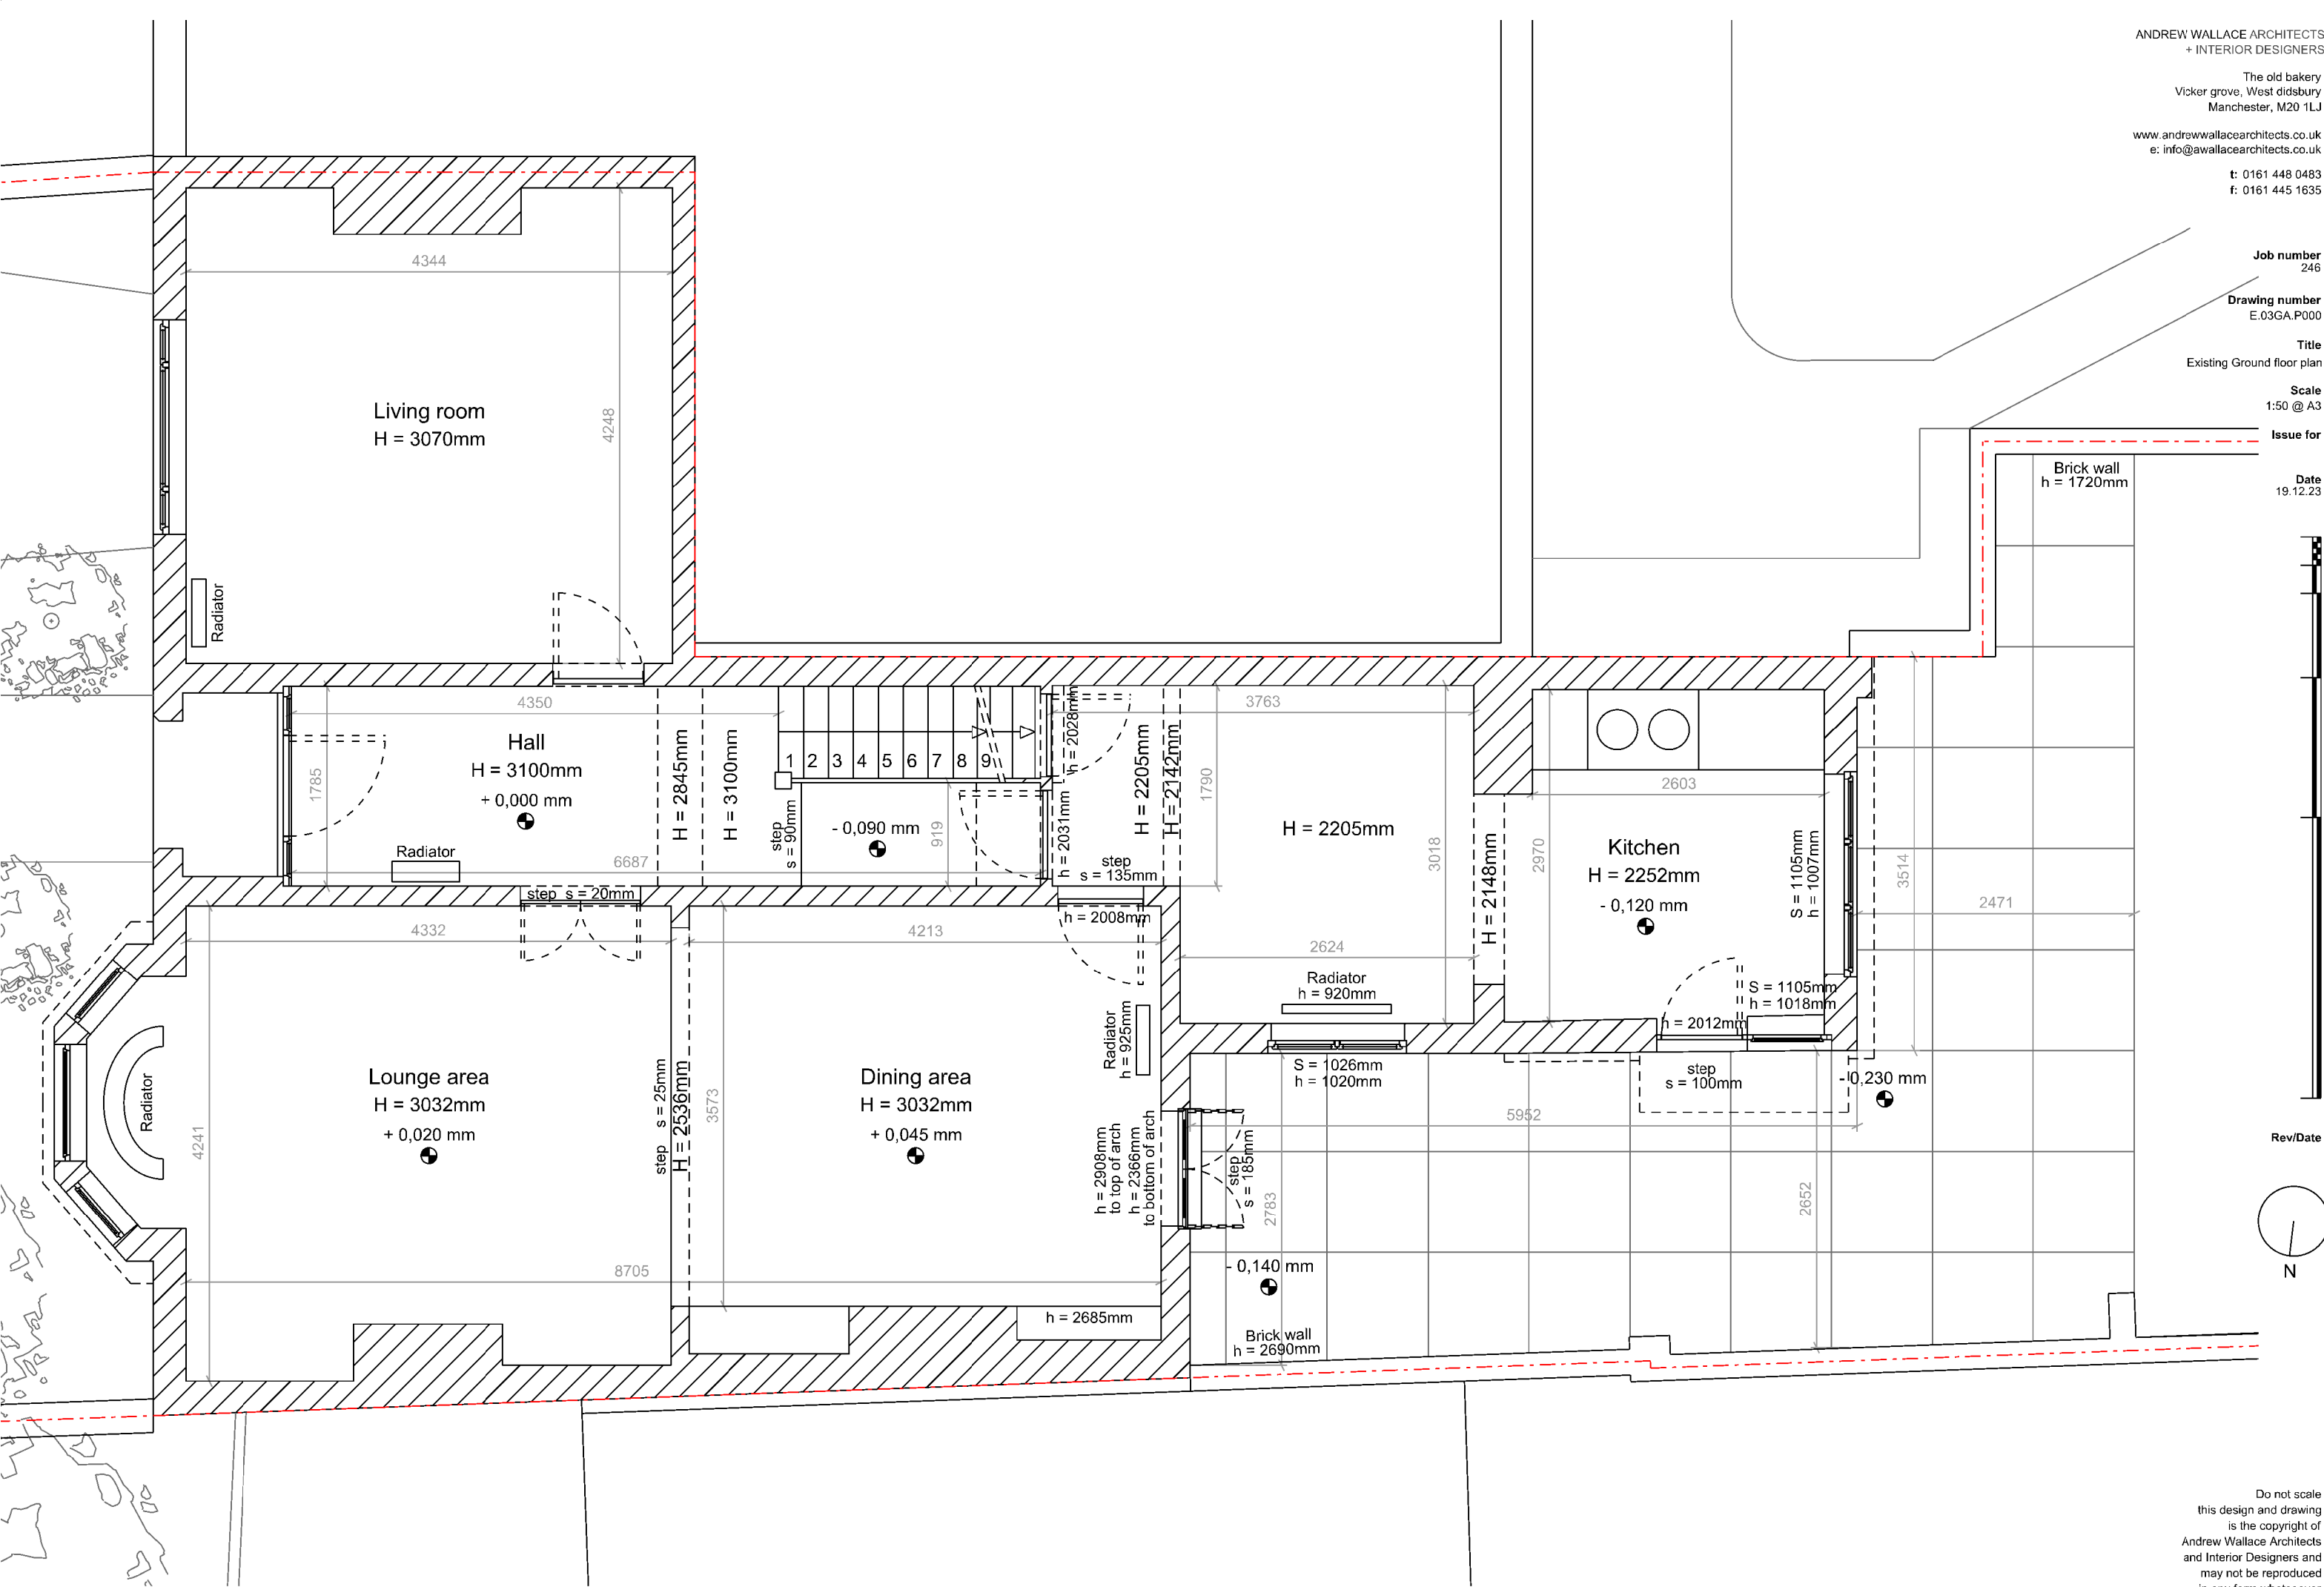

Existing Ground floor plan

Job number
246


Drawing number
E.03GA.P001

Title
Existing First floor plan


Scale
1:50 @ A3

Issue for


Date
19.12.23

 


Rev/Date

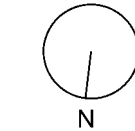

Do not scale
this design and drawing
is the copyright of
Andrew Wallace Architects
and Interior Designers and
may not be reproduced
in any form whatsoever
without his prior express
written consent

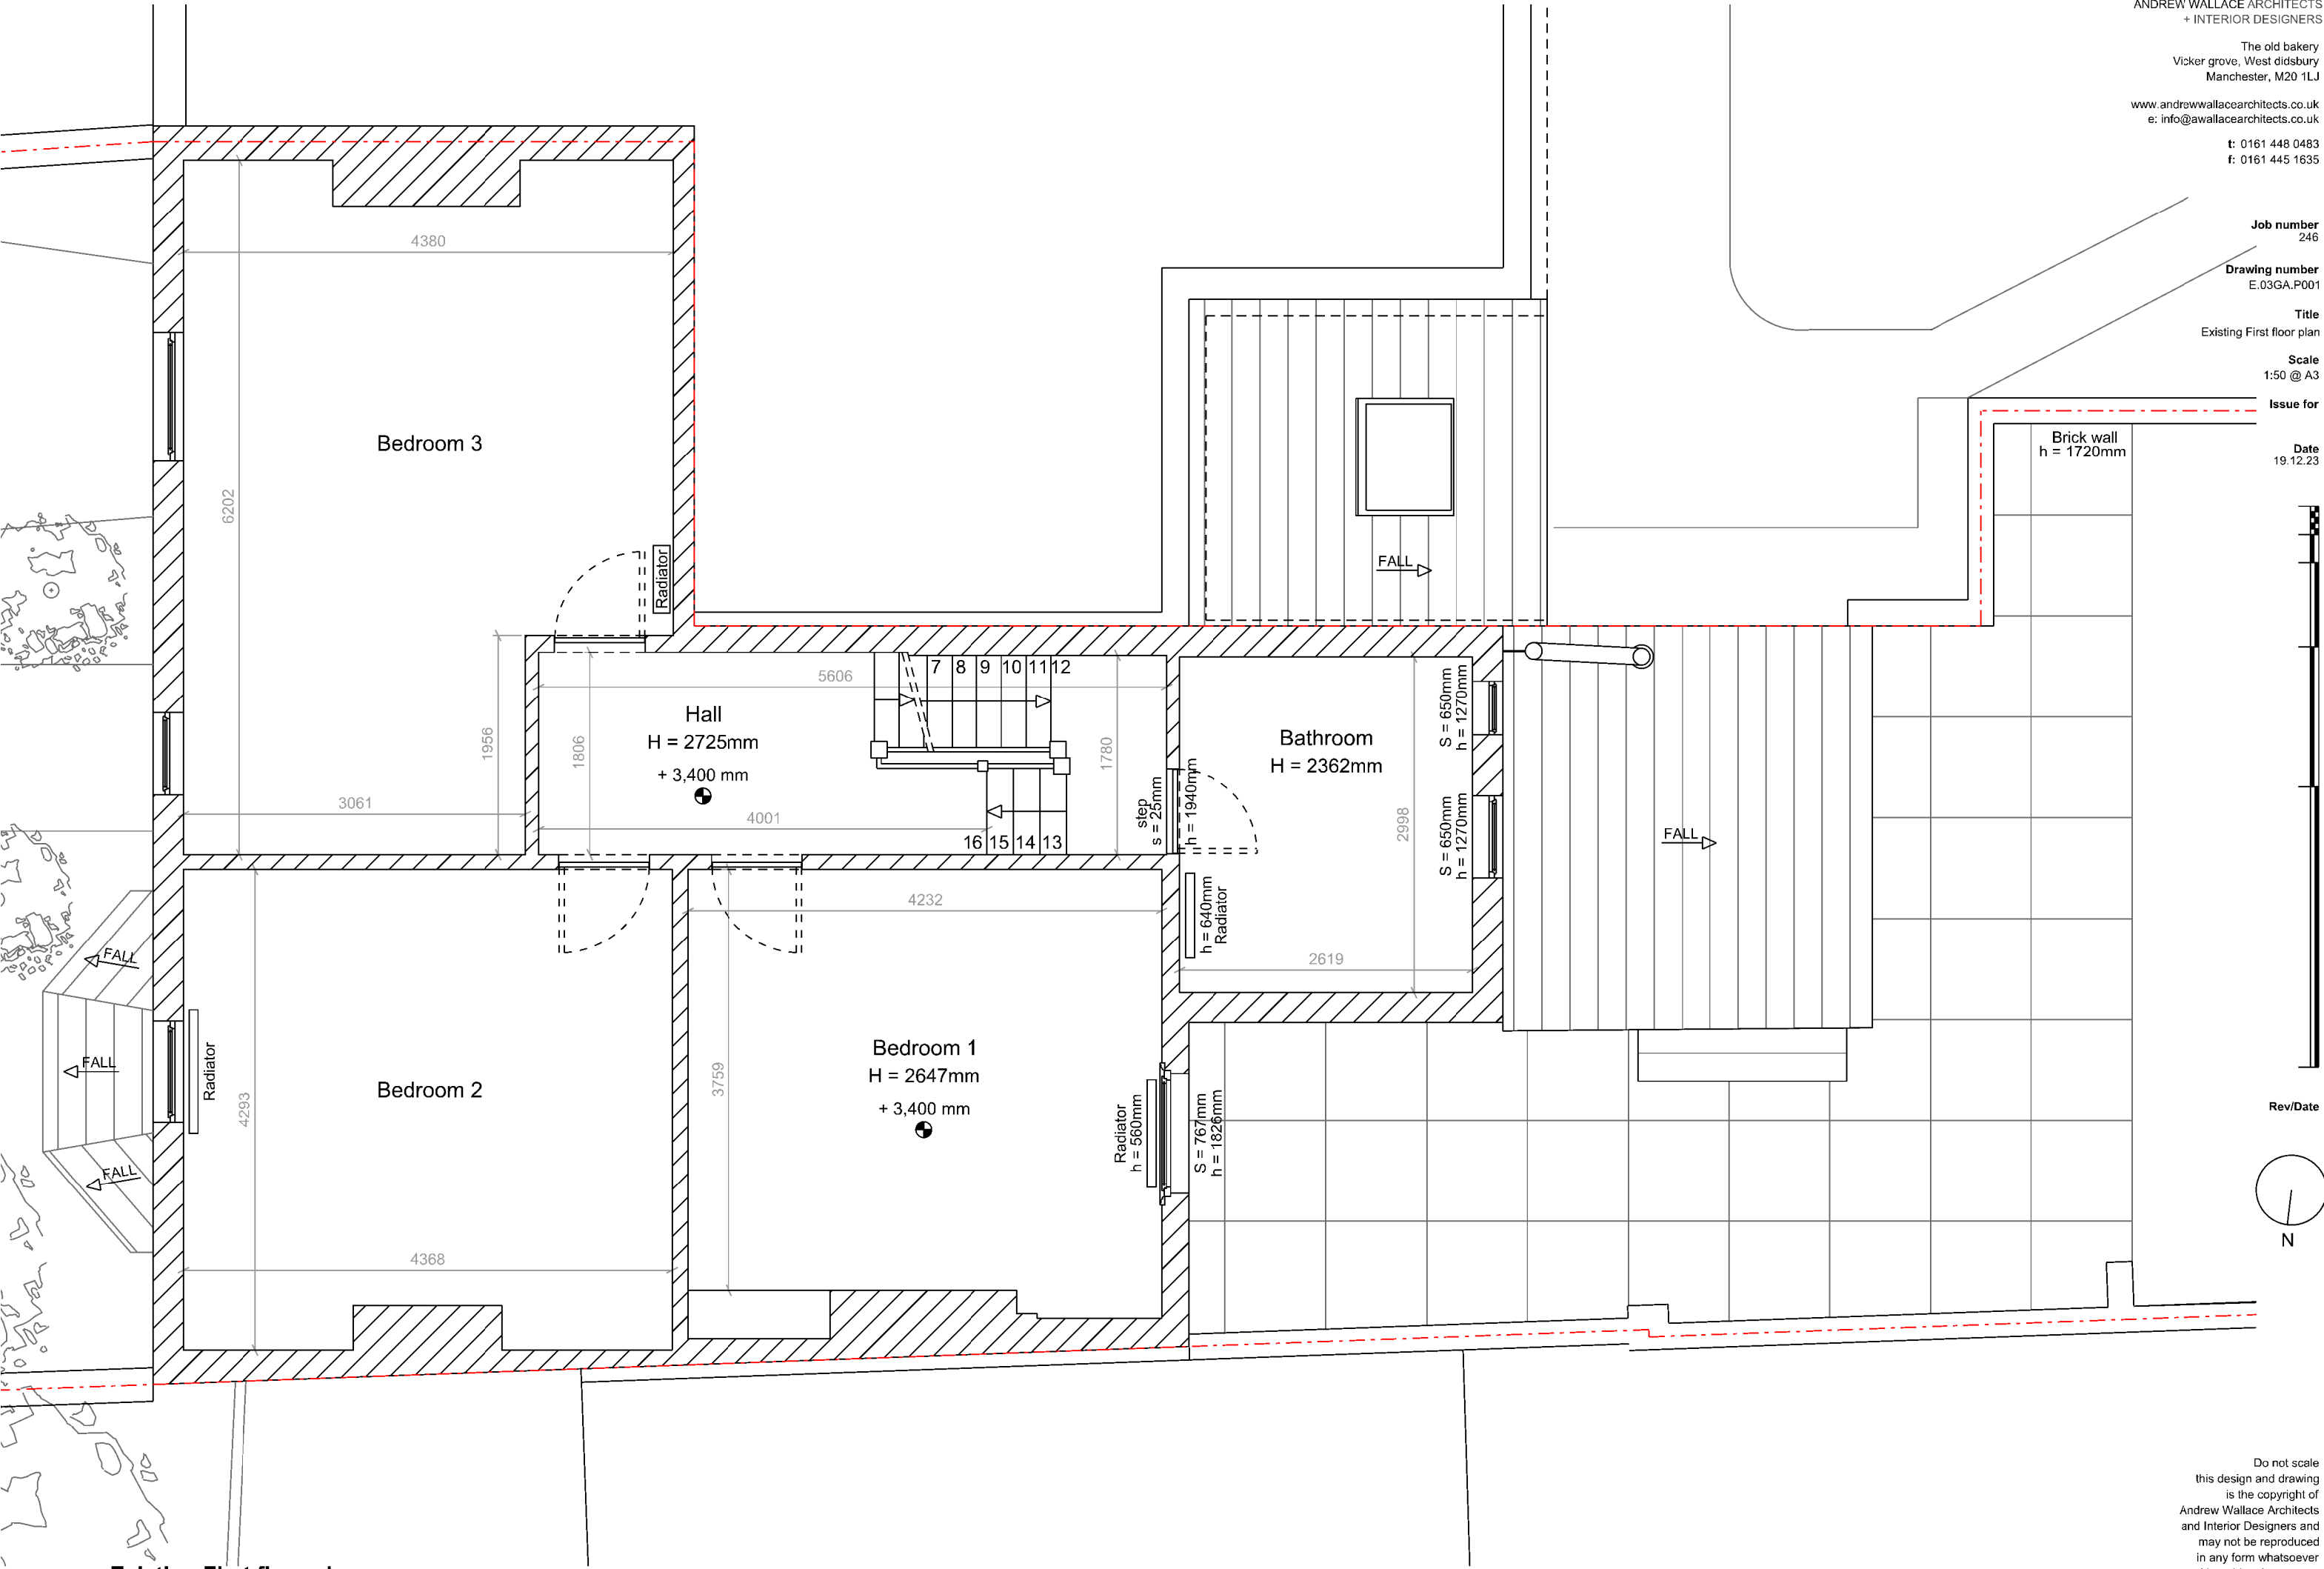


Existing First floor plan

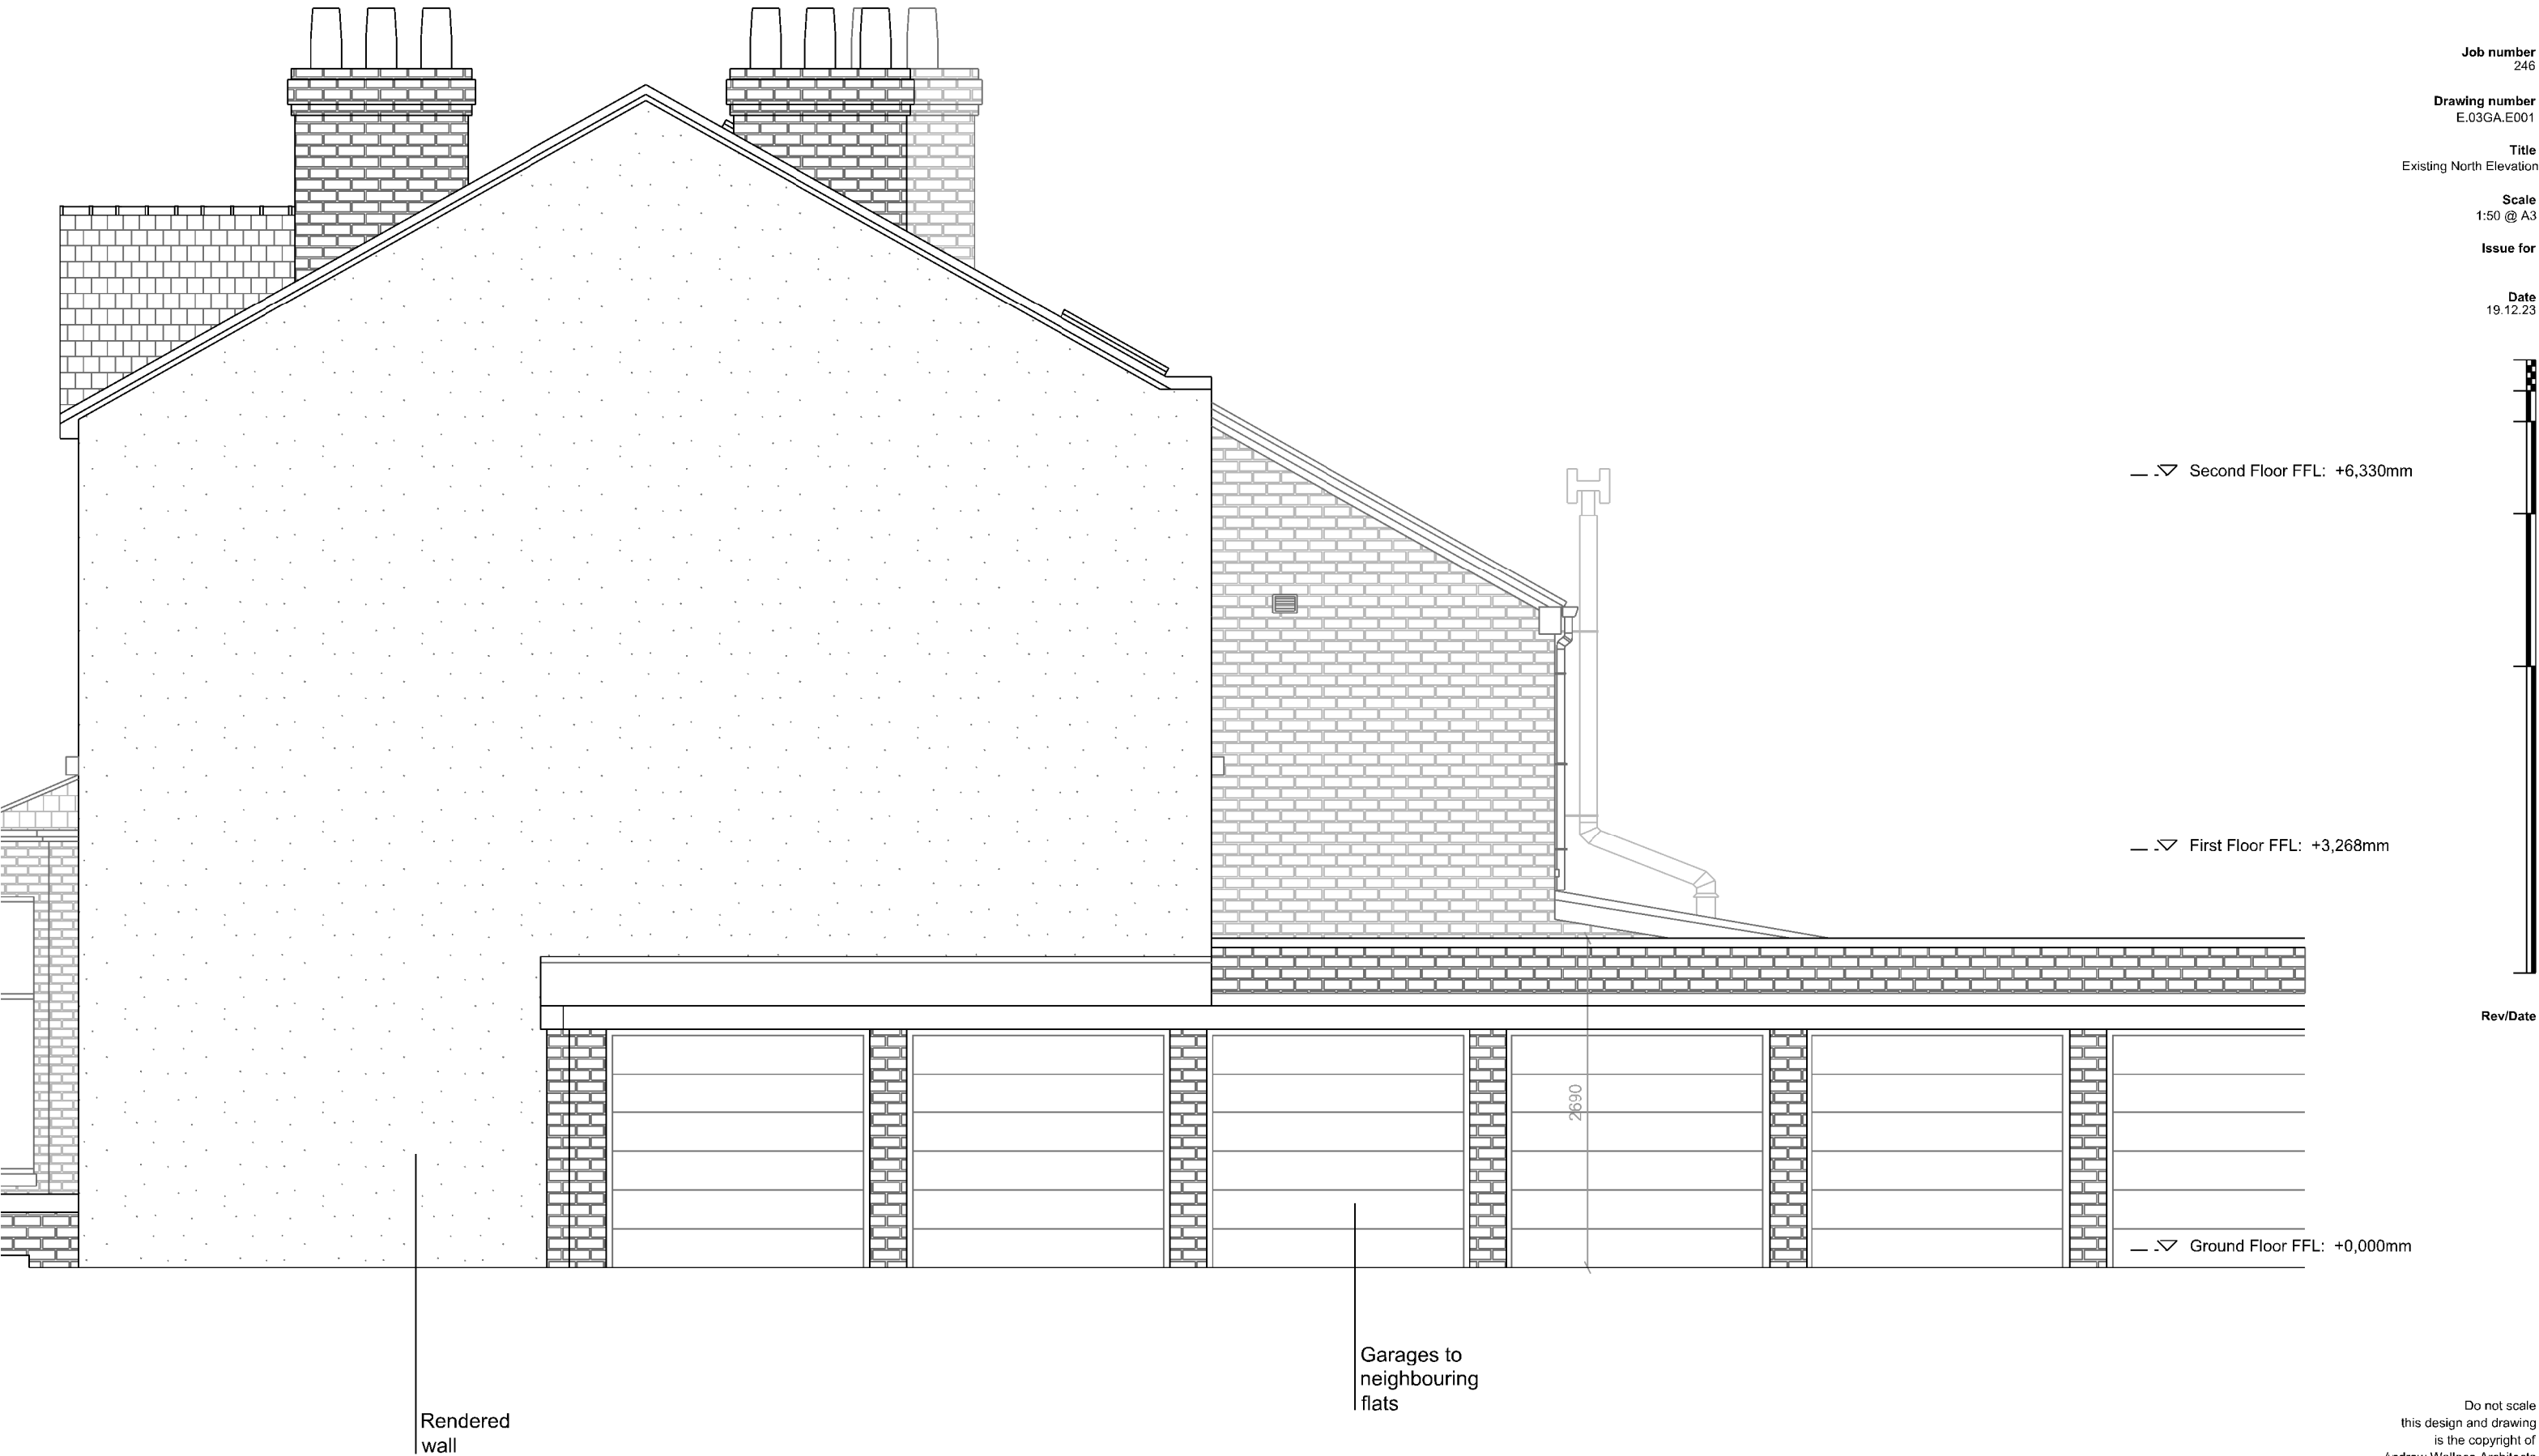

Existing North Elevation



Existing North Elevation (Inner)

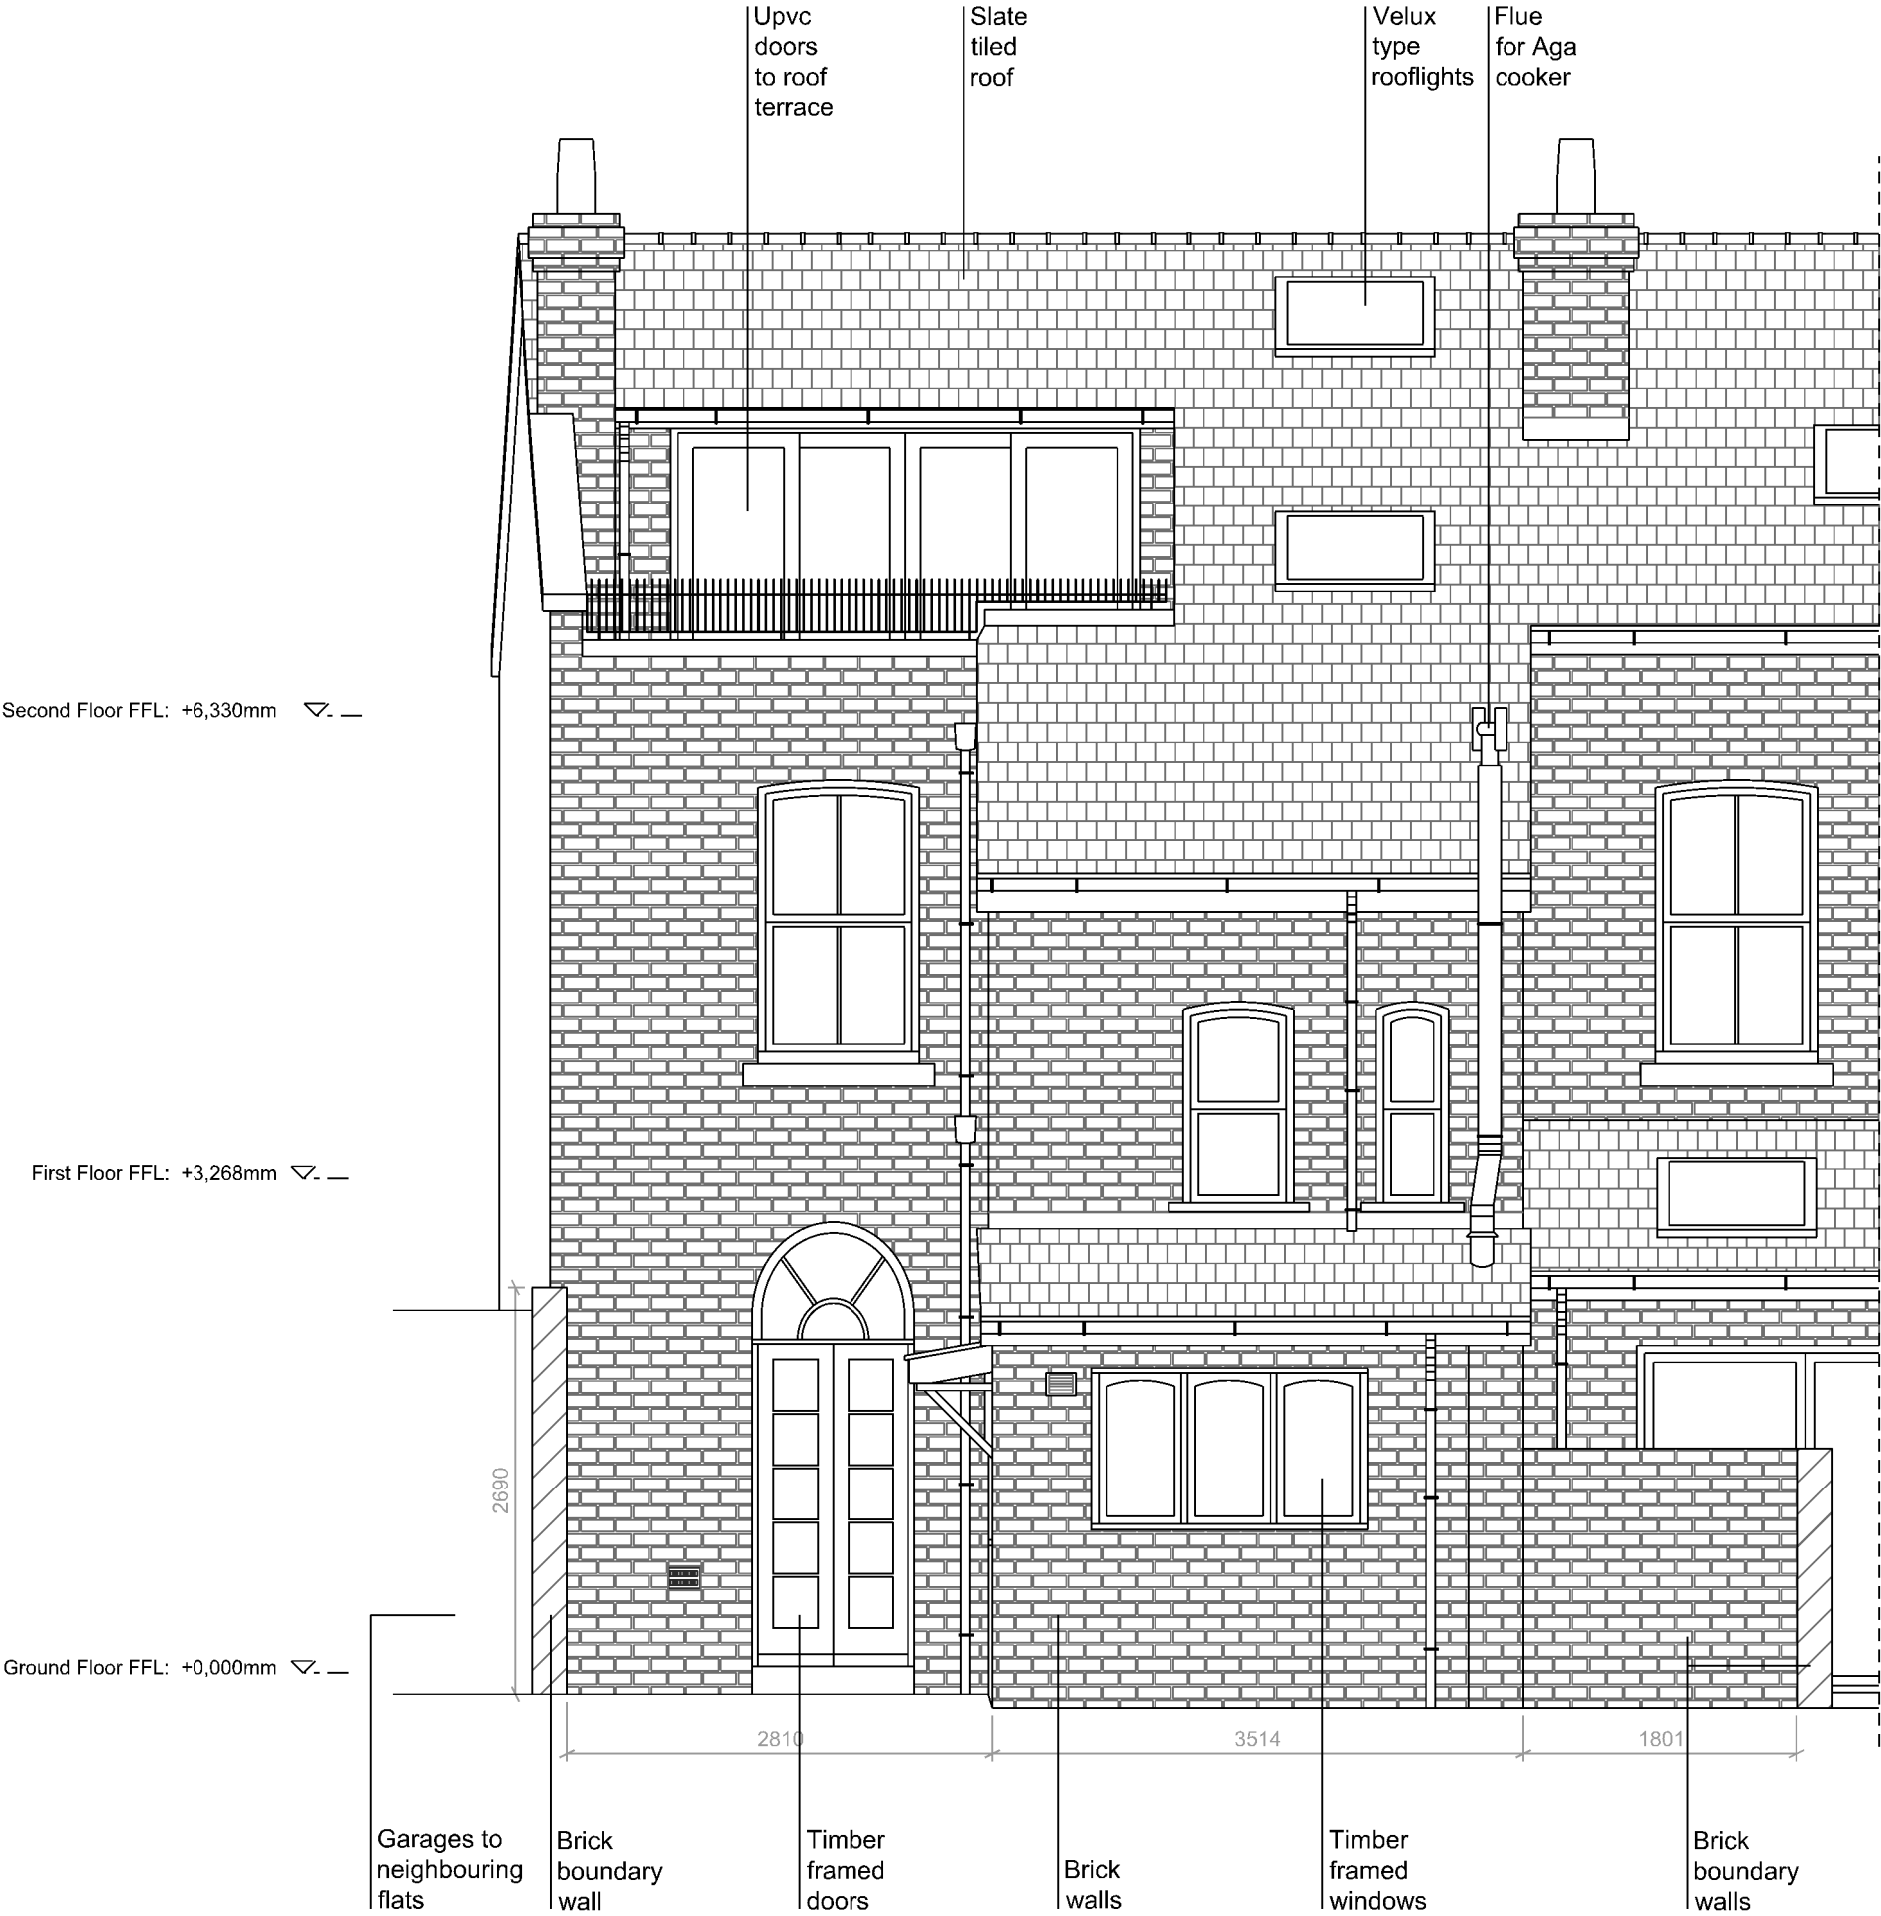

Existing West Elevation

Second Floor FFL: +6,330mm

First Floor FFL: +3,268mm

Ground Floor FFL: +0,000mm

Brick
boundary
walls

Slate
tiled
roof

Brick
wall

3125

Existing South Elevation

Do not scale
this design and drawing
is the copyright of
Andrew Wallace Architects
and Interior Designers and
may not be reproduced
in any form whatsoever
without his prior express
written consent