


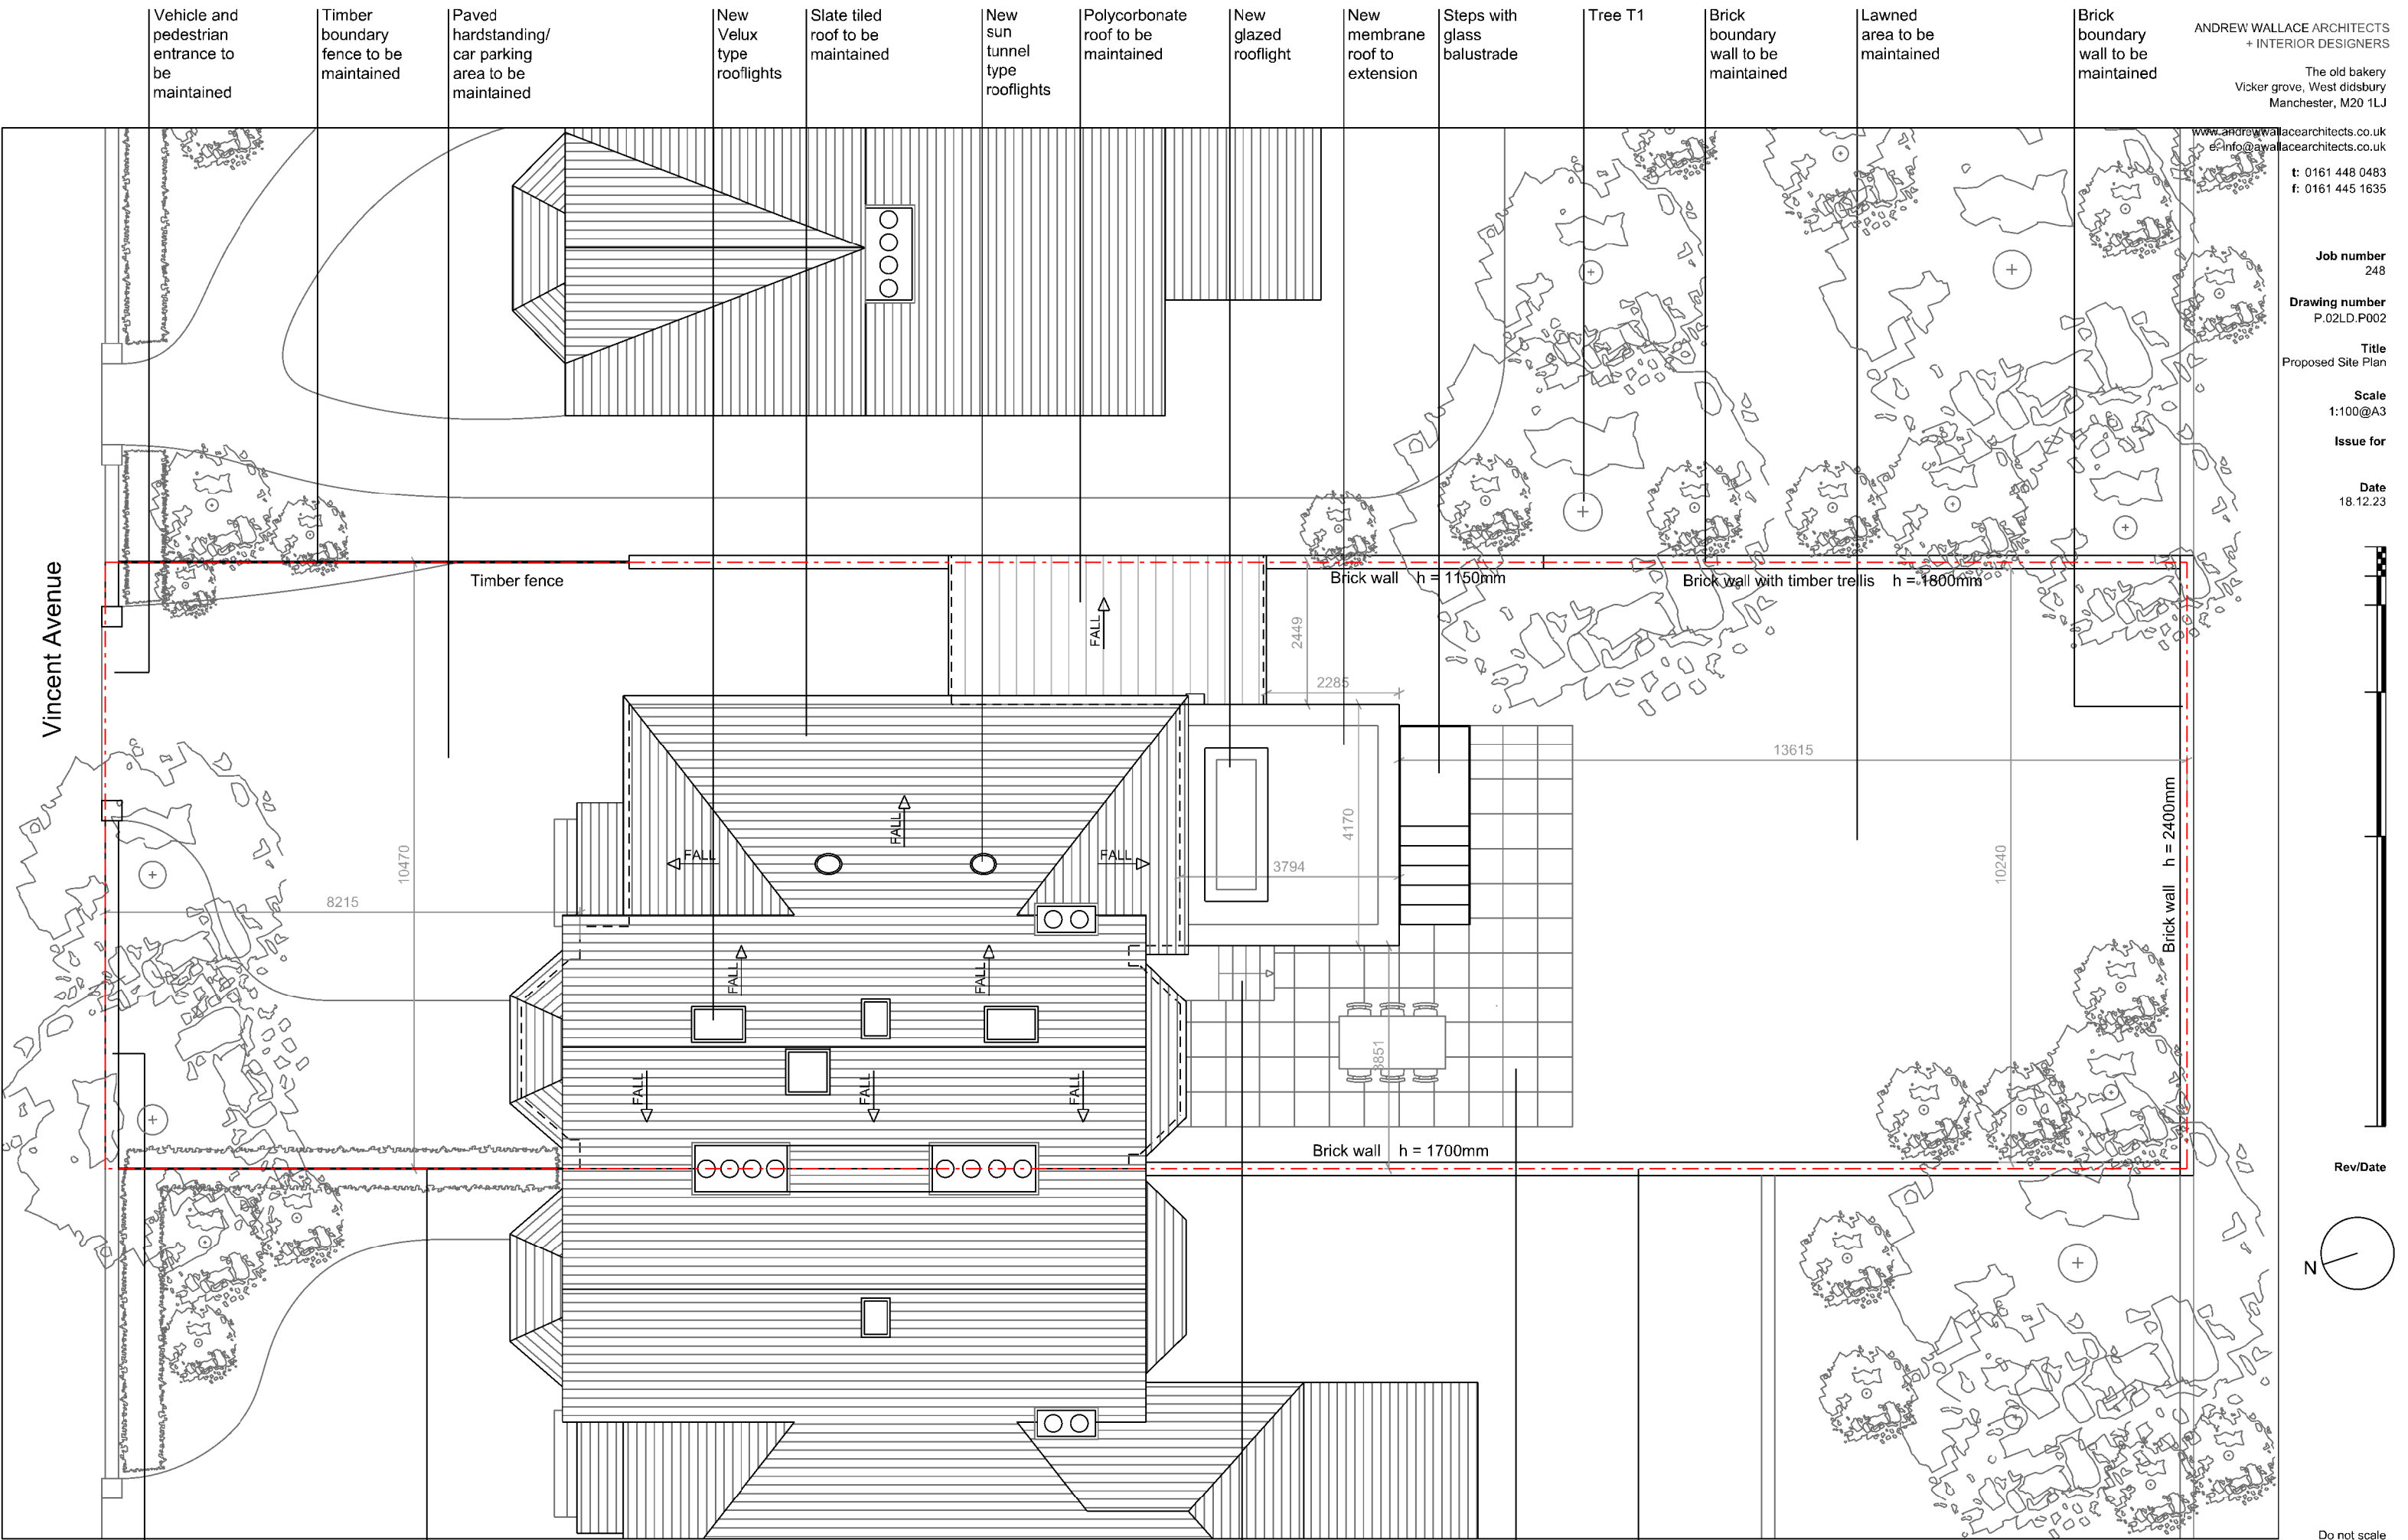

Proposed Site Plan

ANDREW WALLACE ARCHITECTS
+ INTERIOR DESIGNERS

The old bakery
Vicker grove, West didsbury
Manchester, M20 1LJ

www.andrewwallacearchitects.co.uk
info@awallacearchitects.co.uk

t: 0161 448 0483
f: 0161 445 1635

Job number
248

Drawing number
P.02LD.P002

Title
Proposed Site Plan

Scale
1:100@A3



Issue for

Date
18.12.23

Rev/Date

N


Do not scale
this design and drawing
is the copyright of
Andrew Wallace Architects
and Interior Designers and
may not be reproduced
in any form whatsoever
without his prior express
written consent

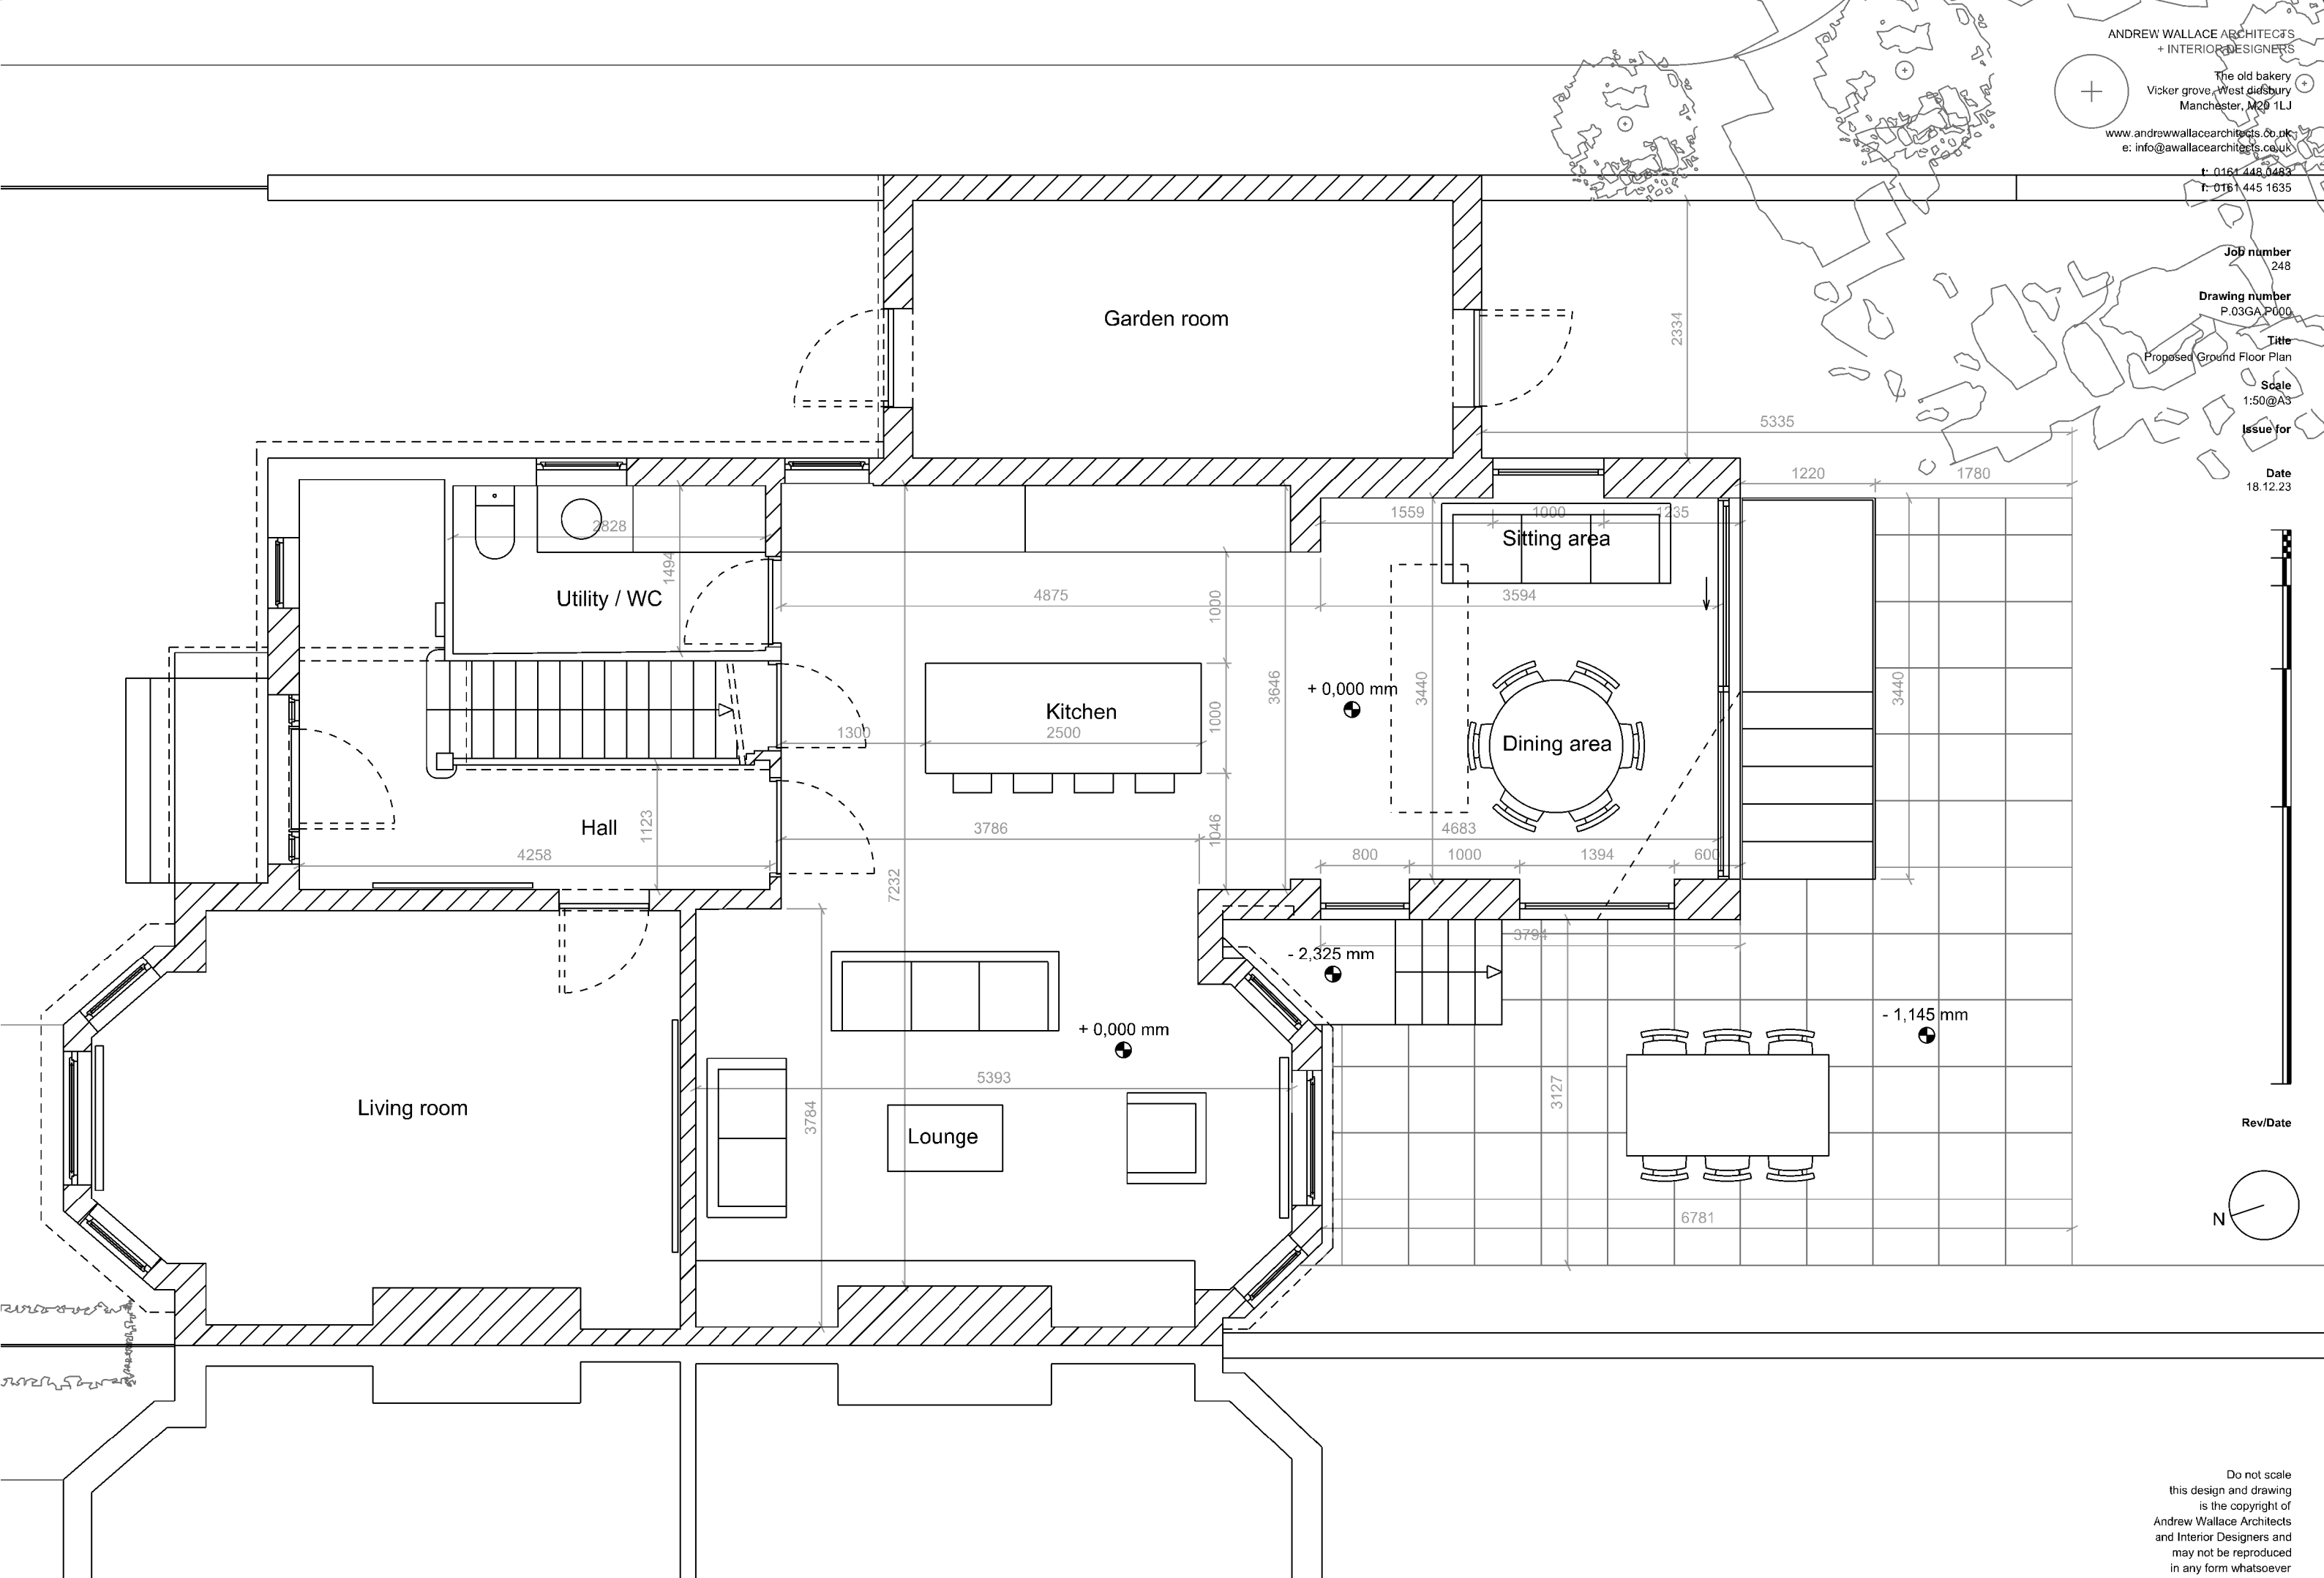 

Proposed Ground Floor Plan



Rev/Date

 


Do not scale
this design and drawing
is the copyright of
Andrew Wallace Architects
and Interior Designers and
may not be reproduced
in any form whatsoever
without his prior express
written consent


Proposed Loft Floor Plan



Proposed South Elevation

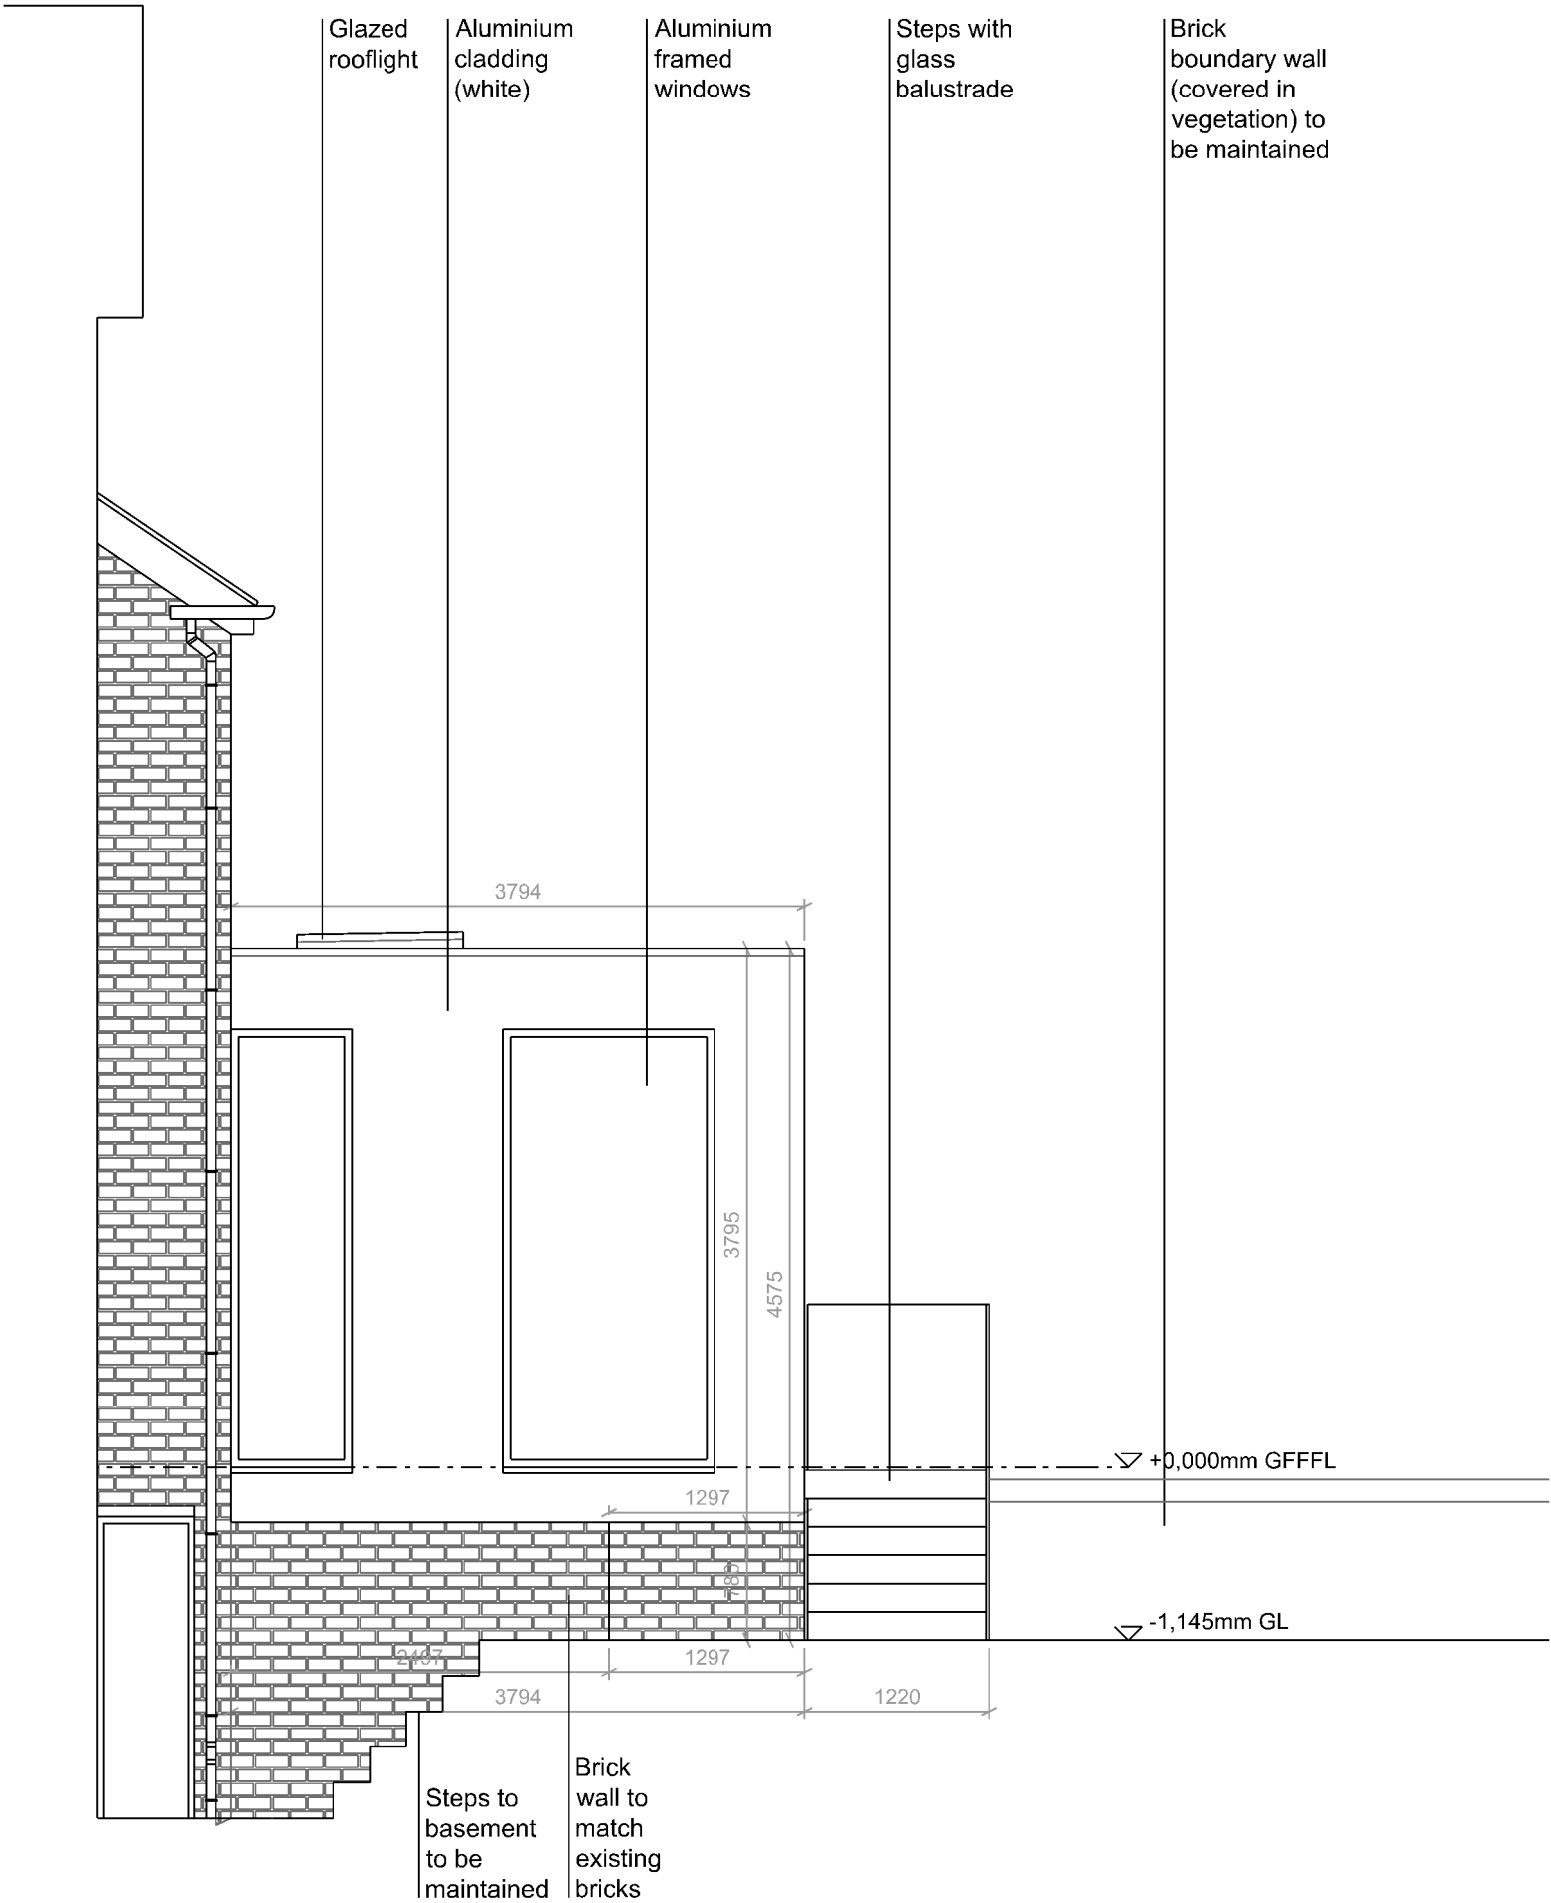

Proposed West Elevation

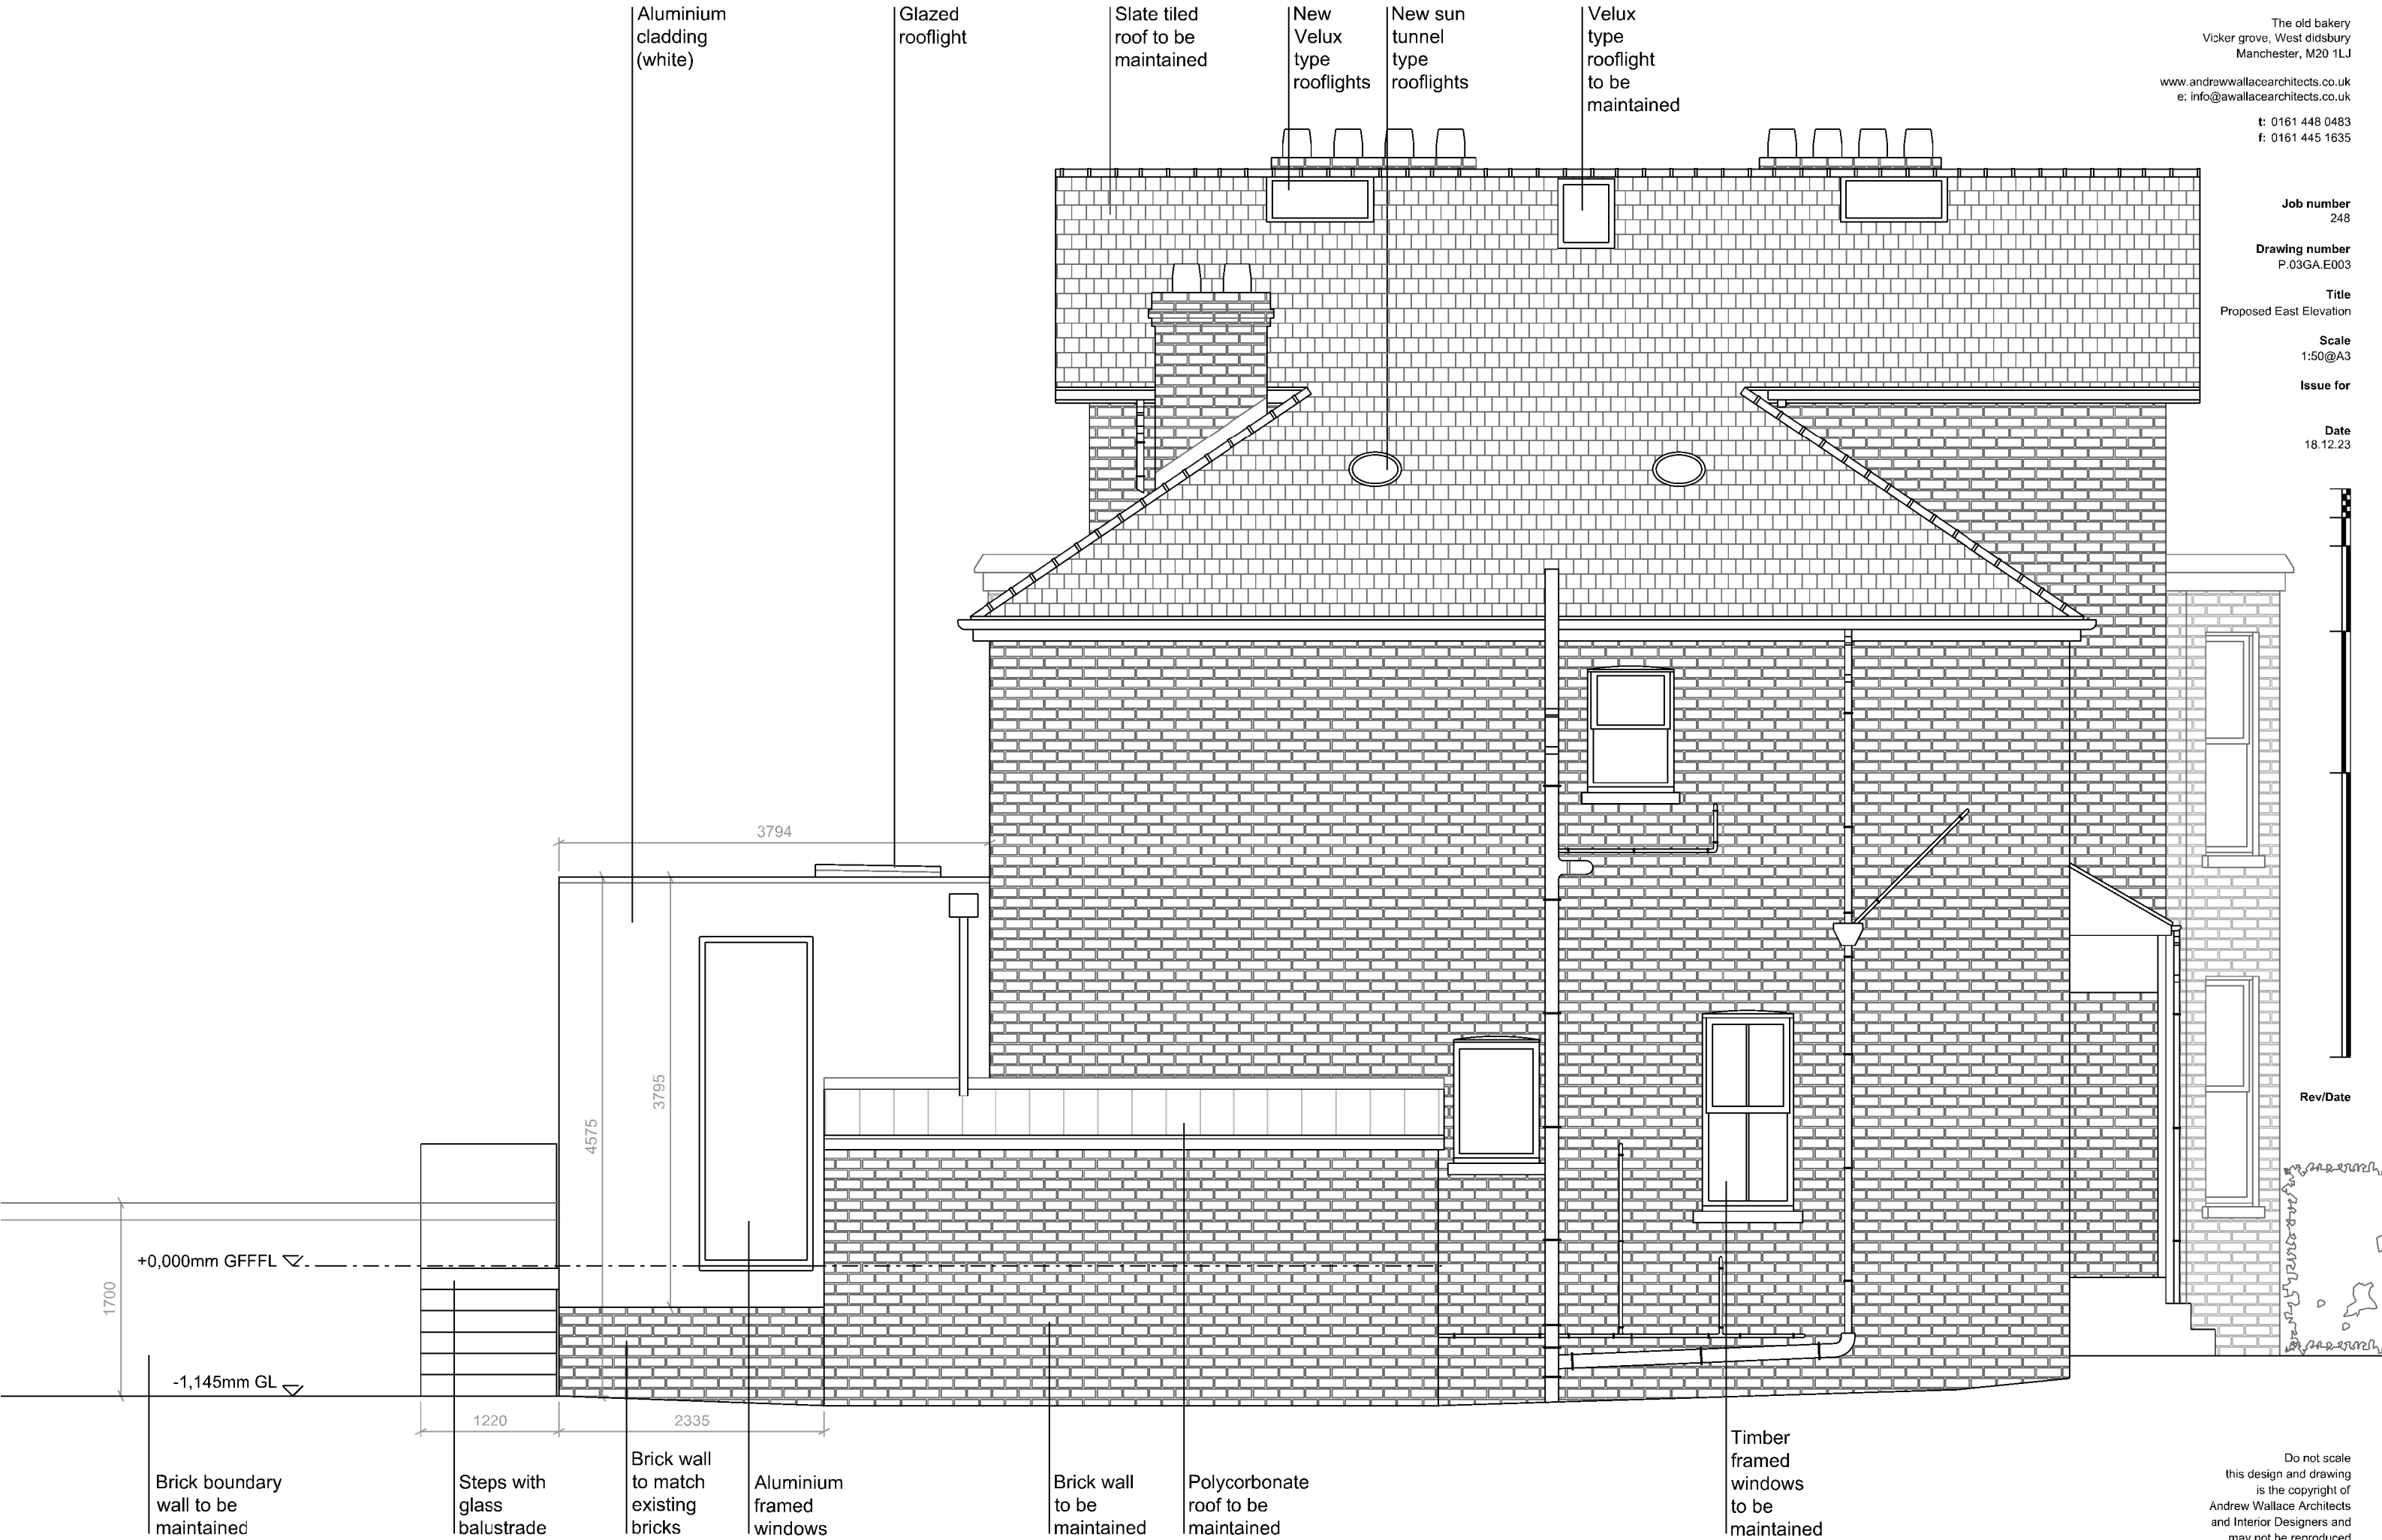

Proposed East Elevation