


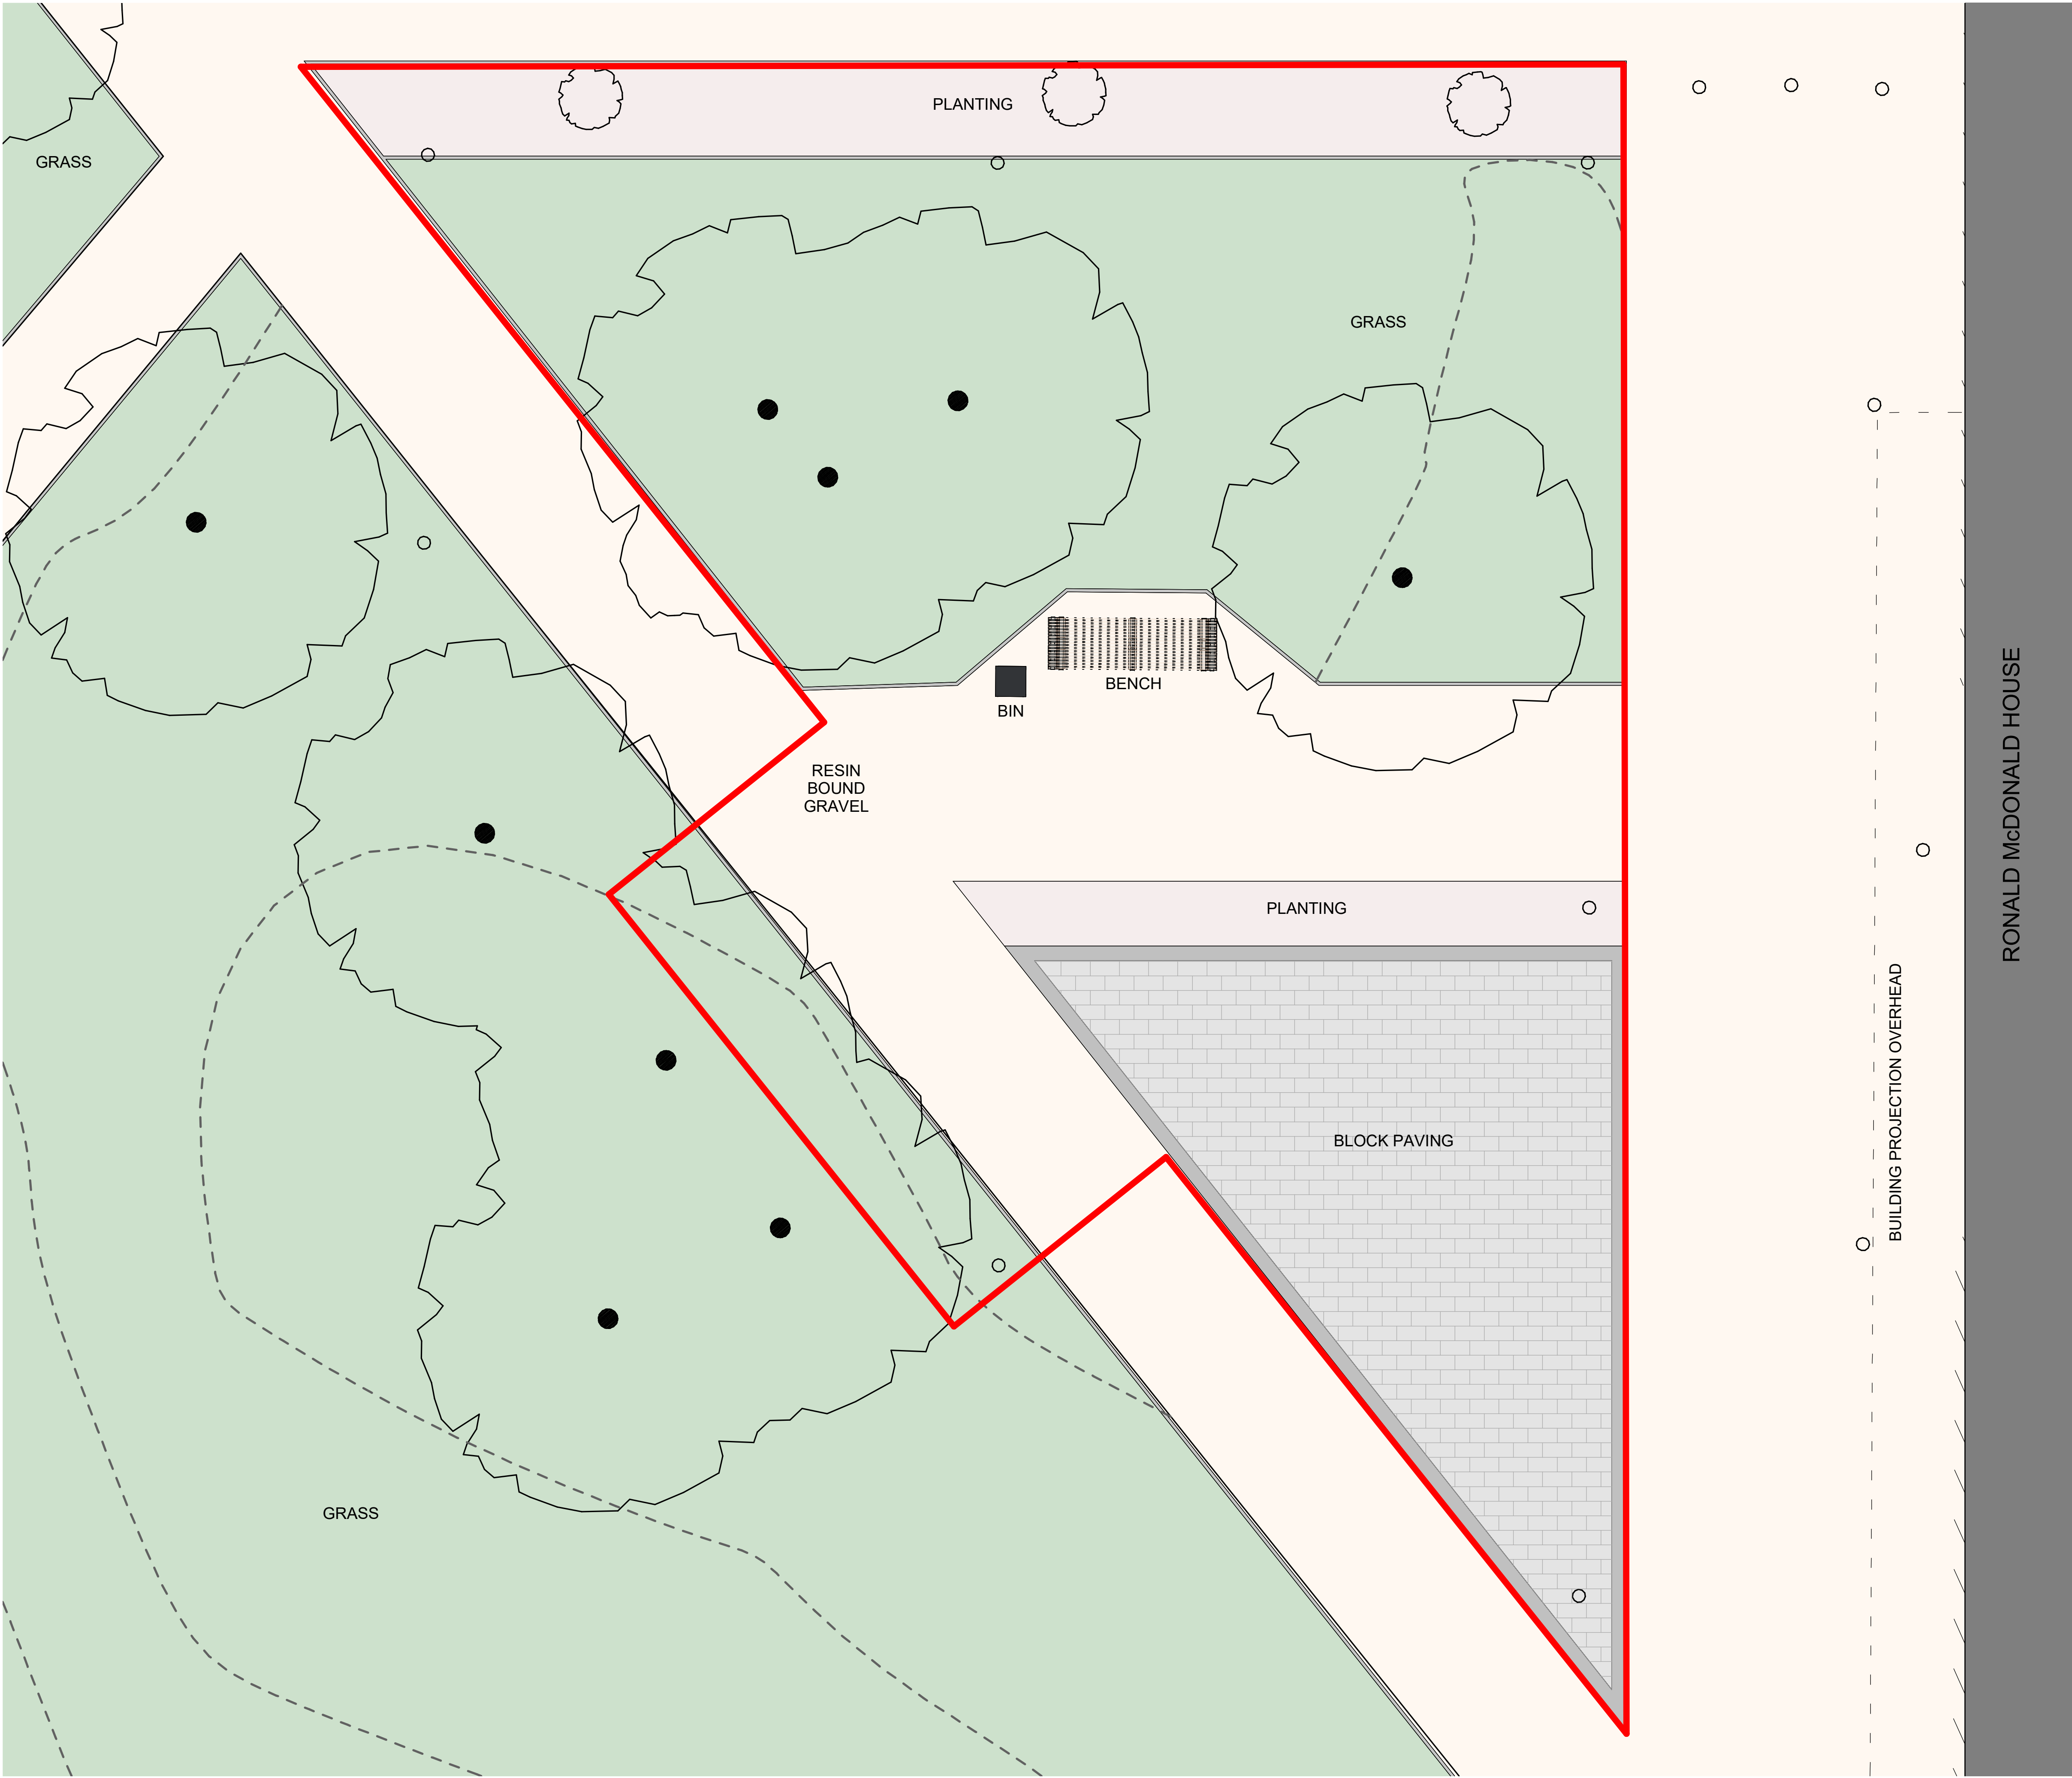

1 Existing Site Plan
1:50



2 Key Plan - Existing Site Plan
1:500

RONALD McDONALD HOUSE

BUILDING PROJECTION OVERHEAD

Rev Revision Notes
P1 Issued for comment
P2 Updated further to Client Comment
P3 Planning Issue

RMCH-10A-V9-00-DR-A-9050-P3

Client: Manchester University NHS FT
Project: RMCH Garden of Reflection
Job No.: 1224
Date: 22/12/2023
BIM Model: RMCH-10A-M3
QA: ASG MQ
Scale: As Indicated@A1
Drawing: Existing External Arrangement
Rev notes: Planning Issue

RMCH-10A-V9-00-DR-A-9050-P3

