


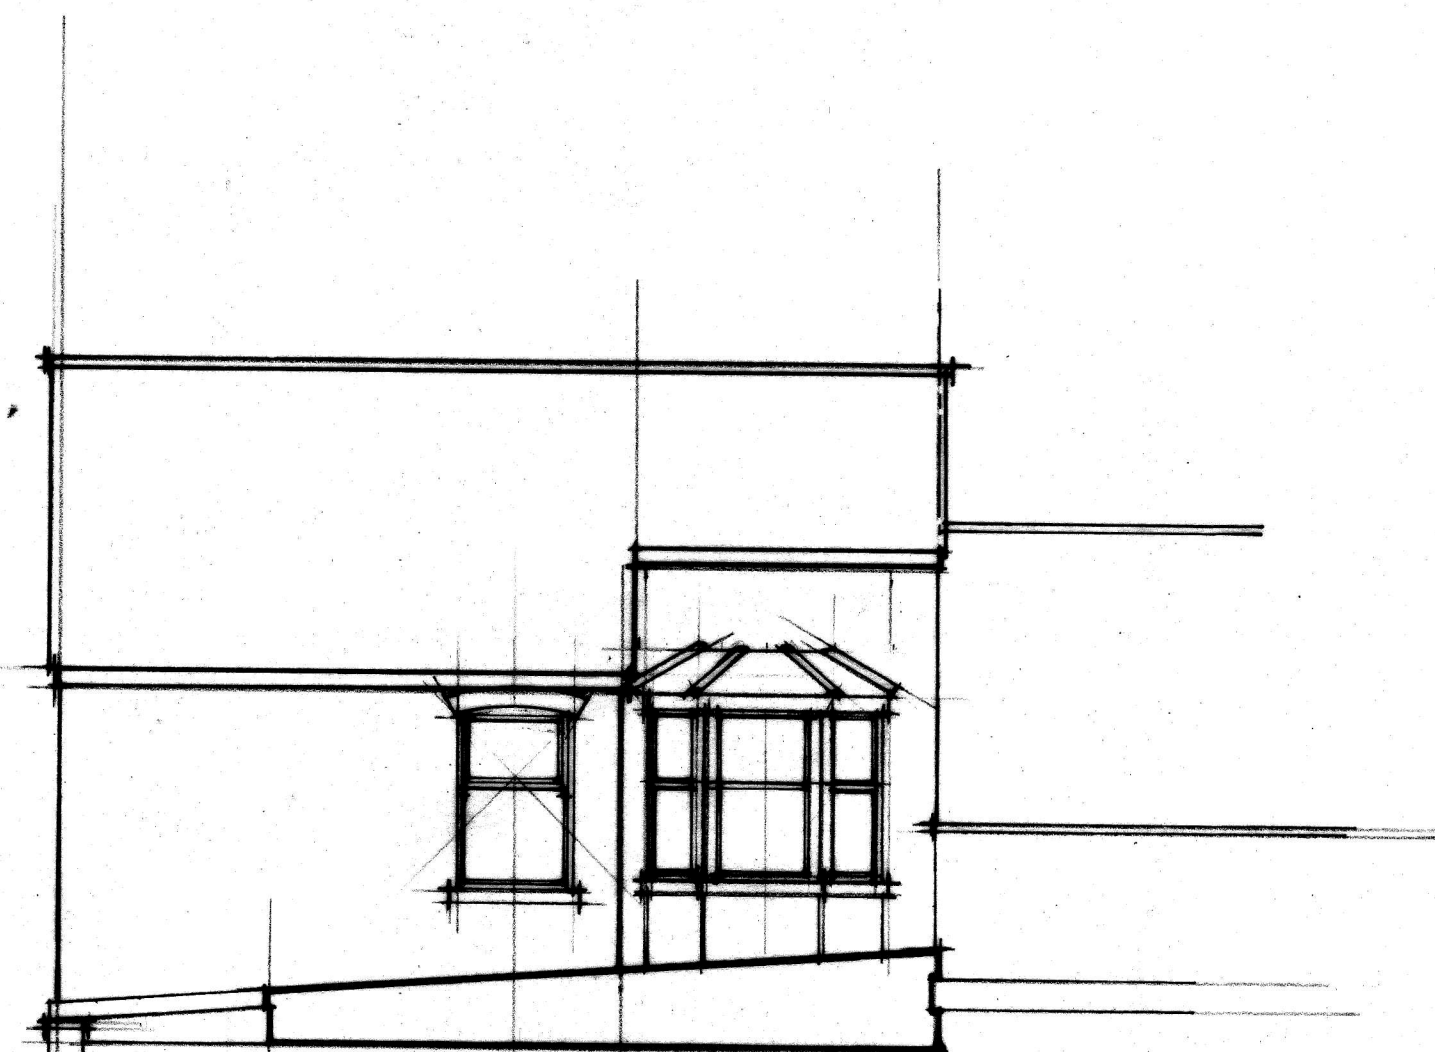

Side Elevation



Rear Elevation

No:	Revision:	Date:	Initial:

ALPHA DESIGN 11 GILDA CRESCENT ROAD ECCLES M30 9AG TELEPHONE :0161 707 5533	
Project:	159 Princess Road Moss Side M14 4RE
Title:	Side and Rear Elevations
Scale:	1/100 Date: Jan 24 Initial: CTW
Drg. No:	2