




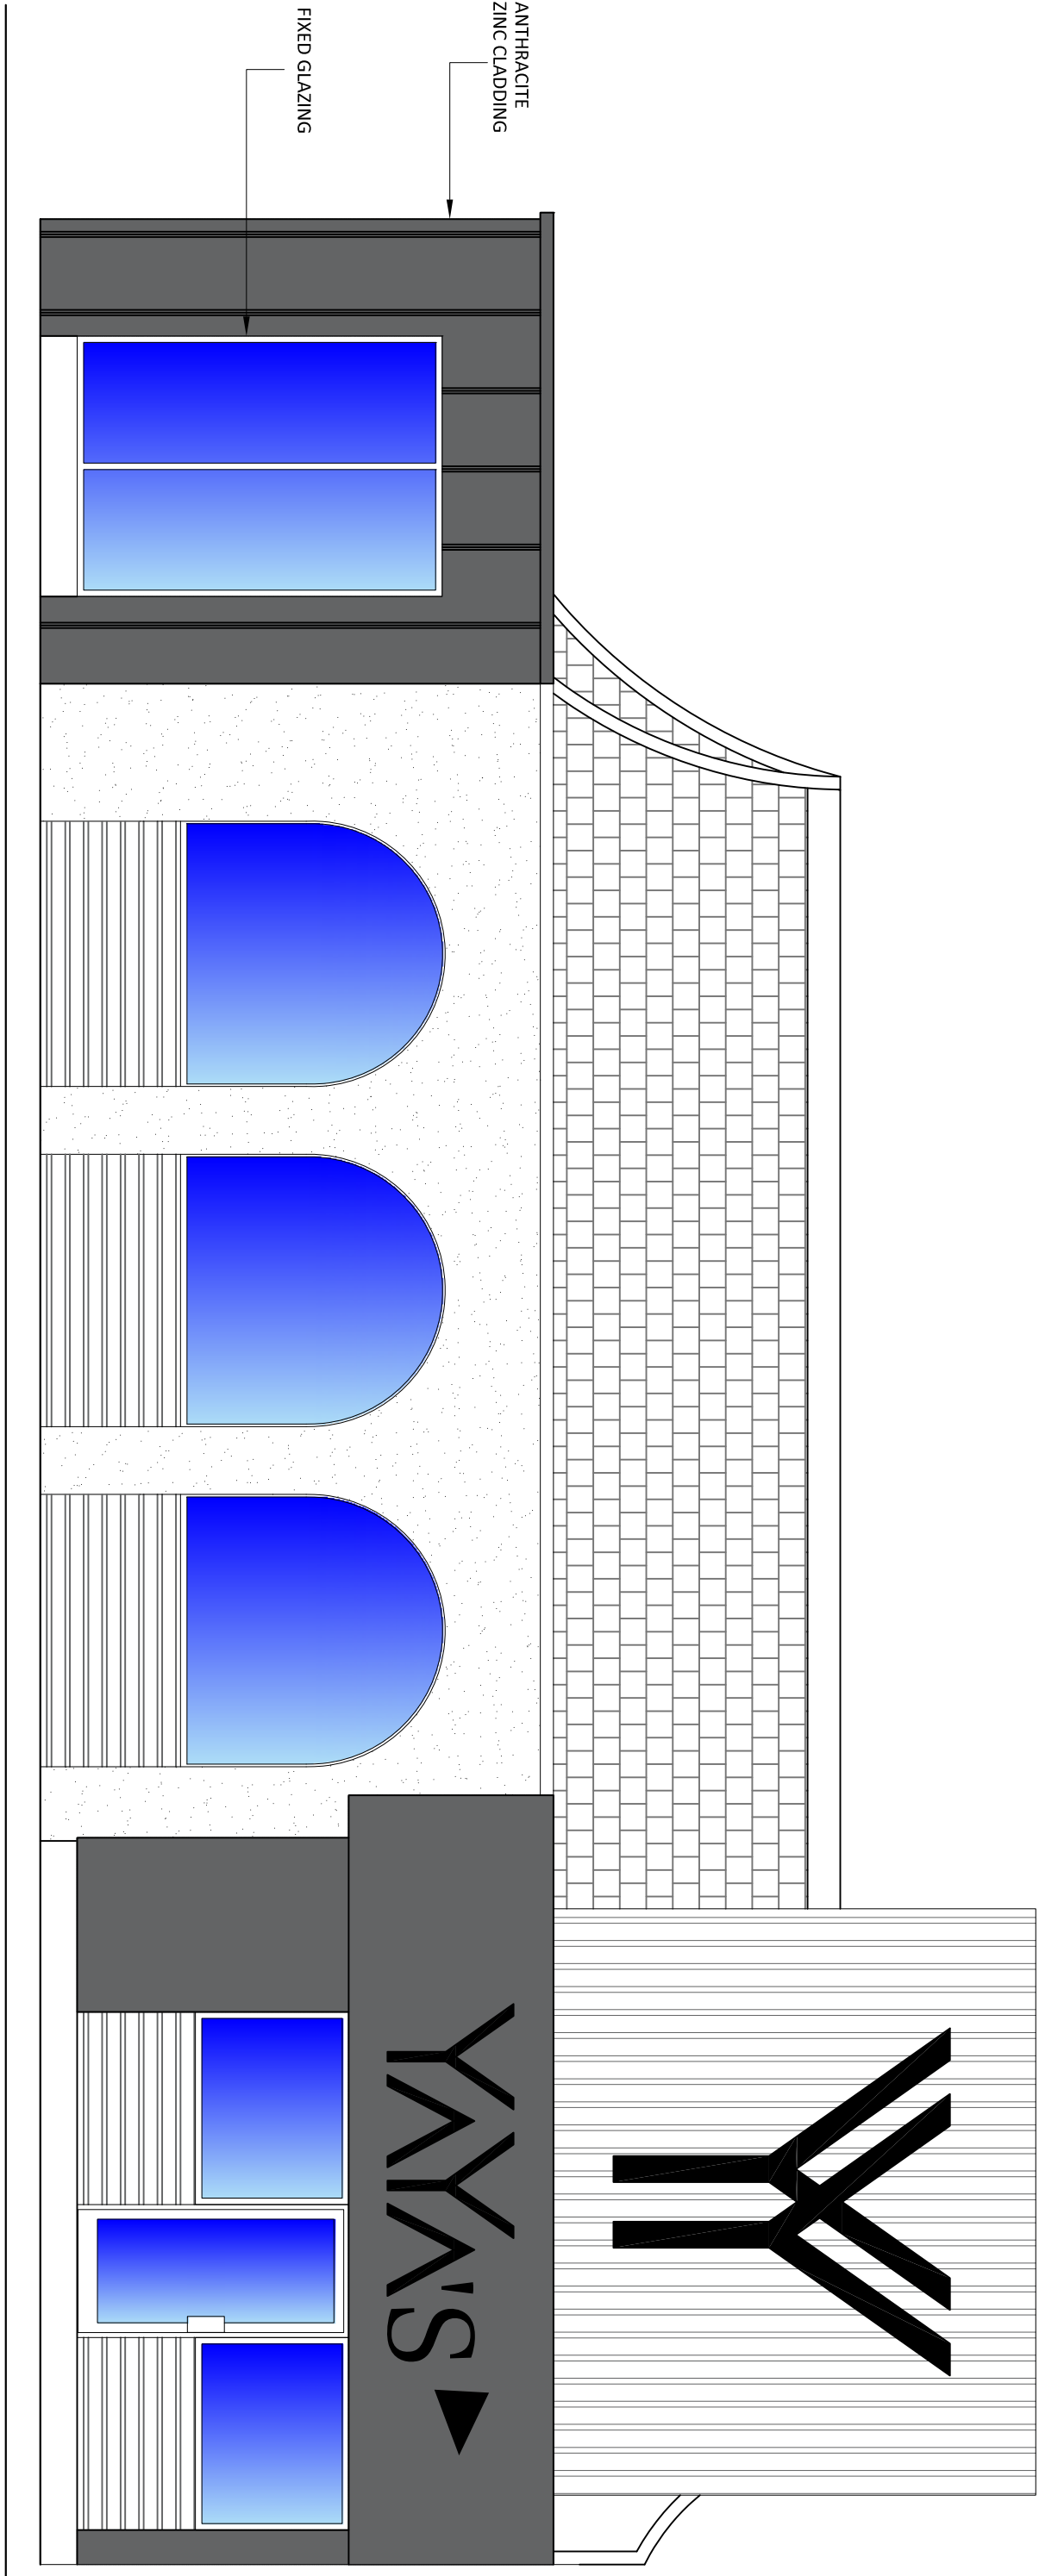

Existing Front Elevation
1:100

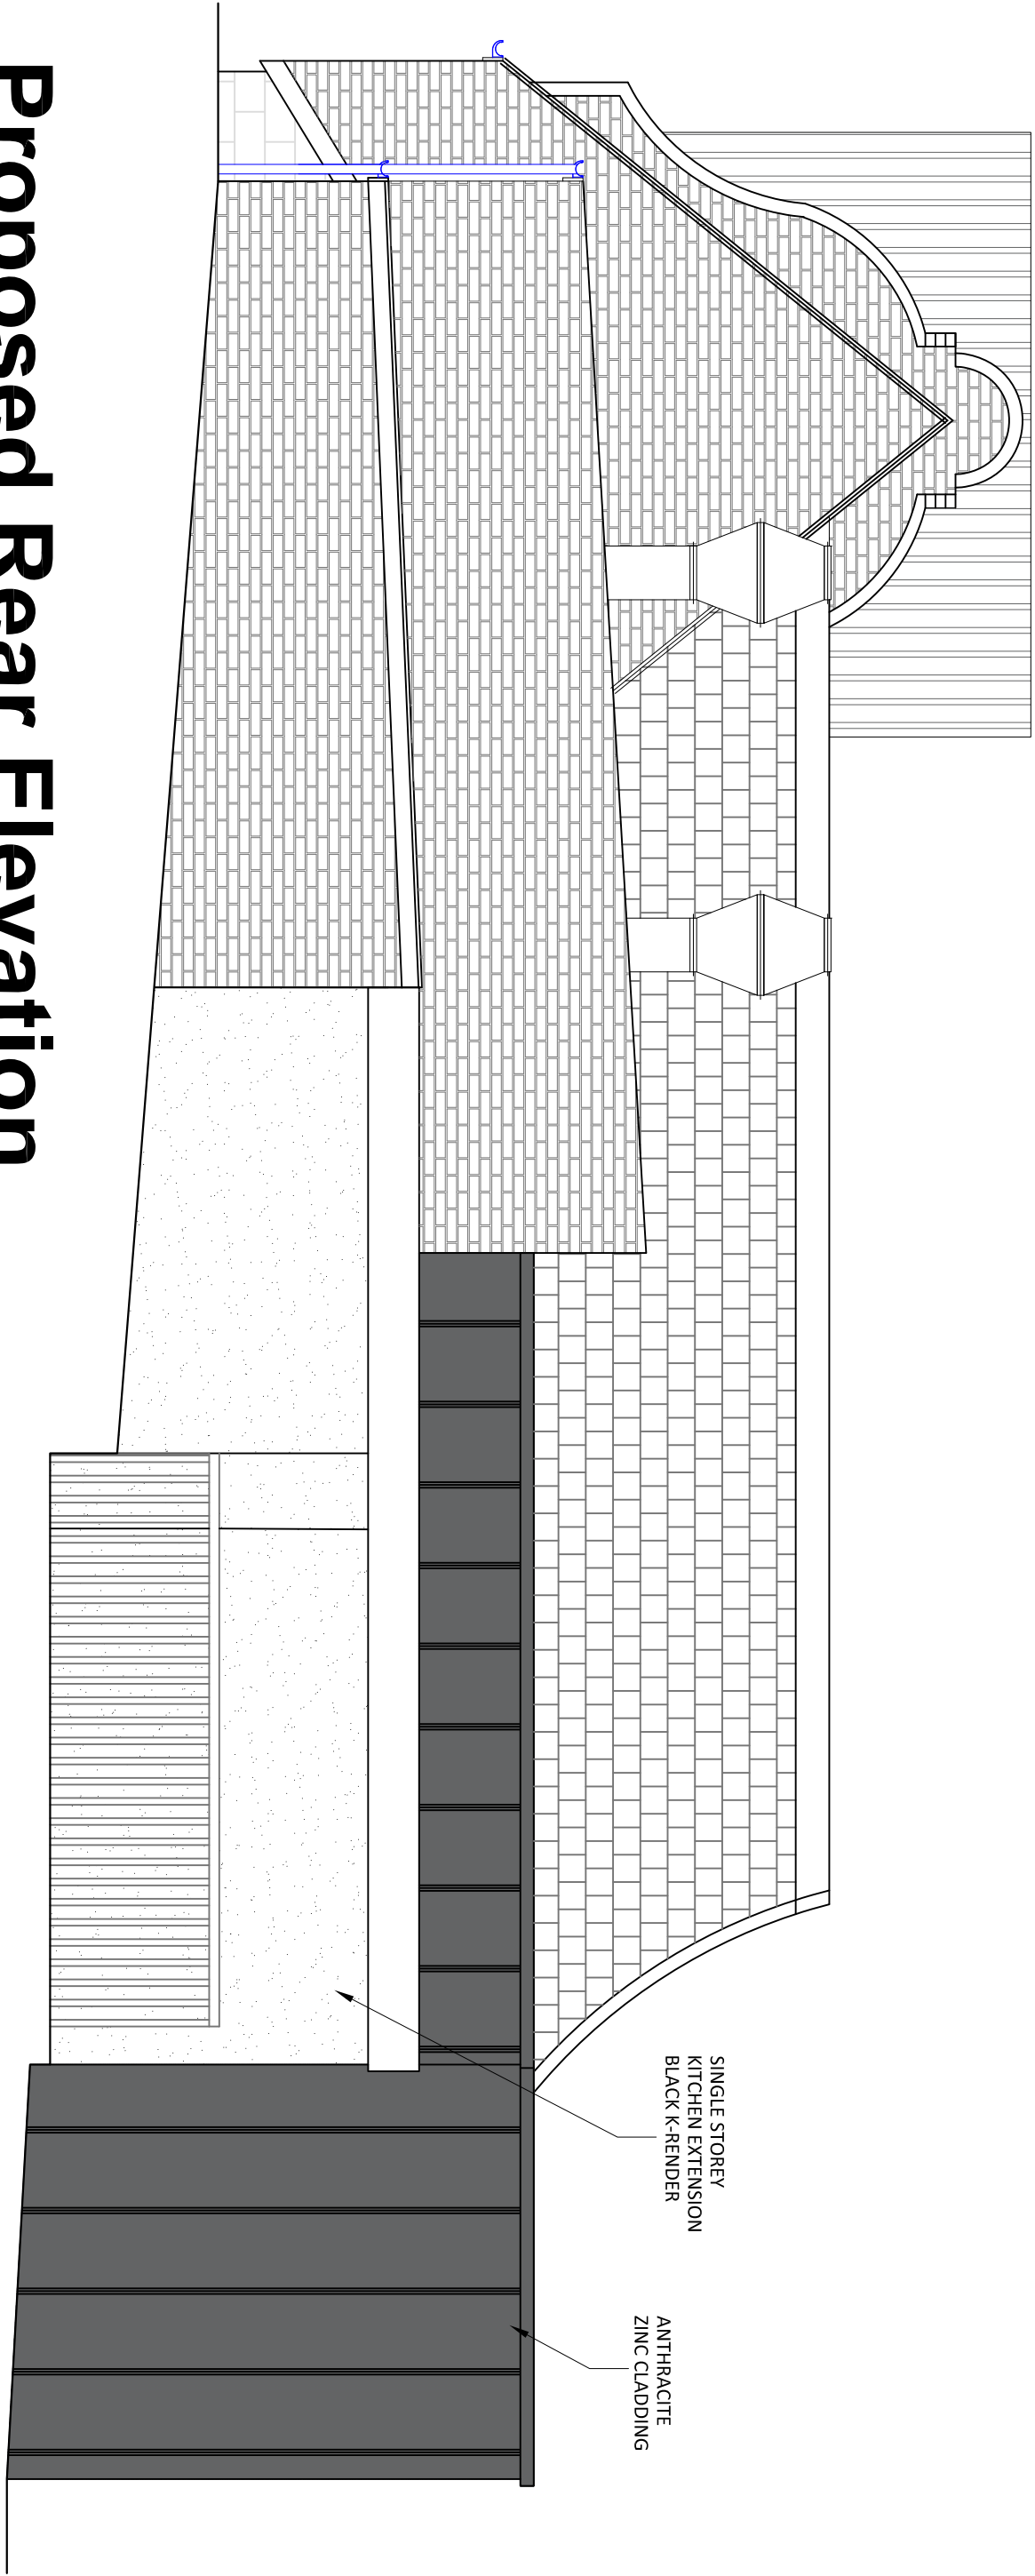

Proposed Rear Elevation
1:50

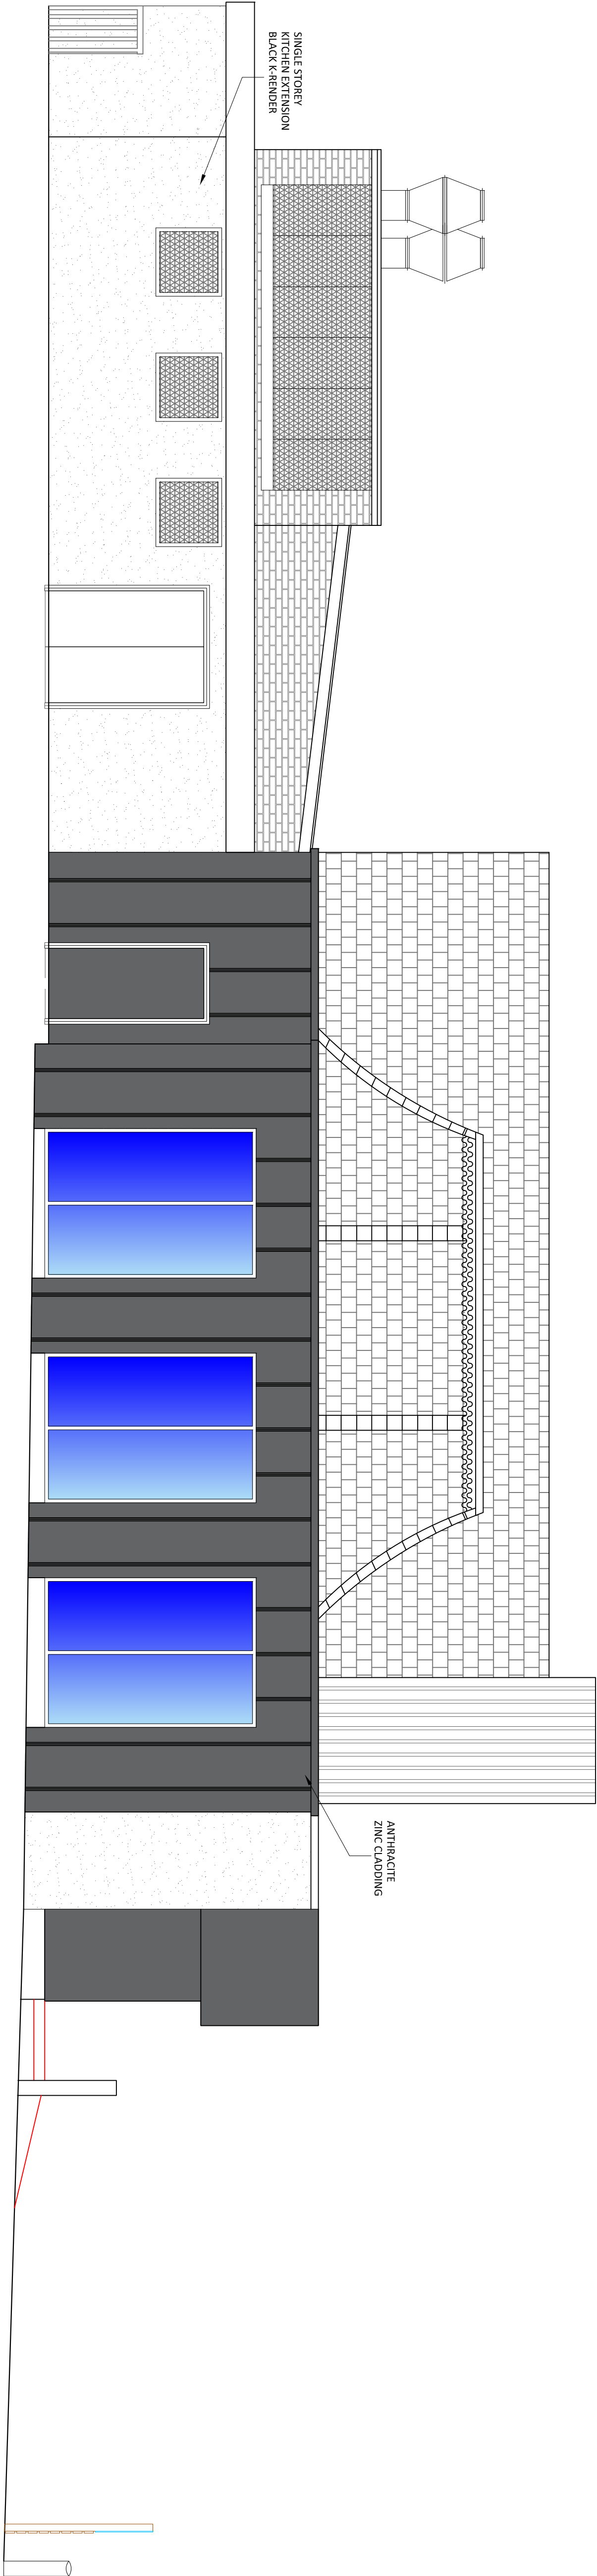

Existing Side Elevation
1:100

REV	DATE	AMENDMENTS
A	10/12/2023	FIRST FLOOR EXTENSION REMOVED
CLIENT	MR KHASER AHMED	
DRAWN BY	AK	
DATE	03 OCTOBER 2023	
SCALE	1:50 @ A1	
PROJECT REF	00199	
PROJECT STAT	PLANNING	
DRAWING NO	PROPOSED PLANS 04	
TITLE:	SINGLE STOREY SIDE EXTENSION AT:	
	YAYAS RESTAURANT	
	96 BURY OLD ROAD	
	MANCHESTER	
	M8 5BW	

(We warrant that the drawings are prepared in accordance with the Building Regulations and the Building Act 2019. This drawing is copyright and shall not be reproduced without permission.)