

PROJECT REF
23042

DRAWING REF
010

Bluechip Architecture

SCALE
1:50 @ A1

DATE


OCT '23

CLIENT
MR & MRS MATHIESON
155 RYLAND STREET
BESWICK
MANCHESTER
M11 3NA

PROJECT
SINGLE STOREY REAR EXTENSION
TWO STOREY SIDE EXTENSION
INTERNAL REMODELLING


EXISTING ELEVATIONS

DRAWING TITLE
PLANNING

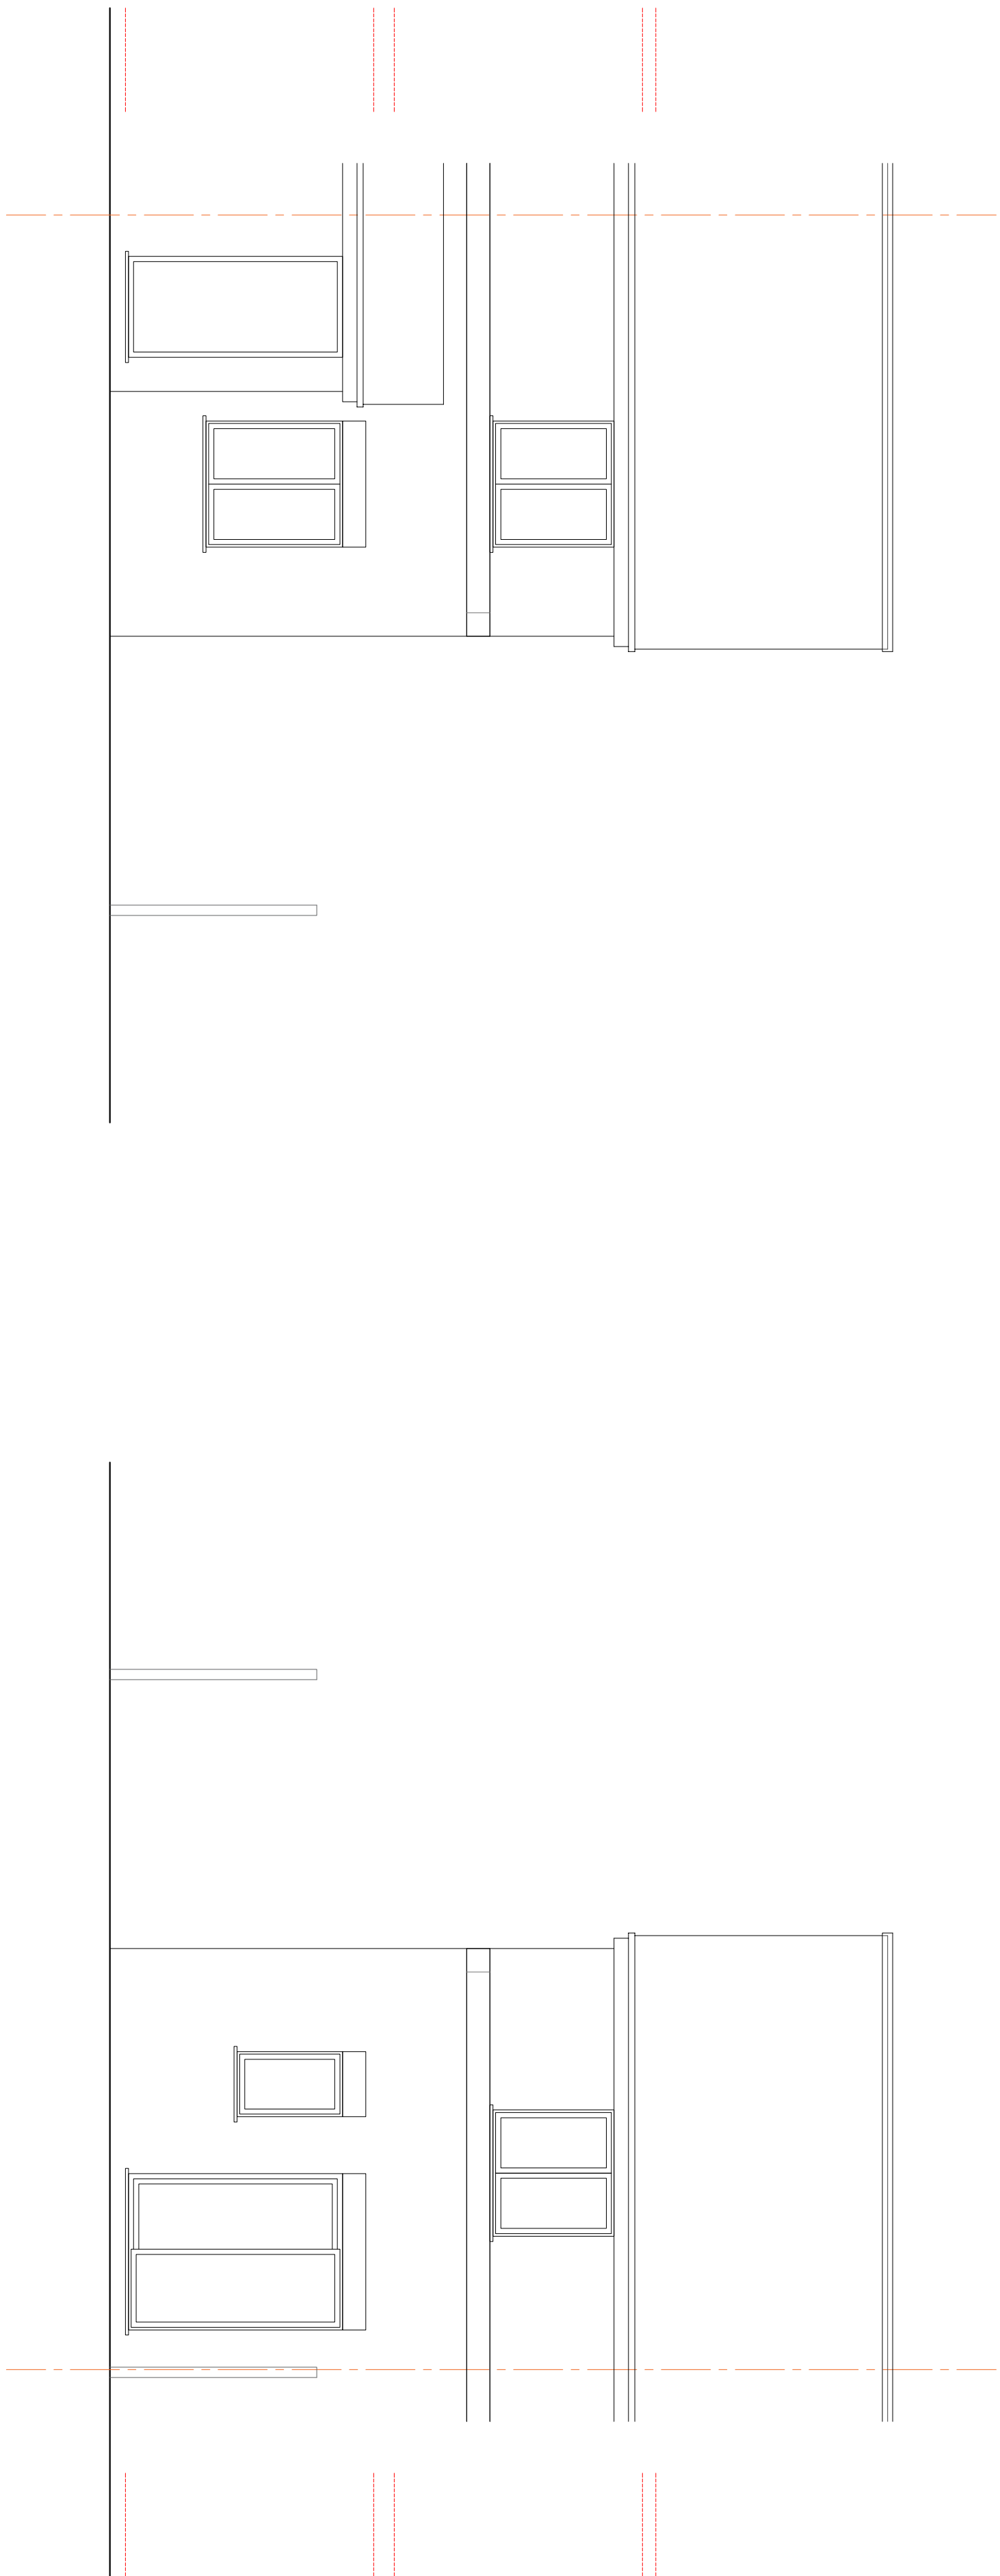


FRONT ELEVATION (EAST)

REAR ELEVATION (WEST)

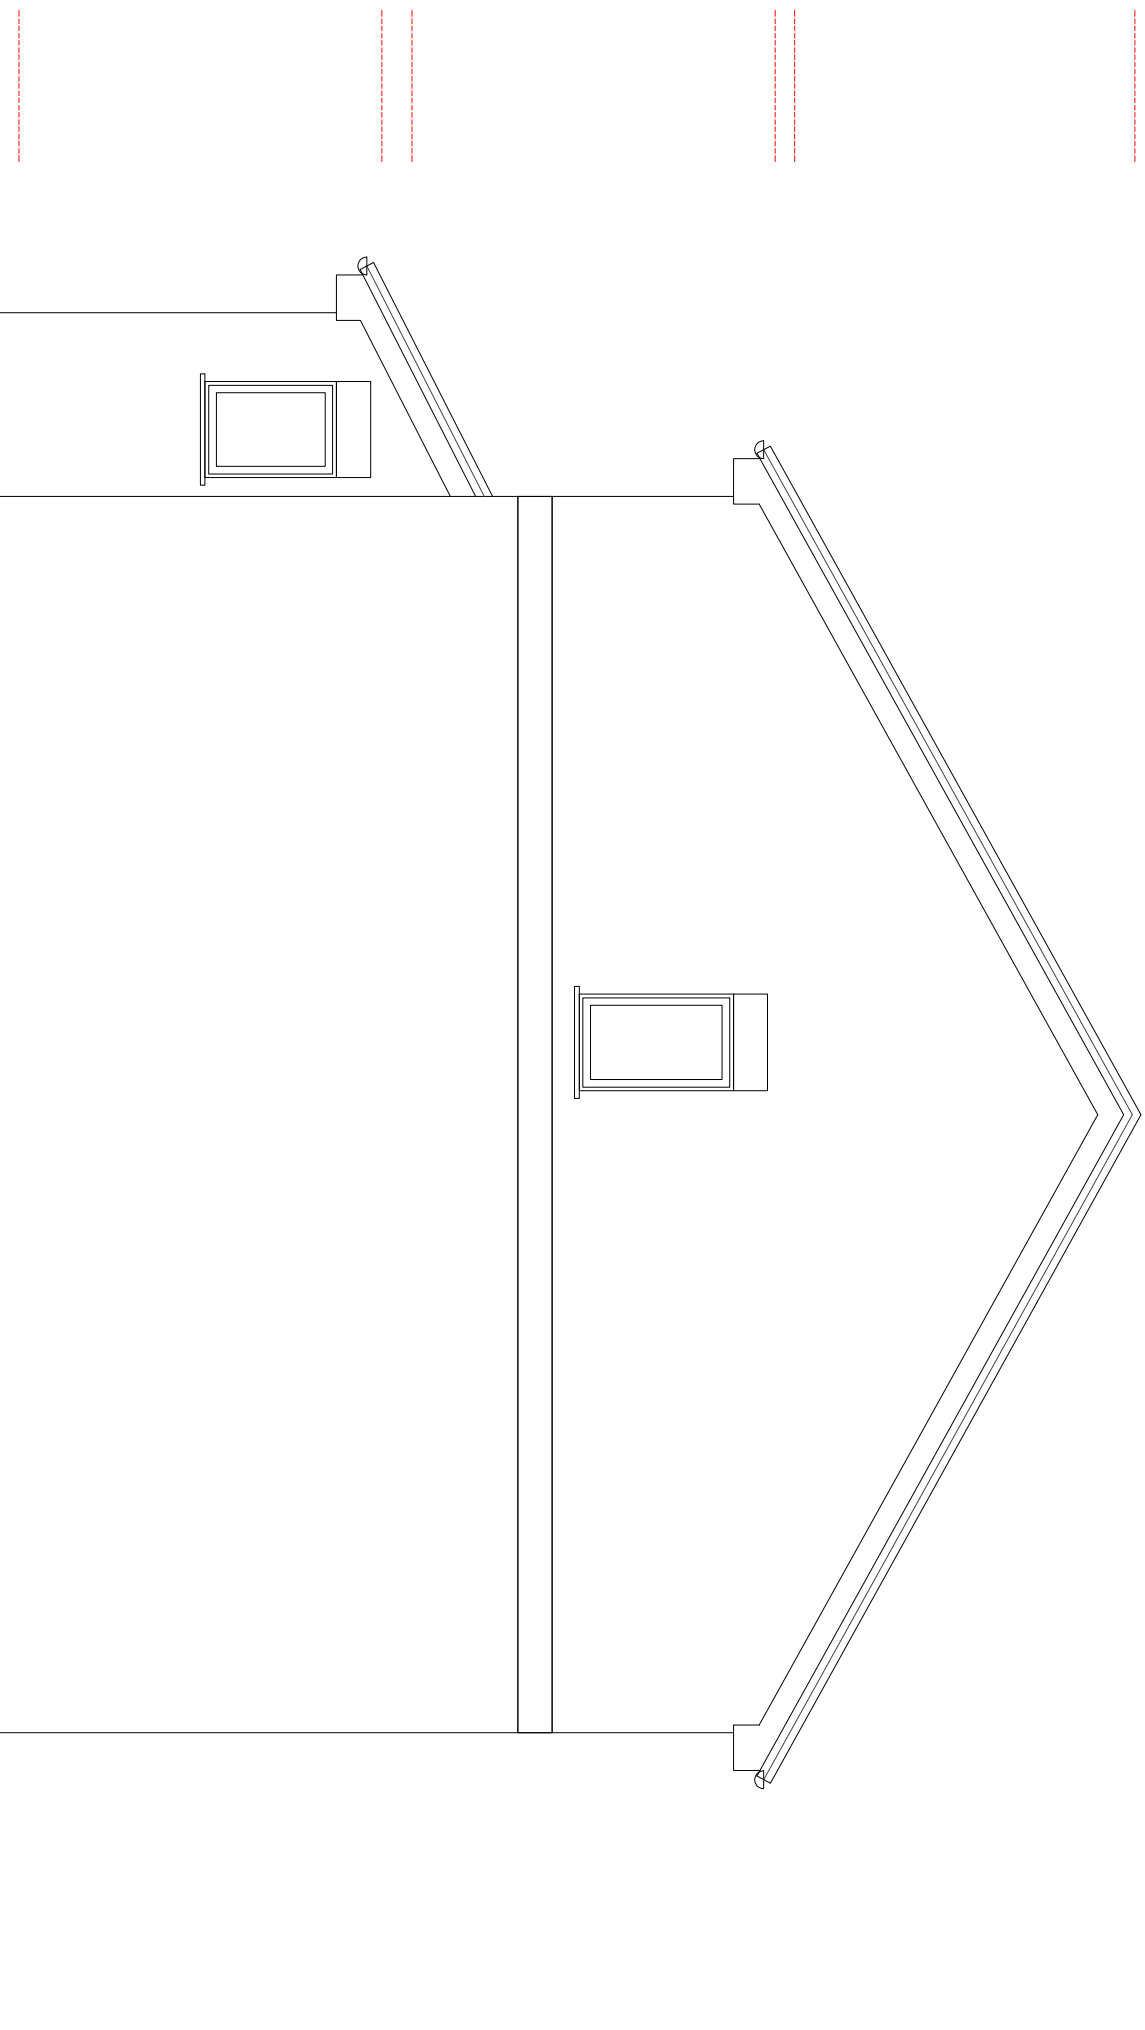

SIDE ELEVATION (NORTH)

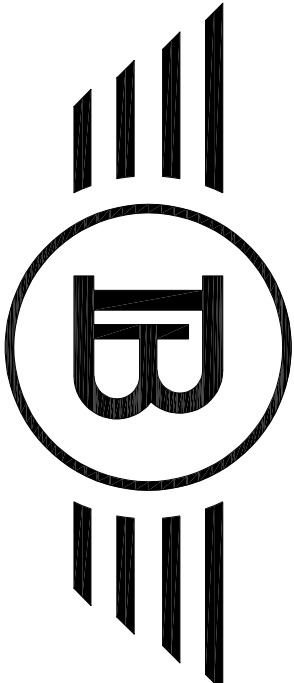

Bluechip Architecture

07999 294 675

DESIGN@BLUECHIP-ARCHITECTURE.CO.UK
WWW.BLUECHIP-ARCHITECTURE.CO.UK

18 BOTANAY ROAD | WORSLEY | MANCHESTER | M40 8JS

COPYRIGHT PROTECTED & ISSUED UNDER LICENSE TO THE CLIENT NAMED
WITHOUT APPROVAL FROM BLUECHIP ARCHITECTURE (2019) LTD.

ISSUED FOR PLANNING APPROVAL

03.01.24