




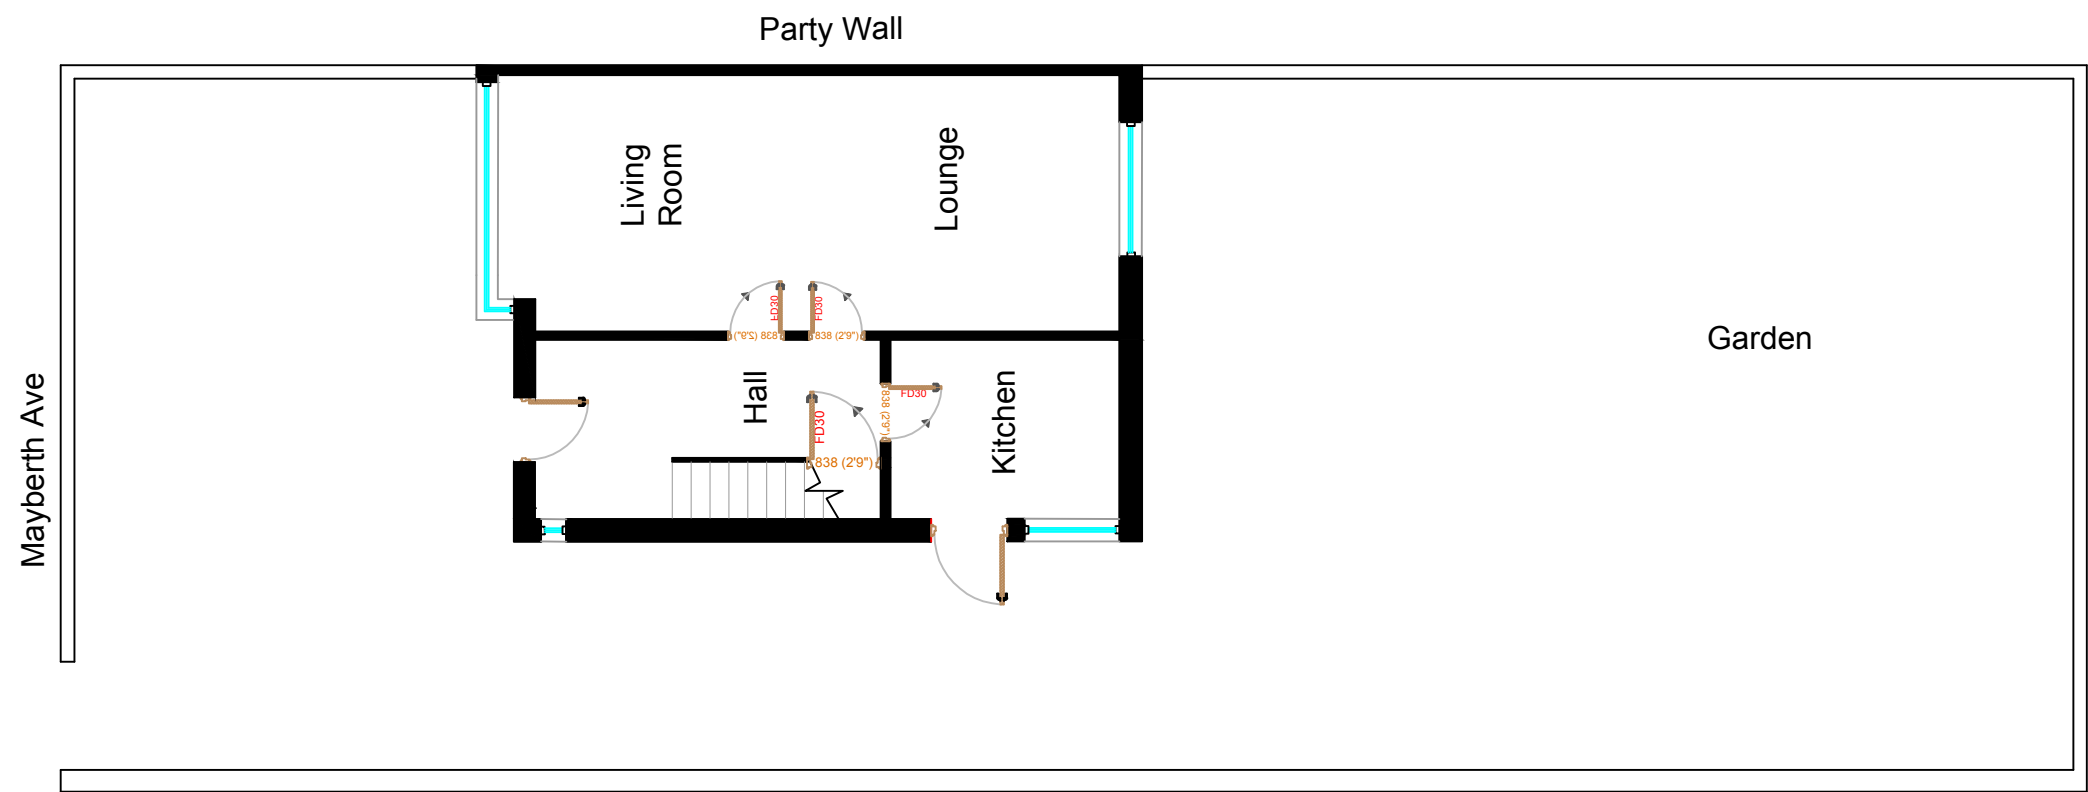


EXISTING GROUND FLOOR PLAN
1:100 @ A1

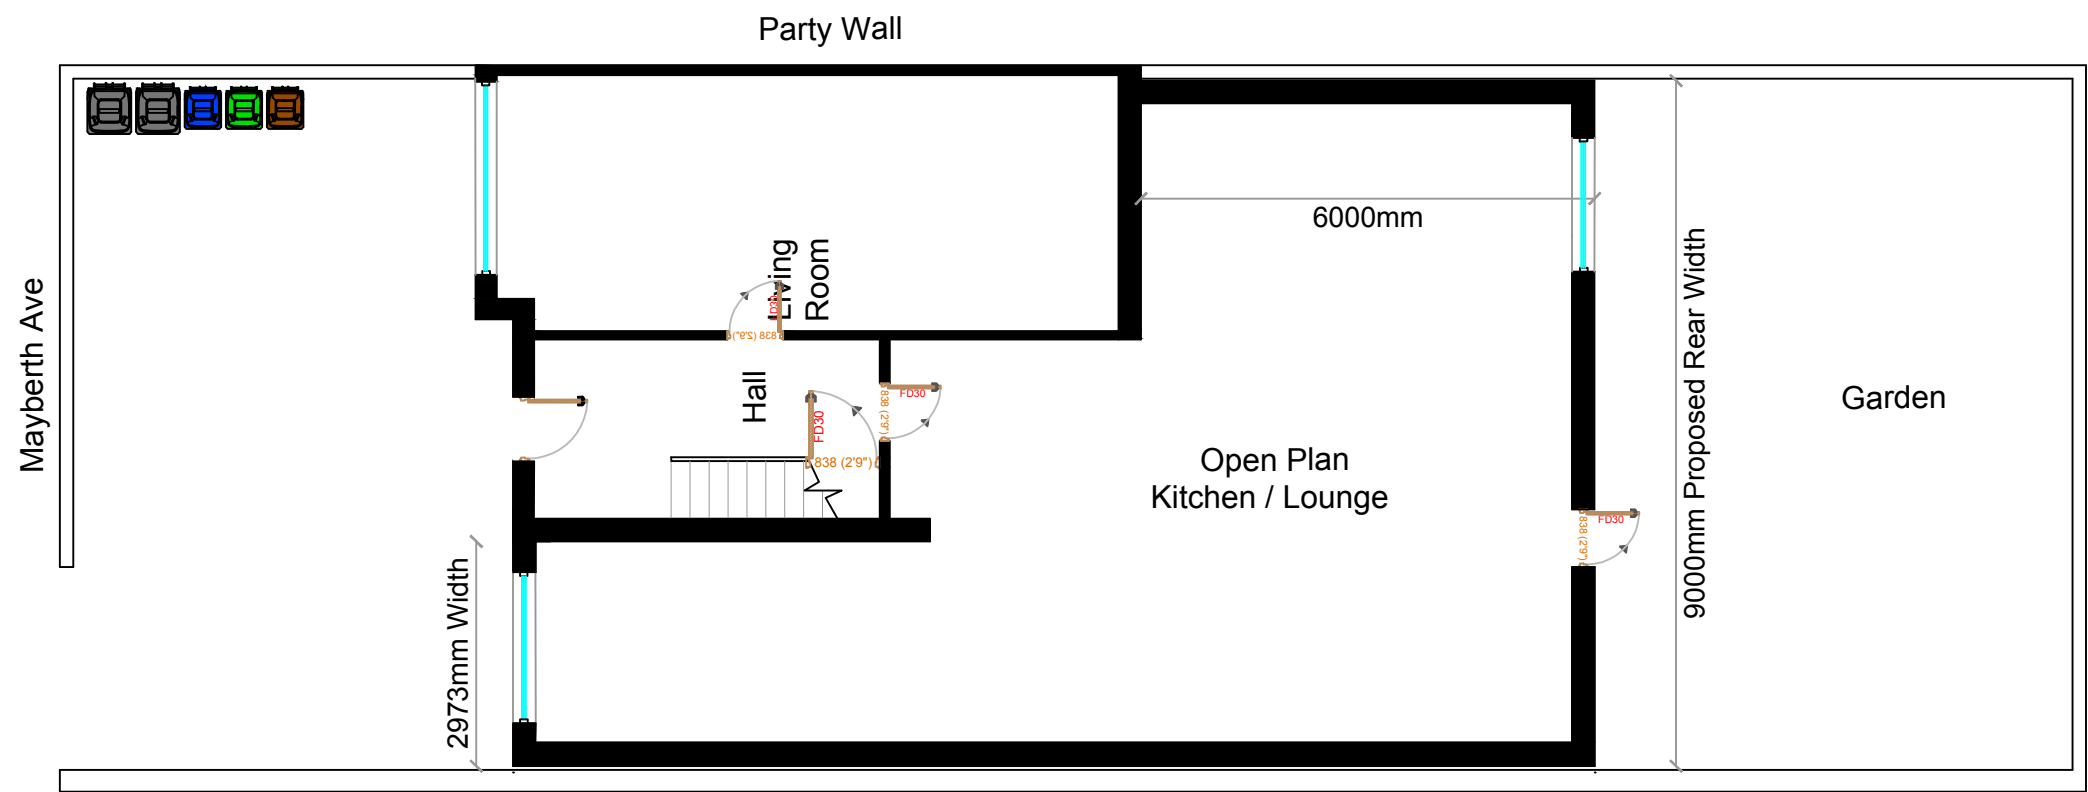


PROPOSED GROUND FLOOR PLAN
1:100 @ A1

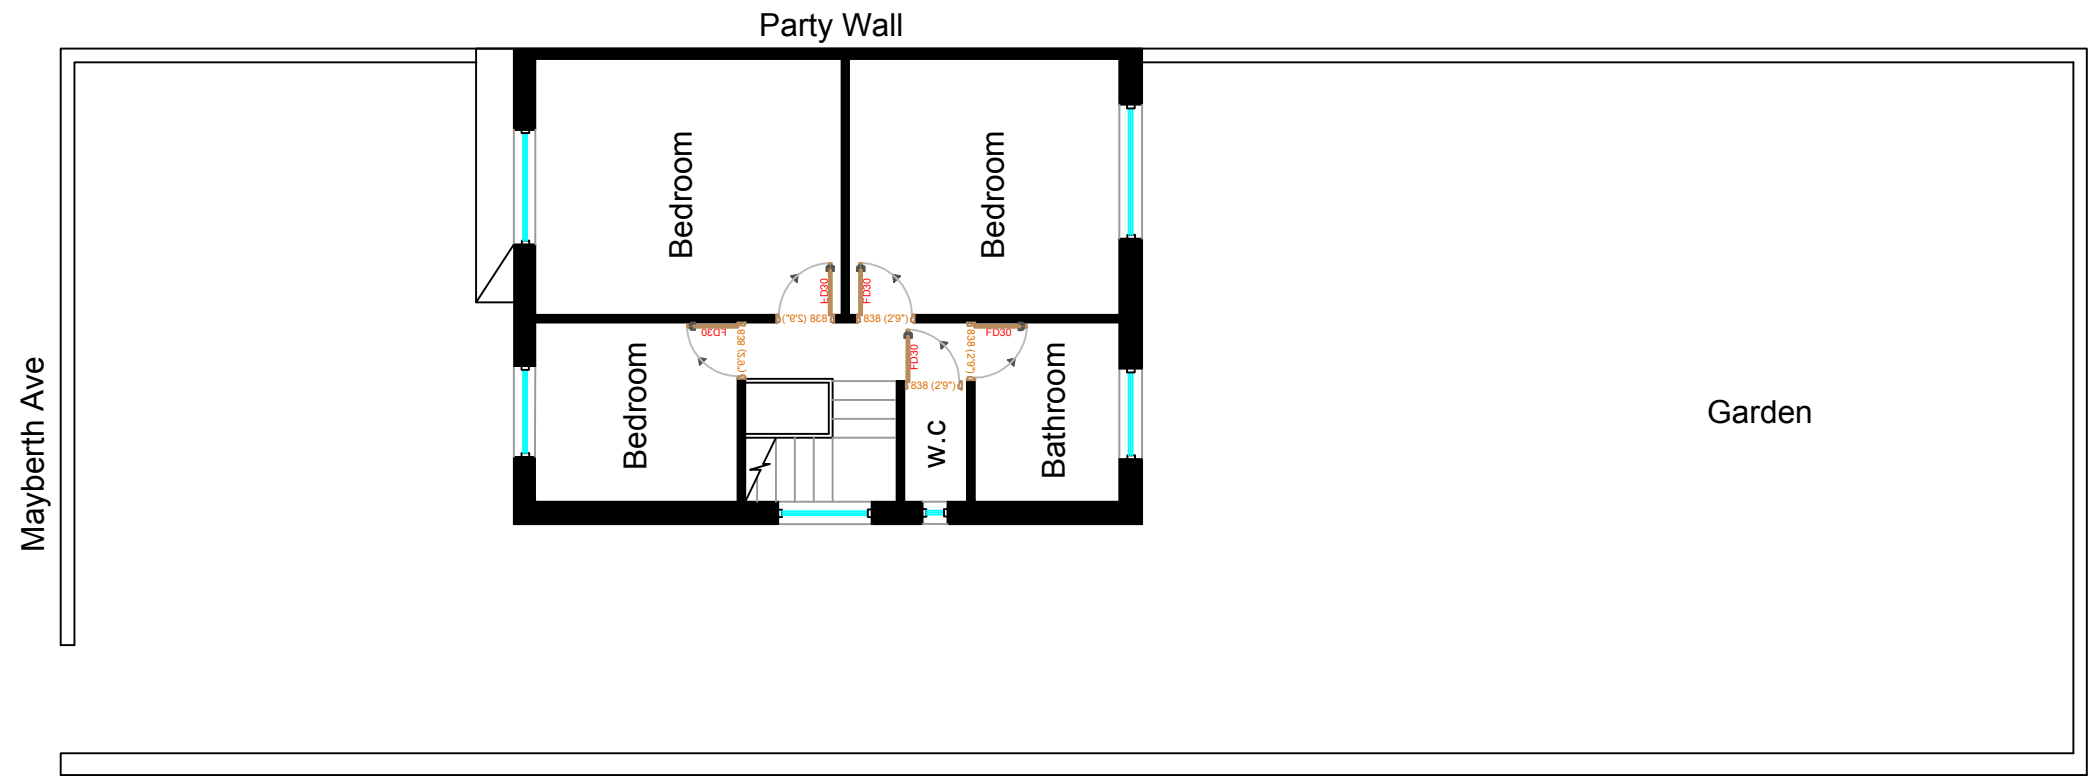


EXISTING FIRST FLOOR PLAN
1:100 @ A1

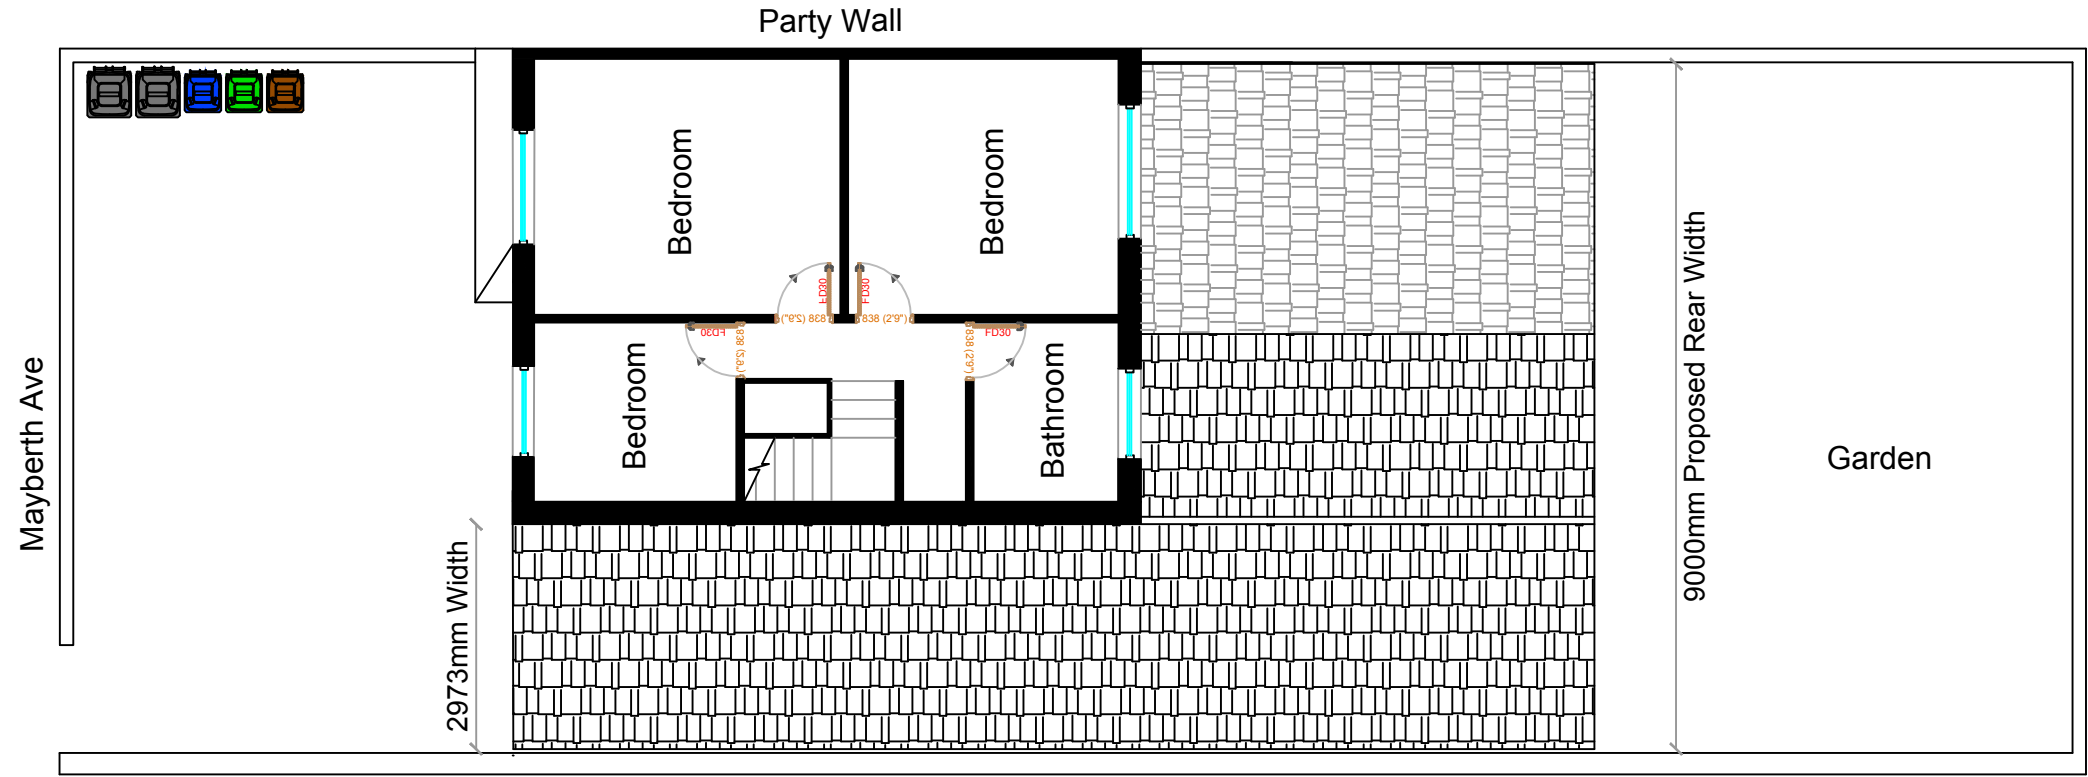

PROPOSED FIRST FLOOR PLAN
1:100 @ A1

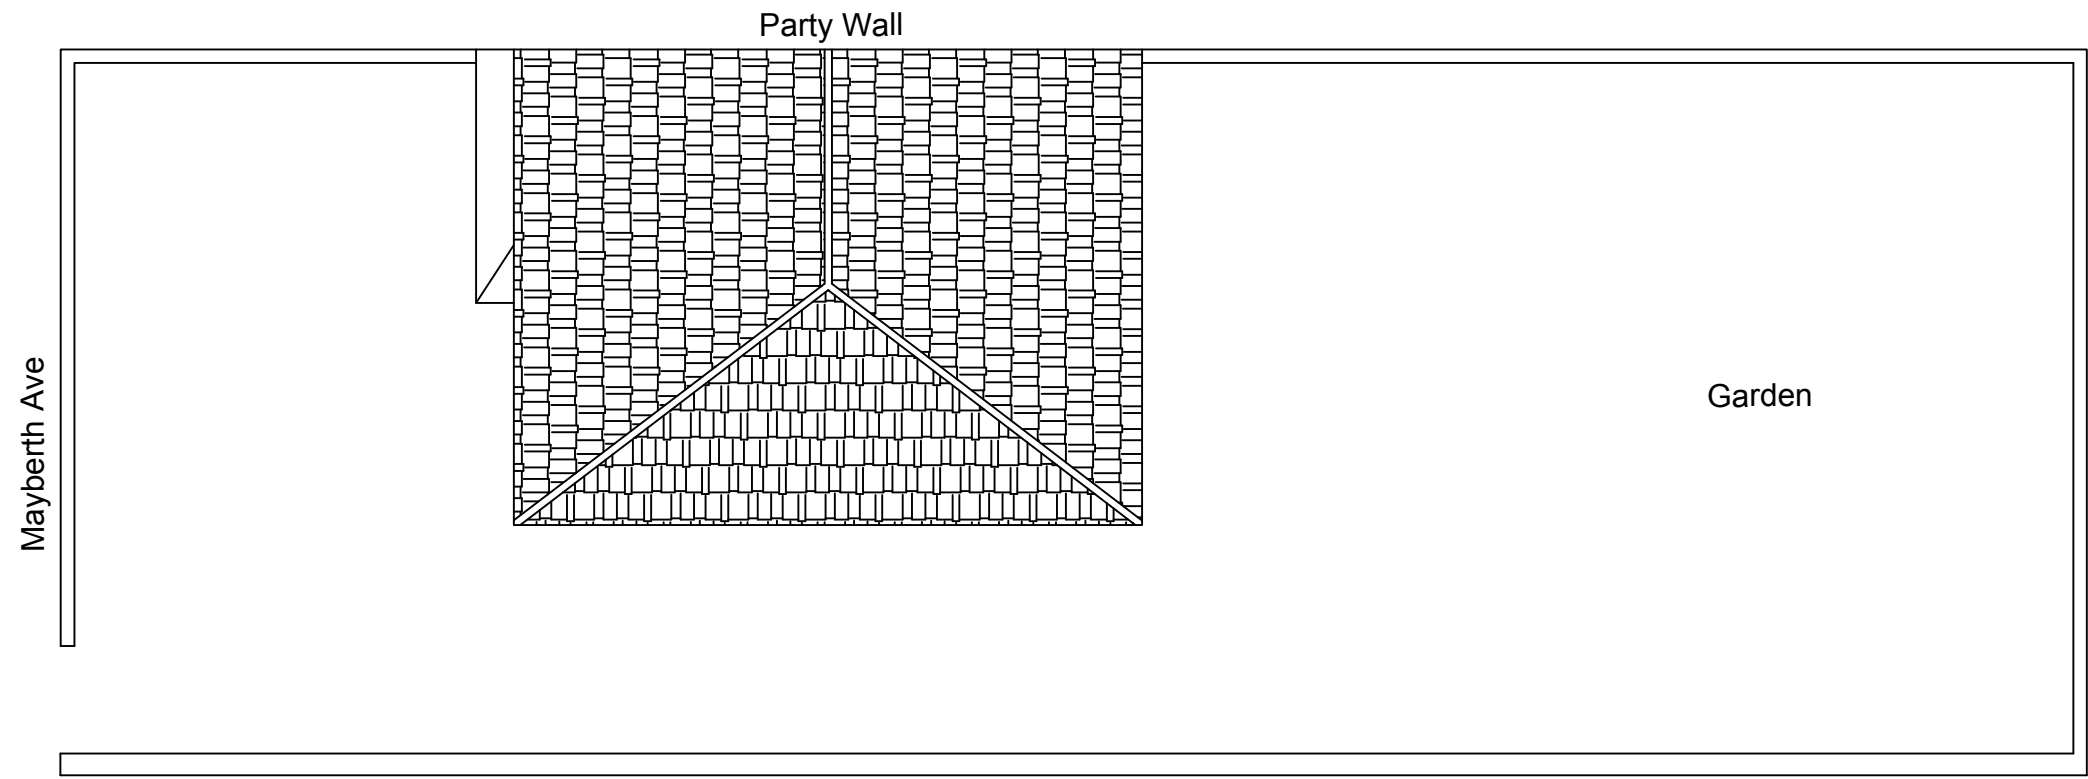

EXISTING ROOF PLAN
1:100 @ A1

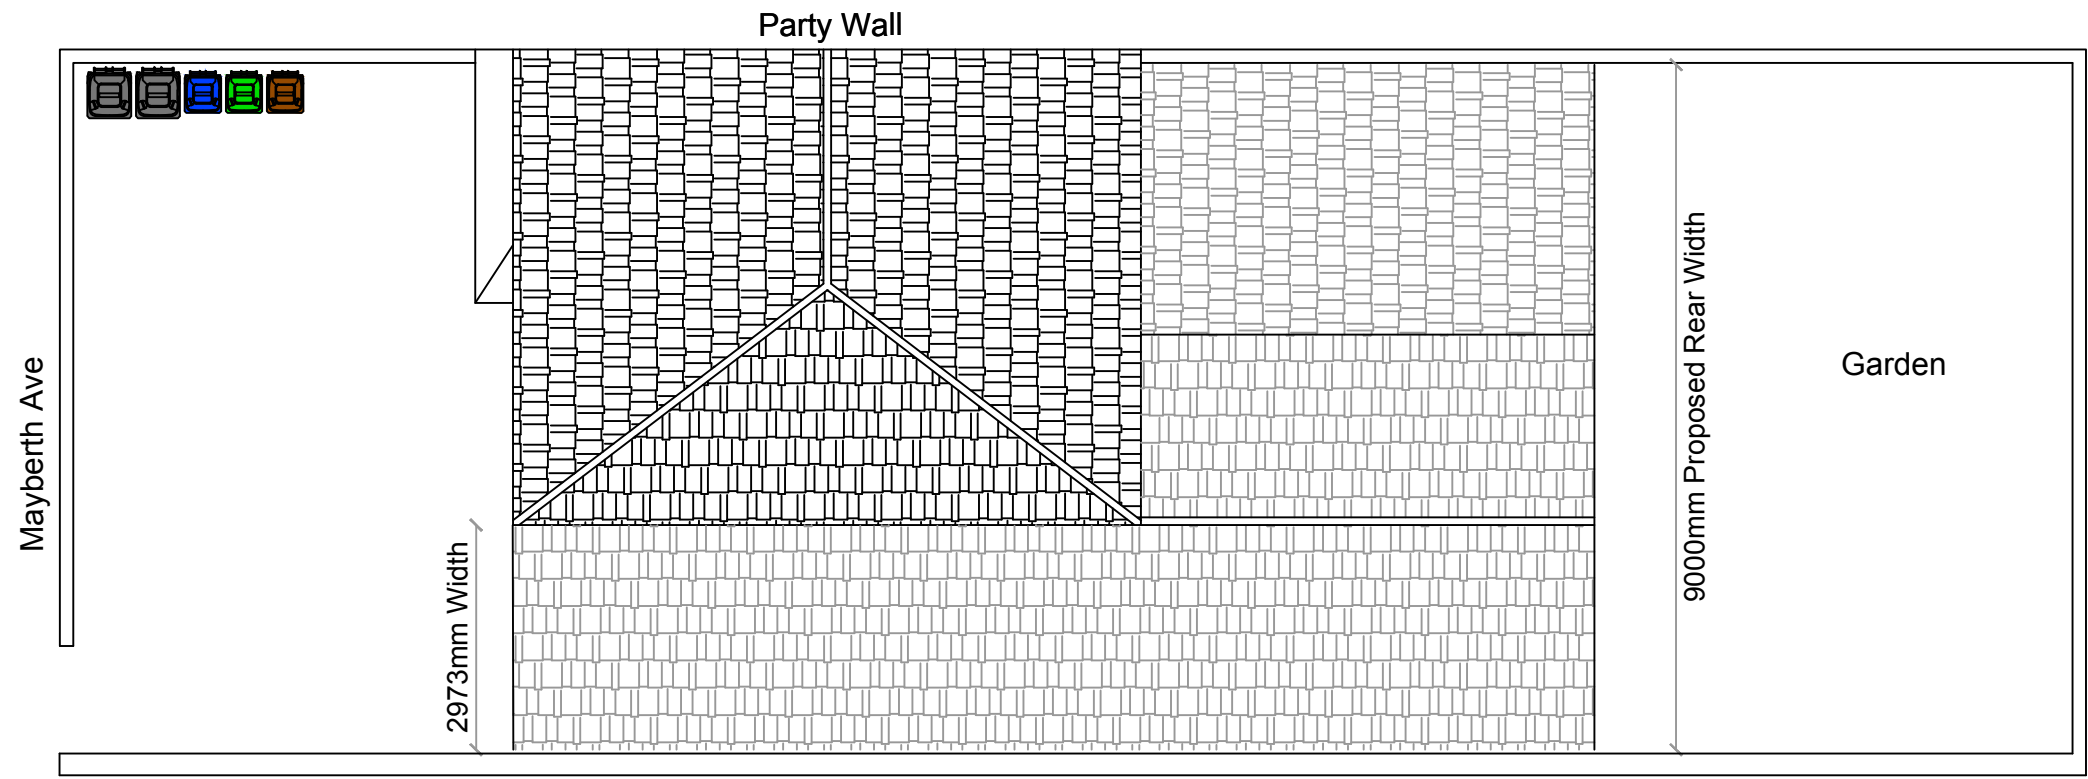

PROPOSED ROOF PLAN
1:100 @ A1

NU-FIT

ARCHITECTURAL DESIGN LTD

NOTE TO CONTRACTOR: DO NOT SCALE FROM THIS DRAWING

Client
5 MAYBERTH AVENUE, CRUMPSALL
Project

**SINGLE STOREY SIDE EXTENSION
incl. SINGLE STOREY REAR EXTENSION**
Title

EXISTING & PROPOSED FLOOR PLANS			
Drawn by	Date	Purpose of issue	Scale
	Dec.	PLANNING.	1:100 @ A1
Checked by	Date	Drawing No.	
Approved by	Date	PLANNING/26158192-A	