


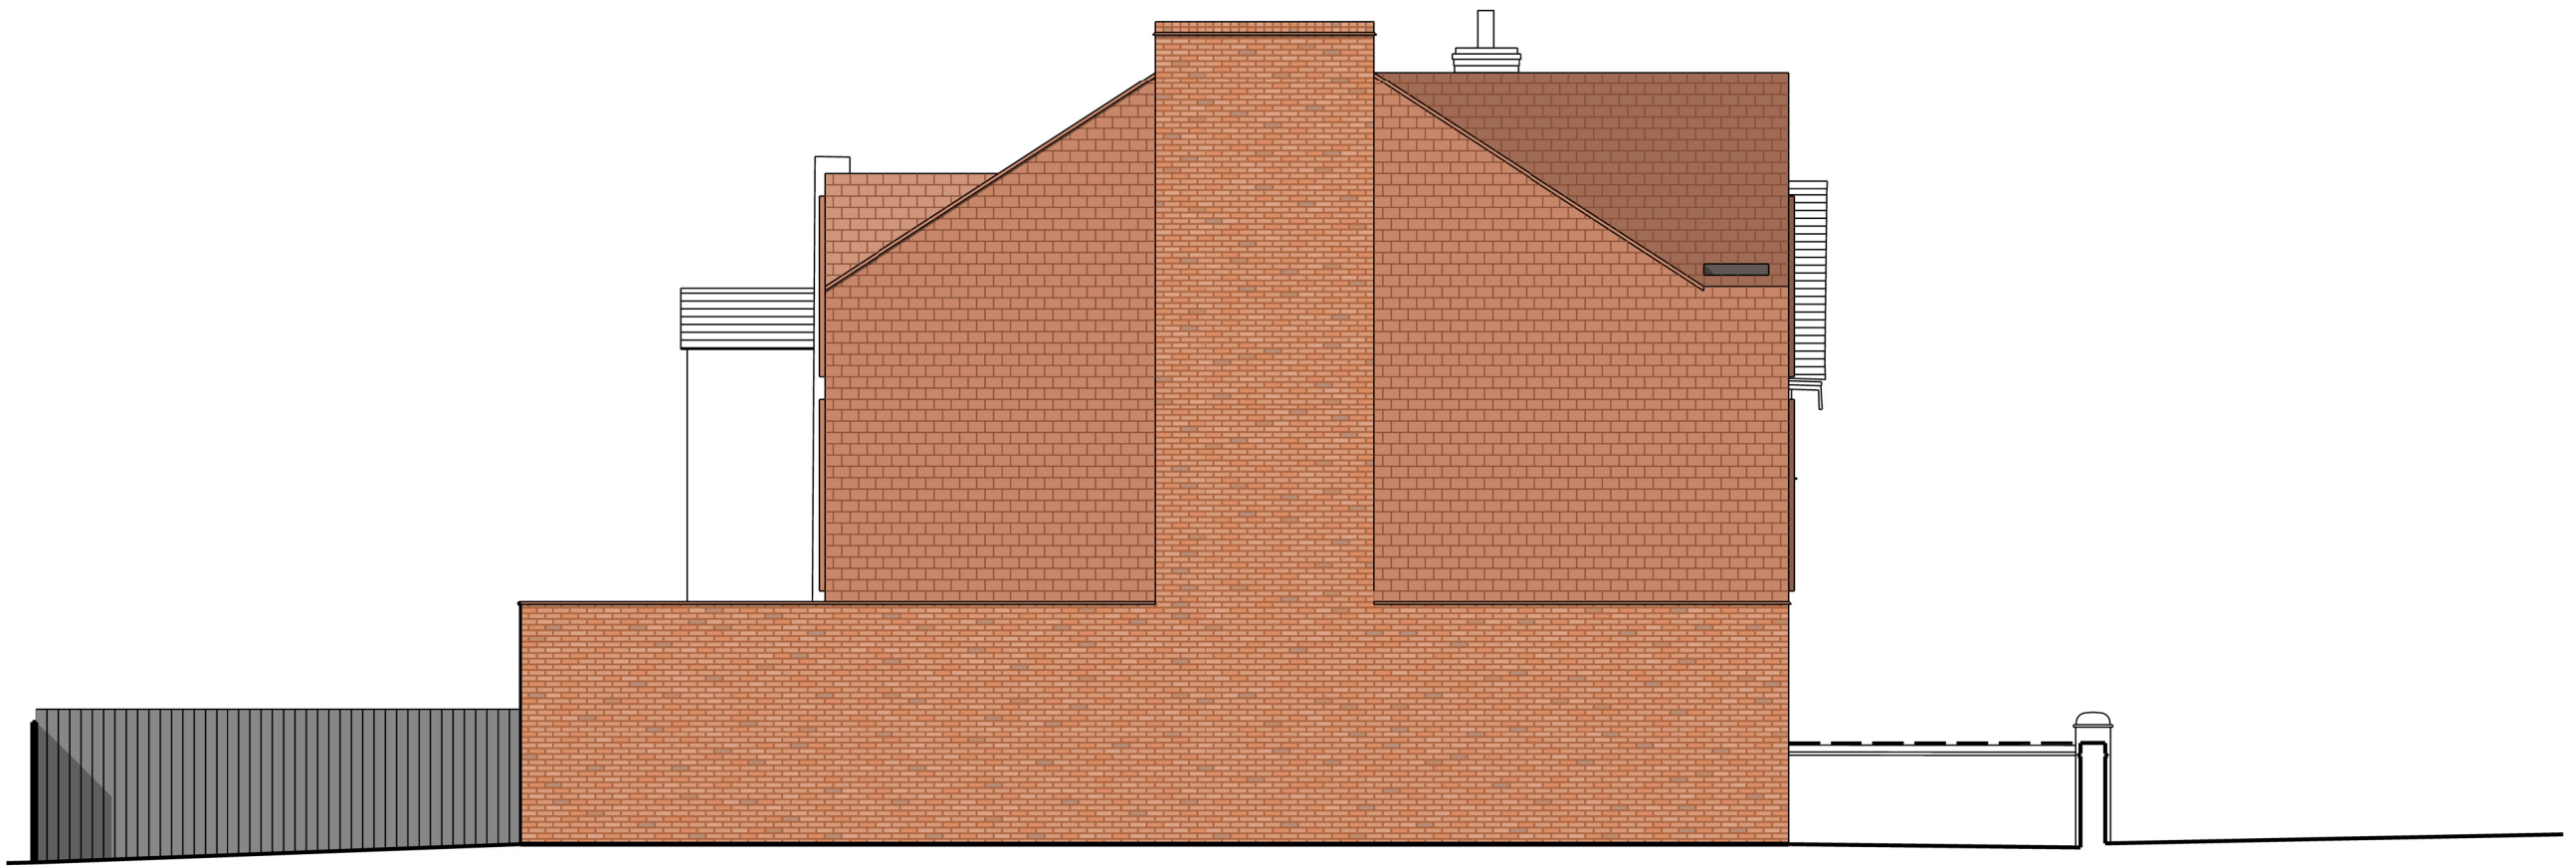

Notes

- | | | | |
|---|--|---|--|
|  | Terracotta roof tiles (to match terracotta wall tiles) with concealed gutter |  | Stained timber doors and fencing
Colour: black/grey |
|  | Terracotta wall tiles (to match terracotta roof tiles) |  | Flush PPC aluminium window frame
Colour: to match terracotta tiles |
|  | Red brick wall (and PPC drip detail to match colour of terracotta tiles) |  | Flush PPC aluminium rooflight frame
Colour: to match terracotta tiles |
|  | Red brick boundary wall (and PPC drip below to match colour of terracotta tiles) |  | Recessed PPC aluminium window frame with projecting
PPC aluminium surround. Colour: to match terracotta tiles |

edmunds architects ltd
www.edmundsarchitects.com

Do not scale from this drawing

This drawing is the copyright of edmunds architect ltd

All dimensions to be checked on site by contractor
Contractor to report any dimensional discrepancies,
errors or omissions prior to works commencing on site

Rev.	Date	Drawn	Description
P2	24.04.2023	AE	Issued for Planning
P3	22.09.2023	AE	MCC comments incorporated

Project
WOODLANDS ROAD
Client
AIRSHACK PROJECTS 359
Scale
1:100 @ A3
Status
FOR PLANNING
Drawing no. / Title
0079_al(05)020_P3

edmunds architects

PROPOSED NORTH ELEVATION
(SIDE)