


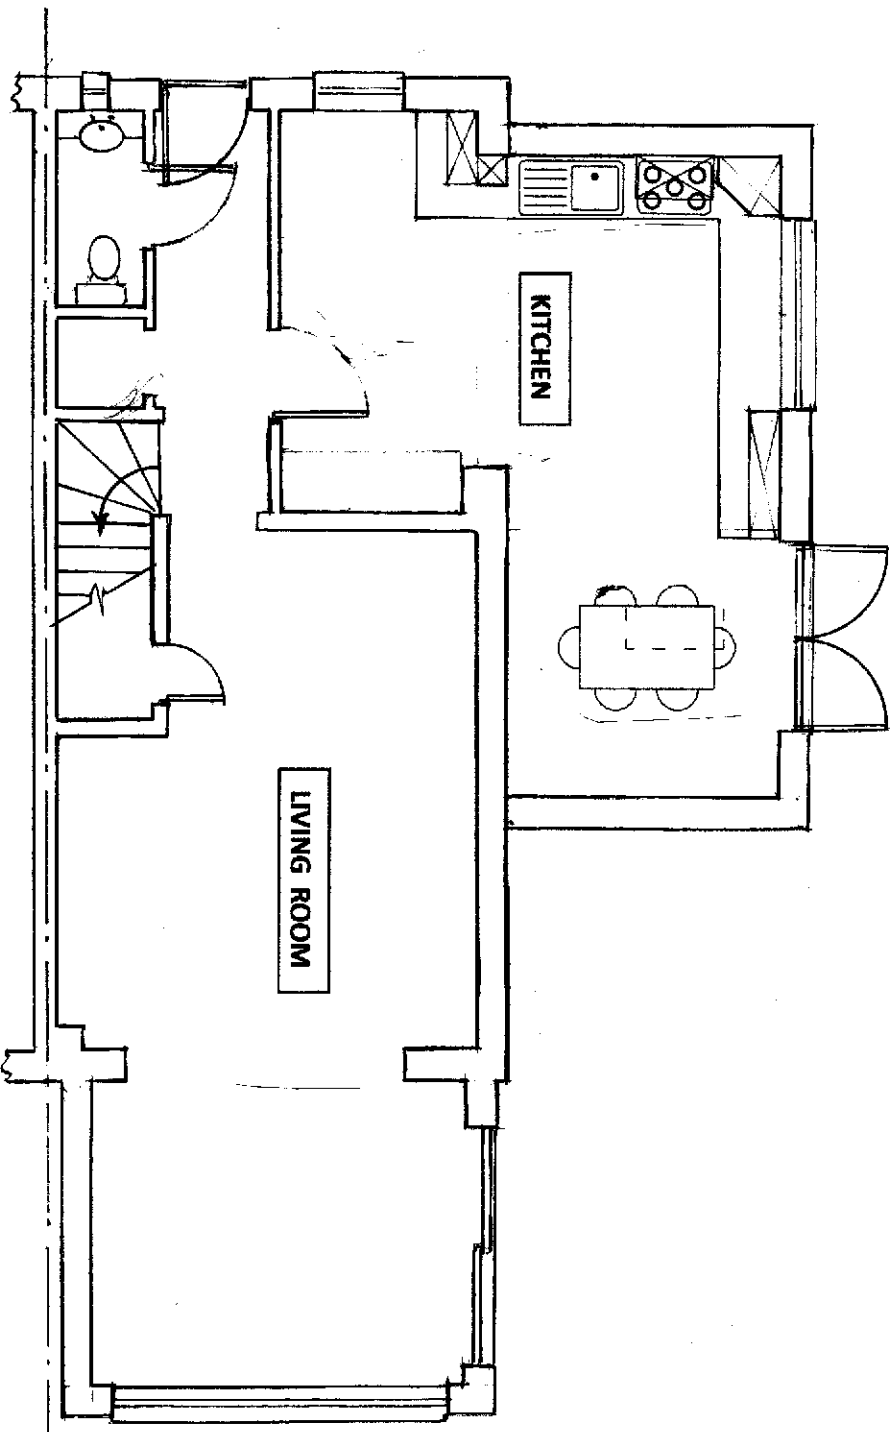

GROUND FLOOR PLAN AS PROPOSED

Client:-	Mr. & Mrs. Maddon
Job Title:-	EXTENSION AT 27 EDGECCOTE CLOSE, SHARSTON, MANCHESTER
Drawing Title:-	GROUND FLOOR PLAN AS PROPOSED
Drawing No.:-	22-01-24-05-A