



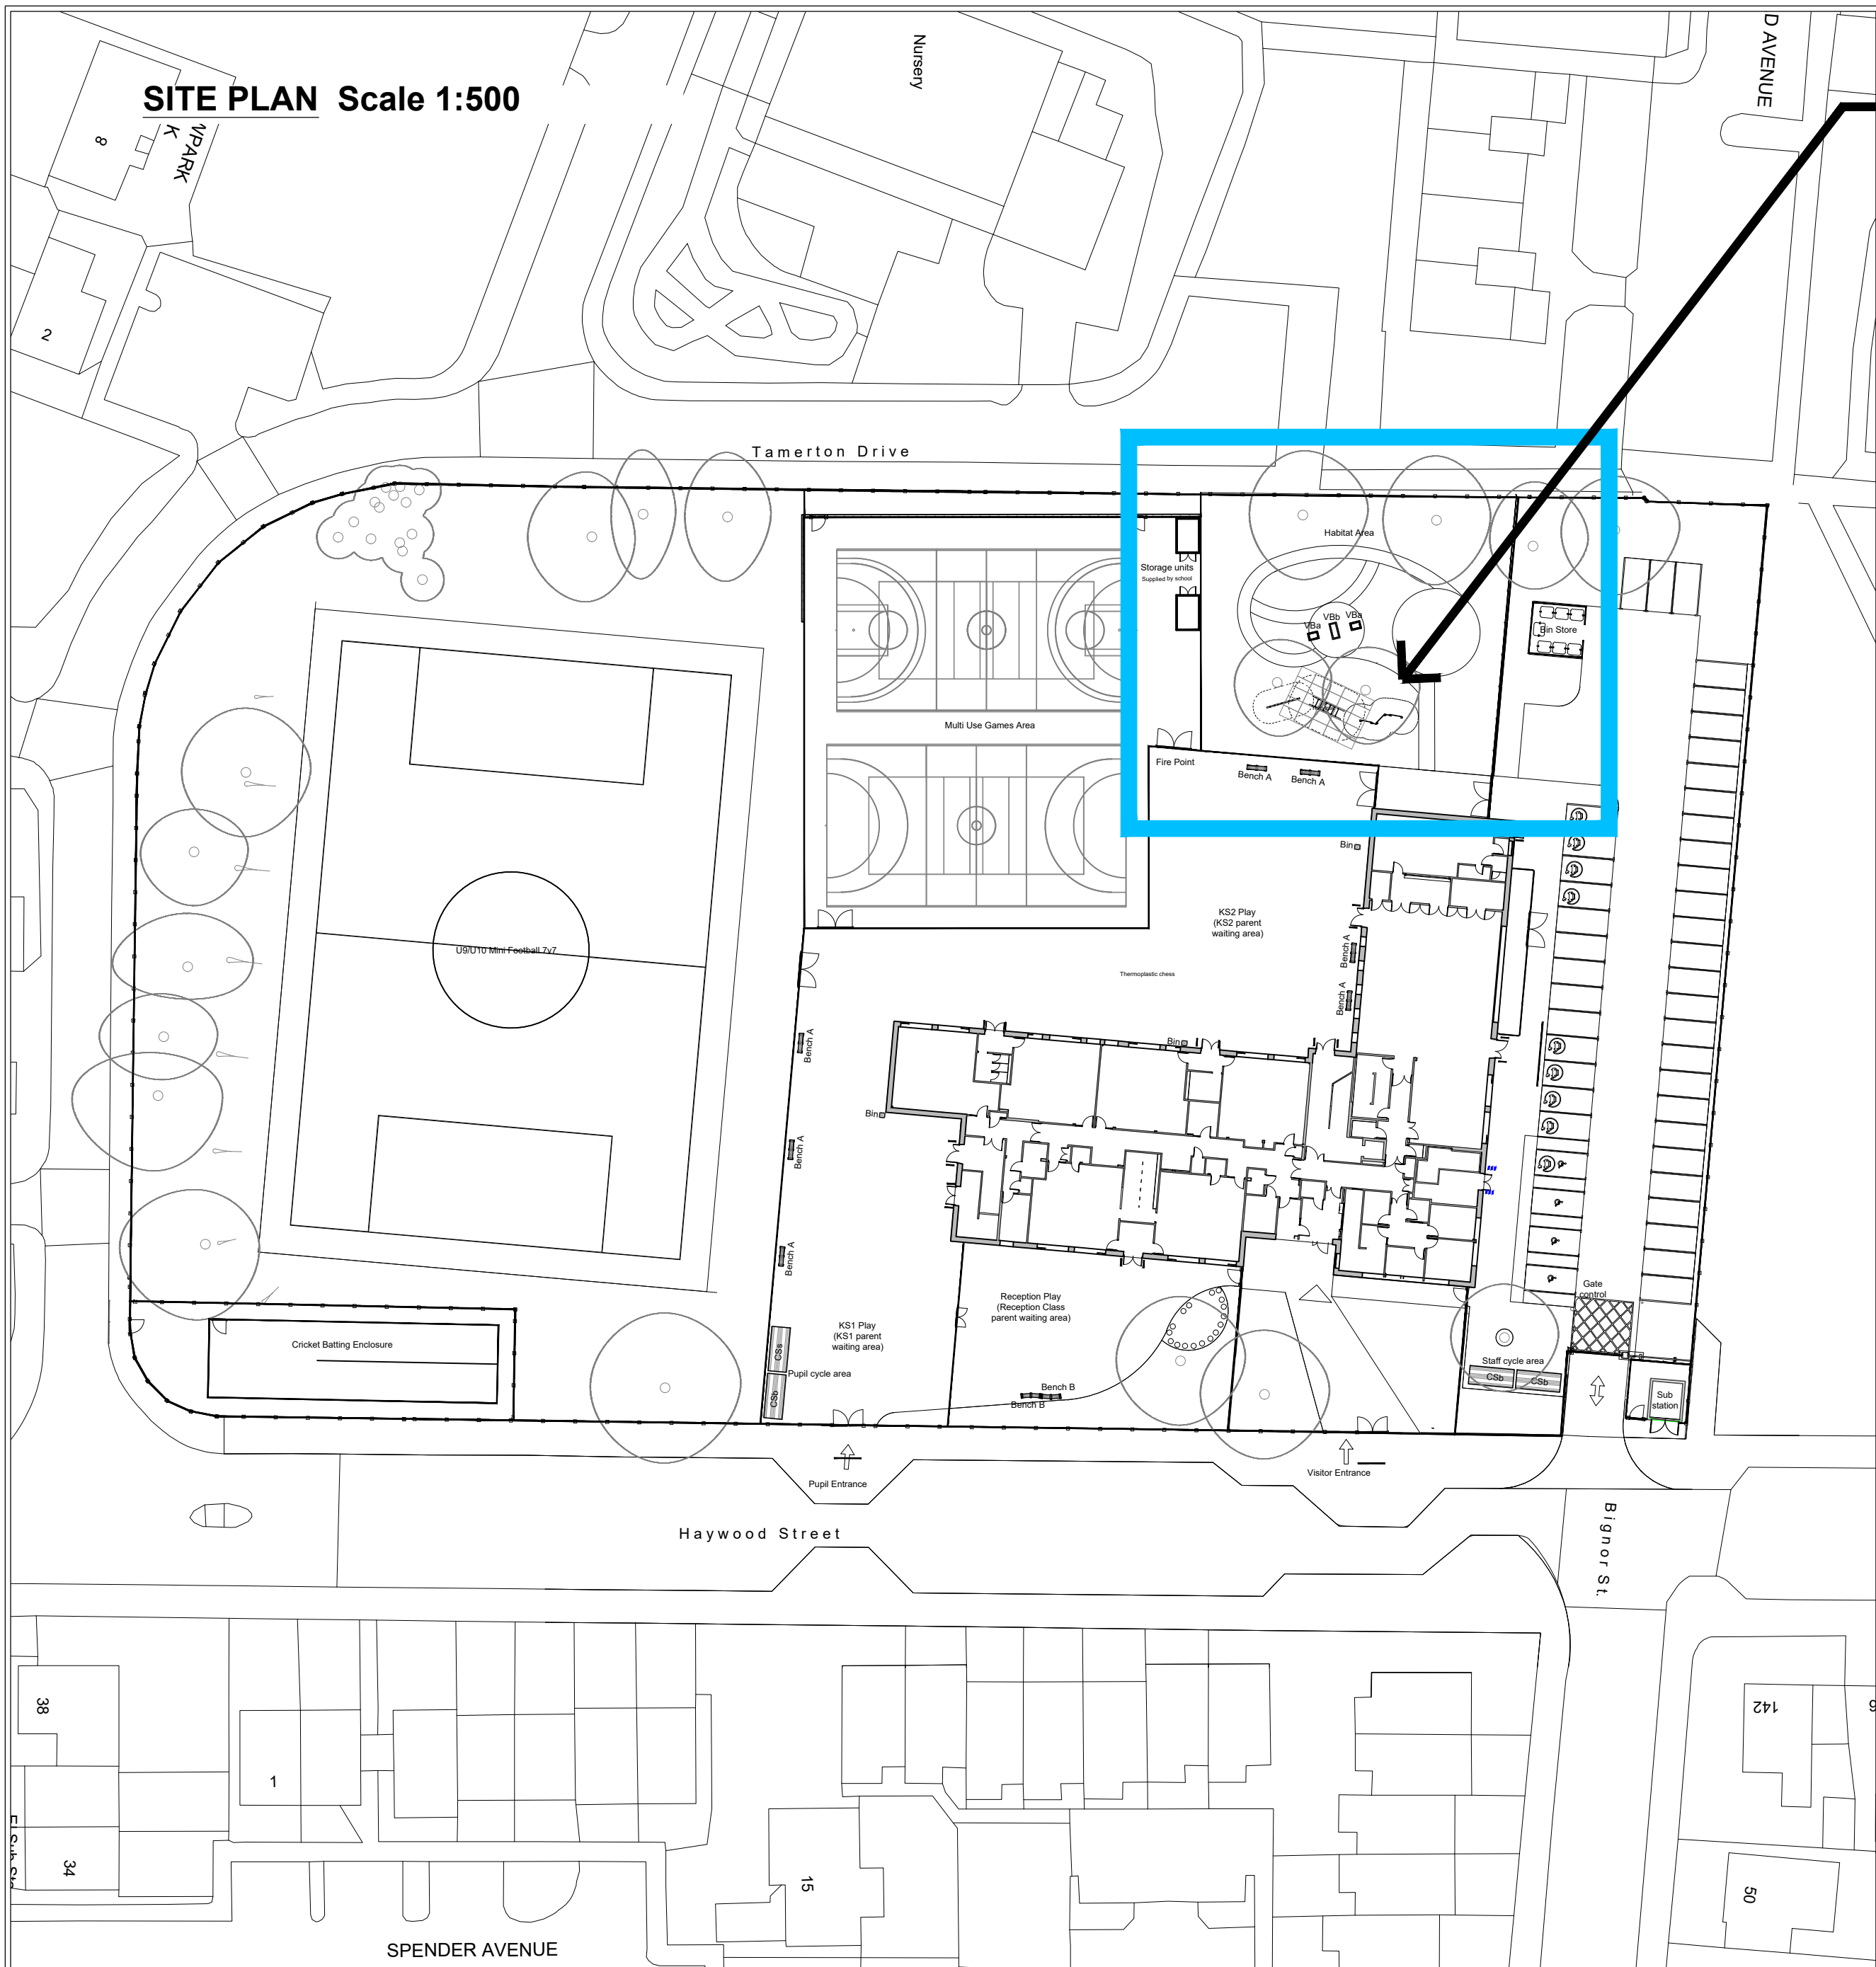

TRIM TRAIL PROPOSALS

TRIM TRAIL FURNITURE SPECIFICATIONS Scale 1:50

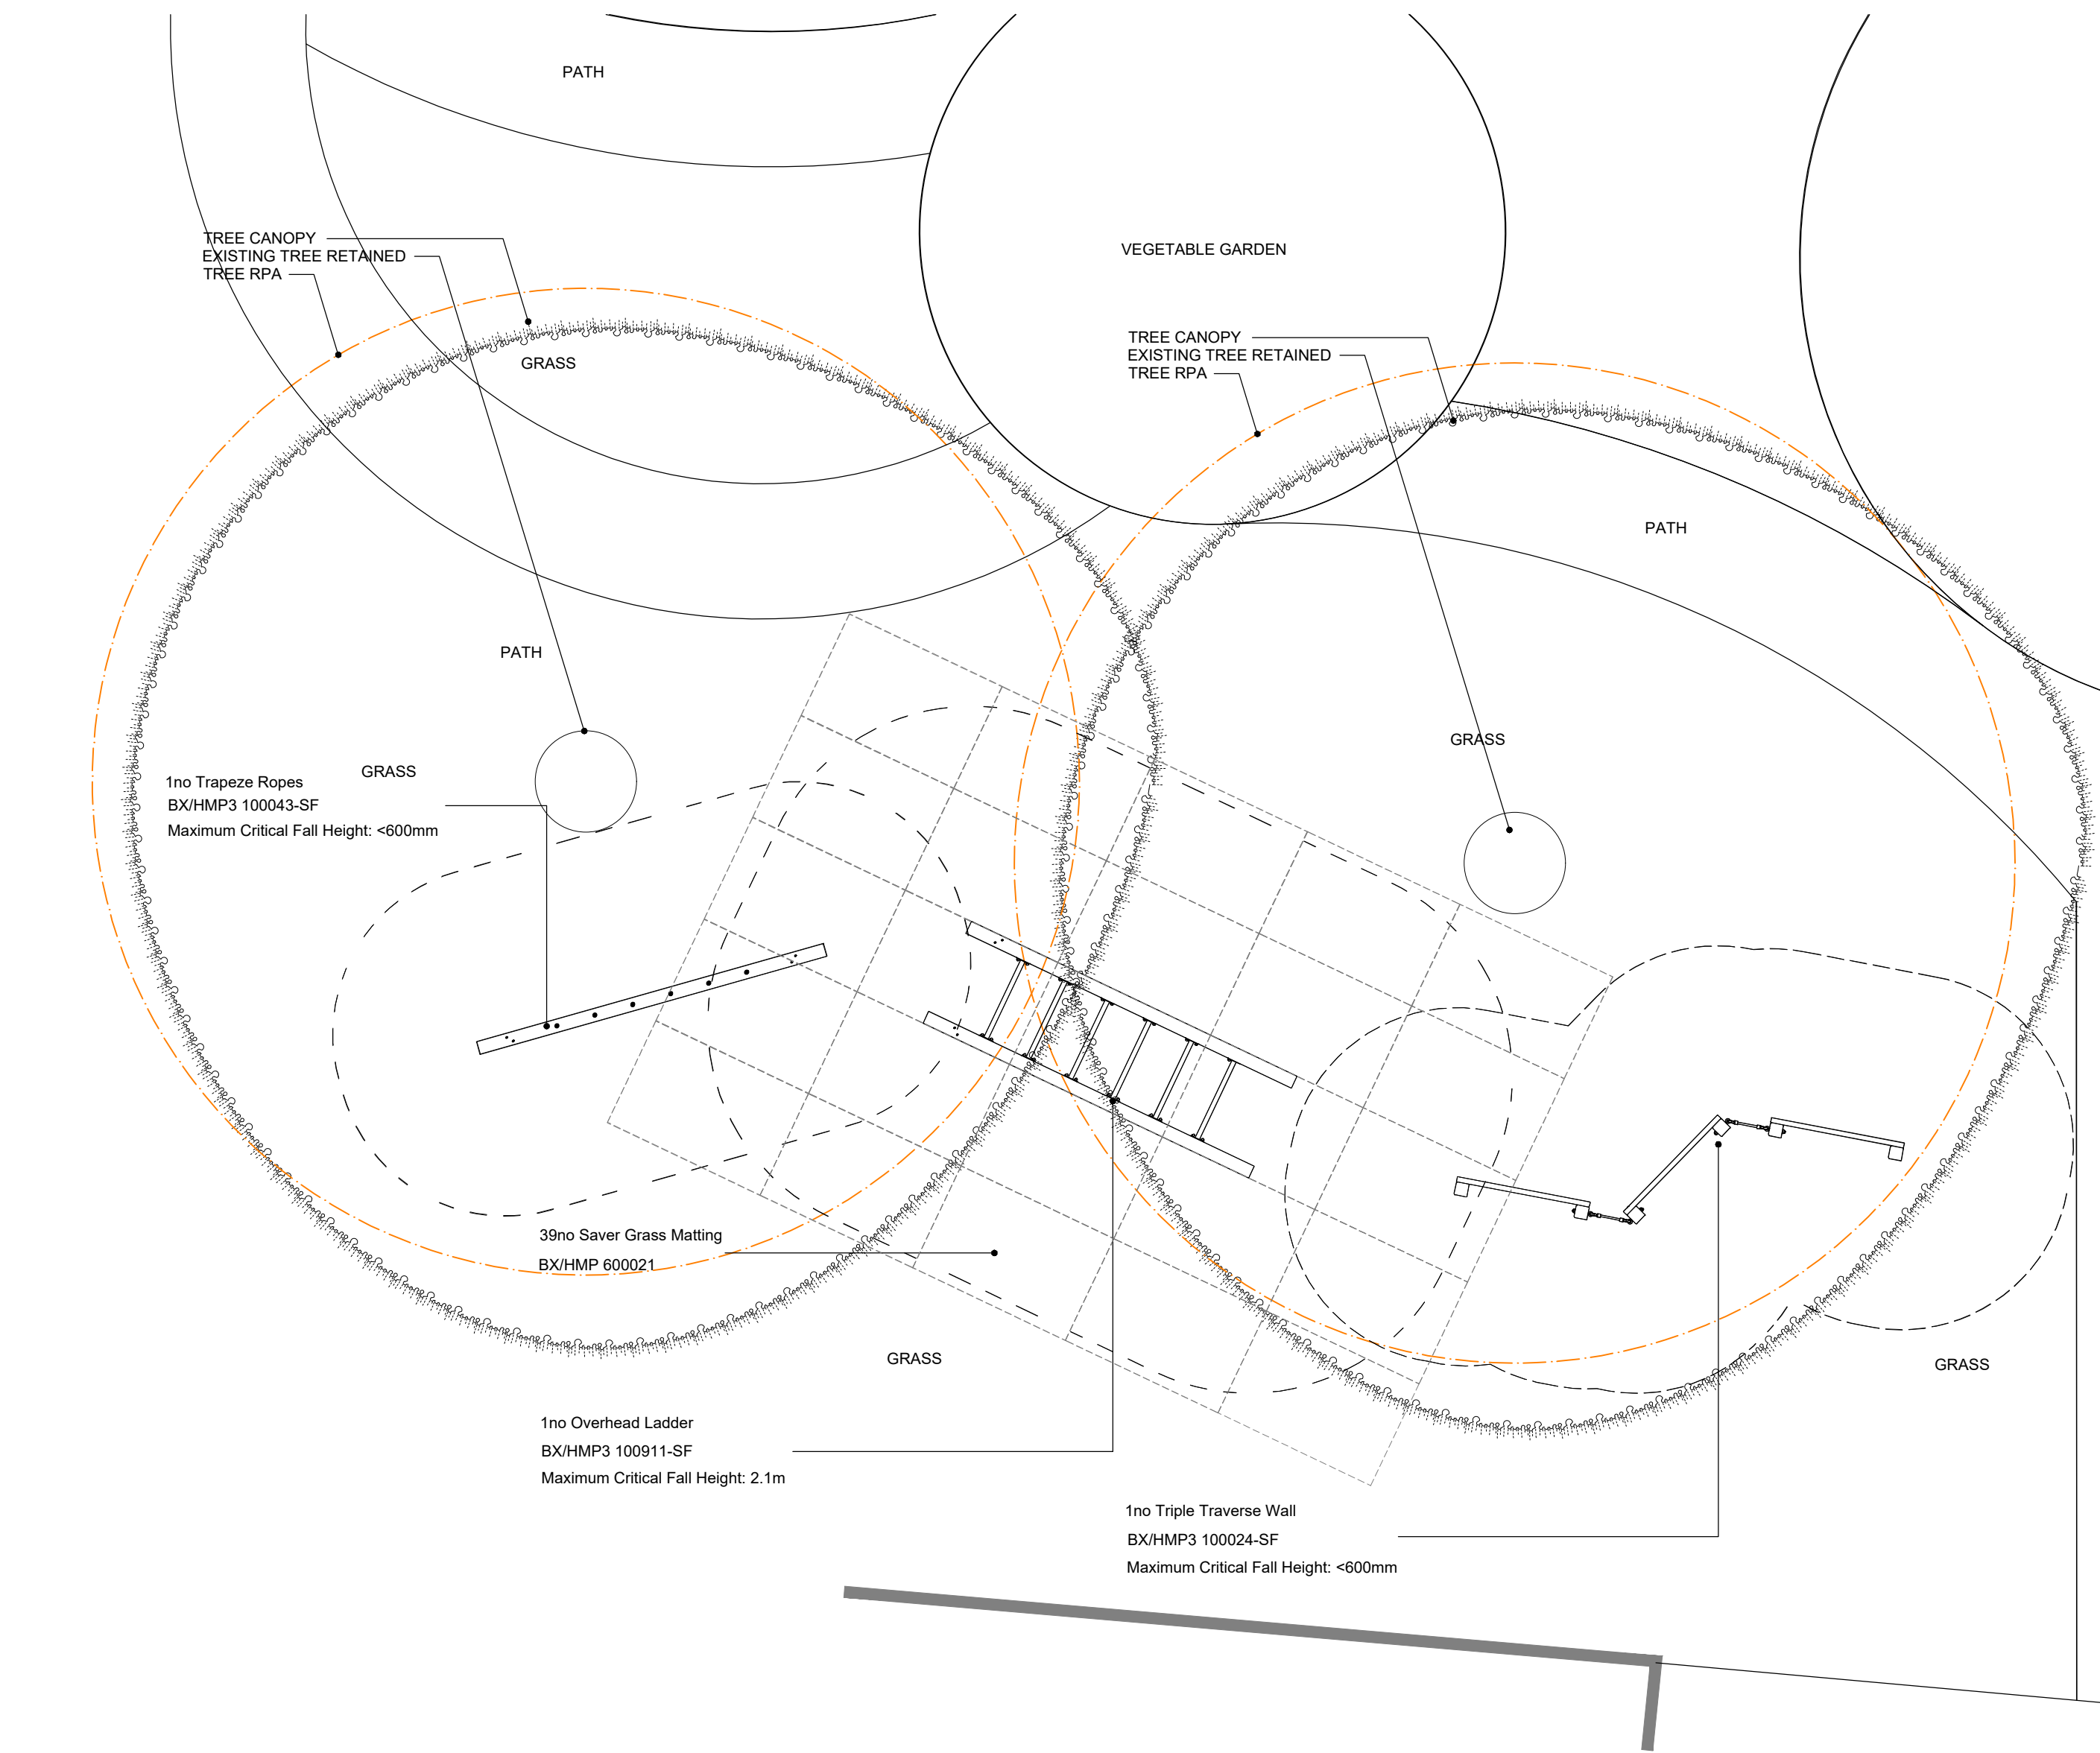

NOTES:

1. Drawing scaled & issued for planning purposes only.
2. All selling out, levels & dimensions to be checked on site by the Contractor (s) prior to the relevant orders being placed & installation of materials, any discrepancies are to be brought to the attention of the client & contract administrator.
3. This drawing is to be read in conjunction with all others relating to the project & all information derived accordingly, any anomalies to be reported to the client & contract administrator.
4. Work shown on this drawing to be carried out in accordance with current British Standards & Codes of Practice.
5. © This drawing is the Copyright of Saville Landscape Design Ltd & may not be reproduced in any form without prior written consent from Saville Landscape Design Ltd.

KEY

	Cycle Shelter
	eg SFD Hennessy 4m shelter Ref: SFD114, powder coated finish
	Red RAL 3020 with 3no. 5 hoop Budget Scooter Rack galvanised finish & fixing kit Ref SFD35998 fixed to wearing course
	Cycle Shelter
	eg SFD Hennessy 4m shelter Ref: SFD114, powder coated finish
	Red RAL 3020 with 1no. 5 hoop Sheffield Toast Rack galvanised finish Ref SFD4205 fixed to wearing course
	Raised planing bed
	600mm high timber sleeper bed filled with imported topsoil, gravel drainage layer & waterproof membrane
	Raised planing bed
	400mm high timber sleeper bed filled with imported topsoil, gravel drainage layer & waterproof membrane
	Bench
	eg Second Life Products Wales Ltd Recycled Plastic Edge Bench, 1800L x 450H x 430W, Black/Brown colour finish, surface mounted fixings to suppliers recommendations
	Bench
	eg Second Life Products Wales Ltd Recycled Plastic Curved Edge Bench, 1800L x 450H x 430W, Black/Brown colour finish, surface mounted fixings to suppliers recommendations
	Litter Bin
	eg Broxap Buxton Litter Bin, Ref BX45G 2563, powder coated finish Sky Blue RAL 5015 with both down fixings

PRODUCT SUPPLIER INFORMATION

TRIM TRAIL

Hand Made Places at Broxap Ltd
Rowhurst Industrial Estate
Chesterton
Newcastle-under-Lyme
Staffordshire
ST5 6BD
Tel: (0)1420 474 111
info@handmadeplaces.co.uk

CYCLE SHELTER

Street Furniture Direct
Adlington Business Park
Adlington
Macclesfield
Cheshire
United Kingdom
SK10 4NL
Tel: (0)1625 879 442
enquiries@streetfurnituredirect.co.uk

SEATING


Second Life Products Wales Ltd
BIRCH/SLPW Abernant Yard
Pontardawe Road
Rhydyfro
Pontardawe
Swansea
SA8 4SX
Tel: 01269 826740
sales@slpw.co.uk

LITTER BIN


Broxap Ltd.
Rowhurst Industrial Estate
Chesterton
Newcastle-under-Lyme
Staffordshire
ST5 6BD
Tel: 01782 564411
info@broxap.com

TYPICAL CONSTRUCTION DETAILS

RAISED PLANTER WALL SECTION Scale 1:10

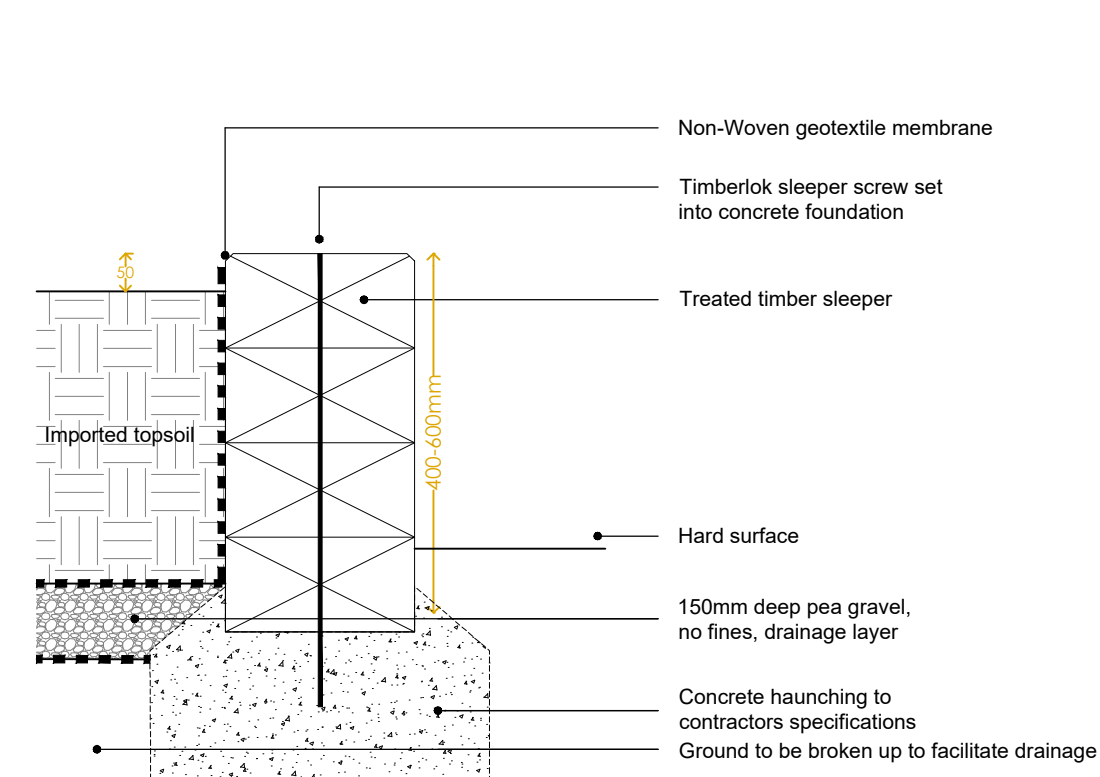


SAFETY MATTING DETAIL NTS

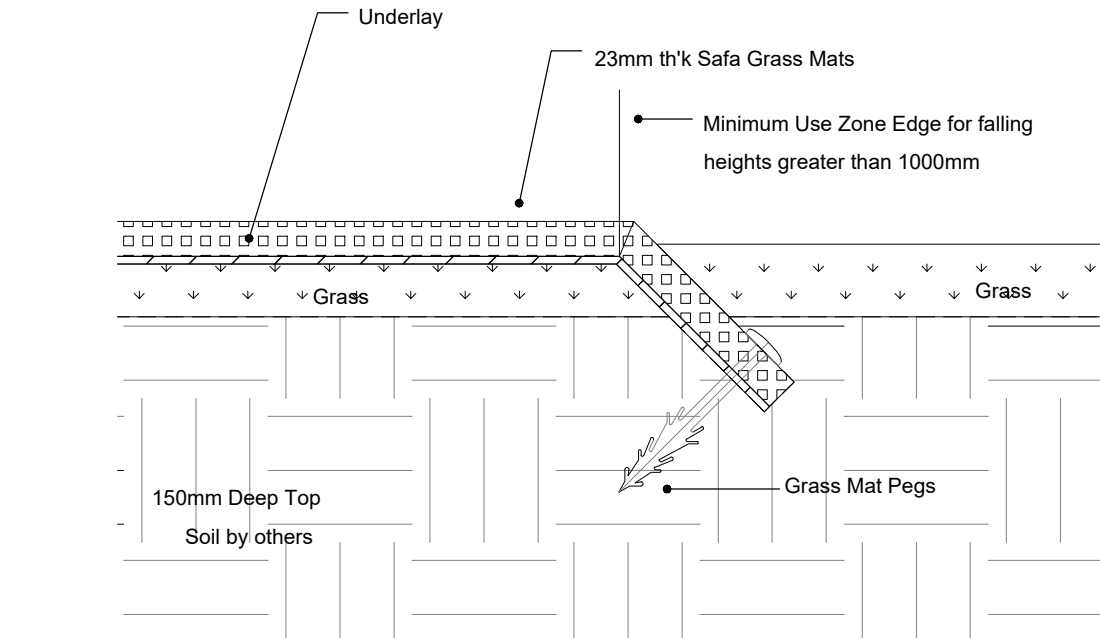


RAISED PLANTER PLAN DIMENSIONS Scale 1:50

VBa - 600mm HIGH

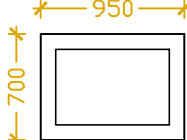


VBb - 400mm HIGH

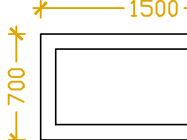

SEATING & LITTER BIN IMAGES



CYCLE SHELTER IMAGES & SPECIFICATIONS

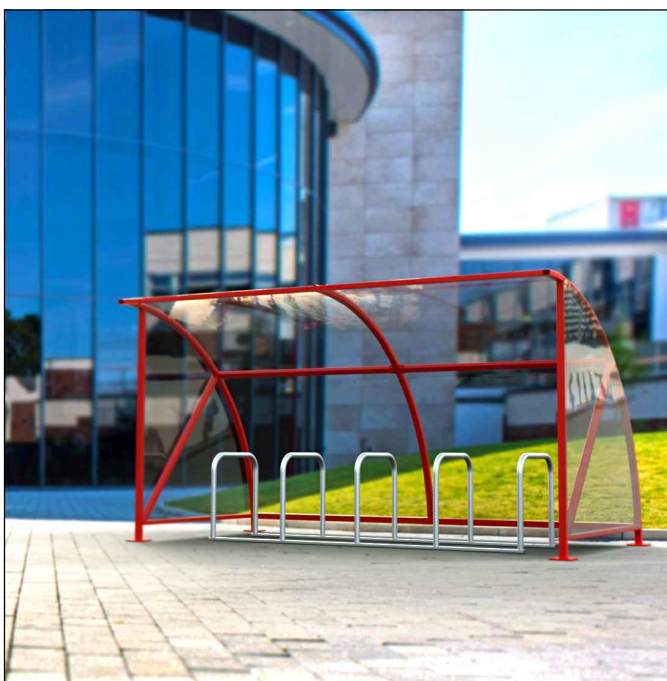

HENNESSY 4M SHELTER SPECIFICATIONS


Product Code: SFD444
Weight: 235.00 kg
Length: 4100mm
Width: 2100mm
Height: 2150mm
Fixing: Surface Mounted M10 expansion bolts
Material: Steel
Color: Galvanised

BUDGET SCOOTER RACK SPECIFICATIONS

Product Code: SFD444
Weight: 56.00 kg
Length: 1050mm
Width: 240mm
Height: 800mm
Diameter: 48mm
Fixing: Surface Mounted M10 expansion bolts
Material: Steel
Color: Galvanised

5 HOOP SHEFFIELD TOASTRACK SPECIFICATIONS

Product Code: SFD405
Weight: 68.00 kg
Length: 3000mm
Width: 750mm
Height: 800mm
Diameter: 48mm
Fixing: Surface Mounted M10 expansion bolts
Material: Steel
Color: Galvanised

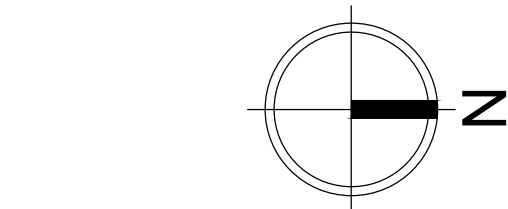

Rev	Description	Initial	Date
0	Updated to latest site plan	KAS	Aug23
C	Updated to latest site plan	KAS	May23
B	Updated to latest site plan, bins & benches added	KAS	Mar23
A	Updated to latest site plan, supplier details added	KAS	Mar23

saville LANDSCAPE DESIGN
Hatherlow House Romiley Stockport: Cheshire SK6 3DY
T : 0161 406 7333 E : info@savillelandscape.co.uk
M : 07502 289193 W : www.savillelandscape.co.uk

CLIENT

Conlon Construction Ltd

PROJECT TITLE

Olive Primary School

DRAWING TITLE

Typical Construction Details -

Furniture

STATUS

CONSTRUCTION

SCALE	SHEET SIZE	DRAWN	CHECKED	DATE
Varies	A1	KAS	-	Aug23
PROJECT NO.	DRAWING NO.	REV.		
406	06	D		