




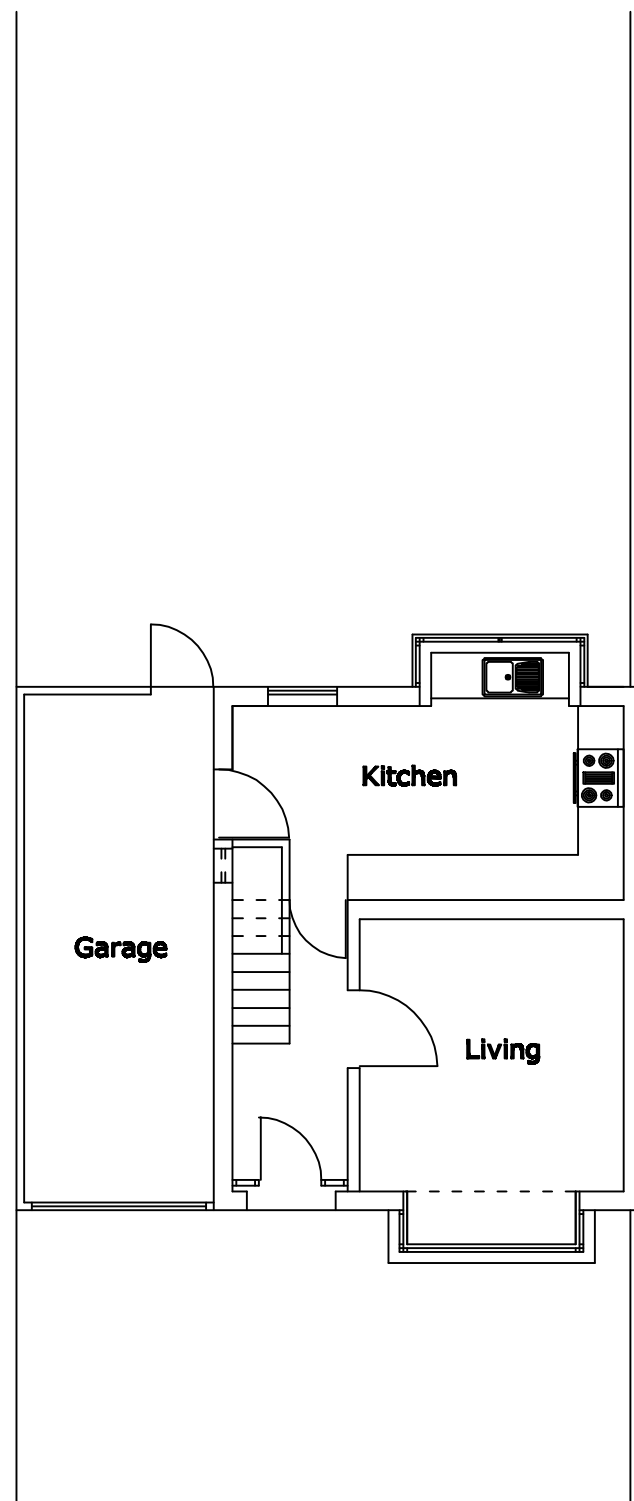

Existing Ground Floor Plan

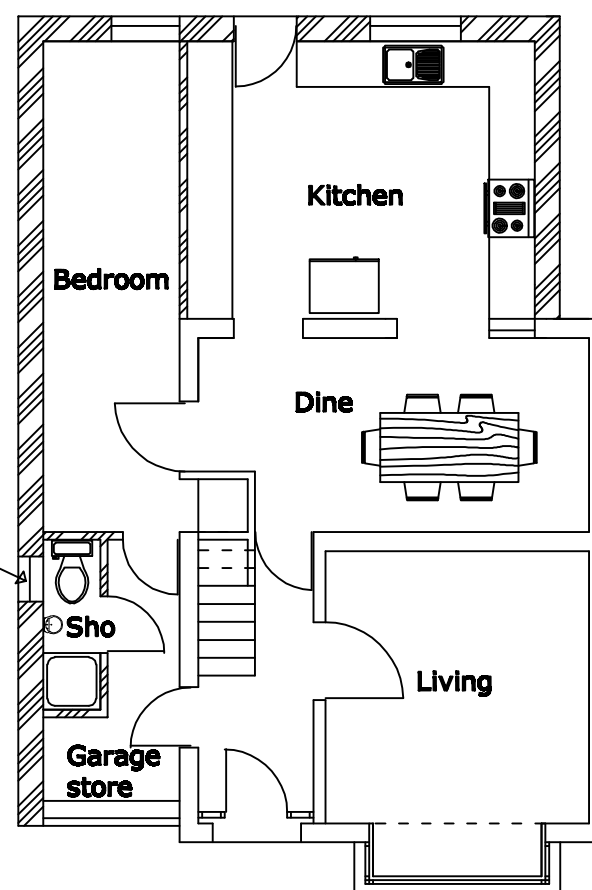

Proposed Ground Floor Plan

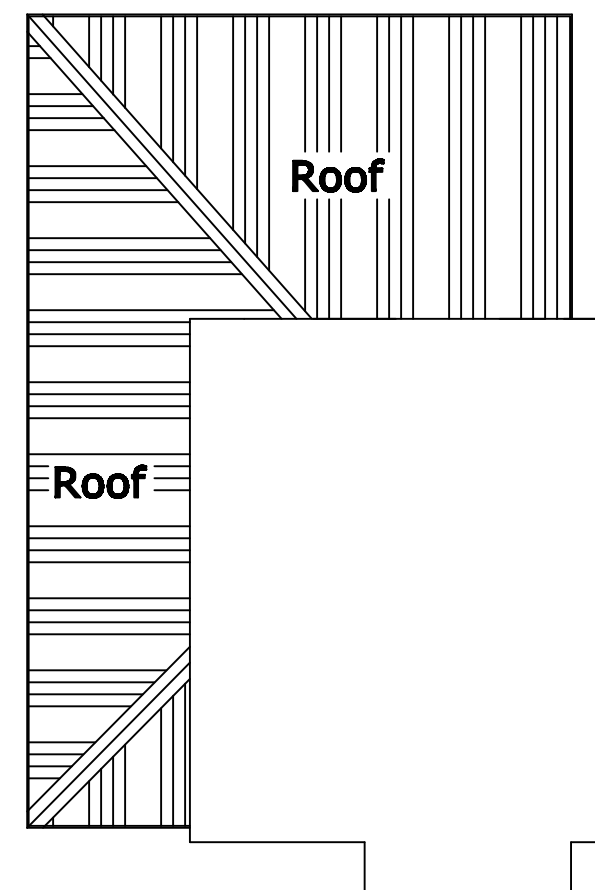


Roof Plan of extension

Scale Bar 1:100



Materials for new building:

Roof: Tiles to match surroundings
Elevations: Fenestration to match surroundings
Doors & Windows: White, UPVC, double glazed.

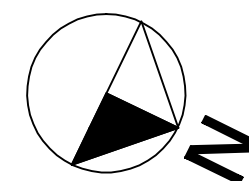

Revision	Description	Date
MOEPLANS Design & Build 600 Rochdale Manchester M9 5TT Tel: 07916002821		
Status	PLANNING CONTROL	
Proposed Extension to 90 Northmoor Road, Manchester M12 4PE		
DRAWING TITLE		
Plans		
DRAWN	CHECKED	SCALE
MI	MI	1:100 @A3
DATE		July 2023
DRAWING NO.		002A
REV		