


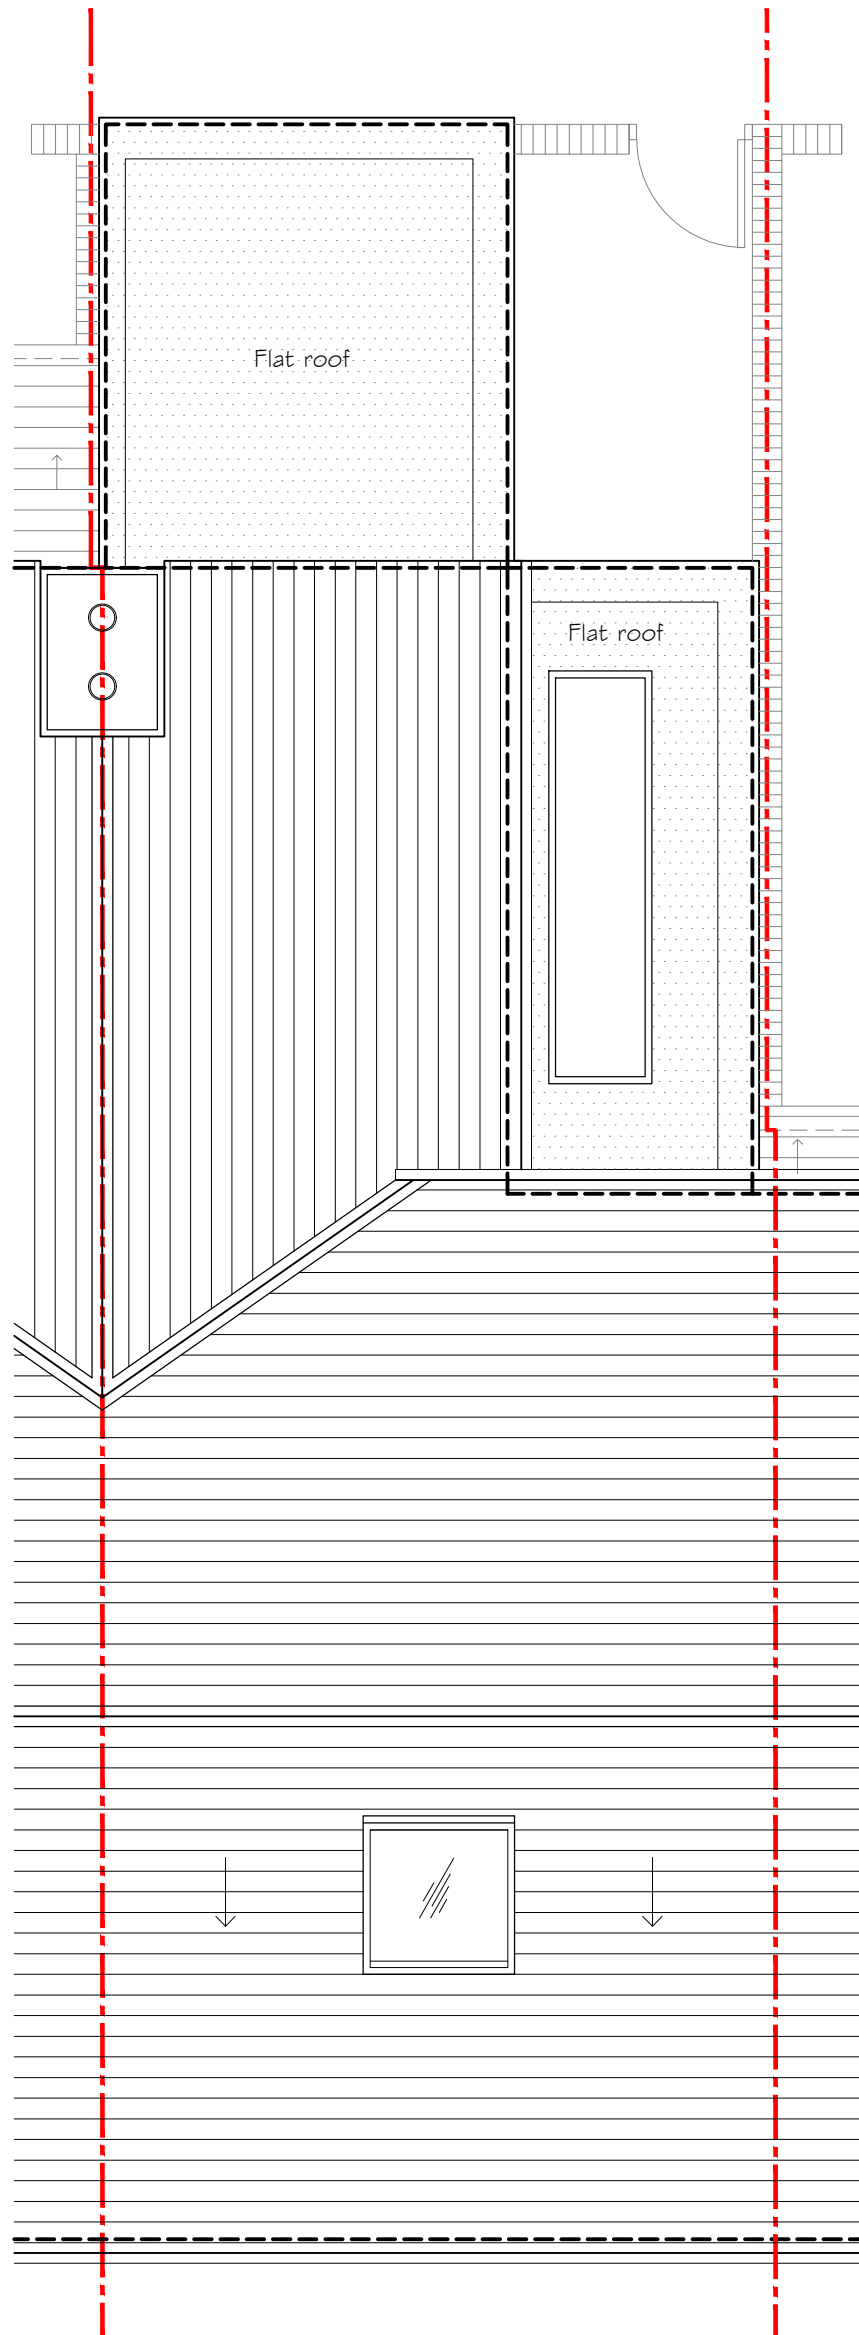

Roof

Revision	Description	Init.	Date
----------	-------------	-------	------

PLANNING

 <small>47A Park Lane Poynton Stockport Cheshire SK12 1RD Tel: 01625 403 516 Fax: 01625 403 516 E-mail: info@paz-architects.co.uk</small>	Project:		
	11 Bankfield Avenue, rear single storey extension		
	Client:		
	Drawing Title:		
PROPOSED			
ROOF PLAN			
Drawing No:	Rev:		
KR657-G9-PL-205	-		
Drawn By:	Checked:	Scale:	Date:
D.J.J	J. Albutt	1:50@A3	20.07.2023