



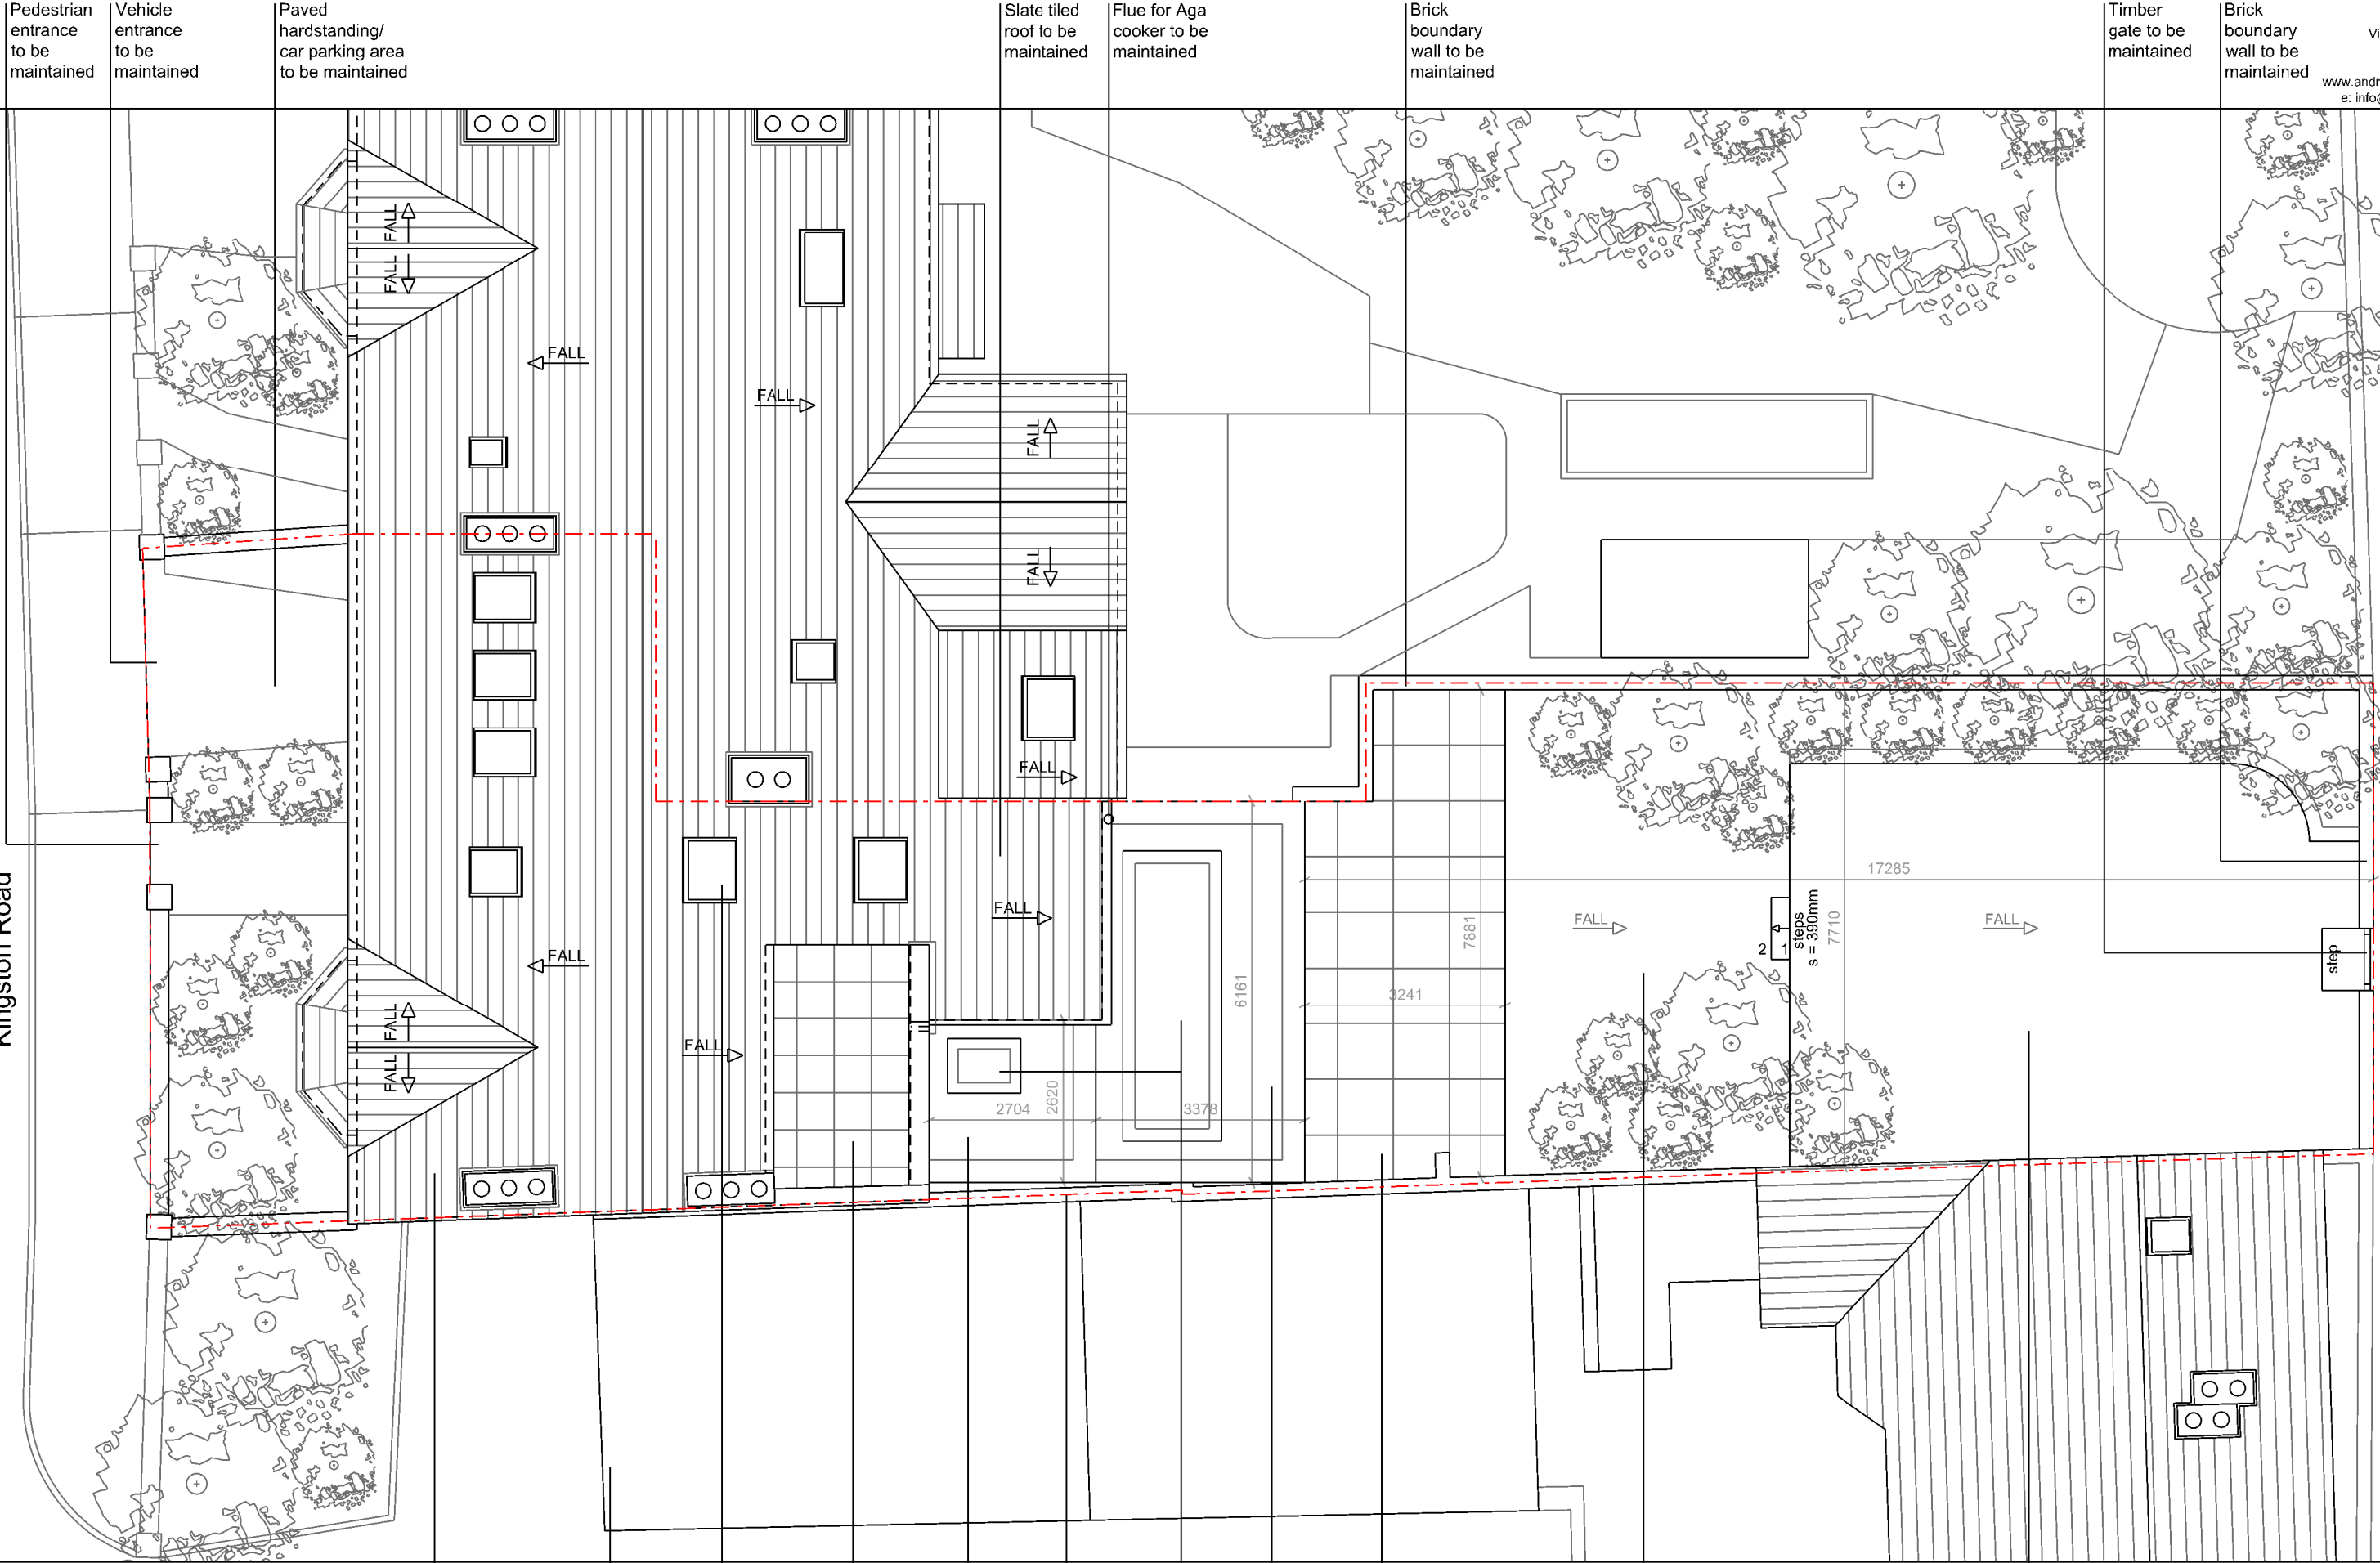

Proposed Site Plan



Do not scale
this design and drawing
is the copyright of
Andrew Wallace Architects
and Interior Designers and
may not be reproduced
in any form whatsoever
without his prior express
written consent

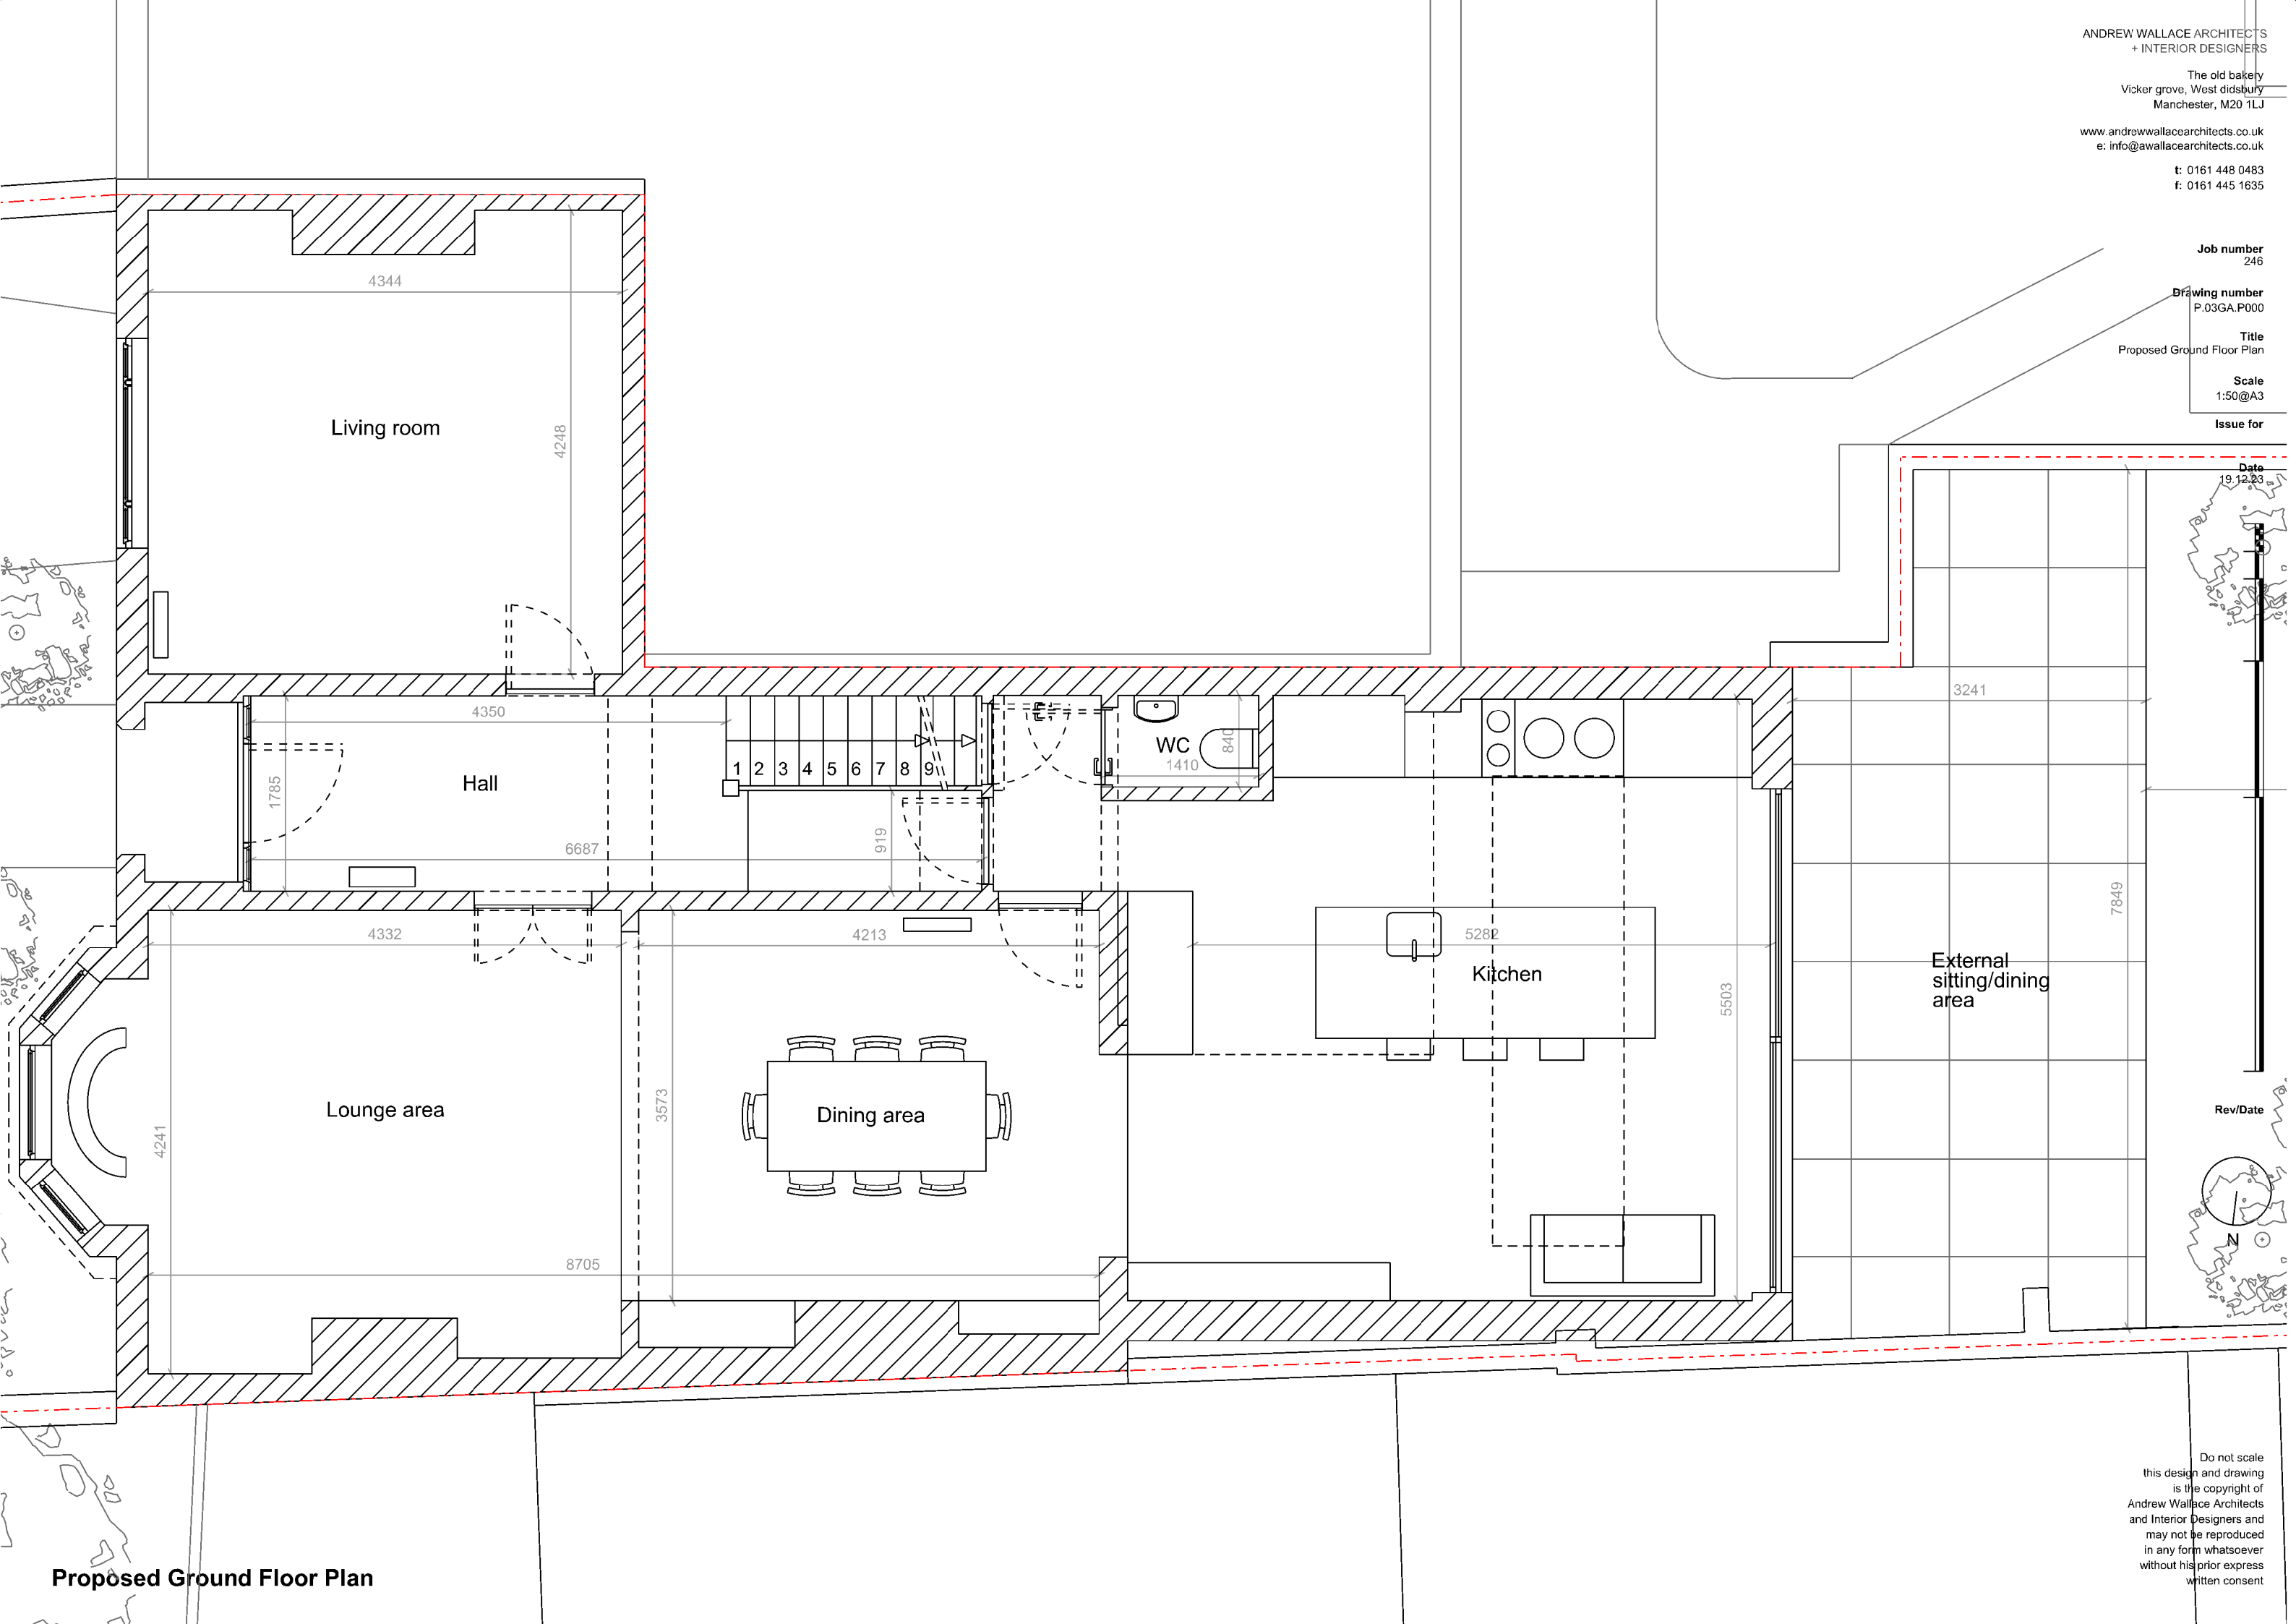

Proposed Ground Floor Plan

Job number
246

Drawing number
P.03GA.P001

Title
Proposed First Floor Plan


Scale
1:50@A3

Issue for

Date
19.12.23

Rev/Date

Do not scale
this design and drawing
is the copyright of
Andrew Wallace Architects
and Interior Designers and
may not be reproduced
in any form whatsoever
without his prior express
written consent

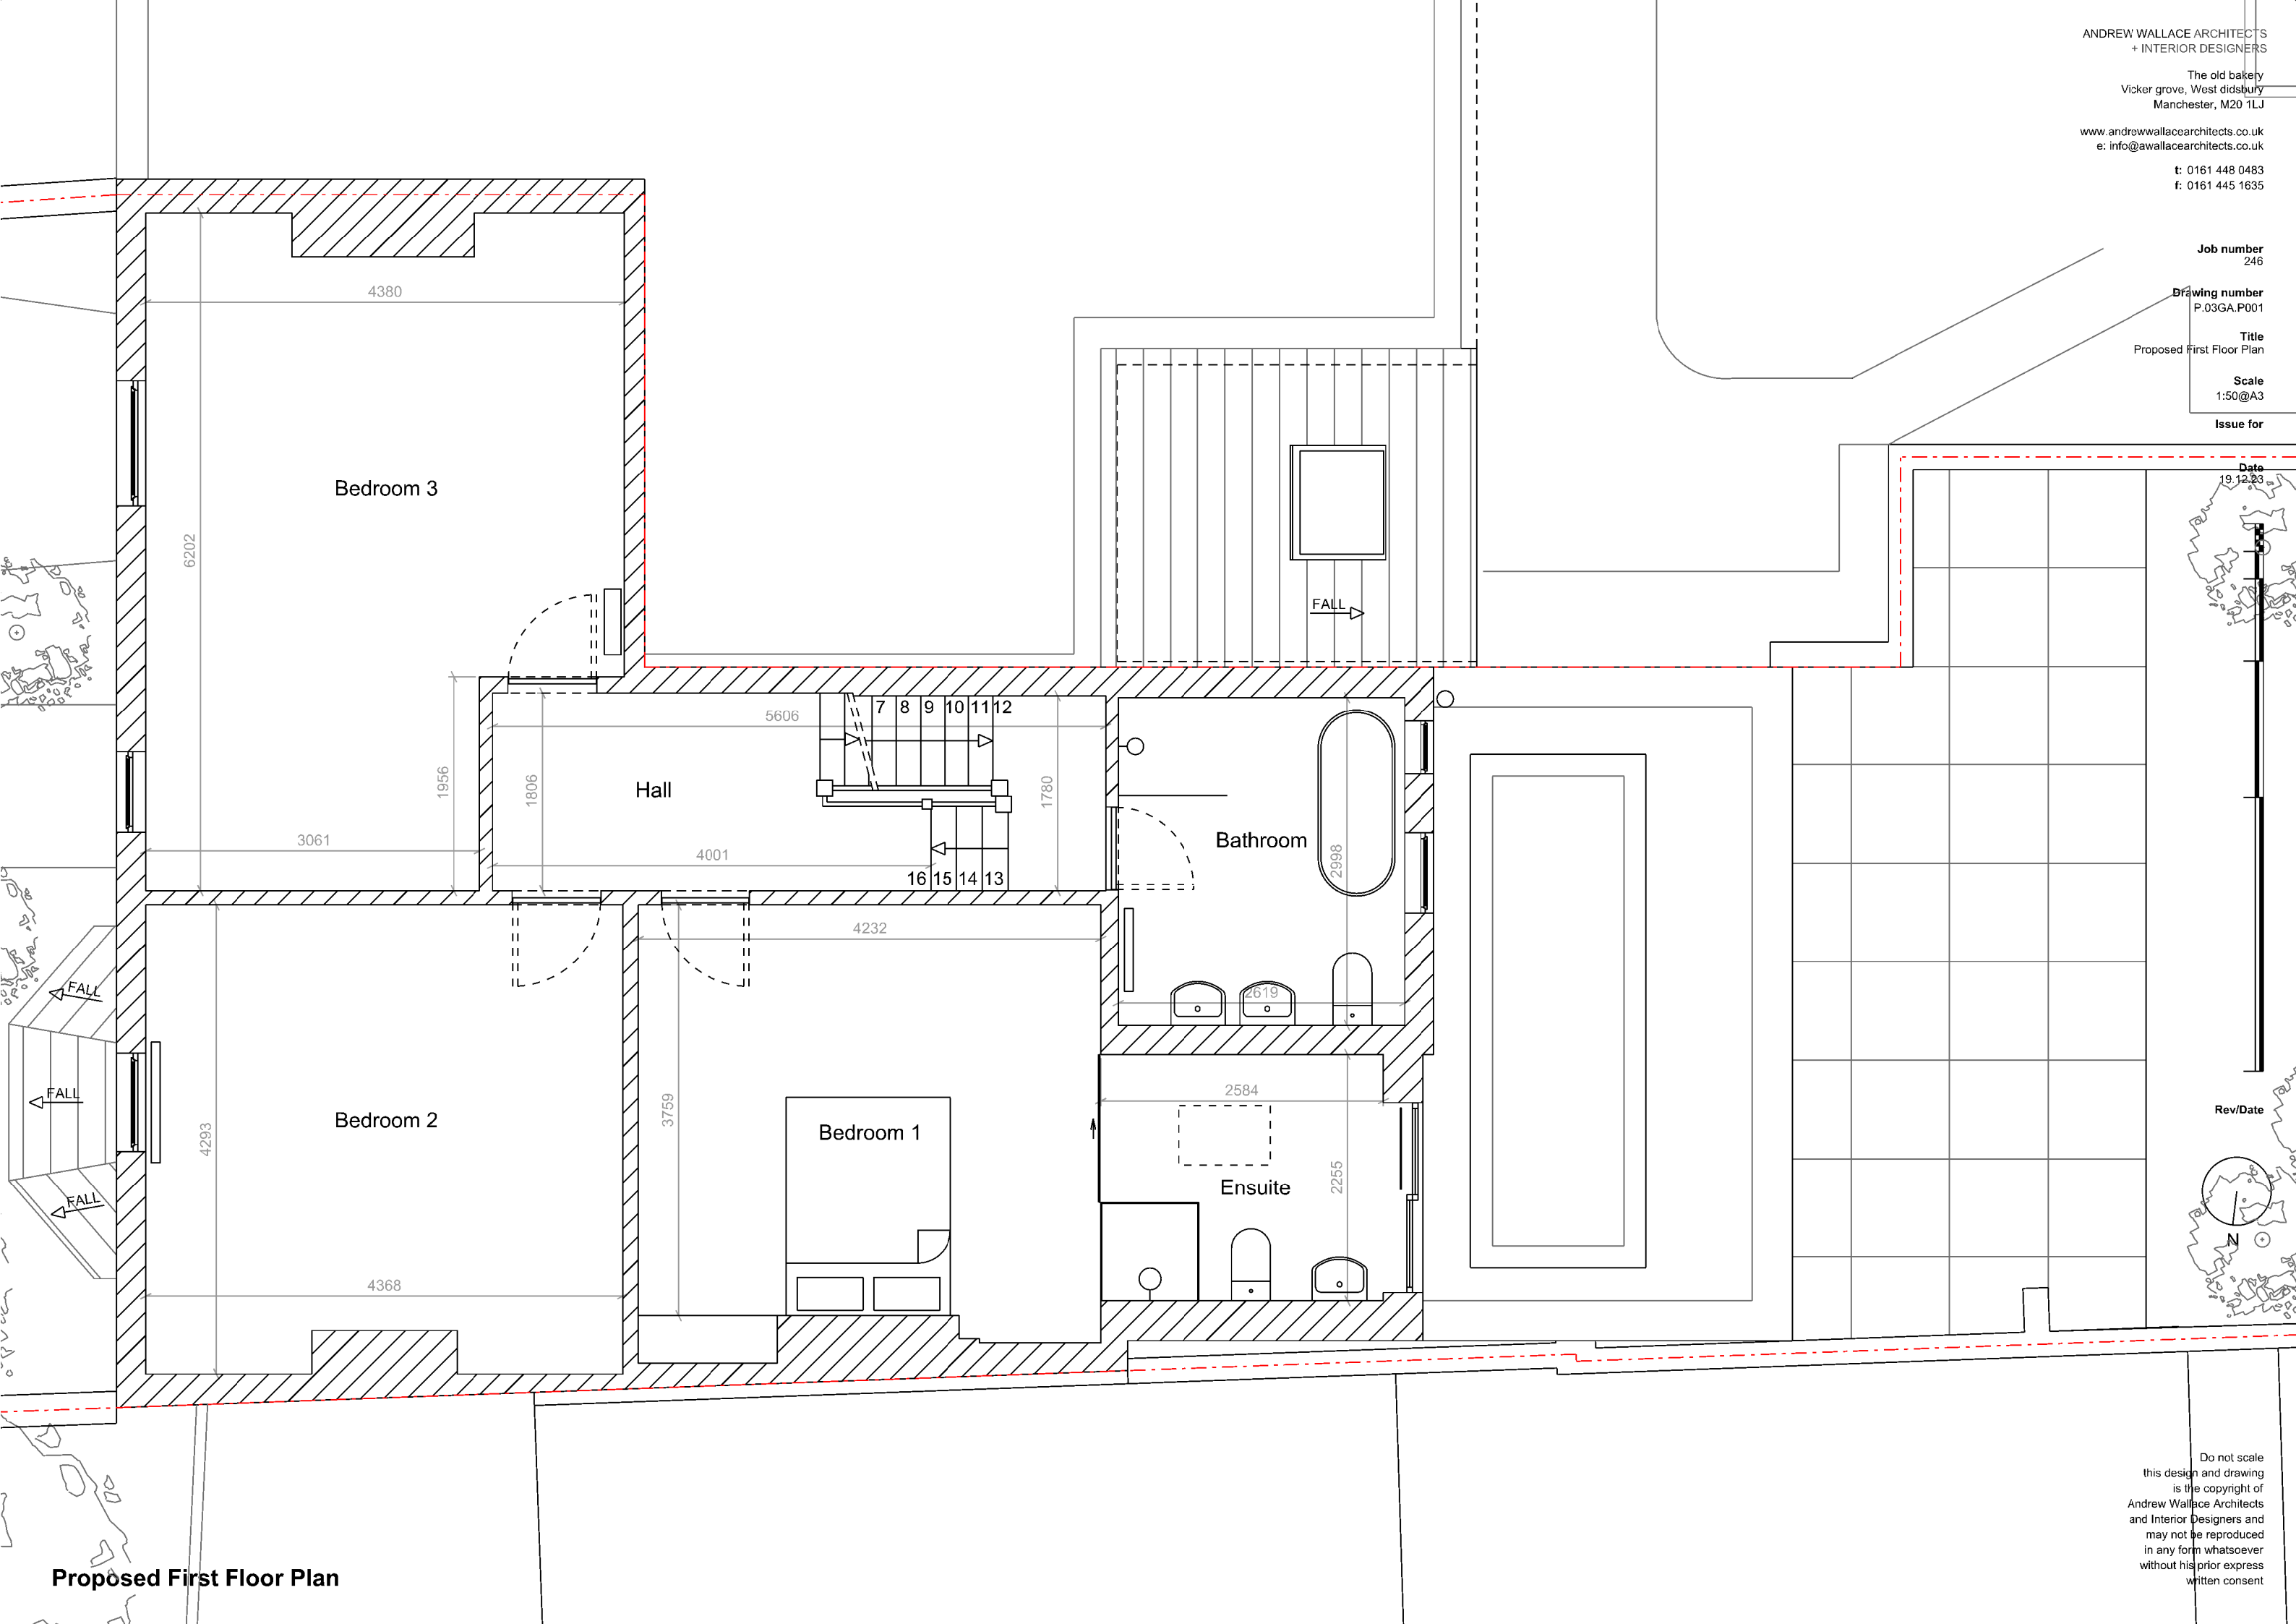

Proposed First Floor Plan


Drawing number
P.03GA.E001

Title
Proposed North Elevation

Scale
1:50@A3

Issue for

Date
19.12.23

 



Rev/Date

Garages to neighbouring flats


Proposed North Elevation

Do not scale
this design and drawing
is the copyright of
Andrew Wallace Architects
and Interior Designers and
may not be reproduced
in any form whatsoever
without his prior express
written consent

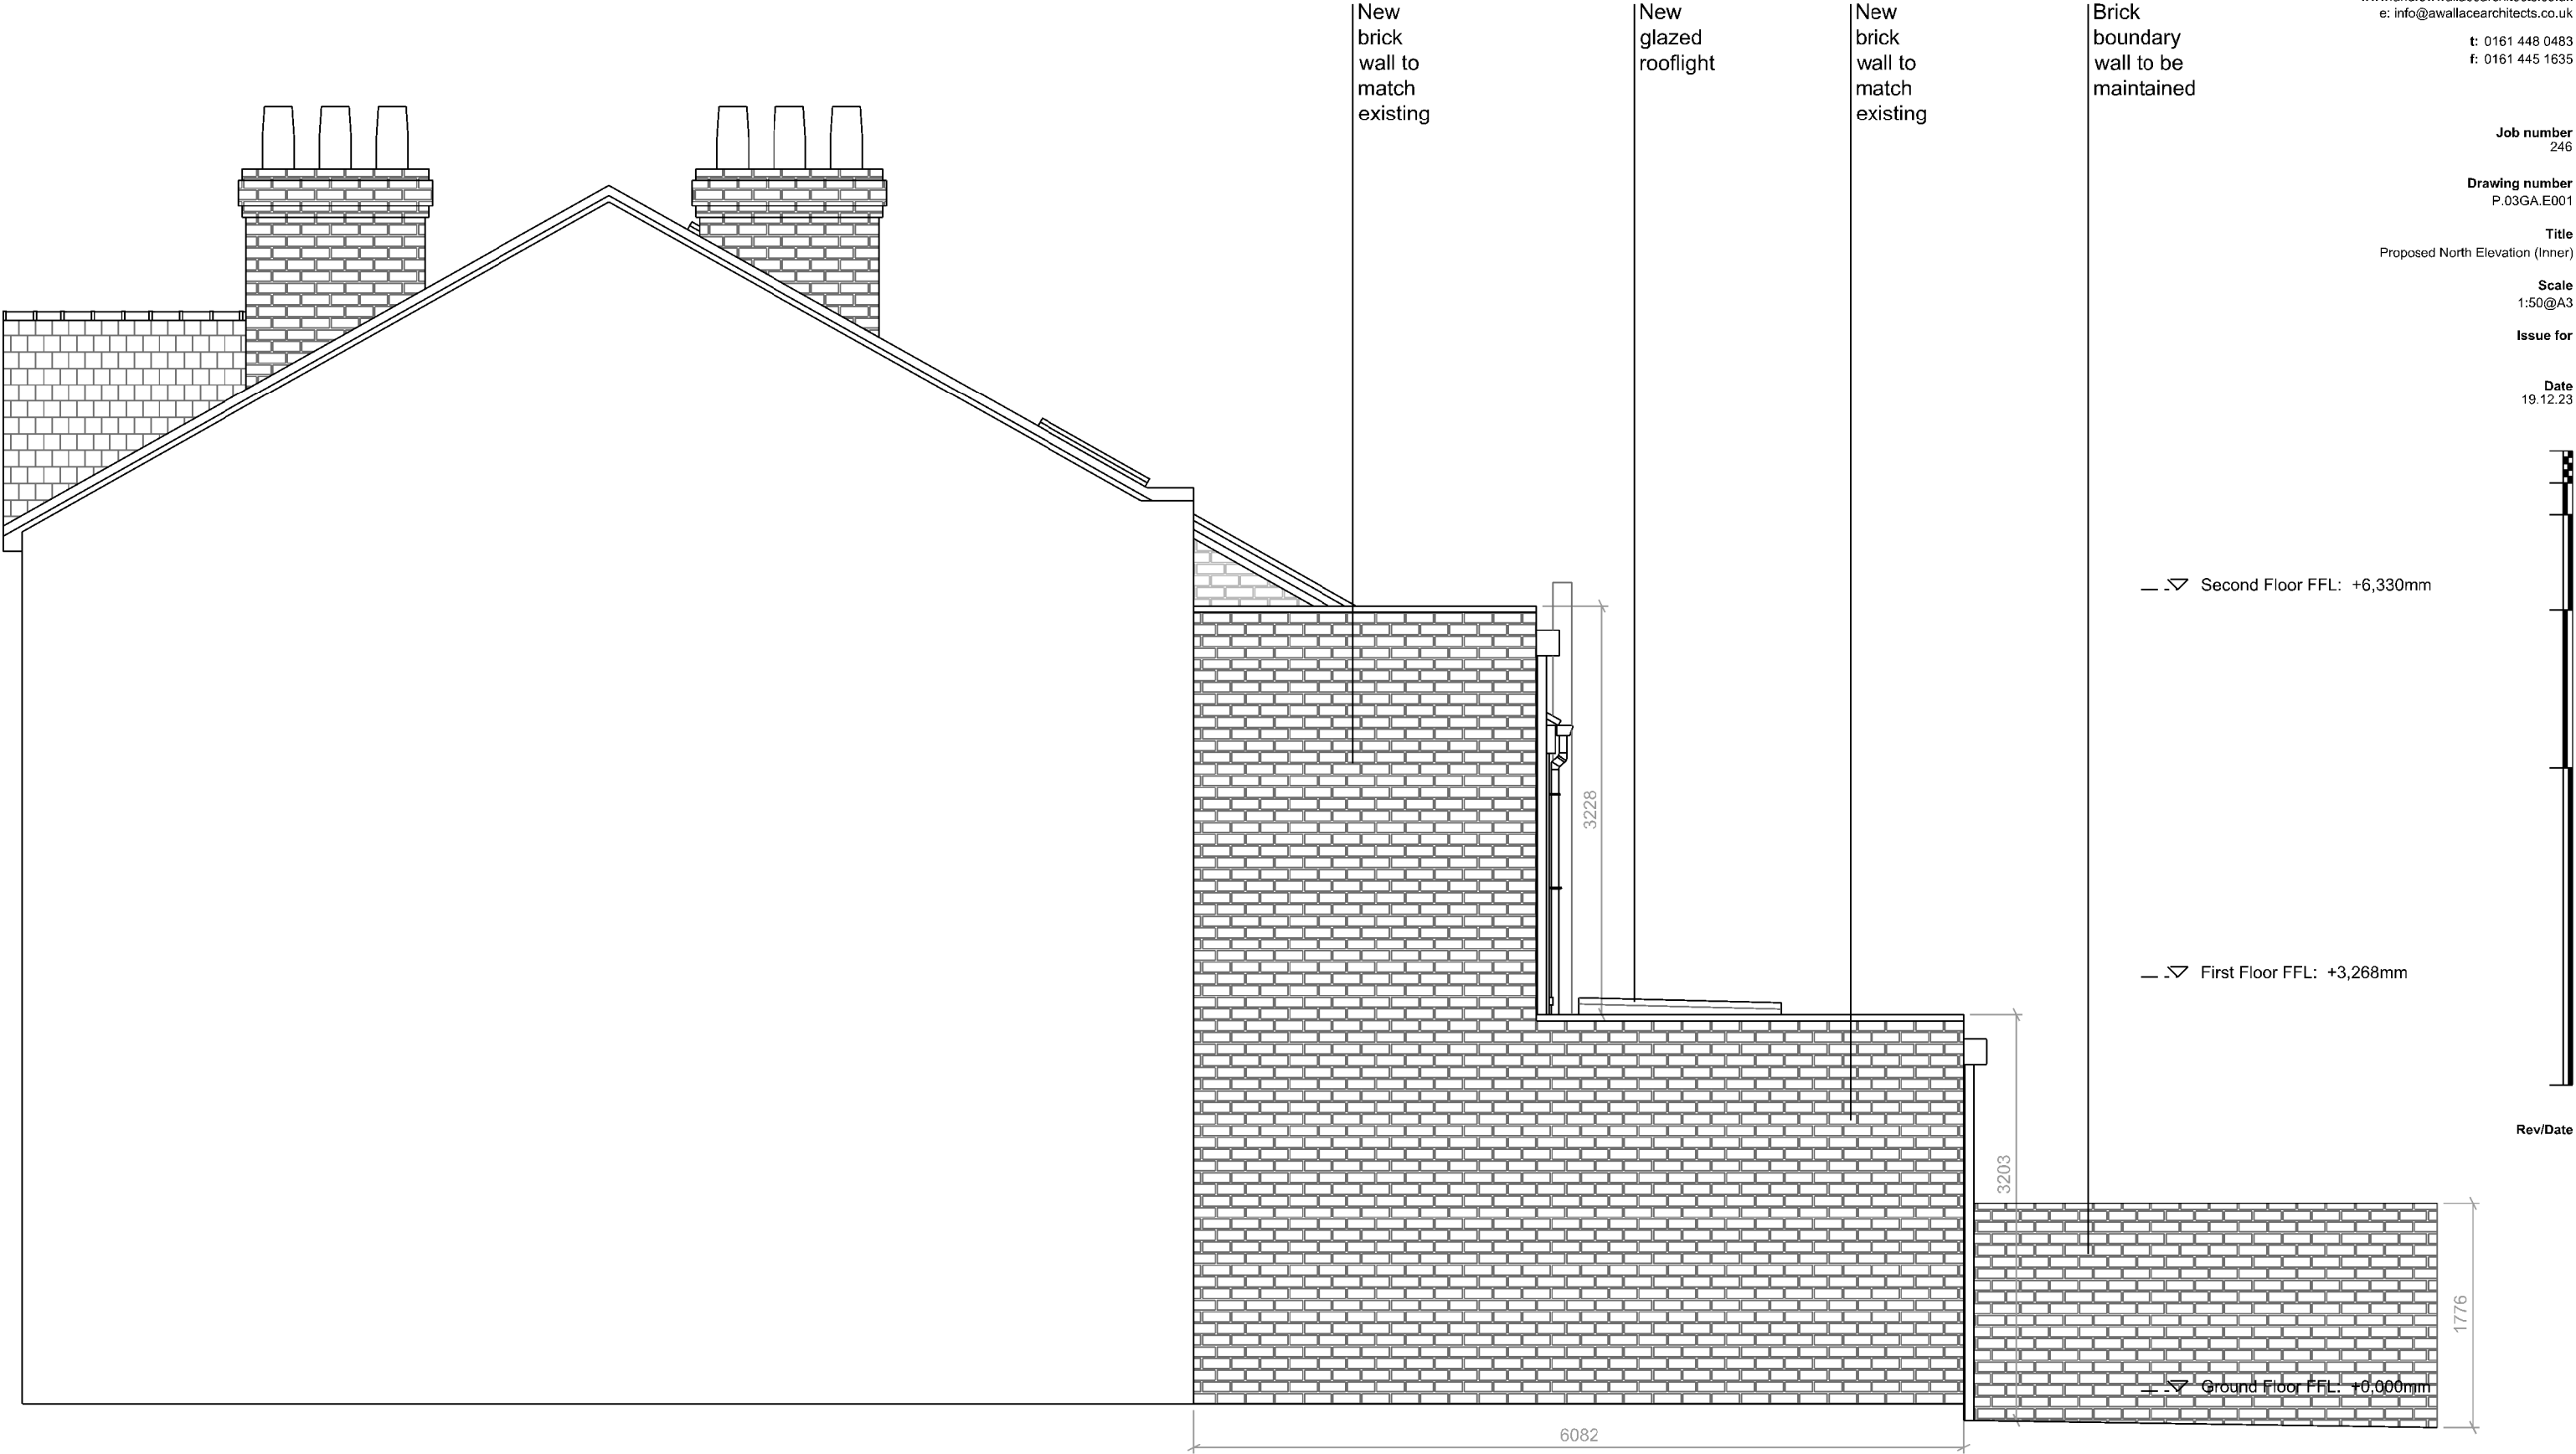

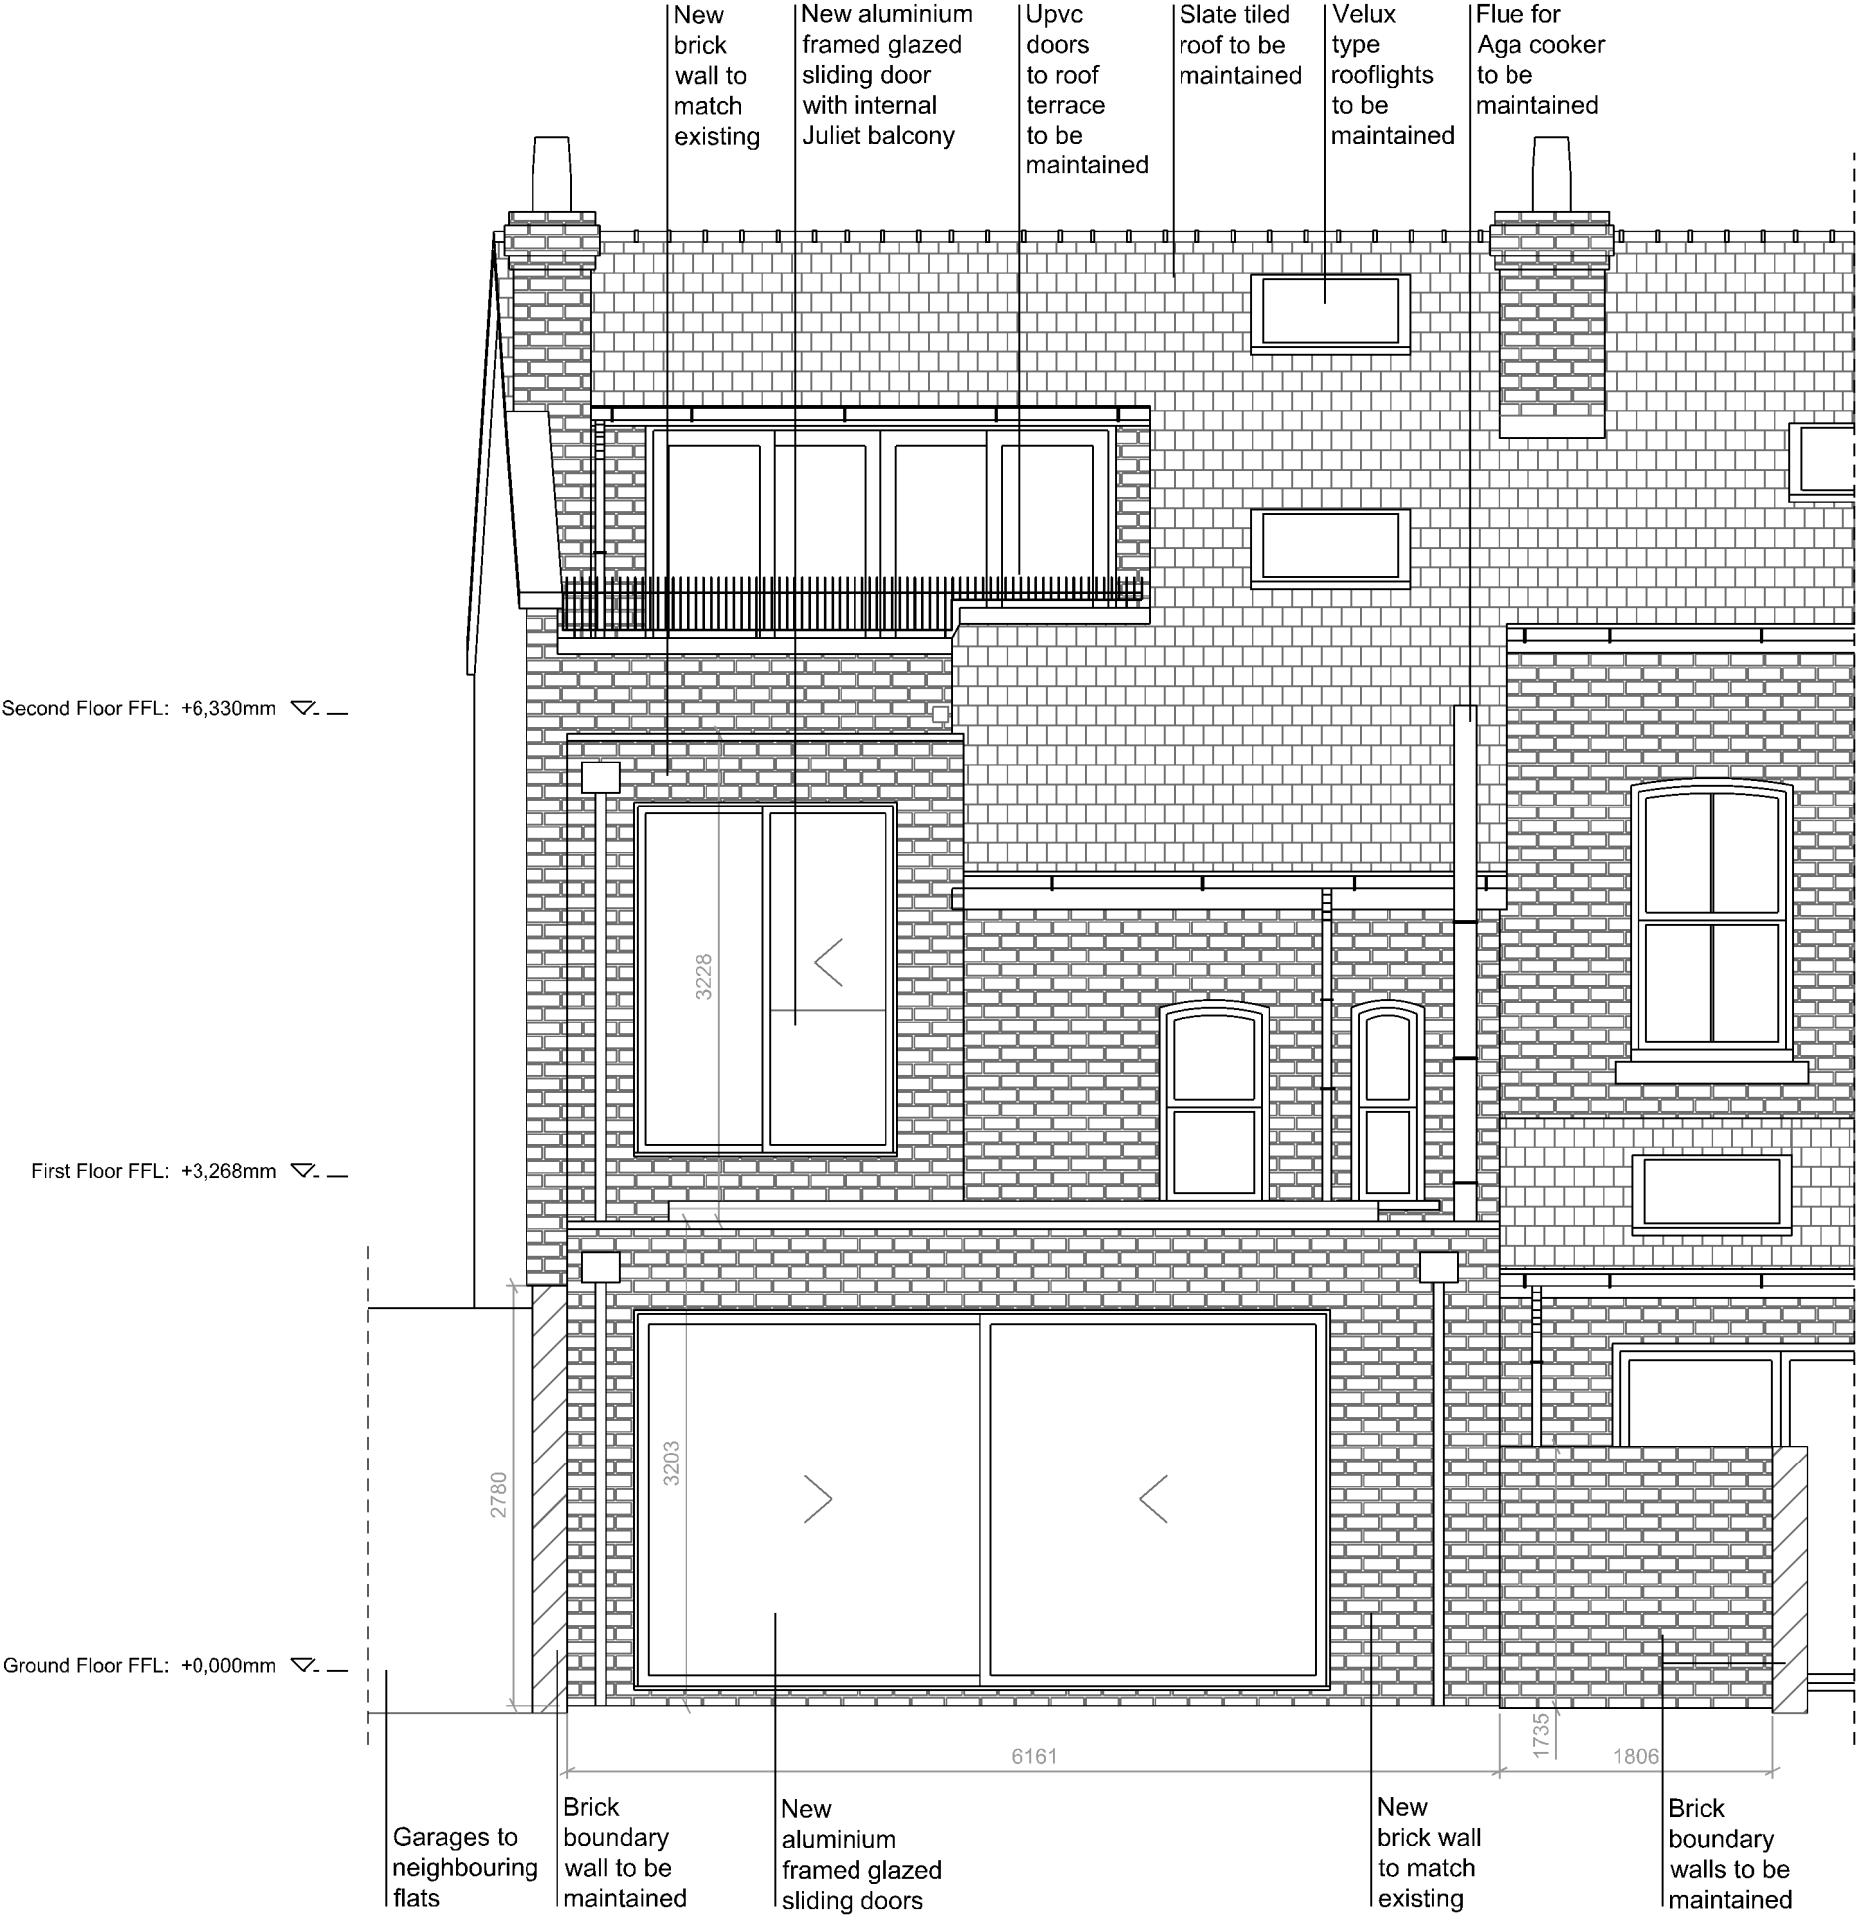

Proposed West Elevation

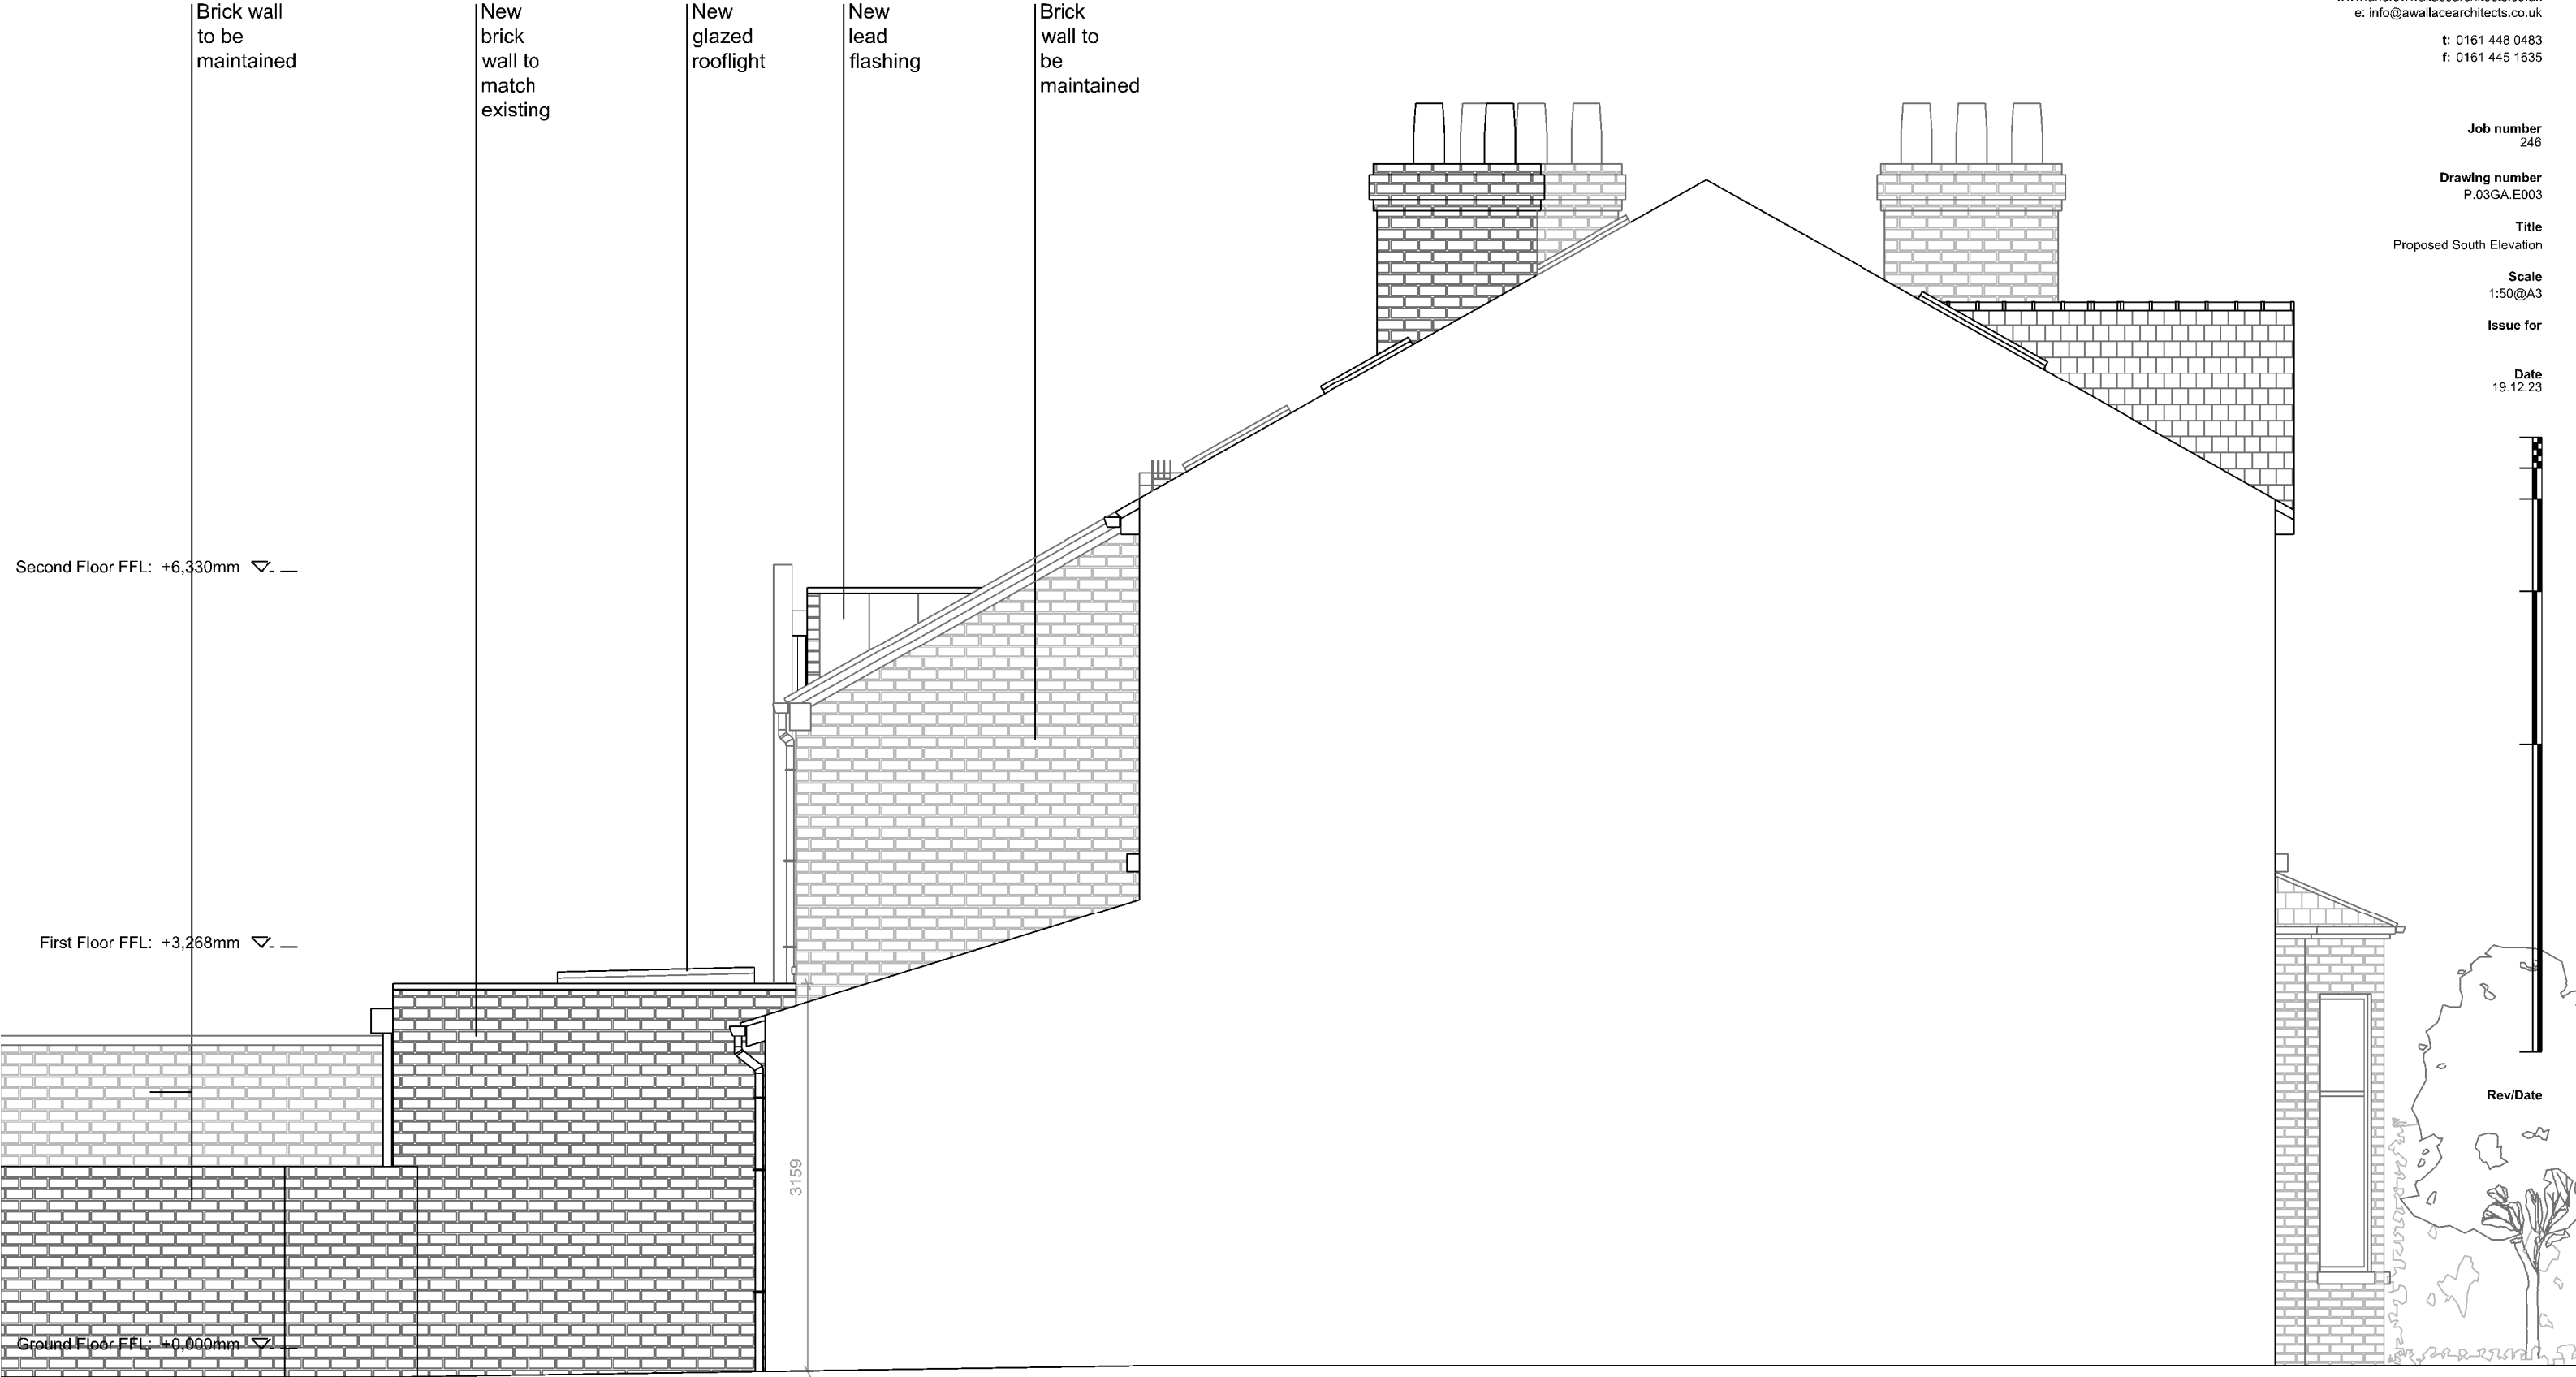

Proposed South Elevation