




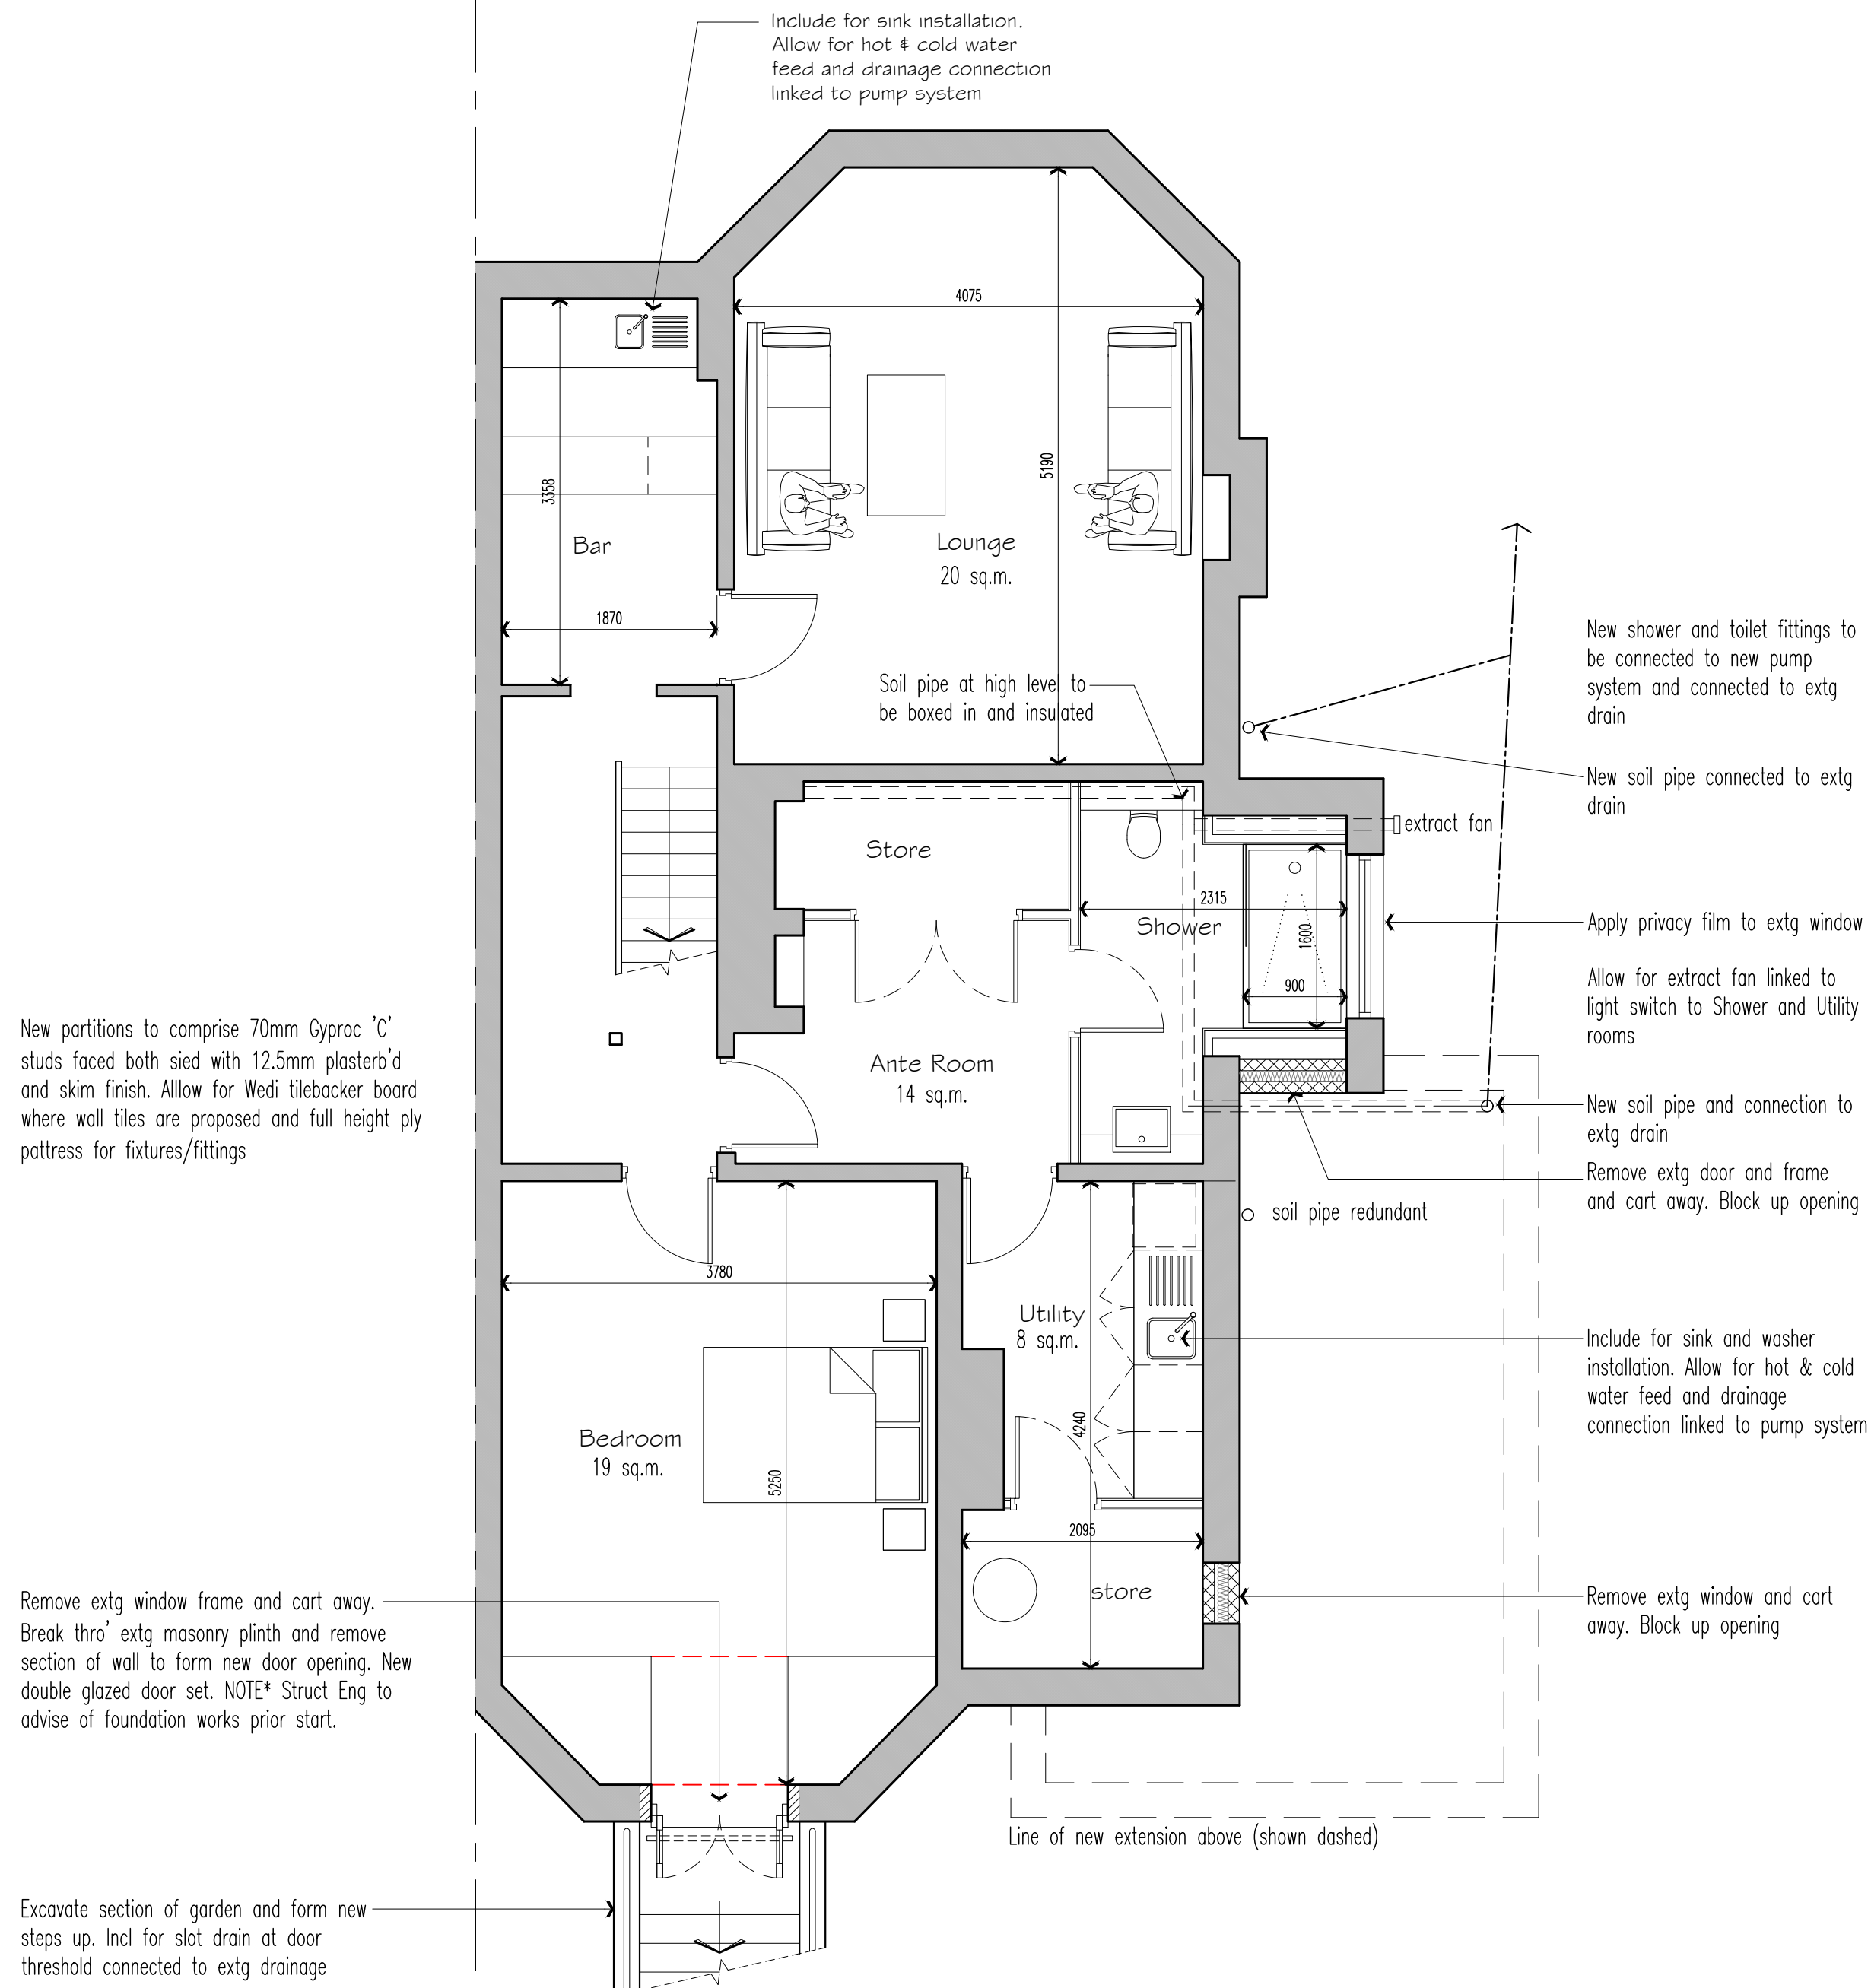


Basement Plan

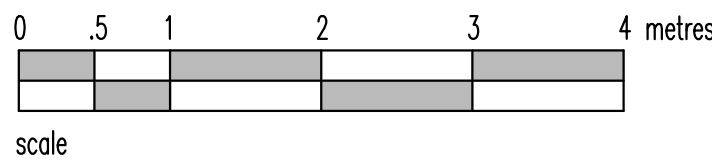

scale

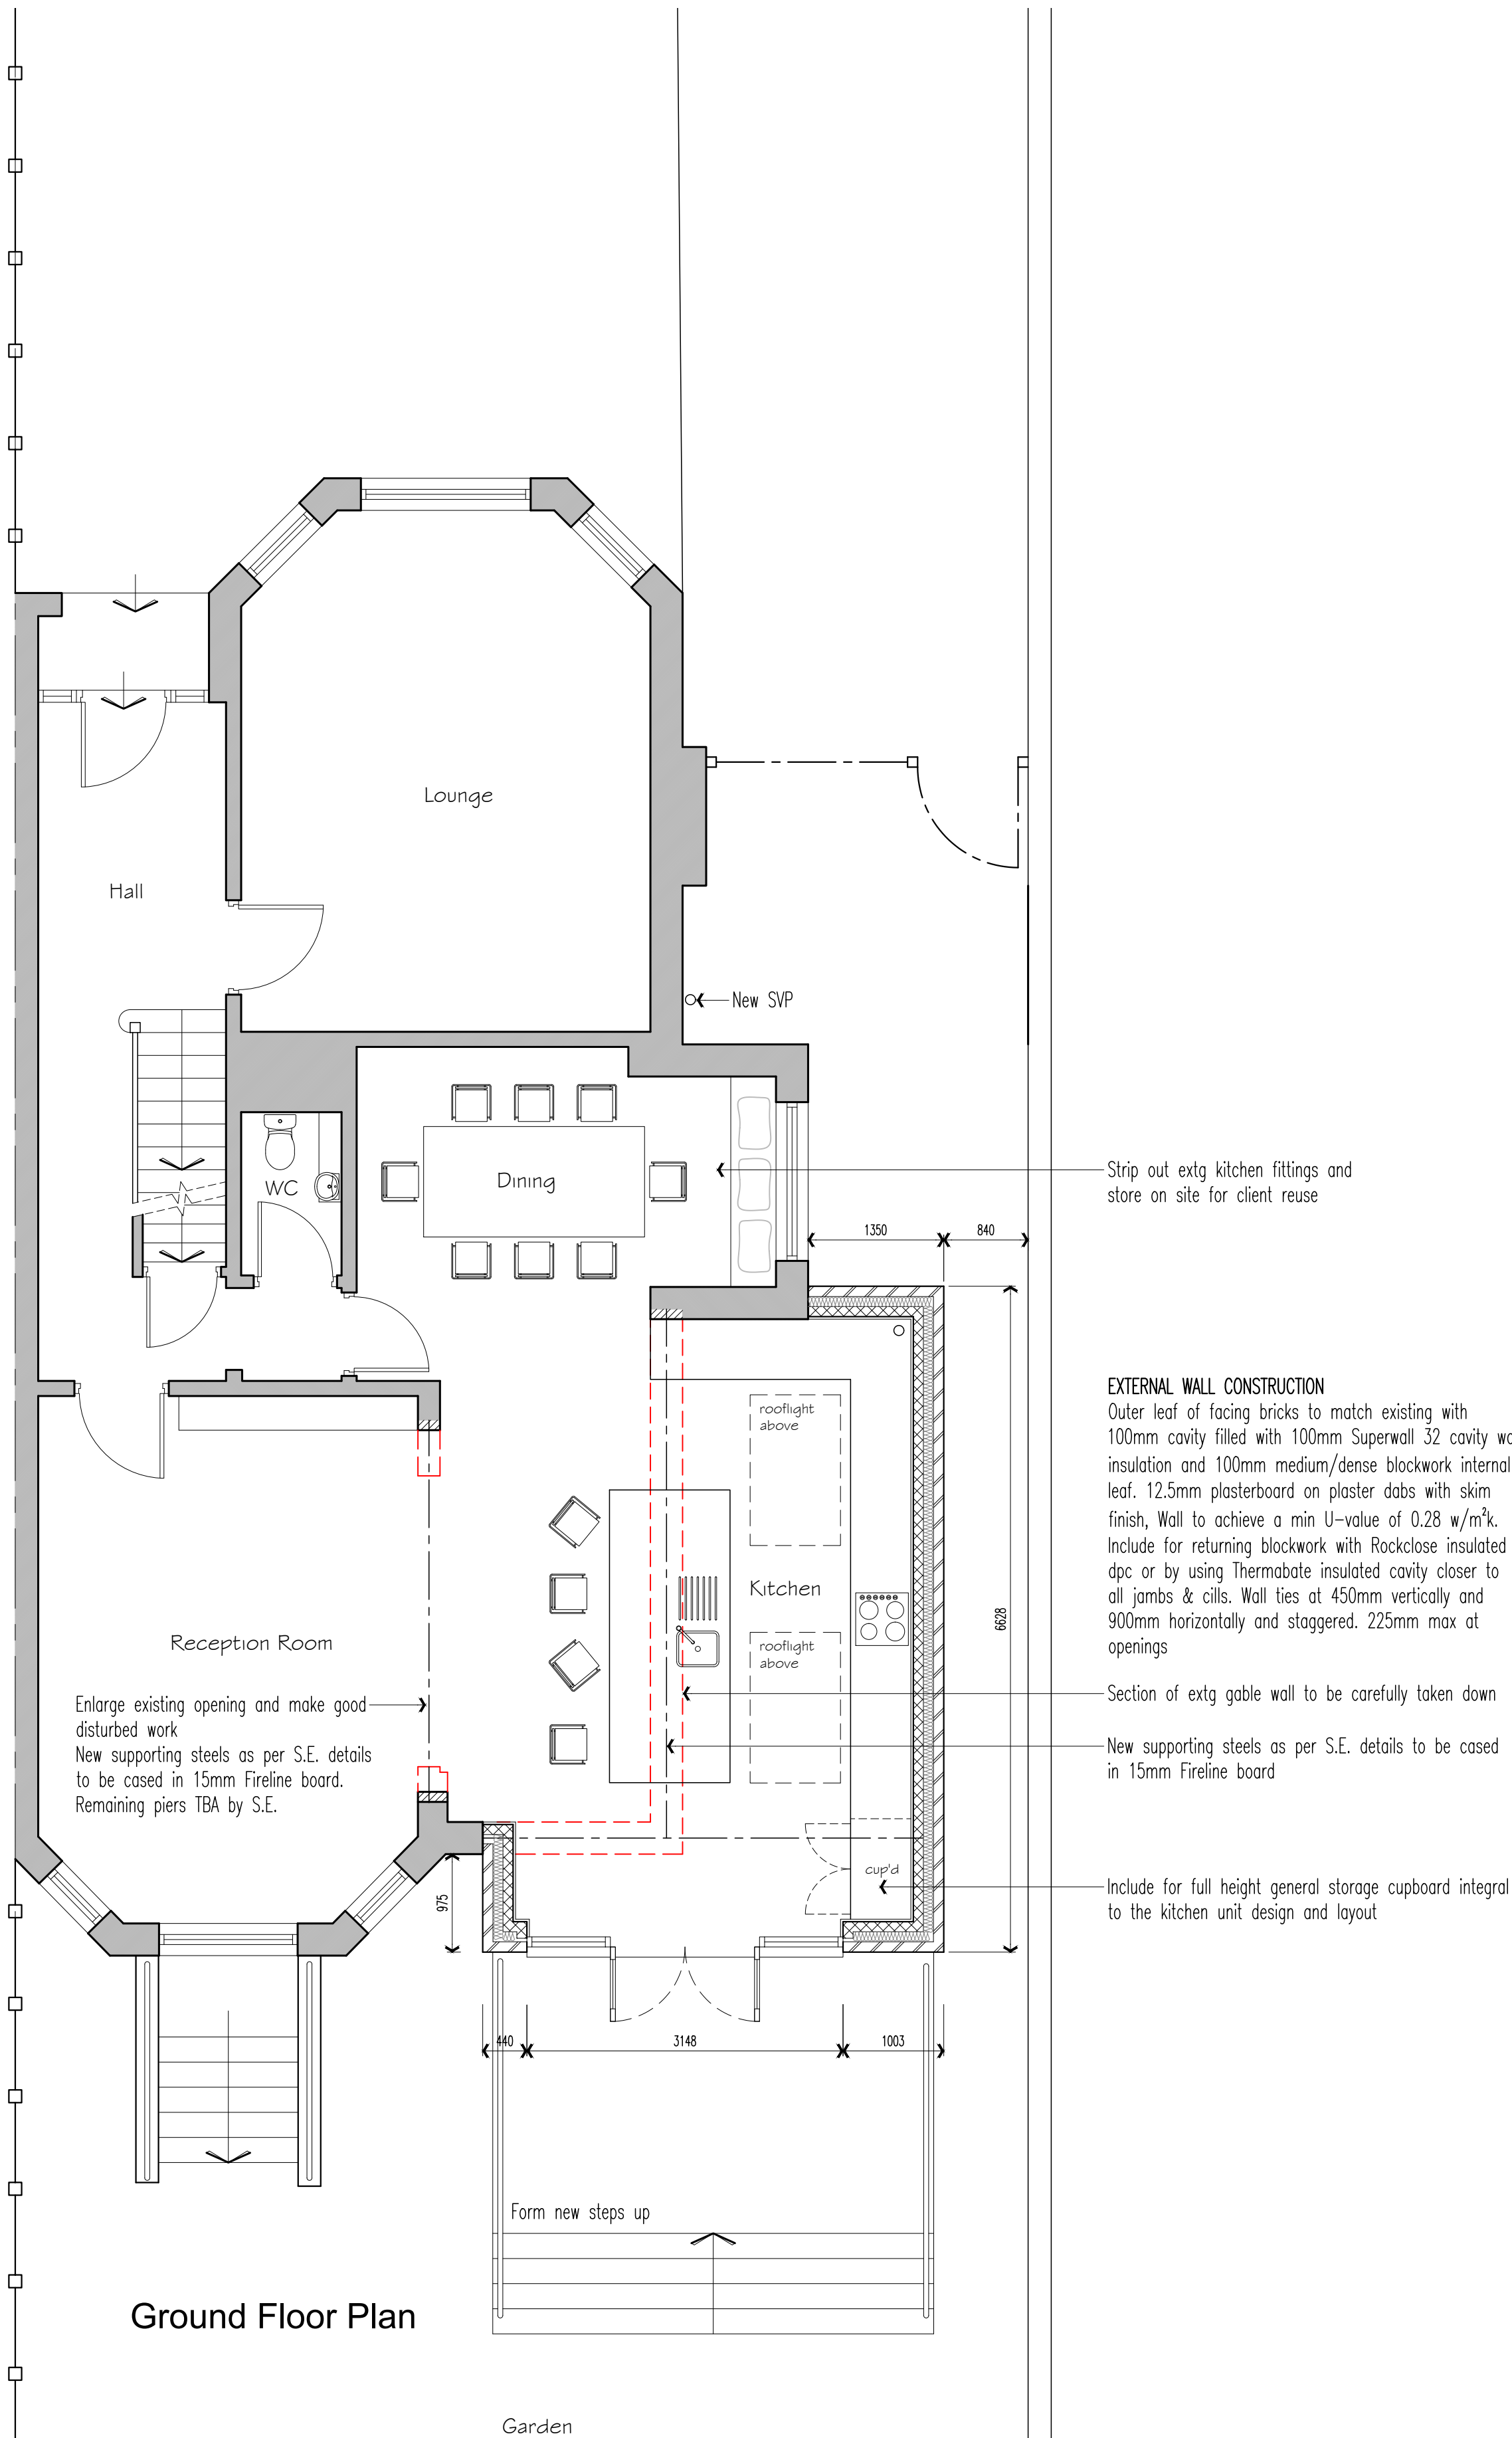

Ground Floor Plan

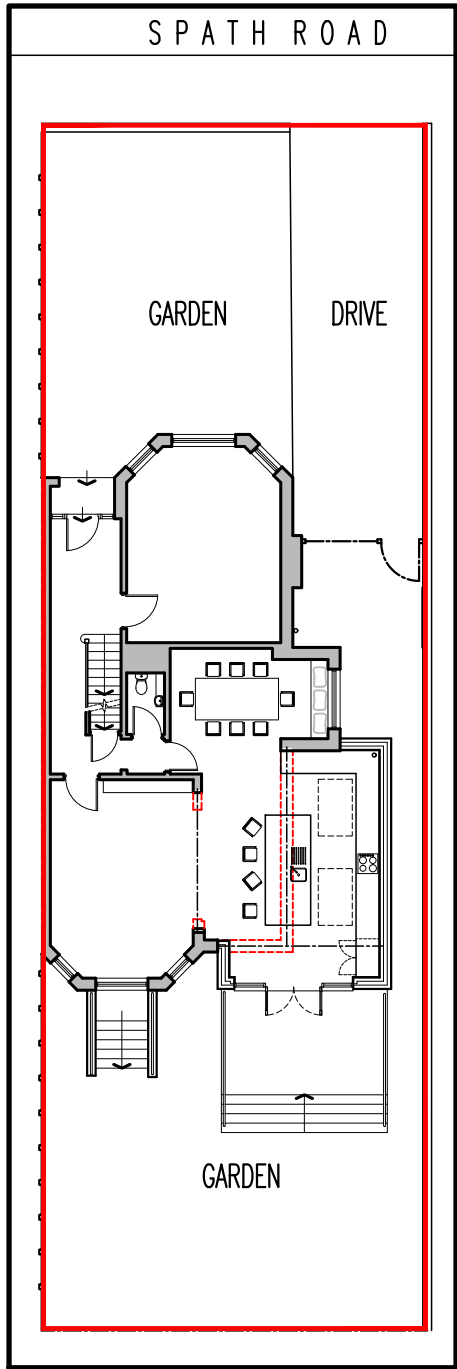

Site Plan scale 1:200

P1	Issued for Planning	15.11.23	rnc
Rev	Description	Date	By

Status:
Planning

Client:
Mr R Davis

Contract:
Proposed Single Storey Side Extension
and Internal Alterations
33 Spath Road, Didsbury, M20 2QT

Drawing:
Proposed Basement and Ground Floor Plans

Drawing No: AS772 03	Revision: P1	Scales: 1:50@A1
Drawn: rnc	Checked:	Date: Oct '21