



PURPOSE OF ISSUE	PLANING
Do not scale from this drawing. All information should be checked by the contractor site before commencing work. Any discrepancies should be reported to the architect immediately. All rights are reserved and are not transferable. Unauthorized reproduction of this drawing are not permitted.	


<div>AFR STUDIO</div>		AFR STUDIO LIMITED 173-A Dickenson Road, Longsight Manchester, M13 0YN
PROJECT: 28 CARDINAL STREET, MANCHESTER, M8 0PS, UK		
DRAWING TITLE: DEMOLISHED PLAN		
DRG. NO. : DR-04	CHECKED BY: AMJAD S TAHIR	
DRG. SCALE: 1:100@A3	DATE: 24-08-2023	

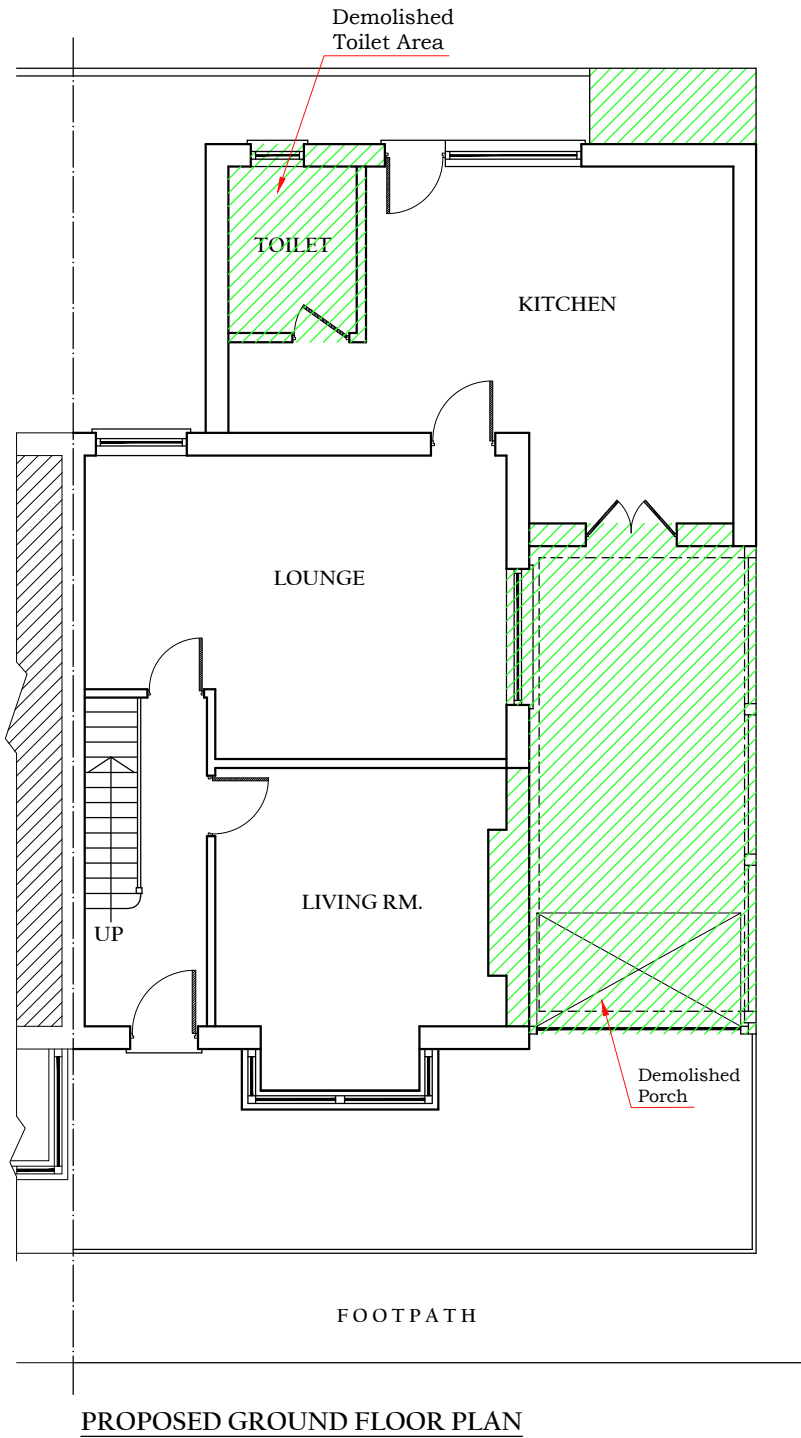


PROPOSED GROUND FLOOR PLAN

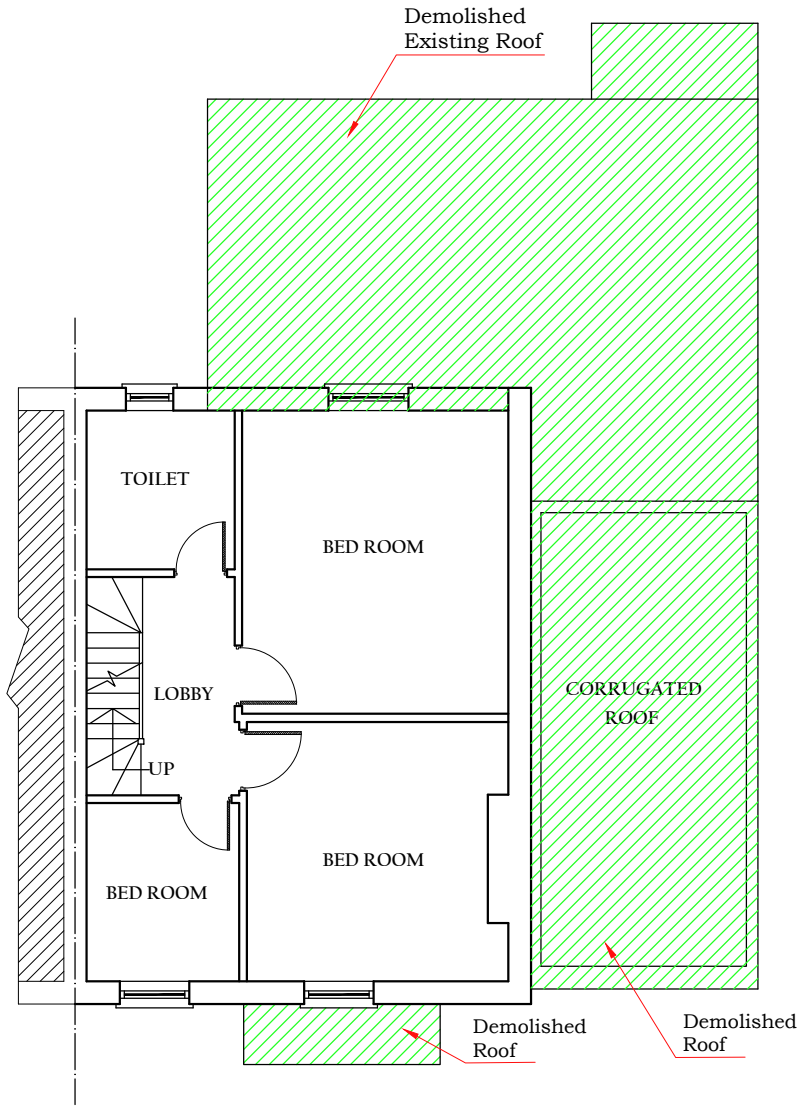

PROPOSED FIRST FLOOR PLAN

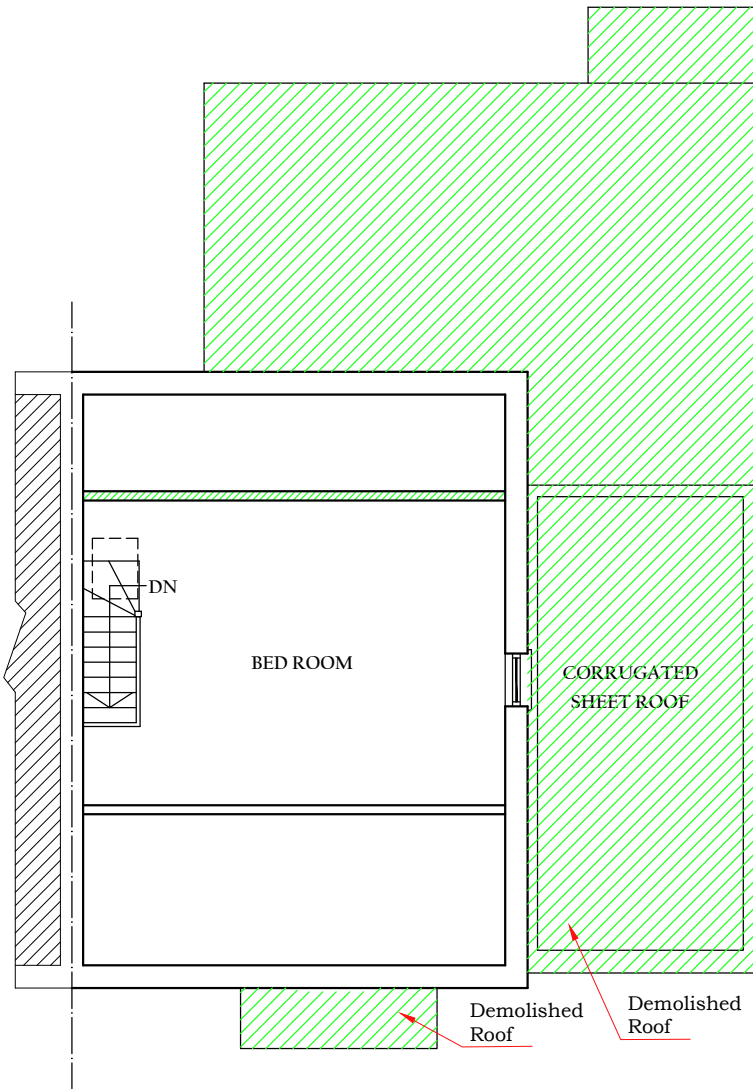

PROPOSED LOFT PLAN

 

DEMOLISHED AREA

SCALE 1:100

