




- NOTES
1. All dimensions are in millimetres unless otherwise stated.
 2. This drawing is to be used only as a reference for documentation.
 3. Do not scale from this drawing, all measurement data should be taken directly from the model.

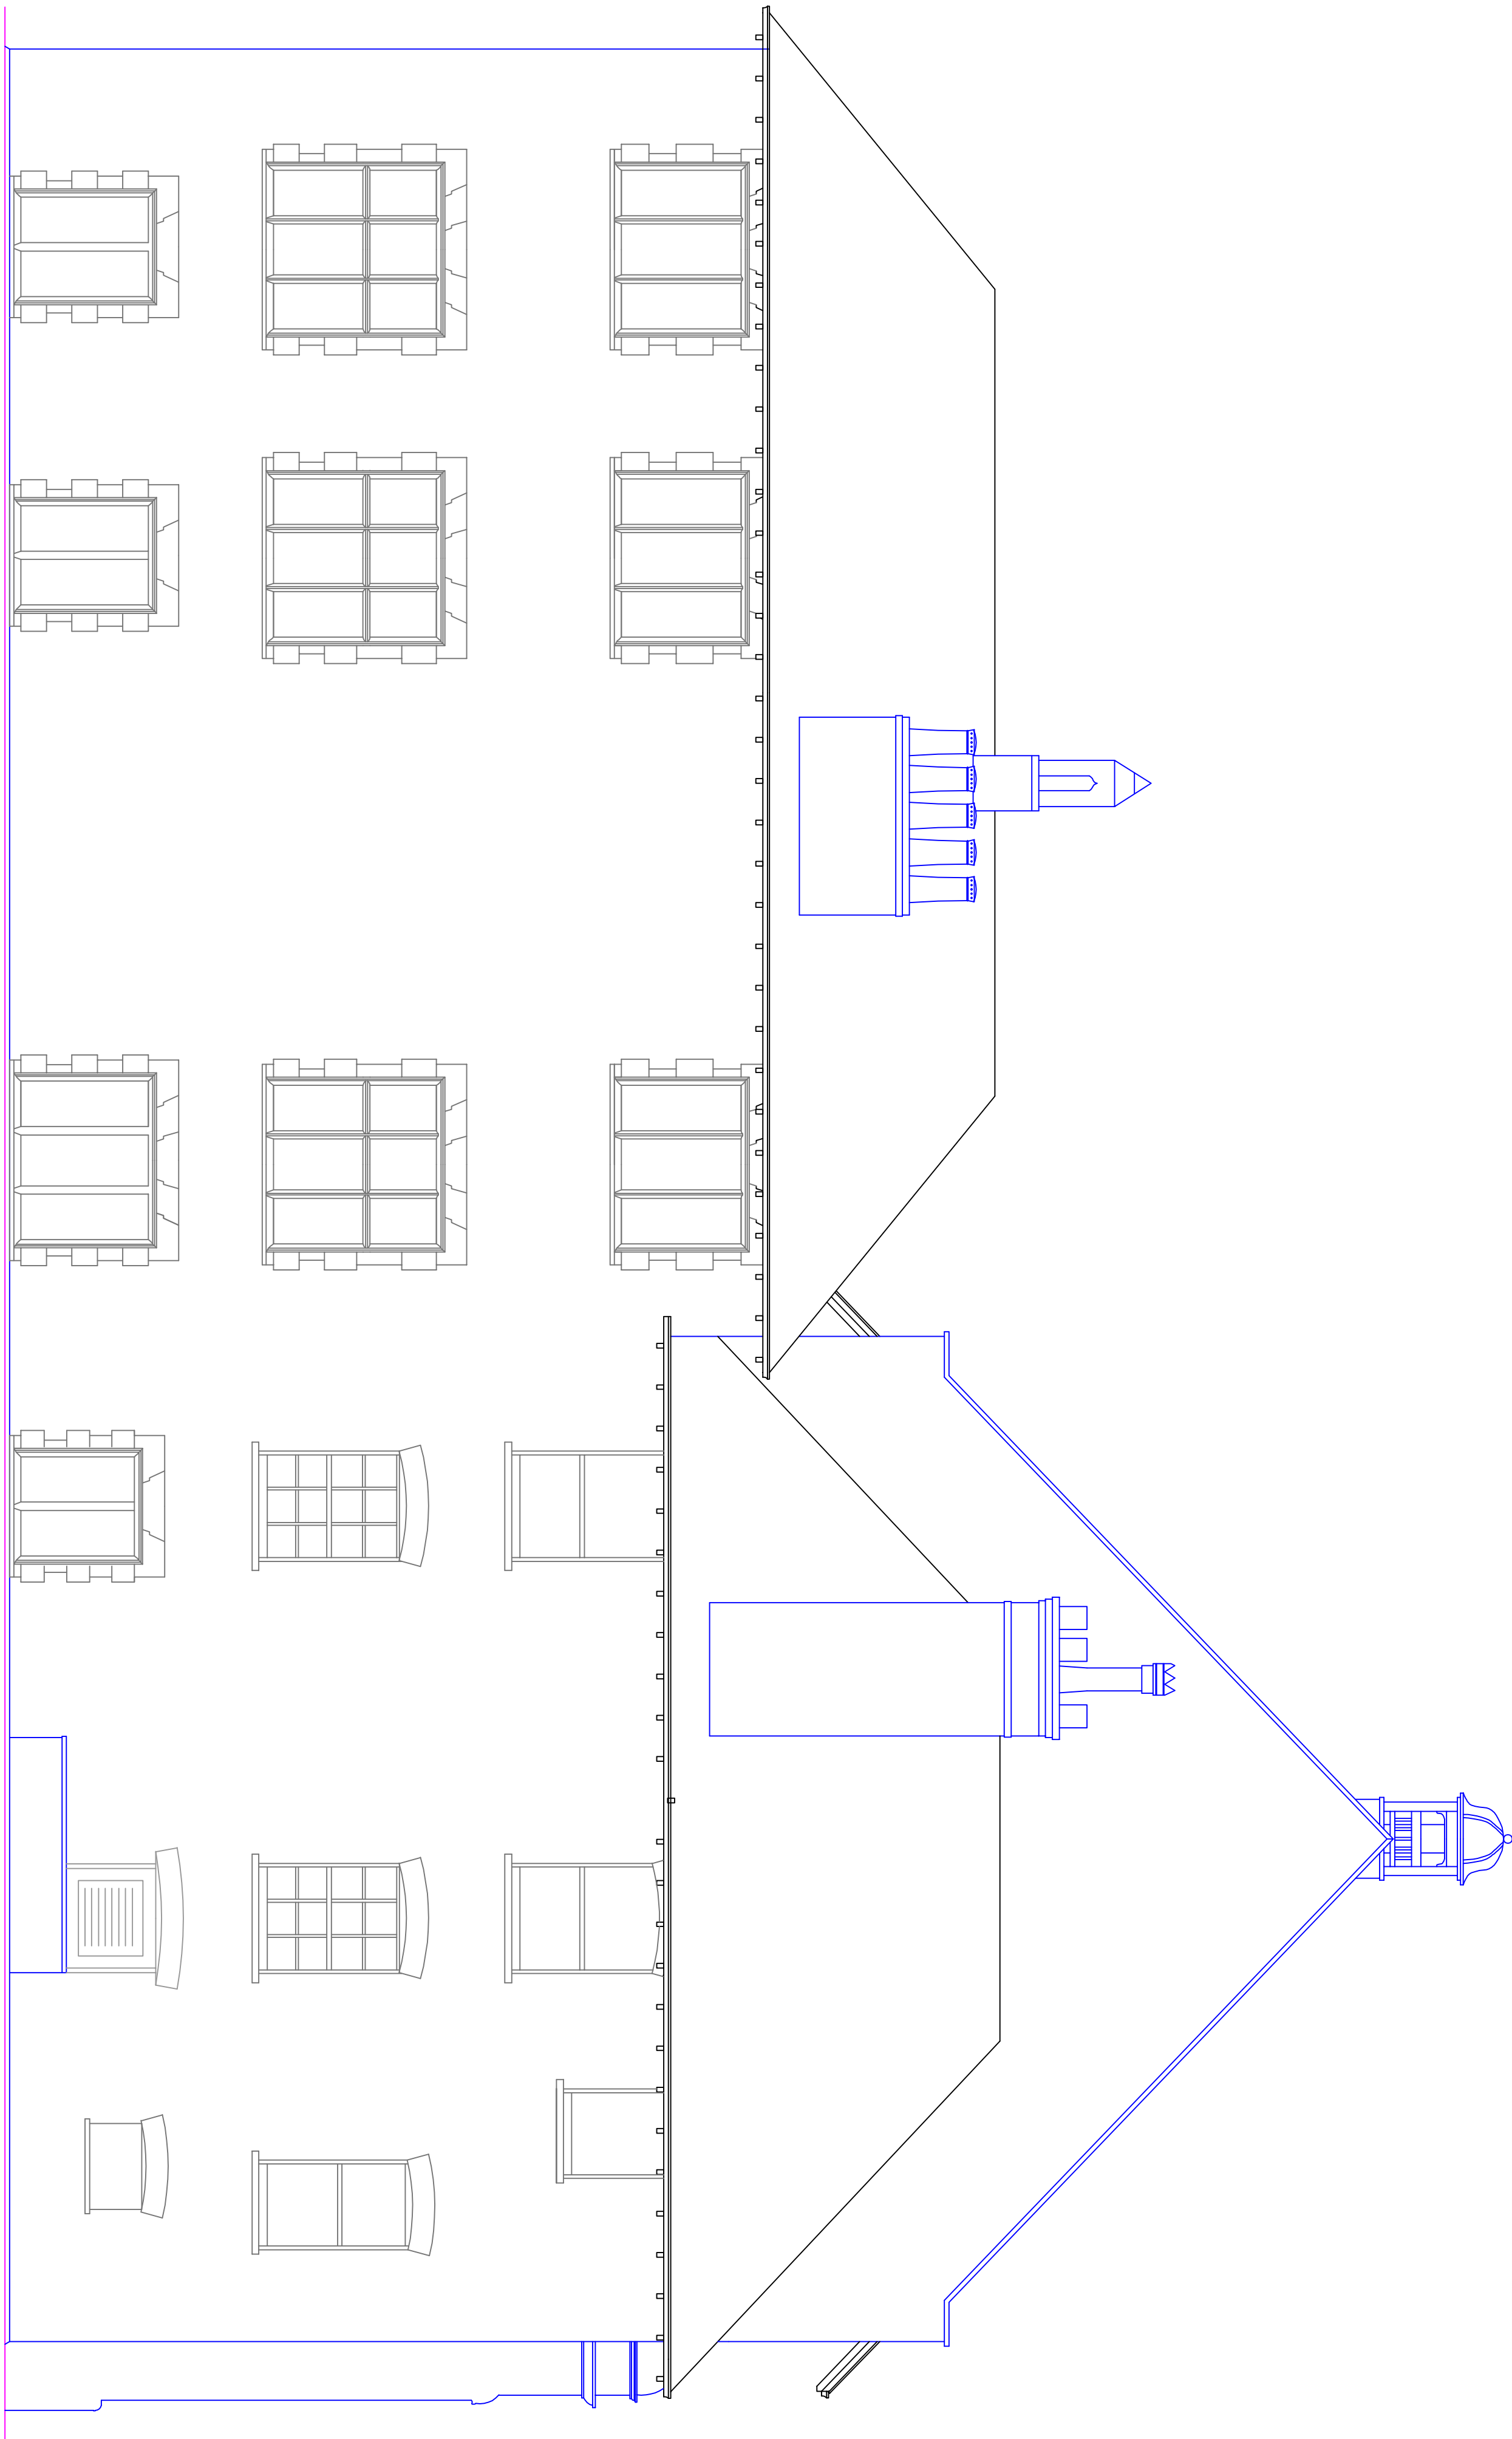


Rear Elevation as Existing
Scale 1:50

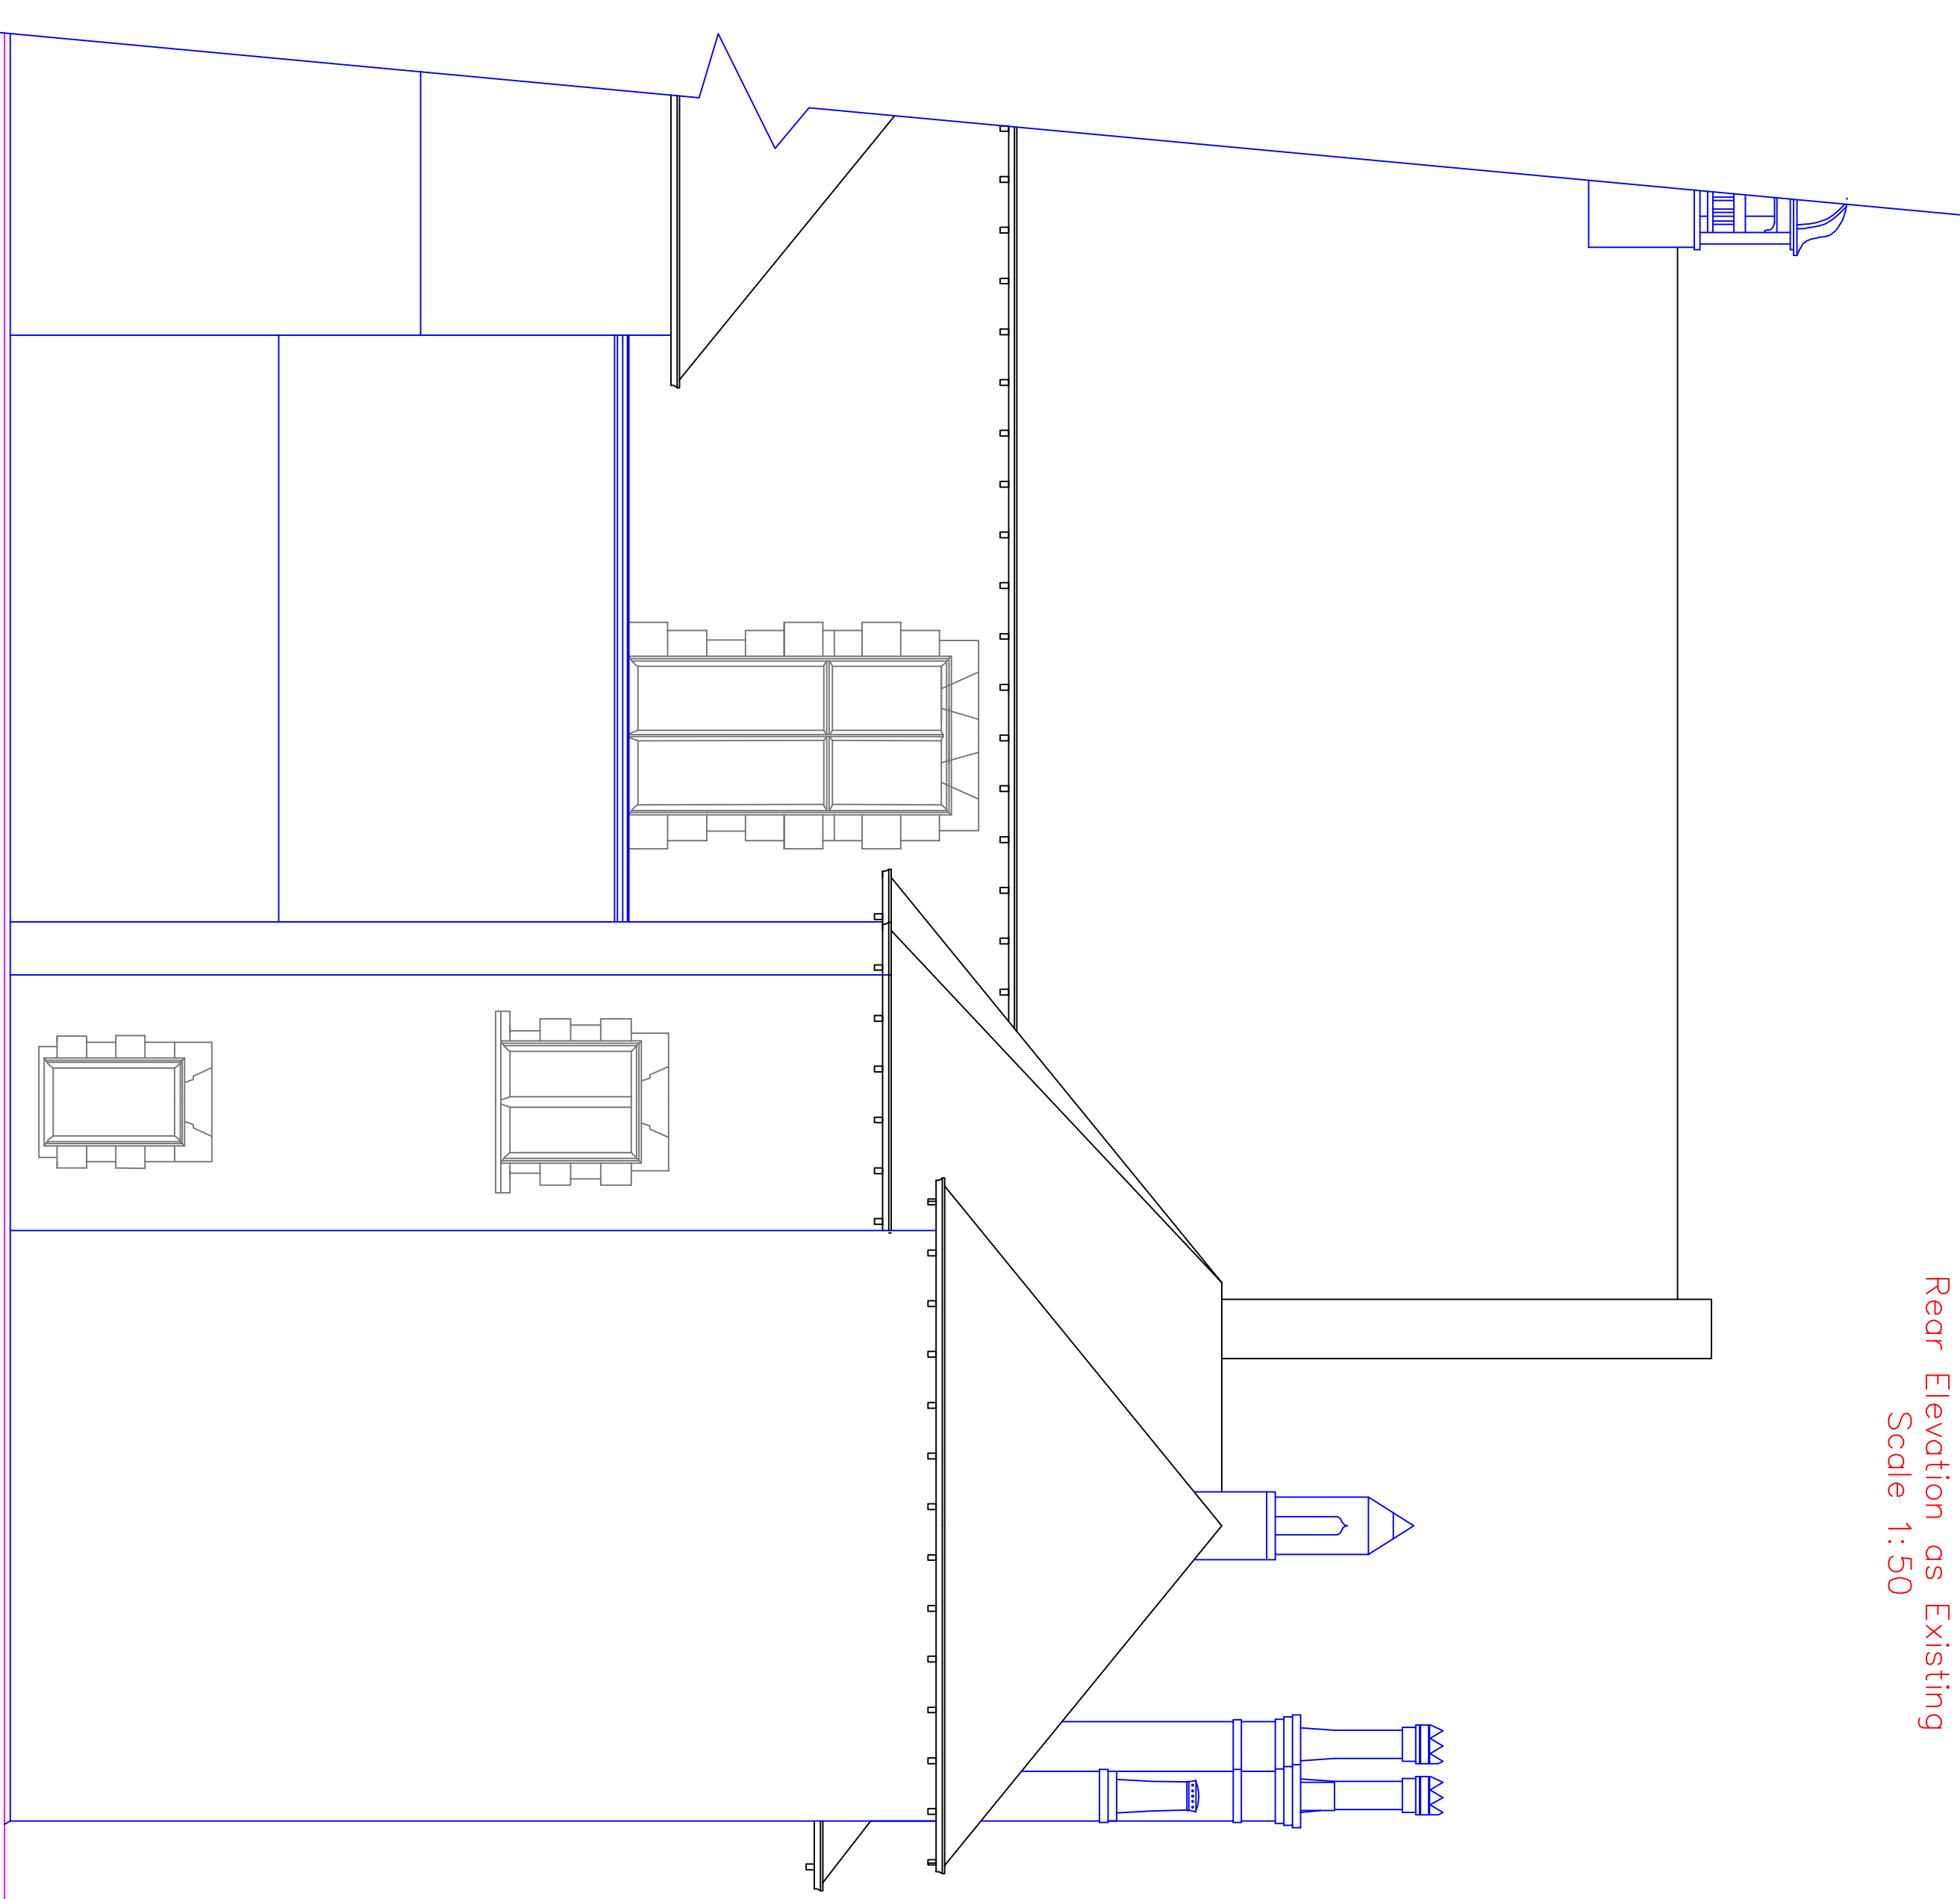

Side Elevation as Existing
Scale 1:50

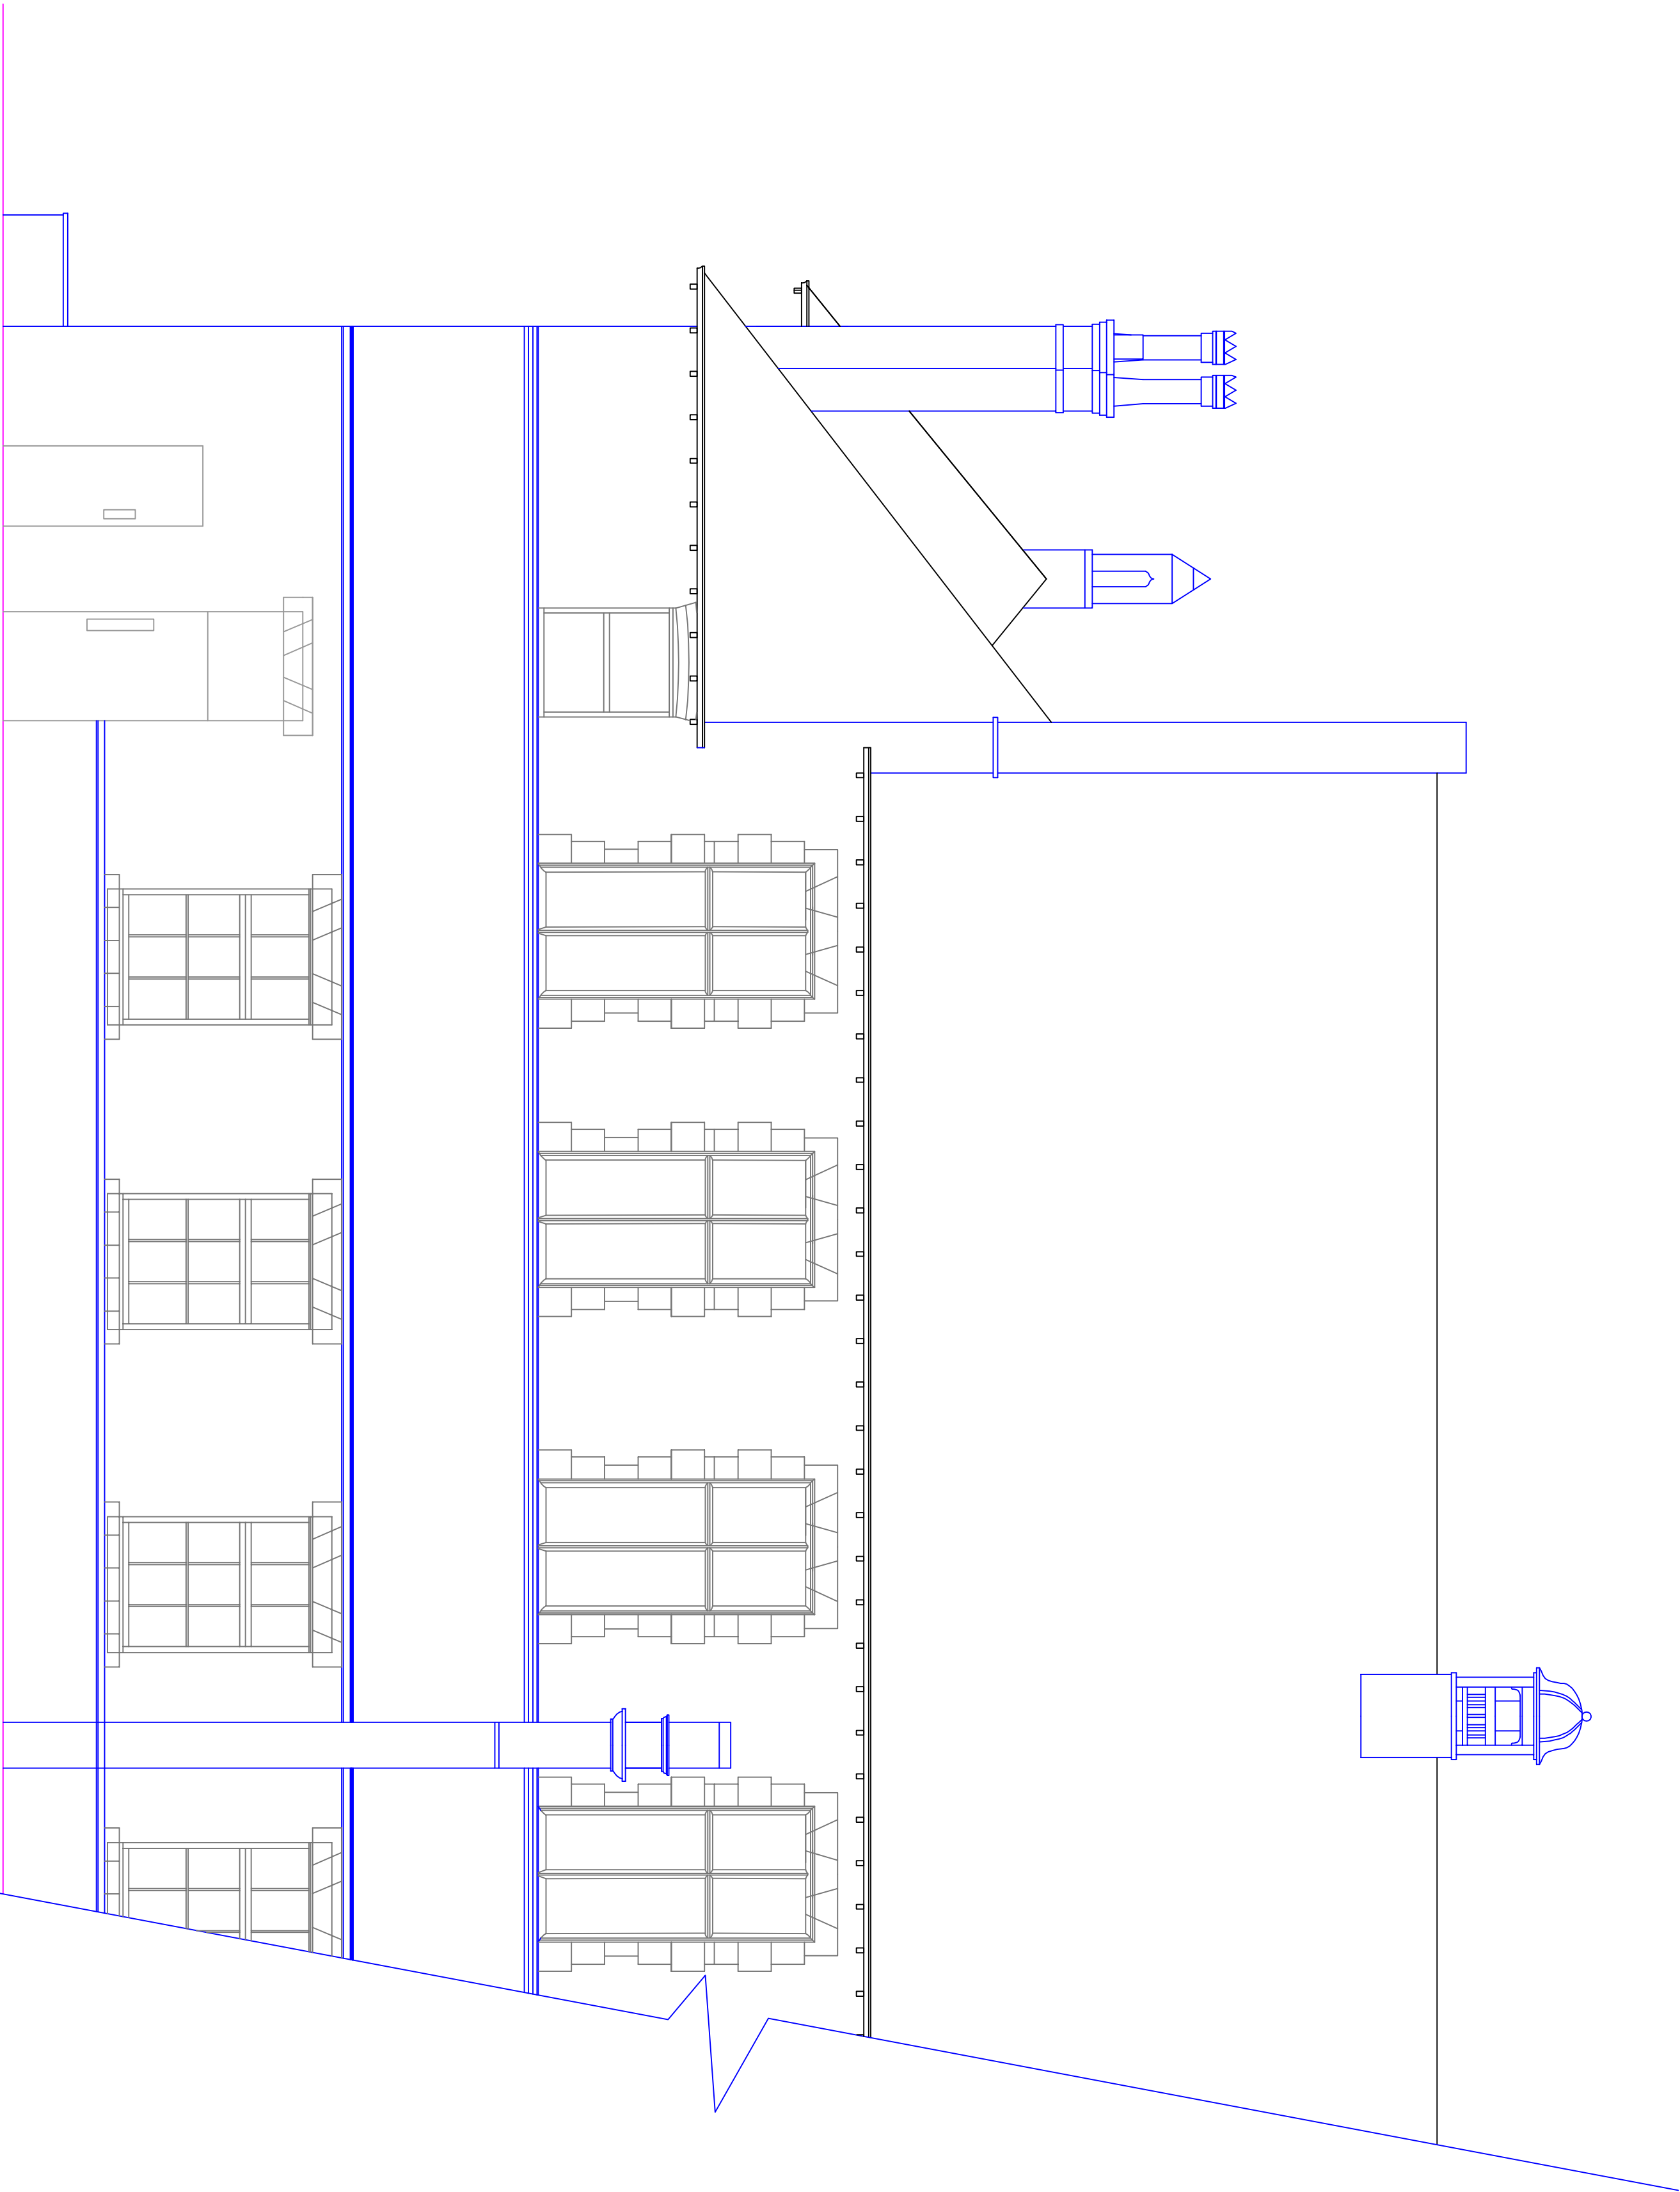

Side Elevation as Existing
Scale 1:50

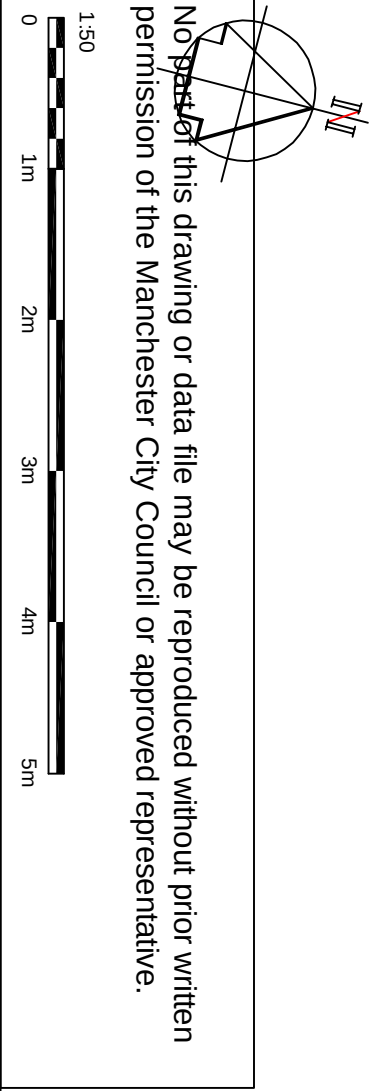

No part of this drawing or data file may be reproduced without prior written permission of the Manchester City Council or approved representative.



MANCHESTER CITY COUNCIL
Capital Programmes
Division

PLANNING

PROJECT TITLE
Simpson Memorial Hall
M40 SNG

DATE
0000/77020203

PROJECT TITLE
Simpson Memorial Hall Refurbishment

DRAWING TITLE
Elevations as Existing

SCALE
1:50

SMH/MCC-B01-ZZ-DR-A-0010-S4