




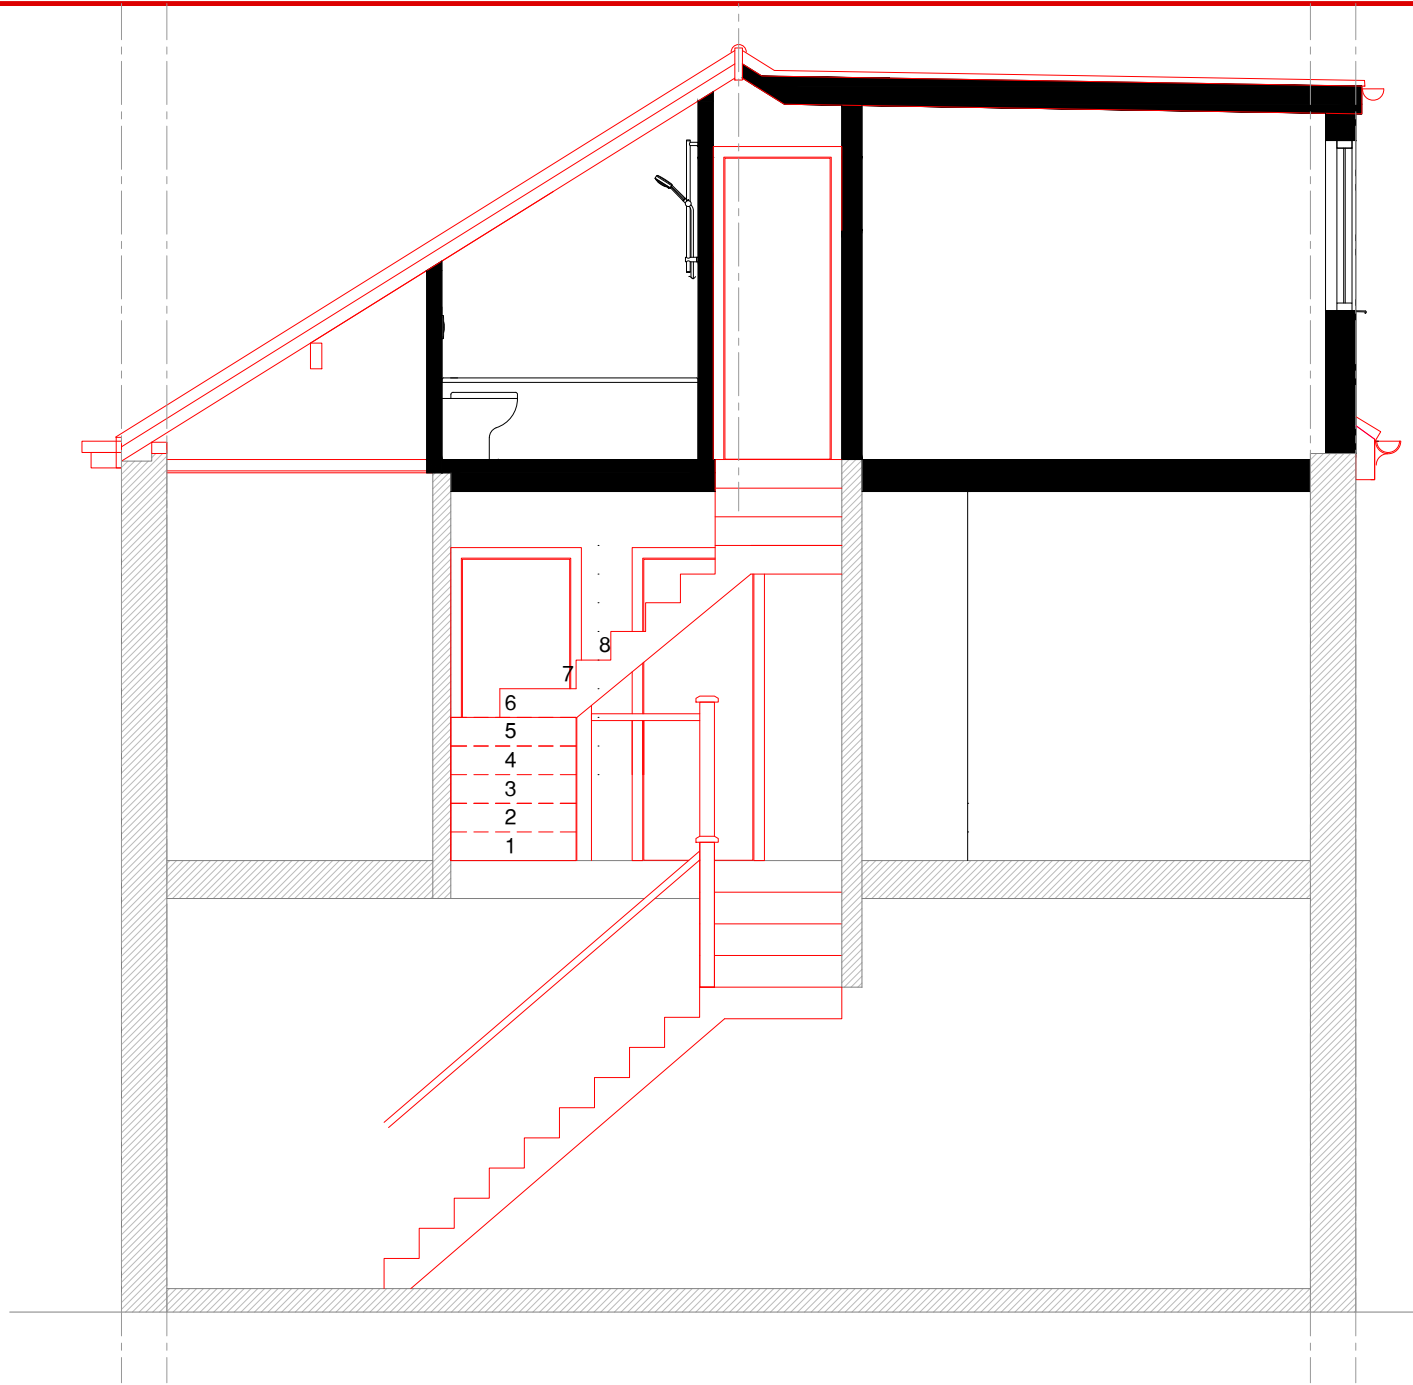

PROPOSED SECTION

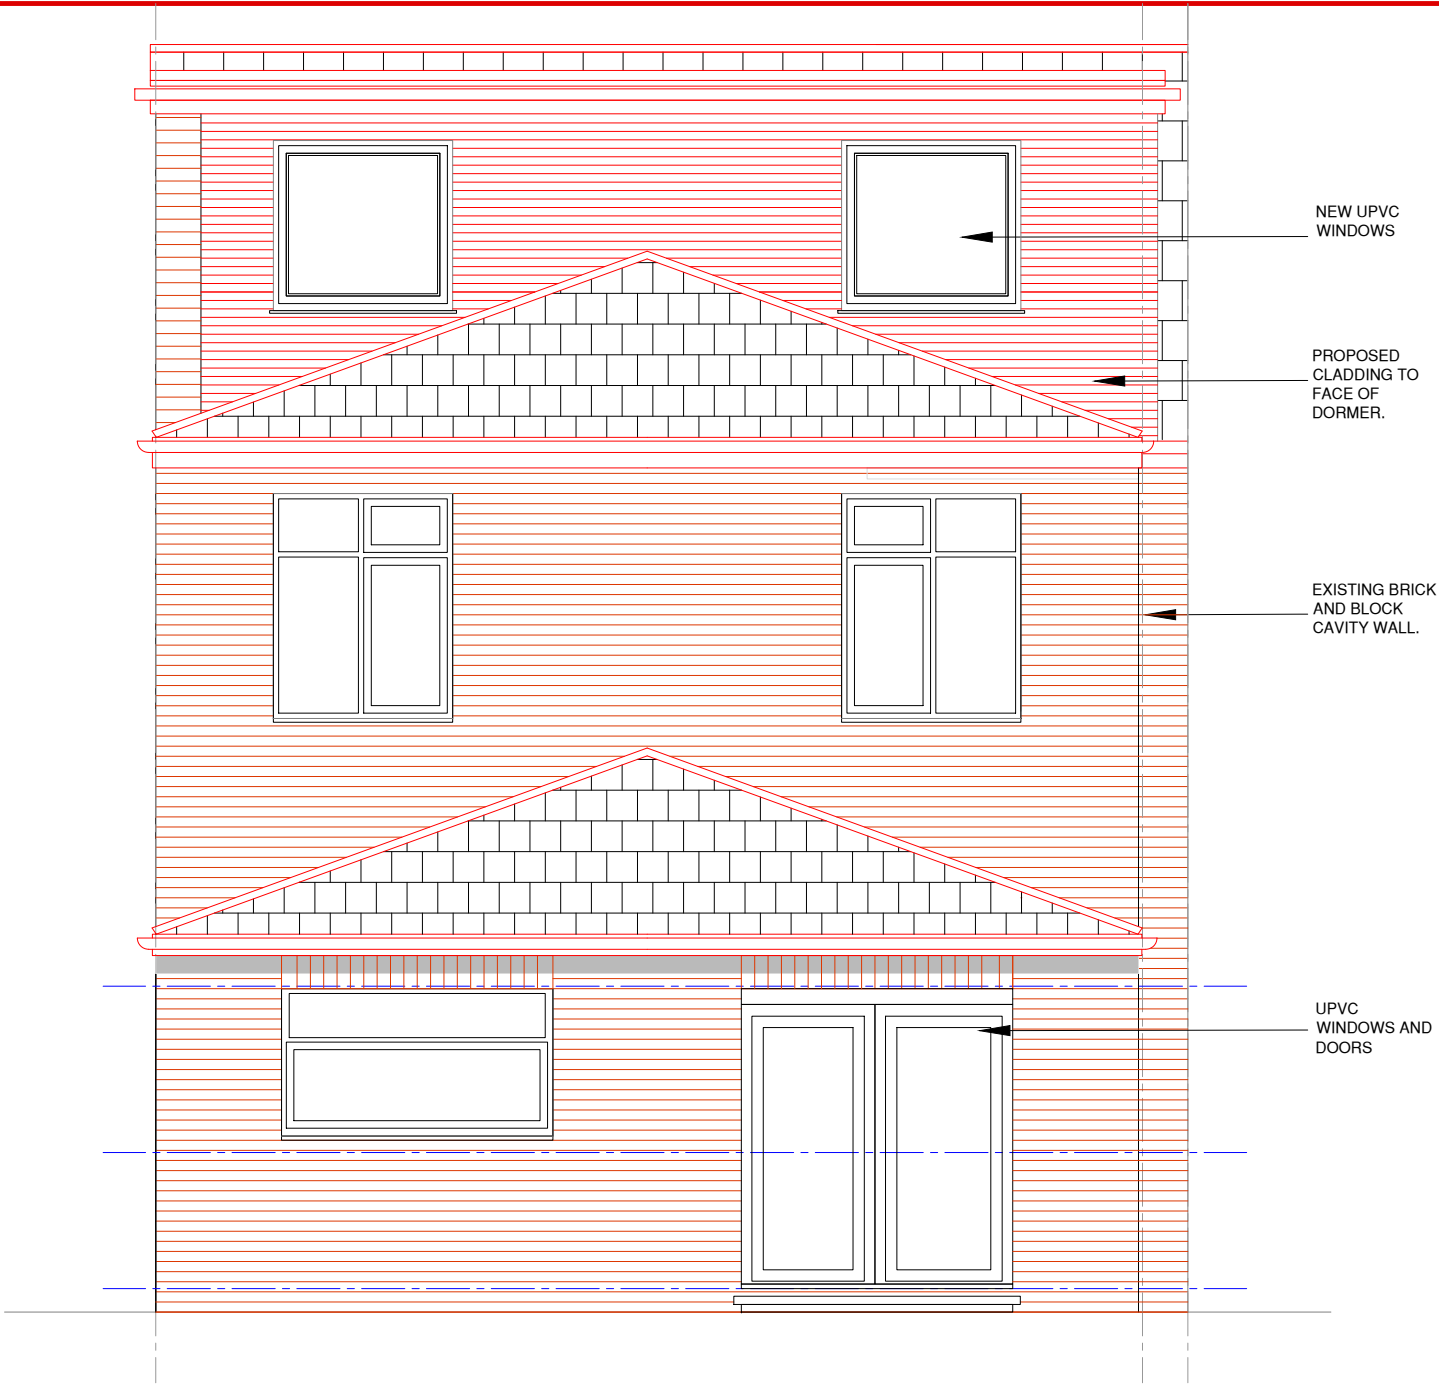


PROPOSED REAR ELEVATION

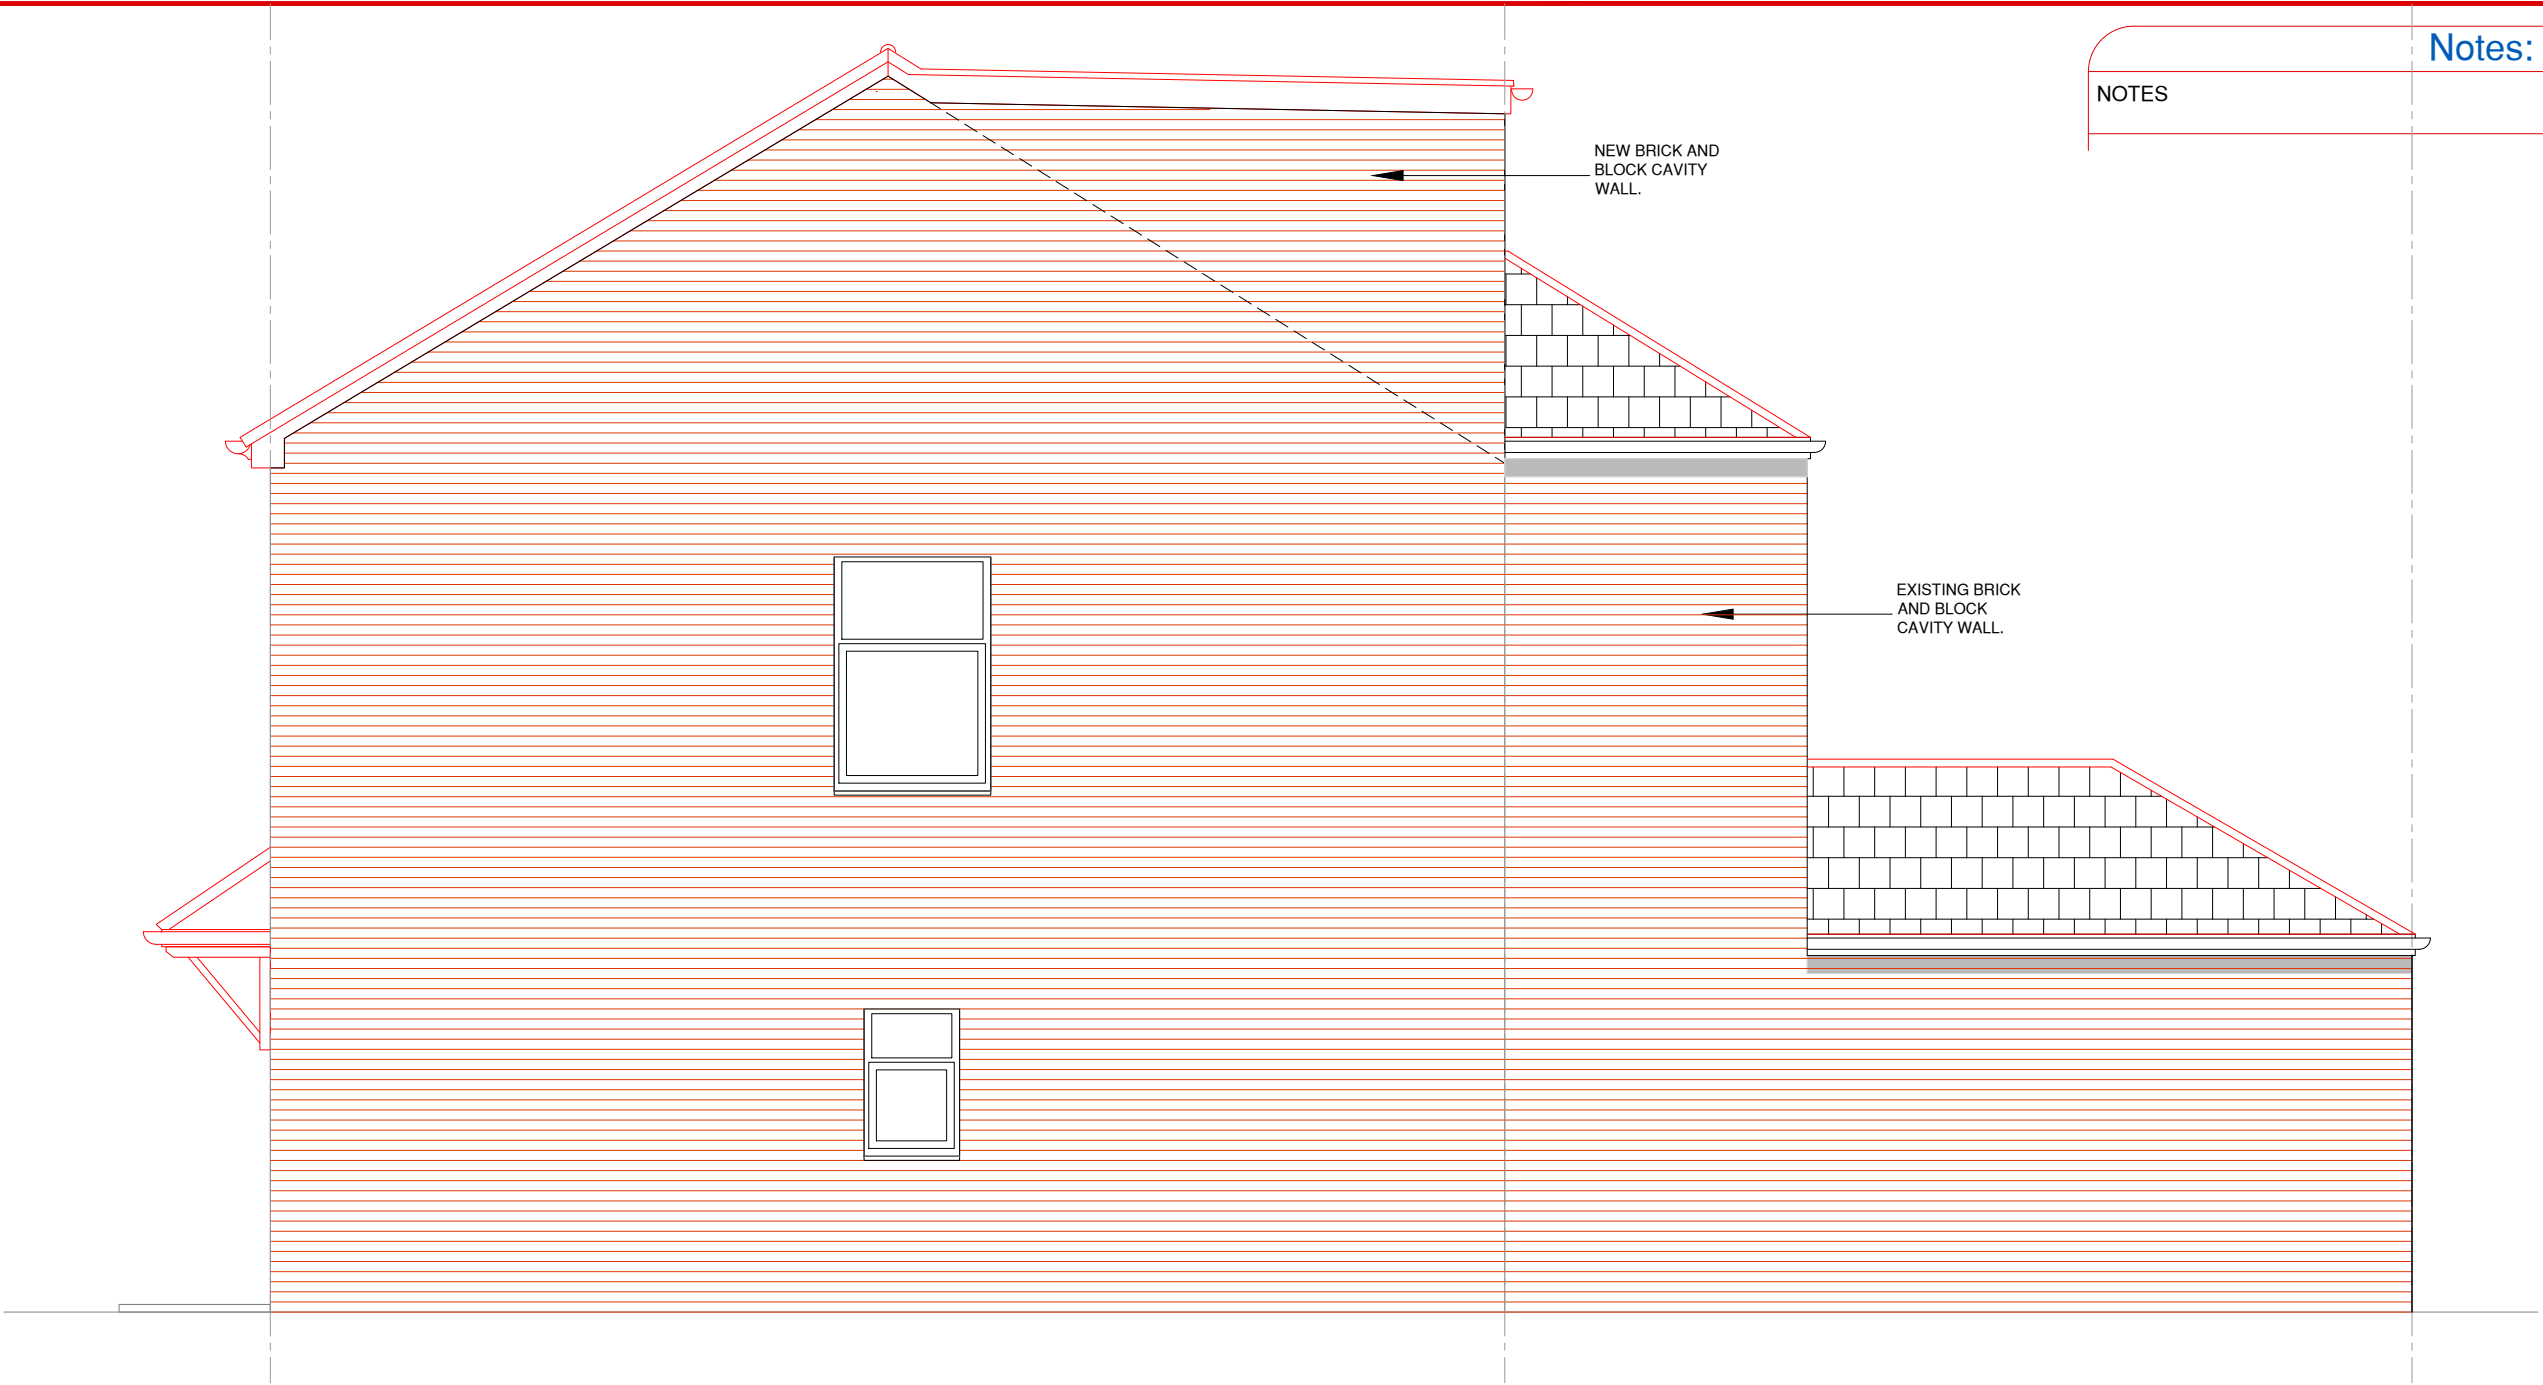


PROPOSED SIDE ELEVATION


NOTES		Notes:

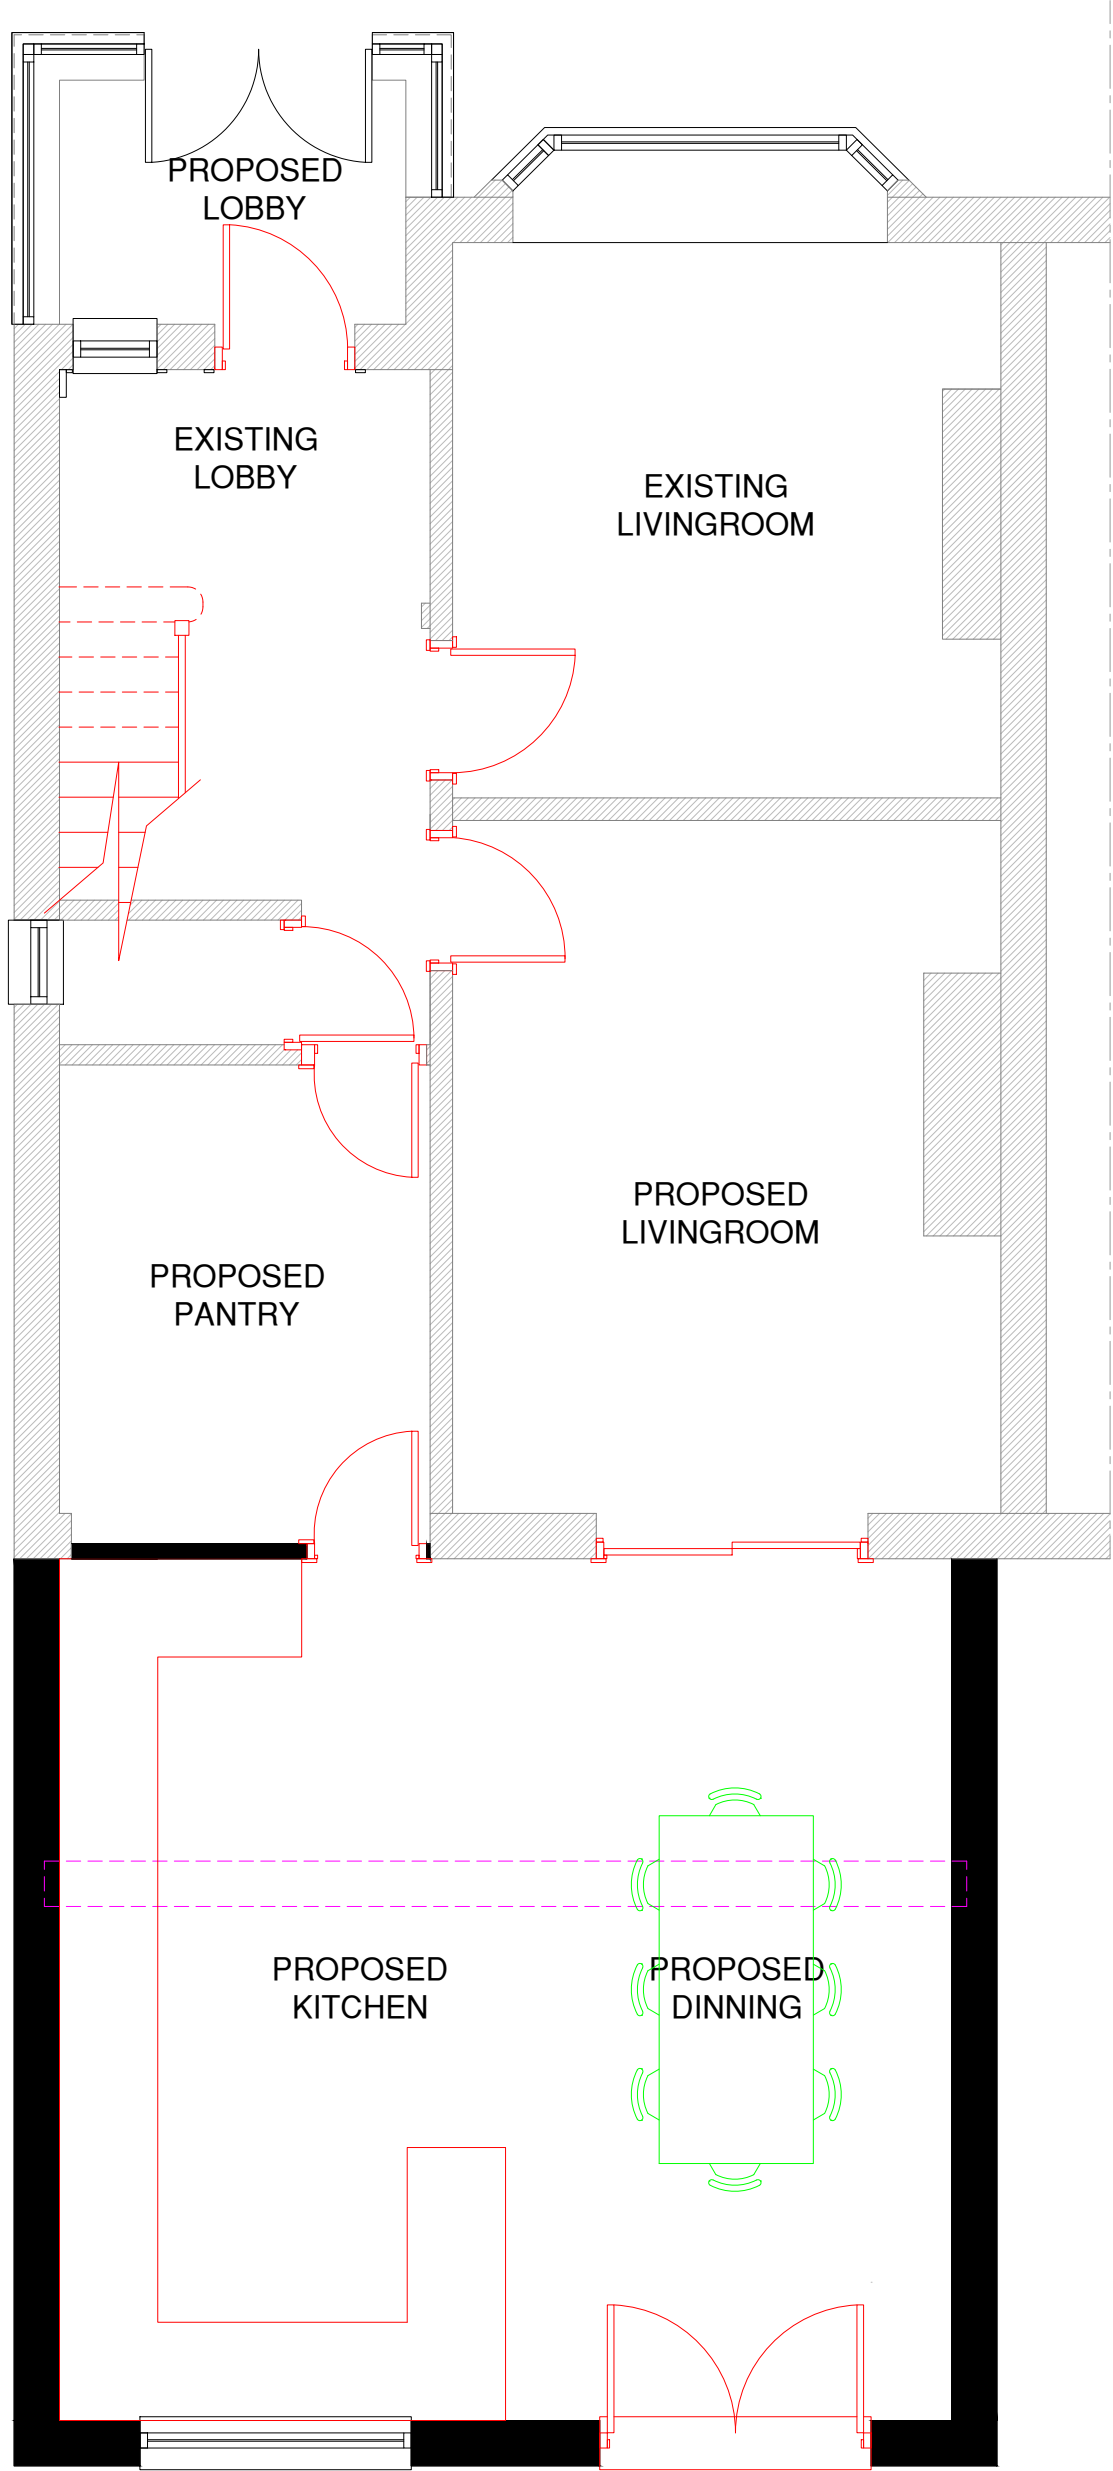

PROPOSED GROUND FLOOR PLAN

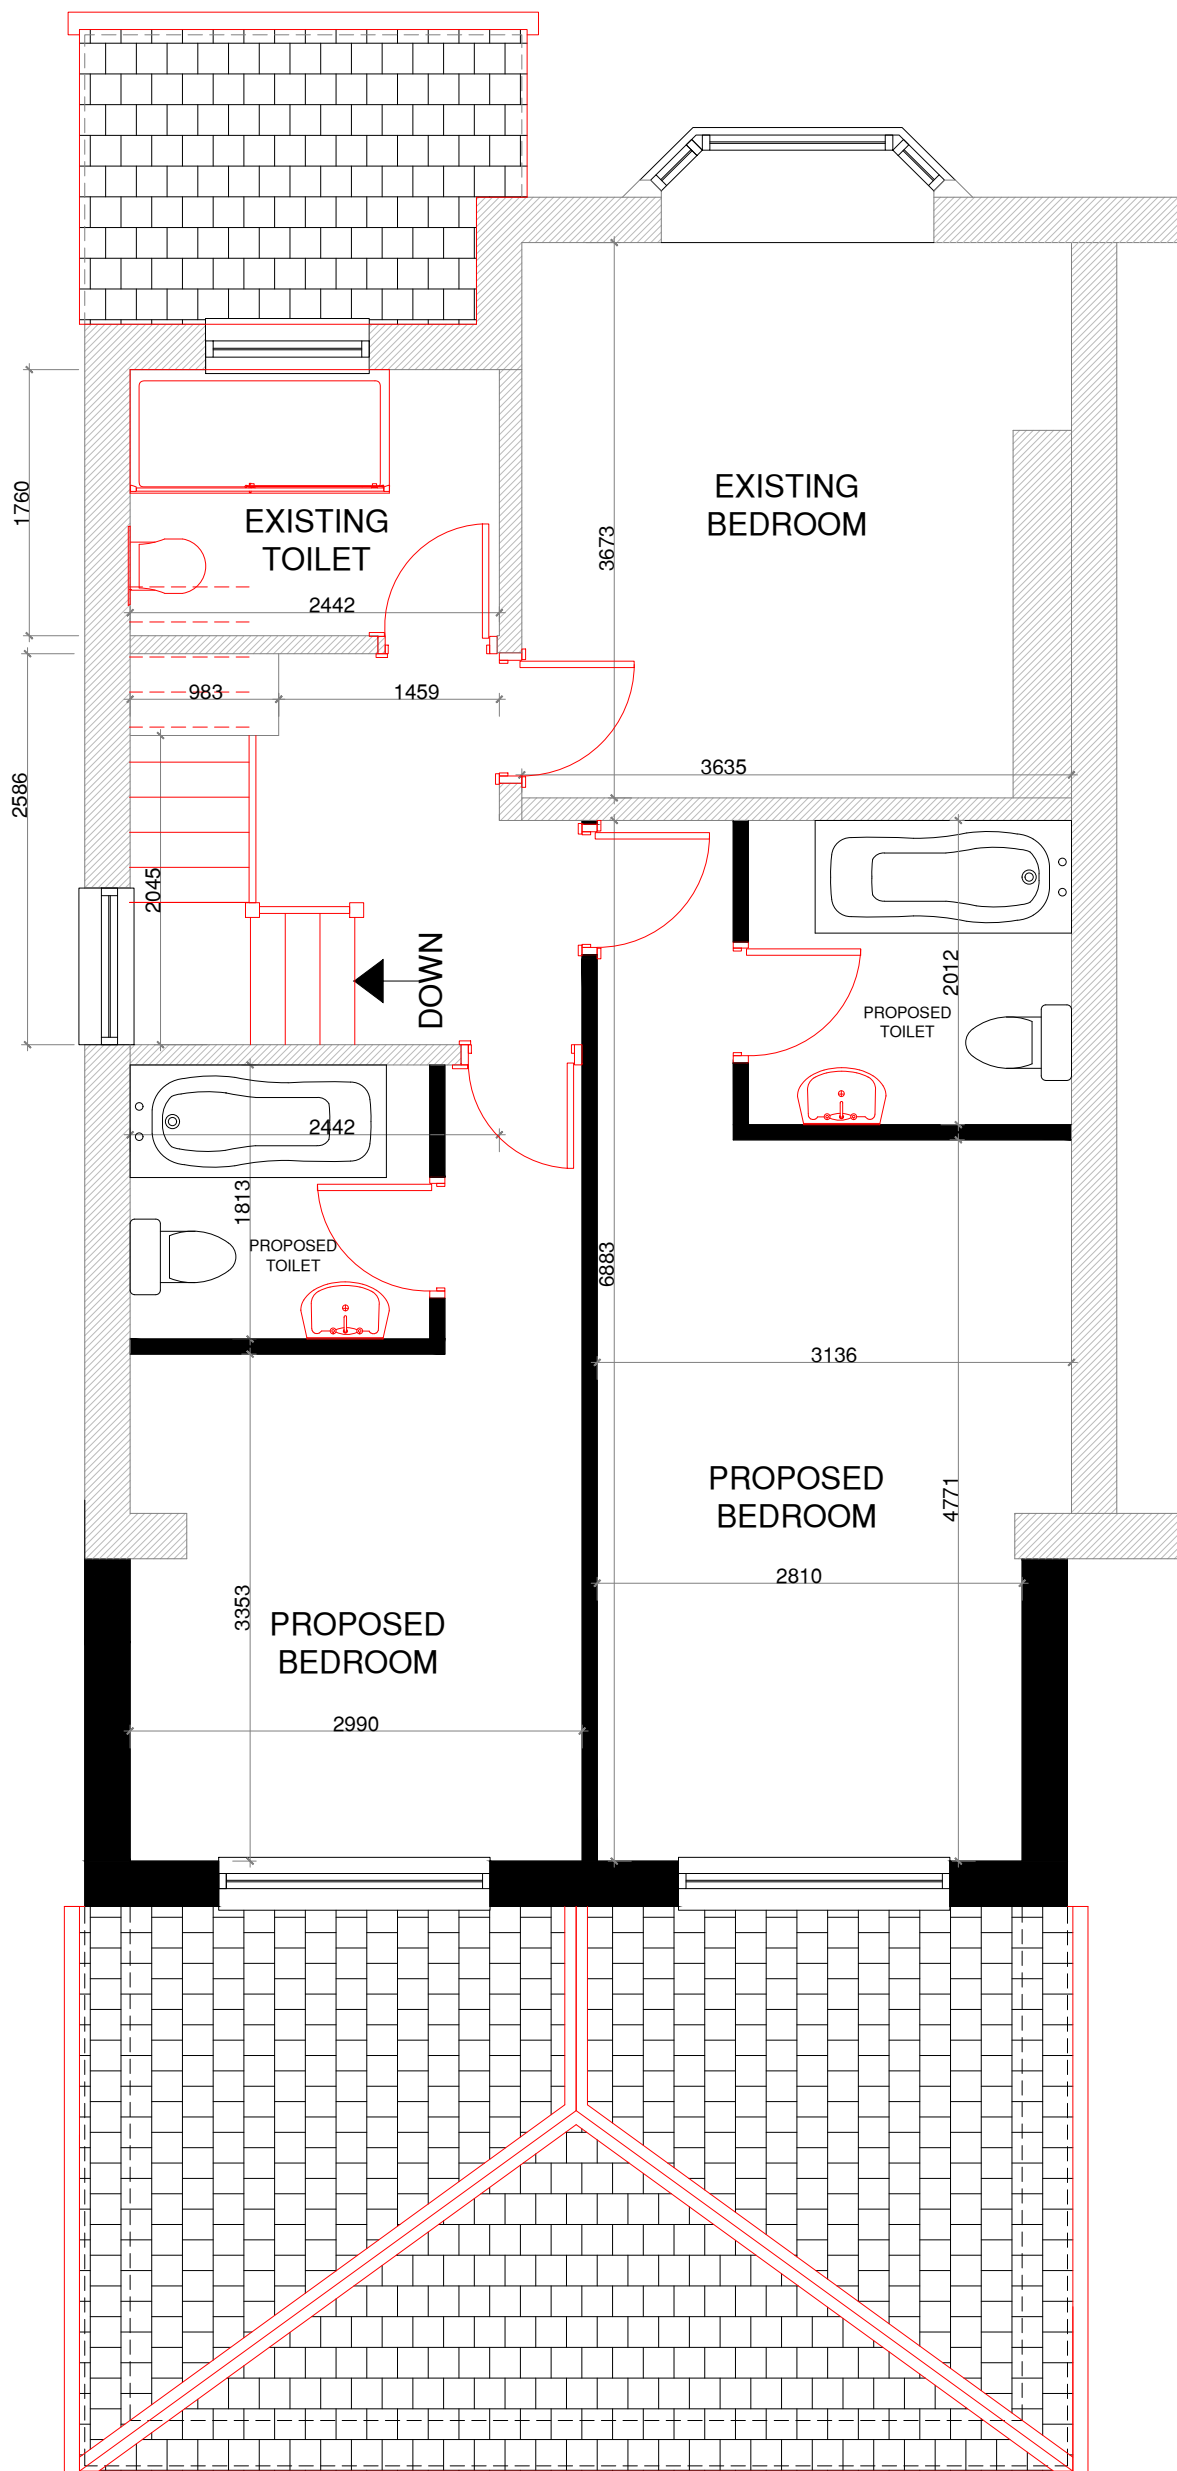

PROPOSED FIRST FLOOR PLAN

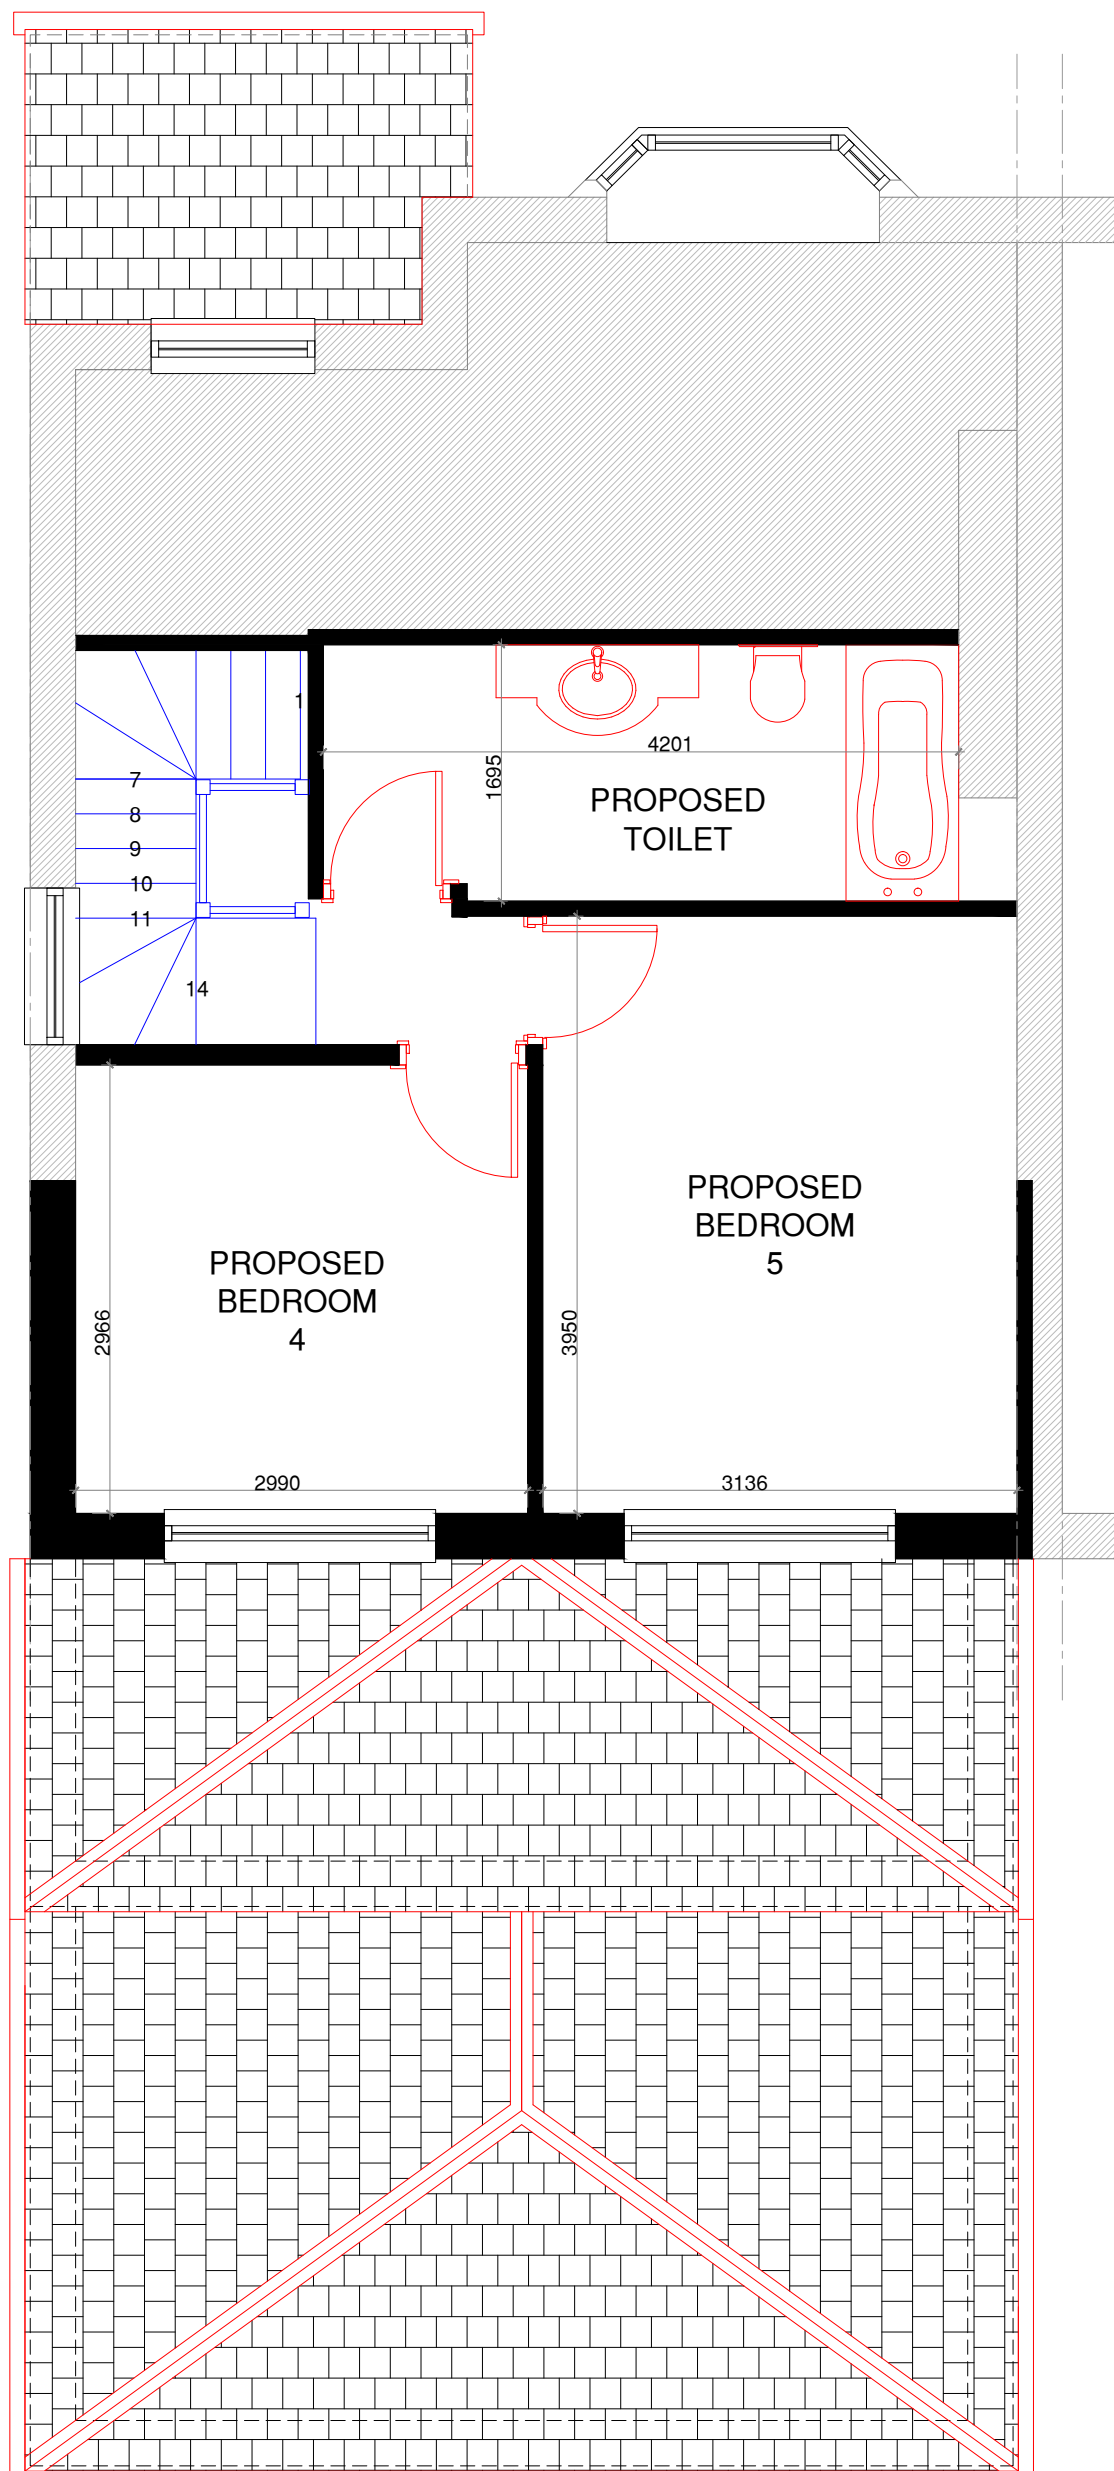

PROPOSED LOFT PLAN

REV.	DESCRIPTION:	BY:	DATE:



Arch Designs
*Don't just dream it,
let us design it!*
ARCH DESIGNS www.archdesigns.co.uk

CLIENT: **Mr AMIR**
140 BIRCHFEILD ROAD,
FALLOWFIELD, MANCHESTER
M14 6PE

ARCHITECT: **MR REUBEN RAMELIZE**
ARCH DESIGNS. WILSONS PARK C/O MAS
MONSALL ROAD
MANCHESTER M40 8WN

DRAWN: **REUBEN** CHECKED: **checked** DATE: **SEP 2023** REVISION: **.....**

PROJECT NAME: **PROPOSED LOFT CONVERSION.**

DRAWING TITLE: **PROPOSED PLANS AND ELEVATIONS**

SCALE: **1:50** SHEET SIZE: **A1** SHEET NO.: **02**

PROJECT NO: **2023/04** STATUS: **FOR PLANNING ONLY**

DRAWING NO: **A1/02**