



- notes:
- DO NOT SCALE FROM THIS DRAWING - USE FIGURED DIMENSIONS ONLY.
 - TO BE READ IN CONJUNCTION WITH ALL OTHER CONSULTANTS / SPECIALISTS DRAWINGS. REPORT ANY DISCREPANCIES BEFORE AFFECTED WORK COMMENCES.
 - ALL SETTING OUT DIMENSIONS TO BE CHECKED ON SITE BY CONTRACTOR BEFORE WORK COMMENCES.

PROPOSED FINISHES GROUND FLOOR PLAN
SCALE 1:100

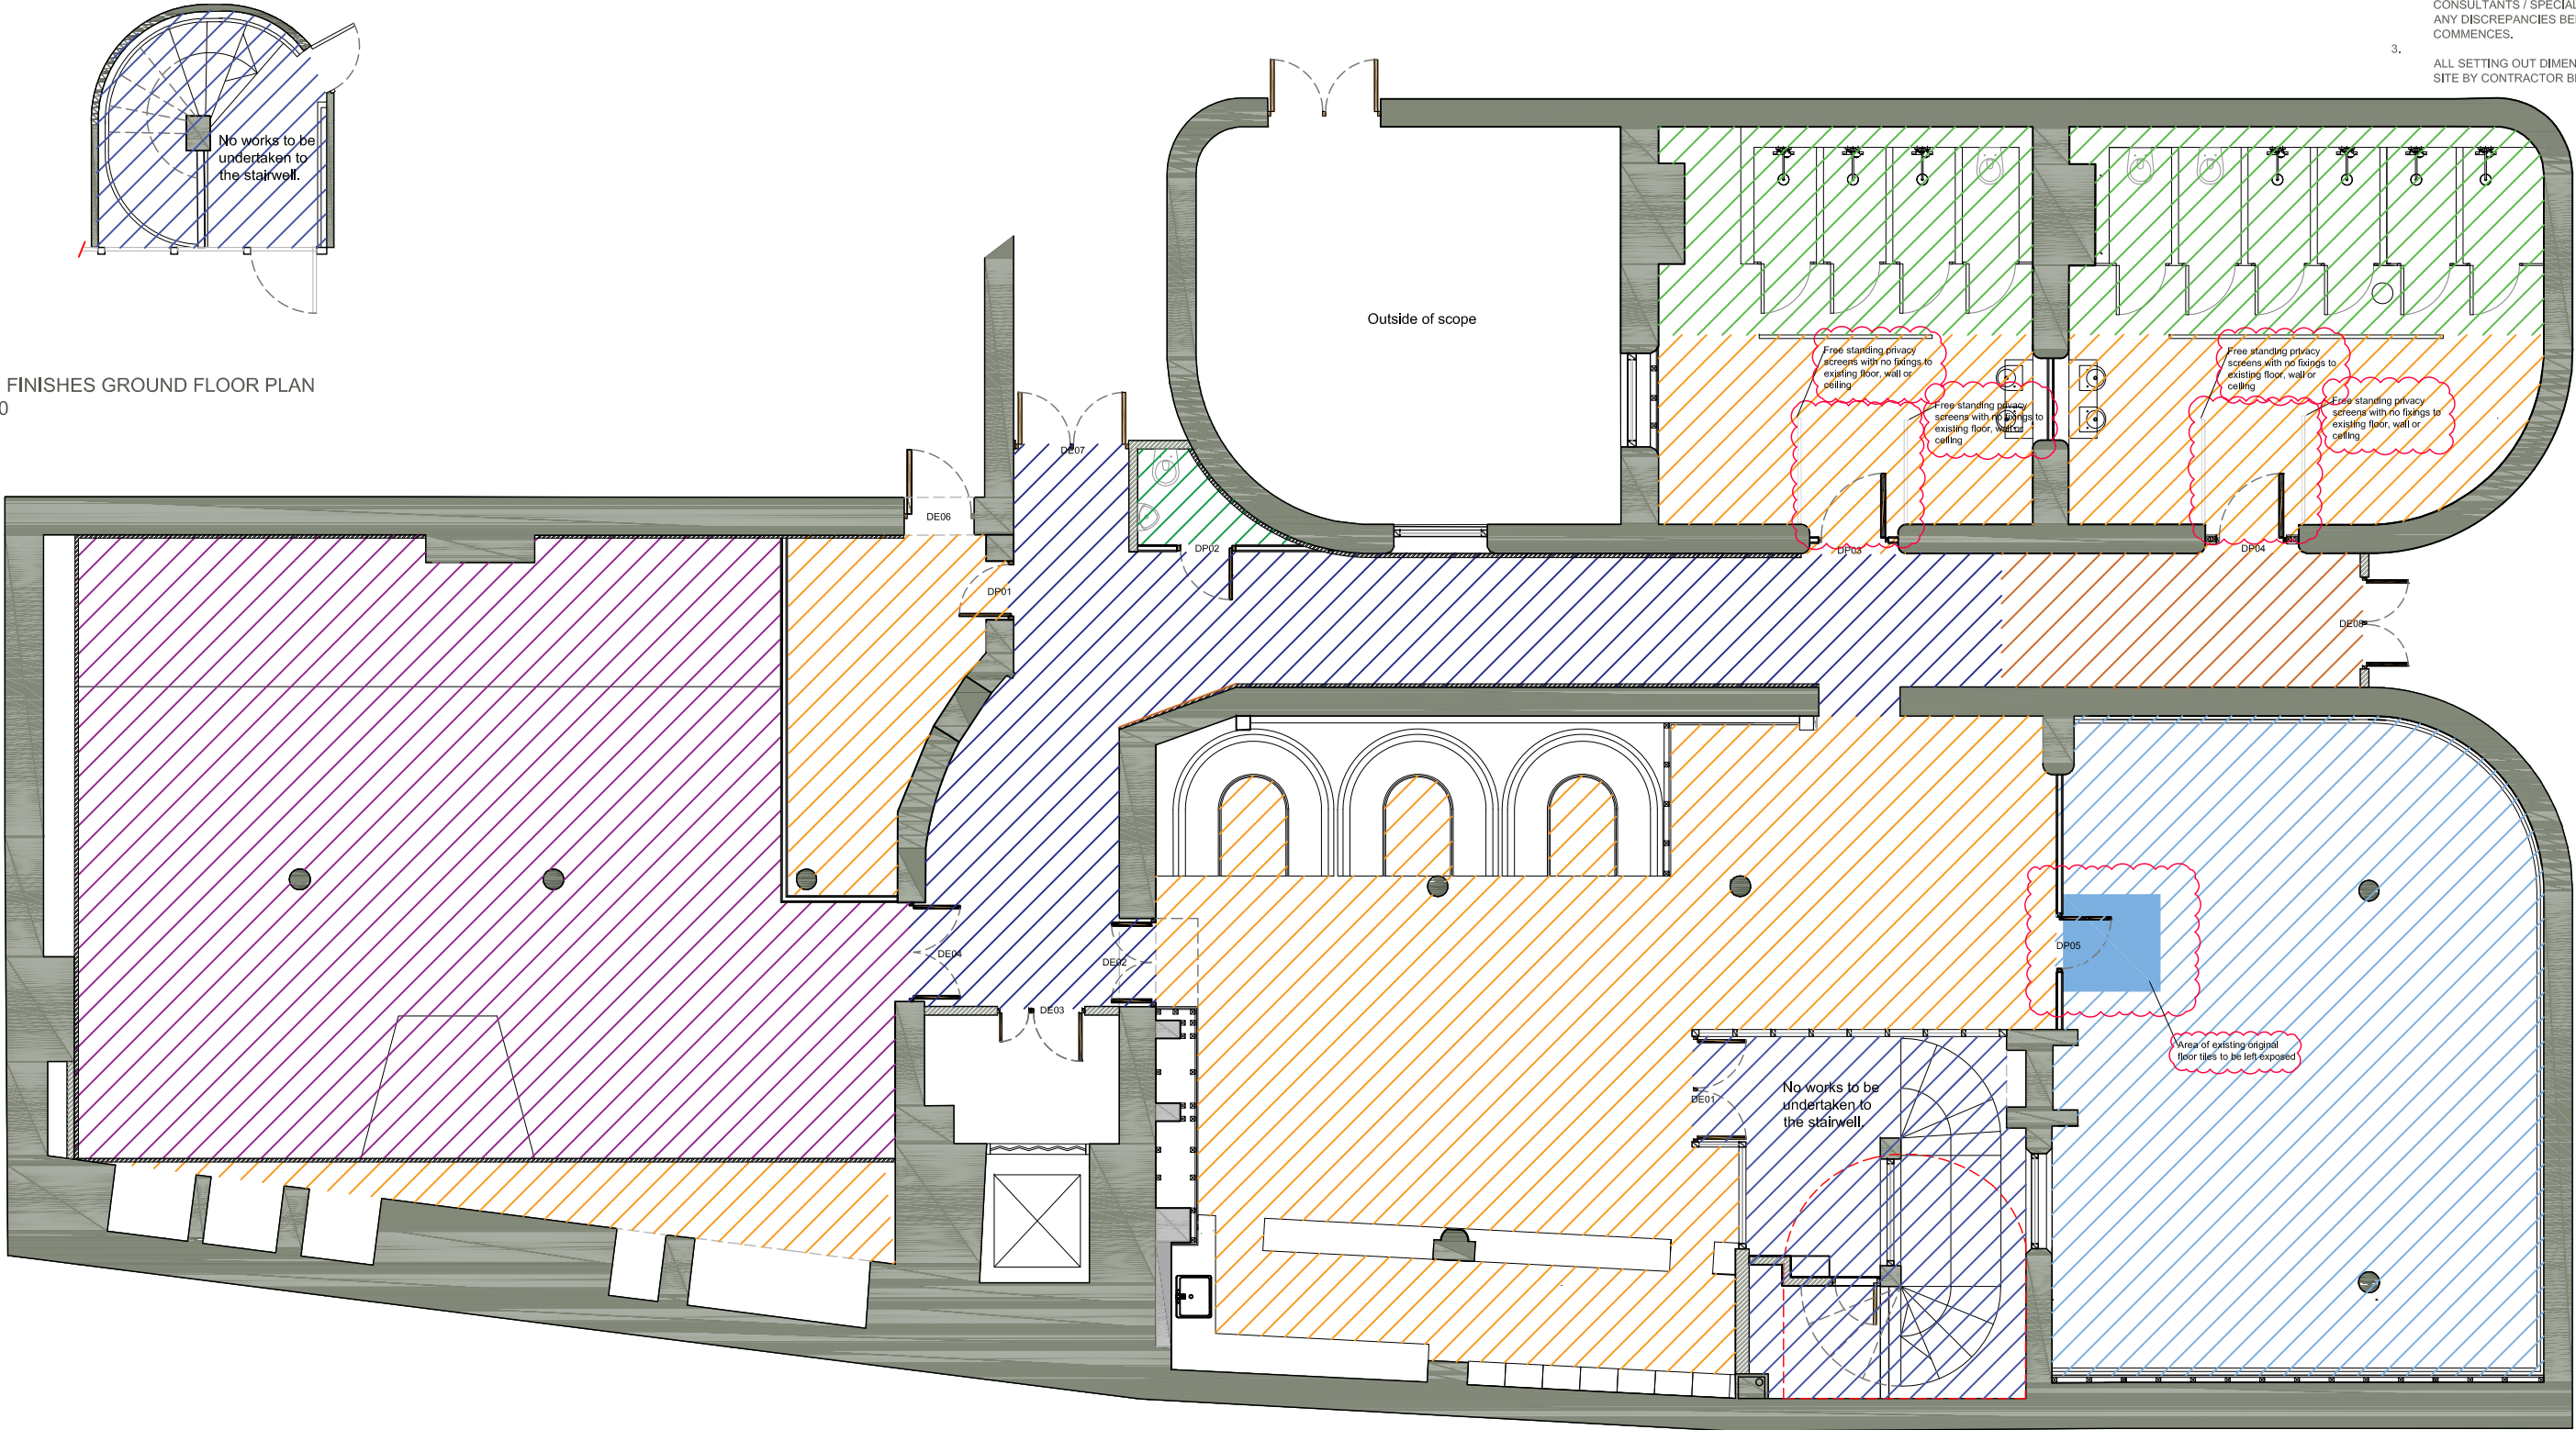


PROPOSED FINISHES BASEMENT PLAN
SCALE 1:100

FLOOR DETAIL - FD 01
SCALE 1:10

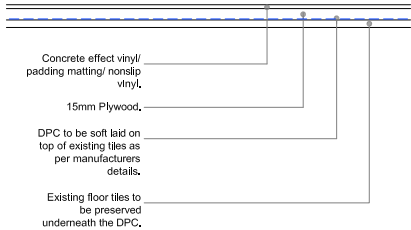

FLOOR DETAIL - FD 02
SCALE 1:10

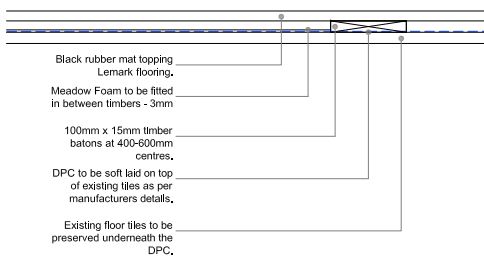

PROPOSED FLOOR FINISHES KEY

- Concrete effect vinyl as per detail FD 01
- Existing floor tiles/finish
- Padded black matting as per detail FD 01
- Lemark dance floor as per detail FD 02
- Non Slip floor finish as per detail FD 01

REVISIONS

G	Updated following LA comments. Partition privacy screens omitted in lieu of free standing screens.	23/01/2024	LM	SG
F	Revisions for Planning	16/01/2024	LM	SG
E	Revisions for Planning	05/12/2023	SGi	LM
D	Revisions for Planning	29/11/2023	SGi	LM
C	Revisions for Planning	01/11/2023	SGi	LM
B	Planning Issue	04/07/2023	SGi	LM
A	First draft for client comment	30/06/2023	SGi	LM

DATE:	DRAWN:	CHECK

CLIENT	Ryde Studios
PROJECT	BAA-Barton Arcade
TITLE	Proposed Finishes Plans
NUMBER	BAA-SEV-XX-00-DR-A-02005
REVISION	G
STATUS	Planning
SCALE	1:100
DATE	30/06/2023
DRAWN BY	SGi
CHECKED BY	LM

CLIENT	Ryde Studios
PROJECT	BAA-Barton Arcade
TITLE	Proposed Finishes Plans
NUMBER	BAA-SEV-XX-00-DR-A-02005
REVISION	G
STATUS	Planning
SCALE	1:100
DATE	30/06/2023
DRAWN BY	SGi
CHECKED BY	LM

N

0 0.5 1 1.5 2 2.5

seven.
SEVENARCHITECTURE.CO.UK

Studios at :

61 Oxford Street,
MANCHESTER, M1 6EQ
t : 0161 236 5655

Clarendon House, Victoria Avenue,
HARROGATE, HG1 1DY
t : 01423 709 807

Galeri 6, Doc Fictoria,
CAERNARFON, LL55 1SQ
t : 01286 685 253

24 Greville Street, **LONDON**,
EC1N 8SS
t : 0203 036 0691