


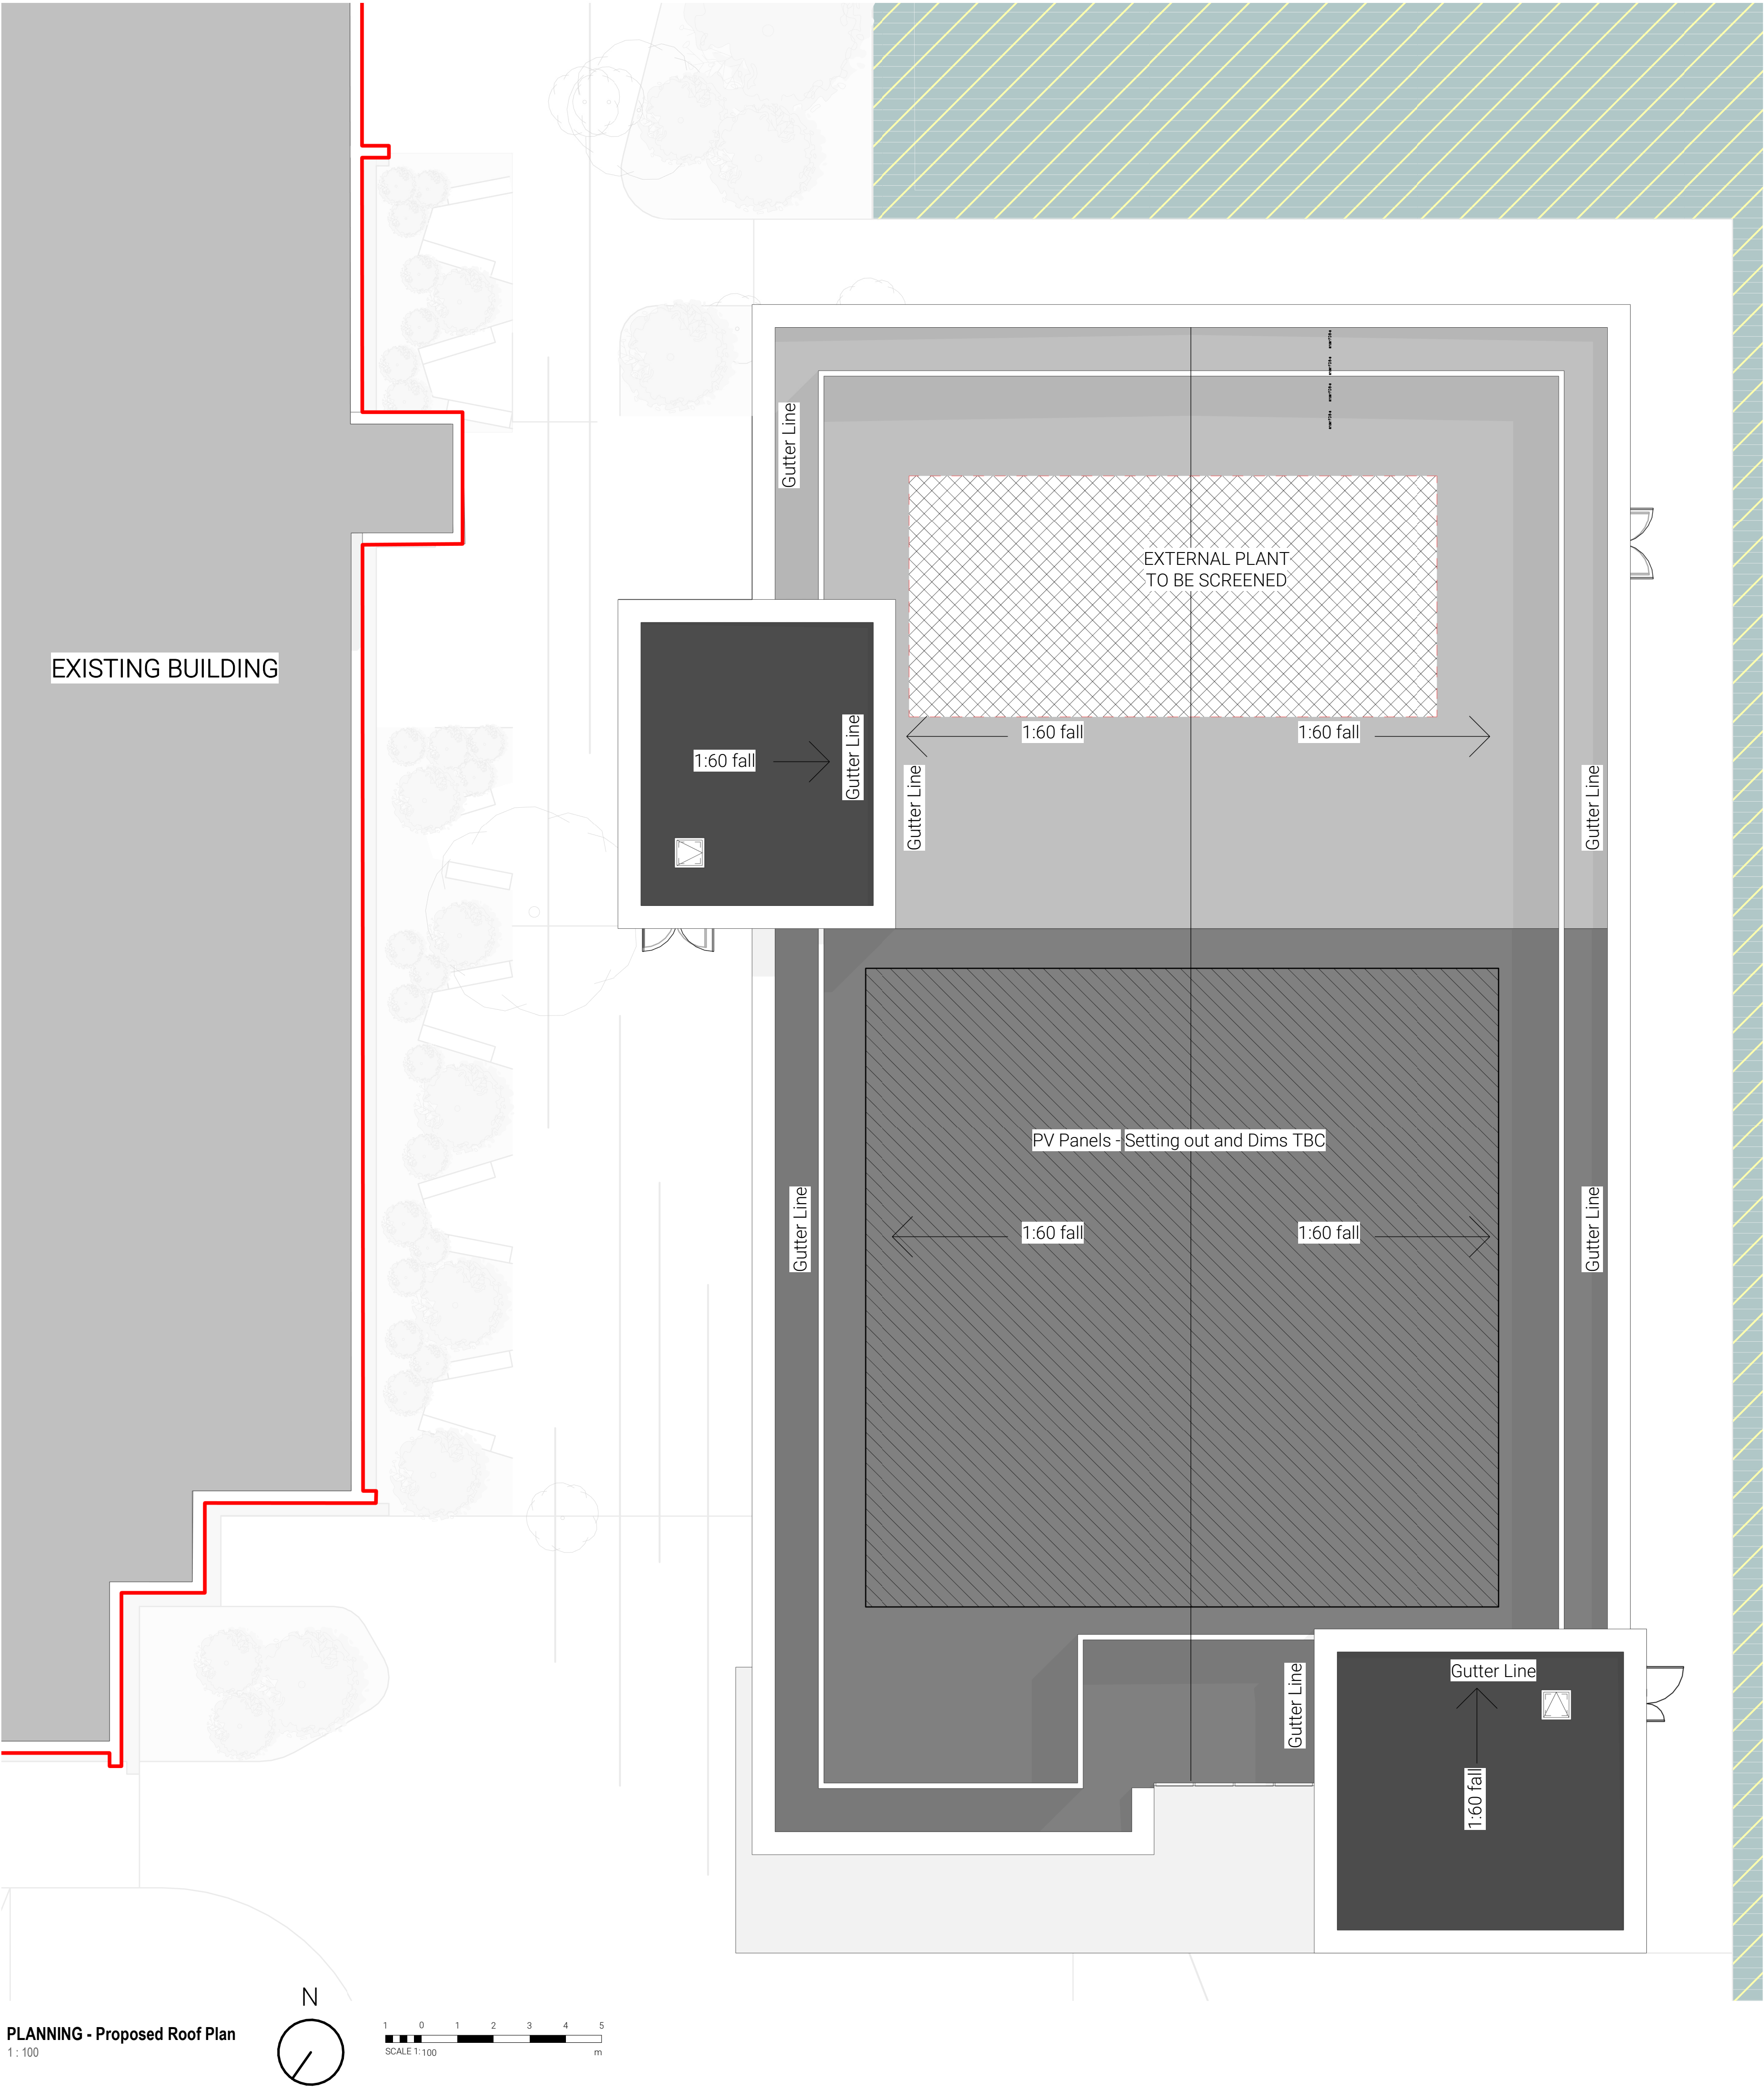

GENERAL NOTES:

DAY Architectural Ltd accepts no responsibility for any costs, losses or claims whatsoever arising from these drawings, specifications and related documents unless there is full compliance with the Client or any unauthorised user of the following:

1 All boundaries, dimensions and levels are to be checked on site before construction and any discrepancies reported to the Architect / Designer.

2 Partial Service: Any discrepancies with site or other information is to be advised to the Architect / Designer and direction and / or approval is to be sought before the implementation of the detail.

3 Block and site plans are reproduced under license from the Ordnance Survey.

4 Do not scale this drawing.

5 For the purpose of coordination, all relevant parties must check this information prior to implementation and report any discrepancies to the Architect / Designer.

P5

Revised Planning Issue

P4

Revised Planning Issue

P3

Revised Planning Issue

P2

ISSUE FOR PLANNING

P1

Issue for Comment

REV

DESCRIPTION

DATE

REV BY

31.10.23

27.06.23

20.06.23

16.06.23

24.05.23

MA

MA

MA

MA

MA

CLIENT

Manchester University Hospital NHS Foundation Trust

DRAWING

Proposed Roof Plan

SCALE

1 : 100 @ A1

FIRST ISSUED

05/23/23

PROJECT

CDC - Endoscopy & Cardiorespiratory, Withington Community Hospital

PROJECT

1342-22

CLIENT REF

WCHCDC

DRAWN BY

MA

CHECKED BY

CB

ORIGIN

DAY

VOLUME

V1

LEVEL

RF

TYPE

DR

ROLE

A

NUMBER

040201

REVISION

P5

SUITABILITY

PLANNING

Information contained on this drawing is the sole copyright of DAY Architectural Ltd. and is not to be reproduced without their permission.

DAY Architectural Ltd.

Studio 1, Lancaster Buildings

77 Deansgate, Manchester, M3 2BW

T: 0161 834 9703

W: www.day-architectural.com

DAY