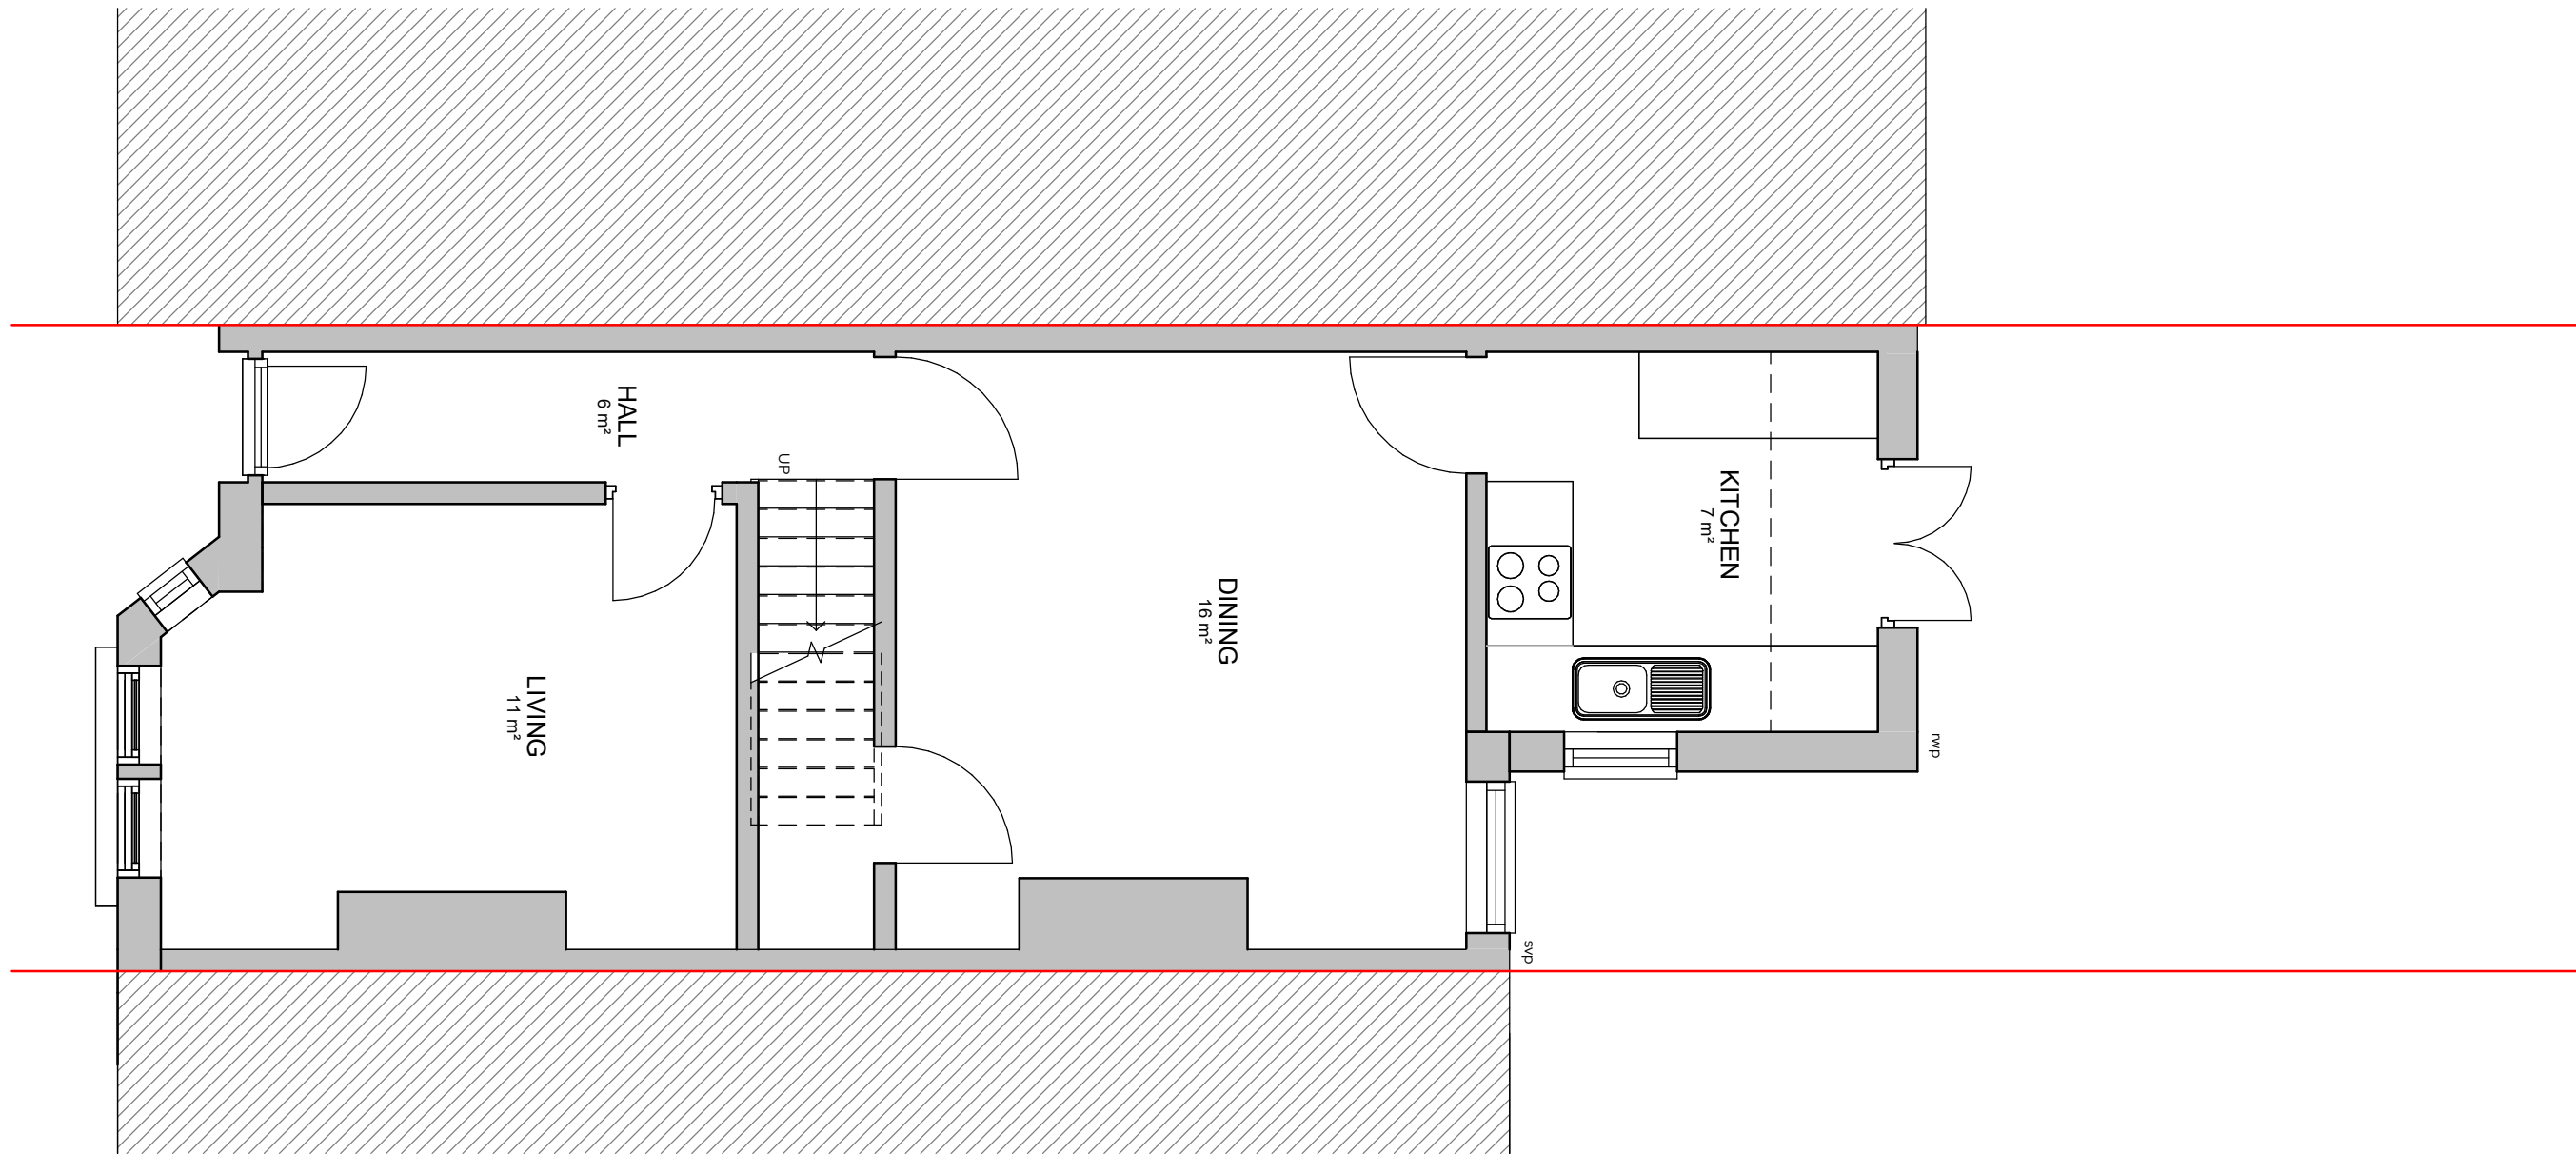


REV	Date	Description	Issued	Additional Notes	Project Title	Title					
A	29/06/22	Planning Issue	RJ		1201 - 3 Eleanor Road	Ground Floor Plan - Existing					
B	12/01/23	Planning Issue	RJ			Drawing No.	1201-02-03-001 Rev C				
C	02/01/2024	Lawful Development Pack	RJ				Client Name	Emma Valentine			
							Project Address	3 Eleanor Road, M21 9FZ			
					Date	Scale	Sheet Size	Drawn by	Checked by		
					04/06/22	1:50	A3	RJ	DRB		

STUDIO 256
Architecture • Design • Interiors

Unit 256, Slater Studios, 9 Slater Street, Liverpool, L1 4BW
D.banister@studio256design.co.uk / +44 (0)151 345 7600