




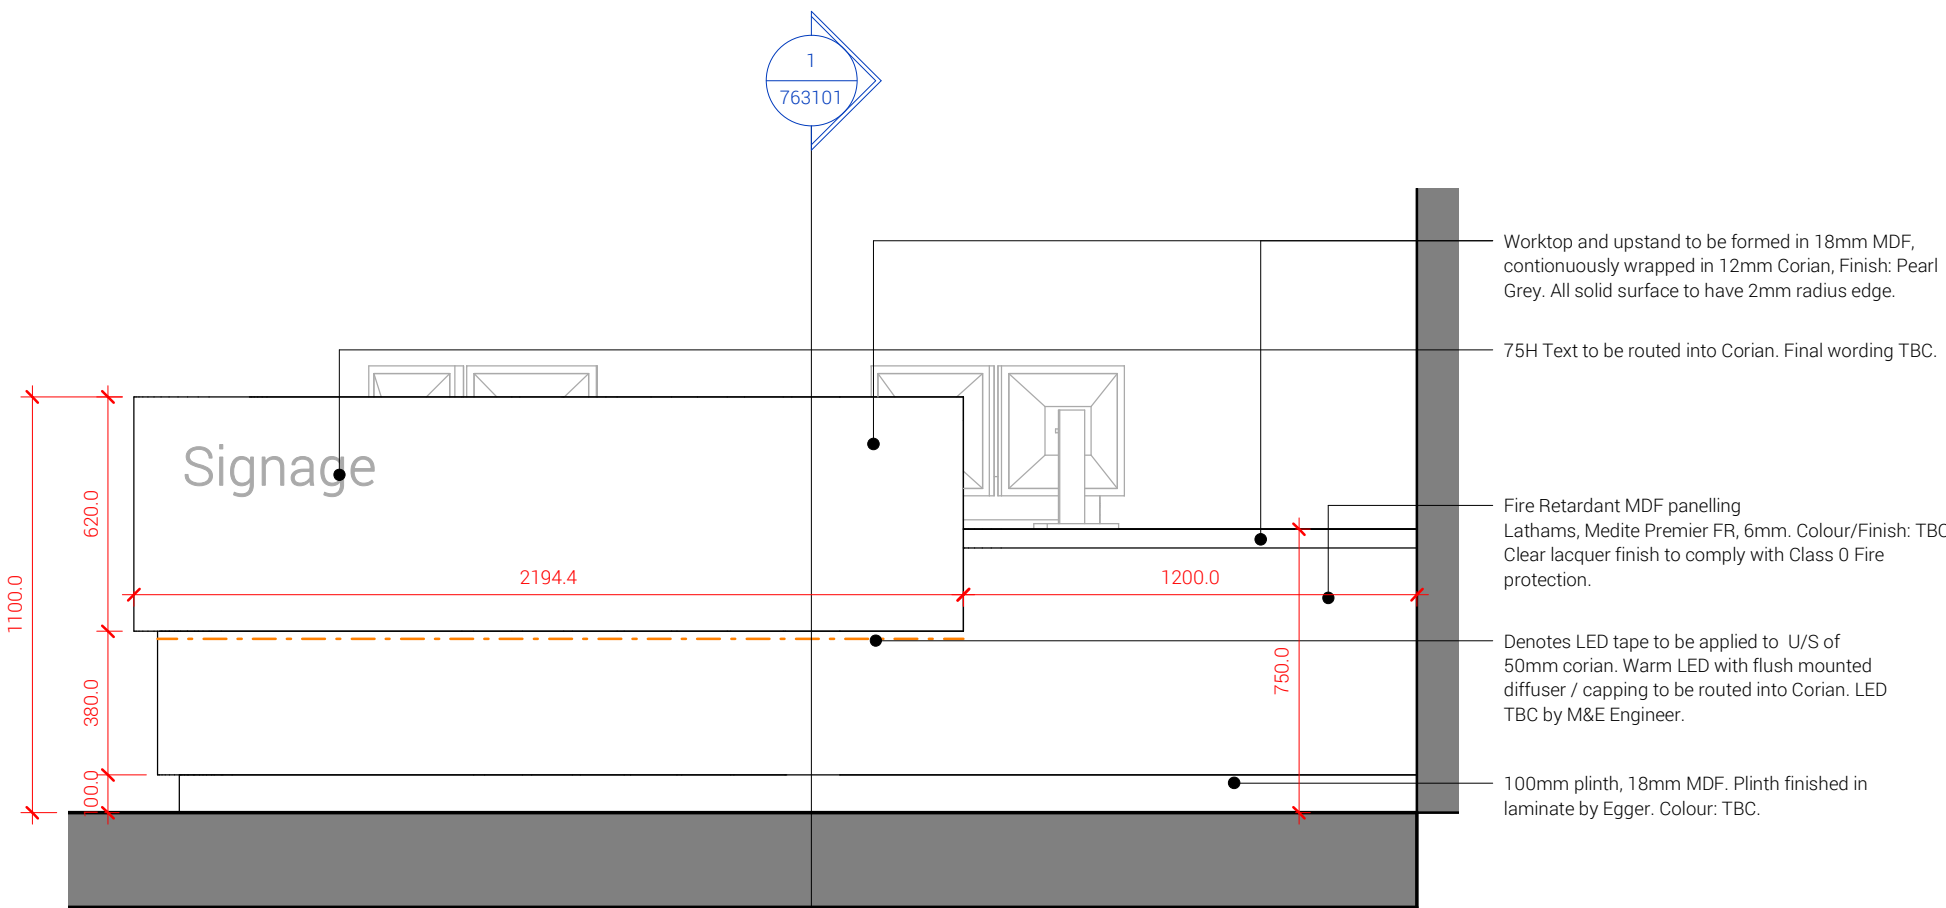


Reception Desk - Elevation A
1 : 20

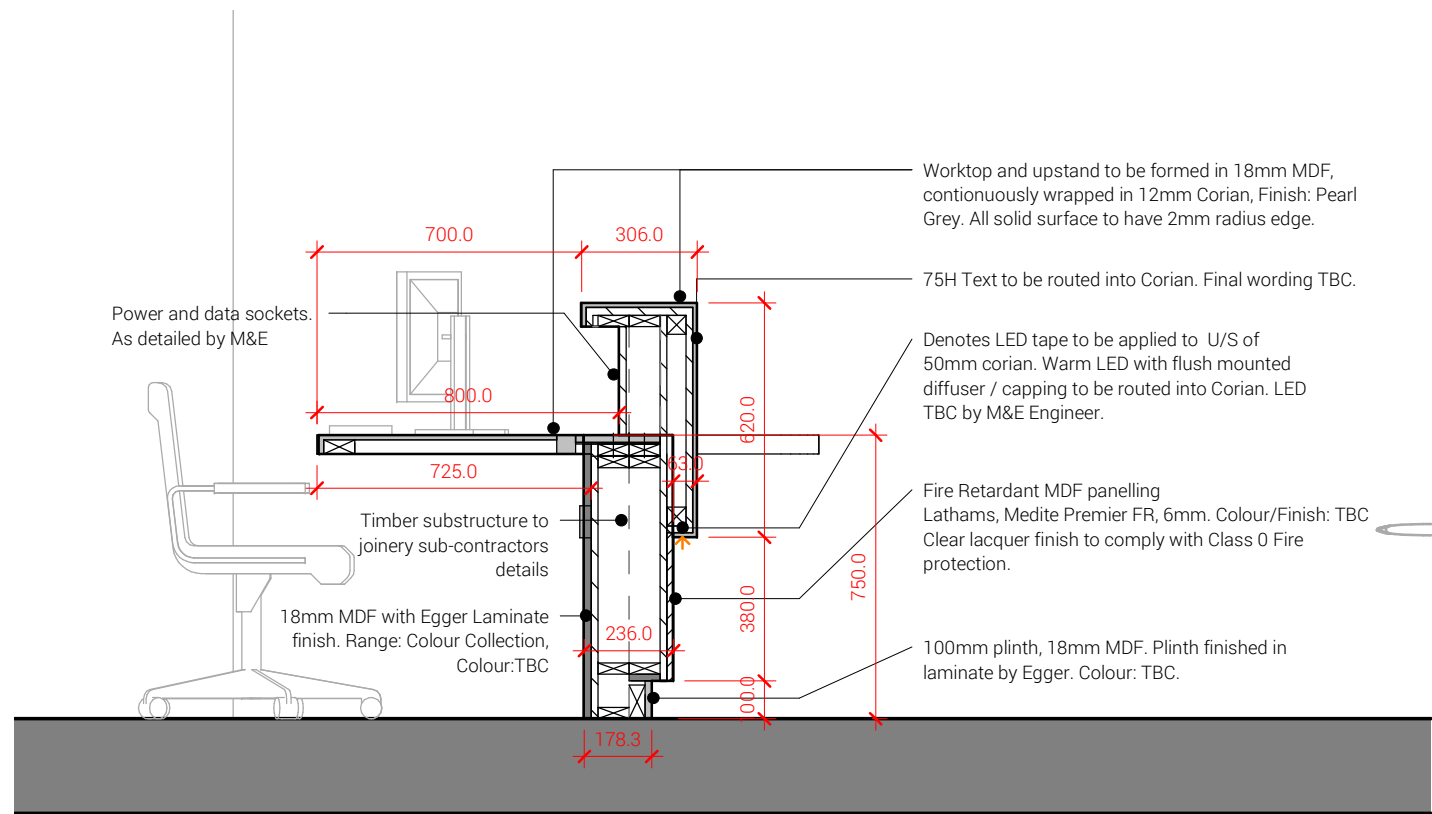


Reception Desk - Section 1
1 : 20

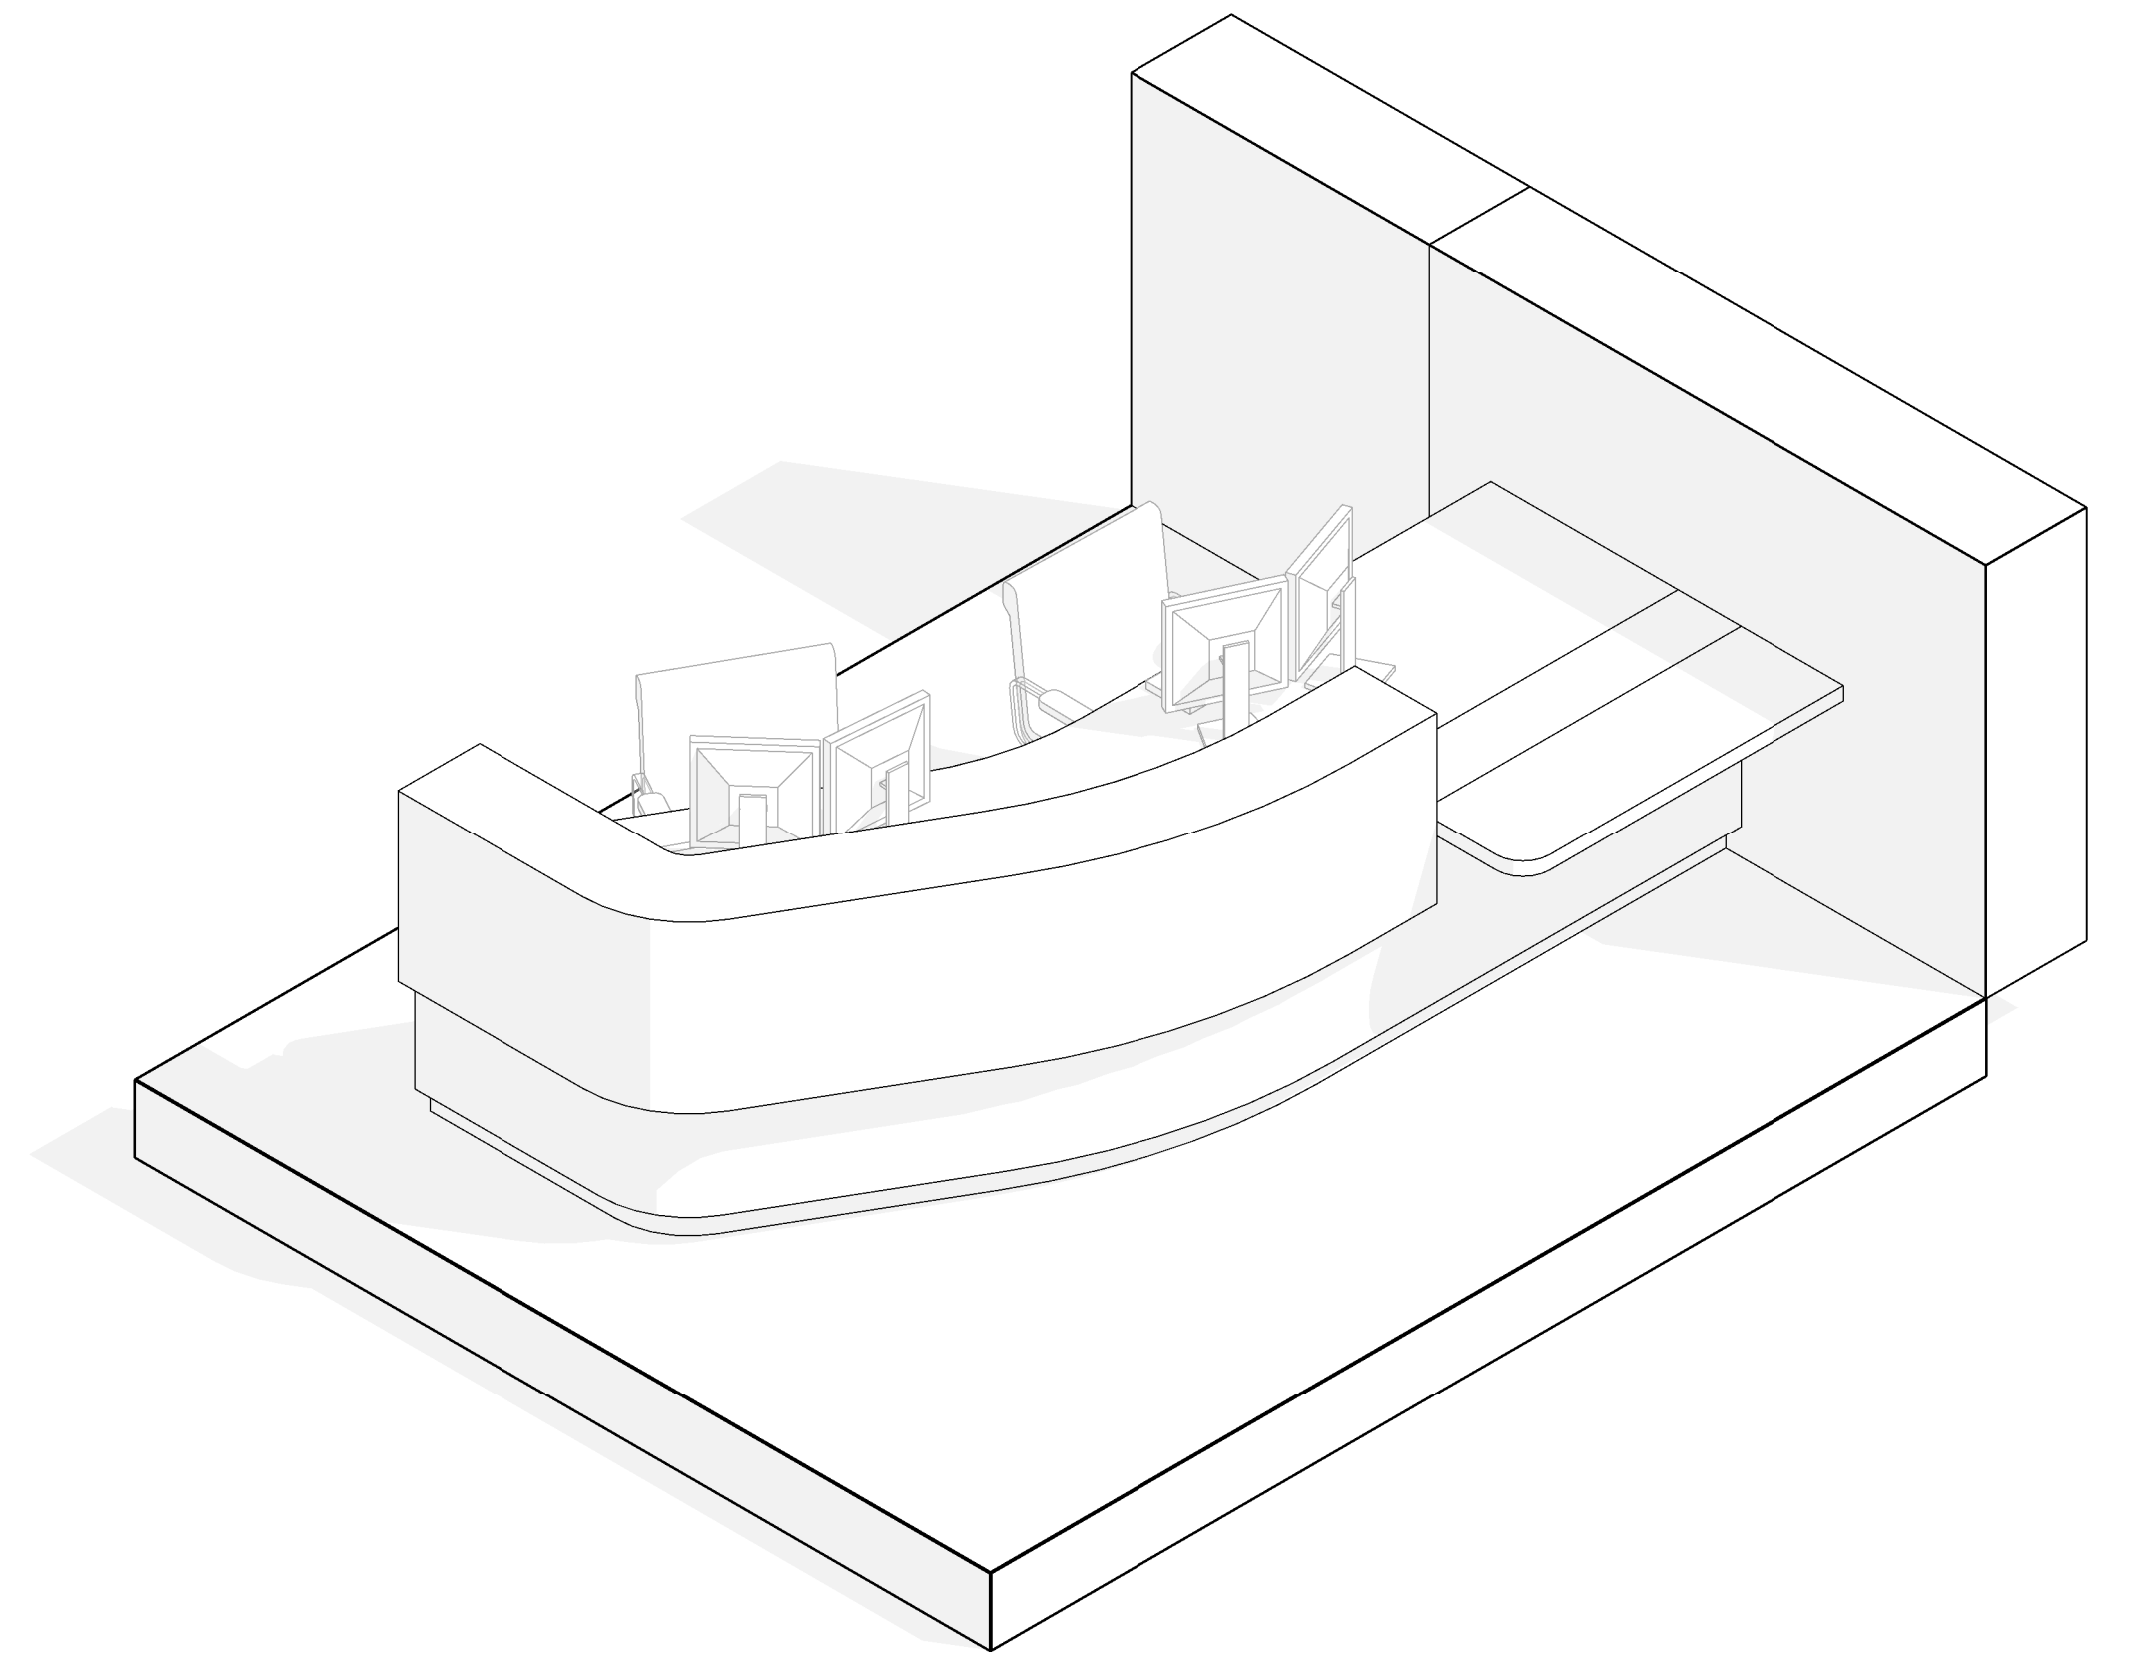


Reception Desk 3D View

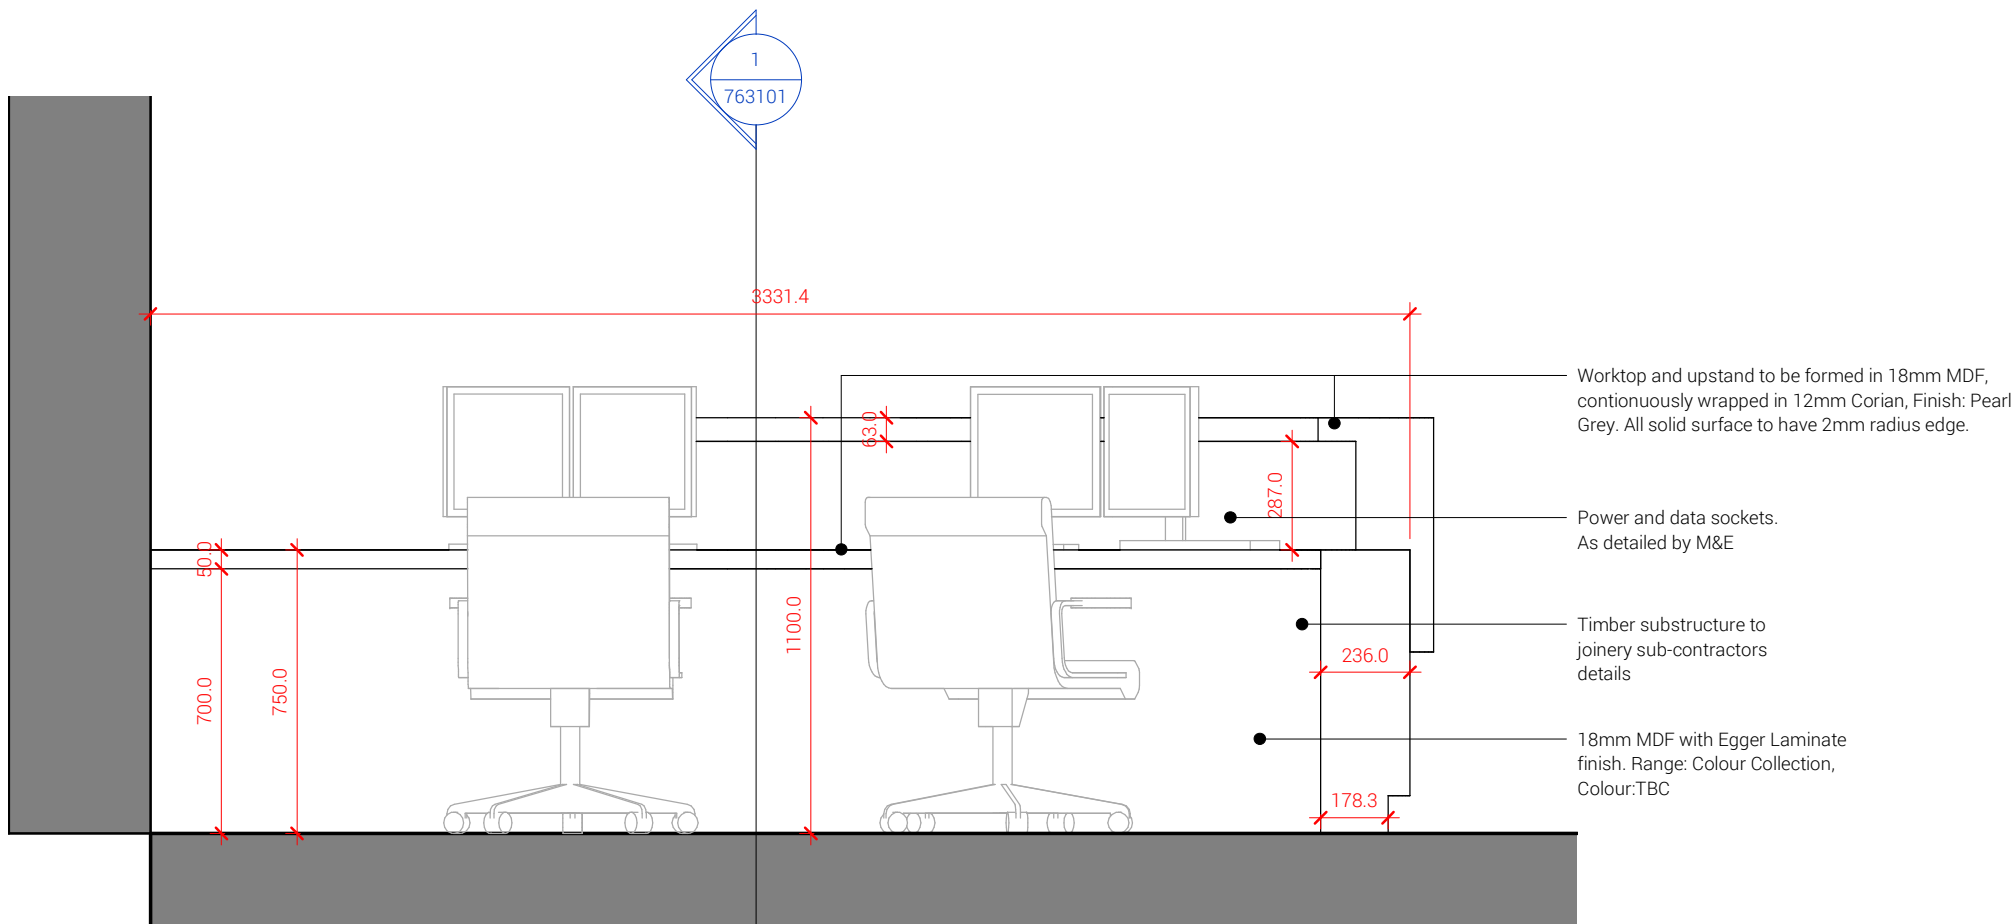


Reception Desk - Elevation B
1 : 20

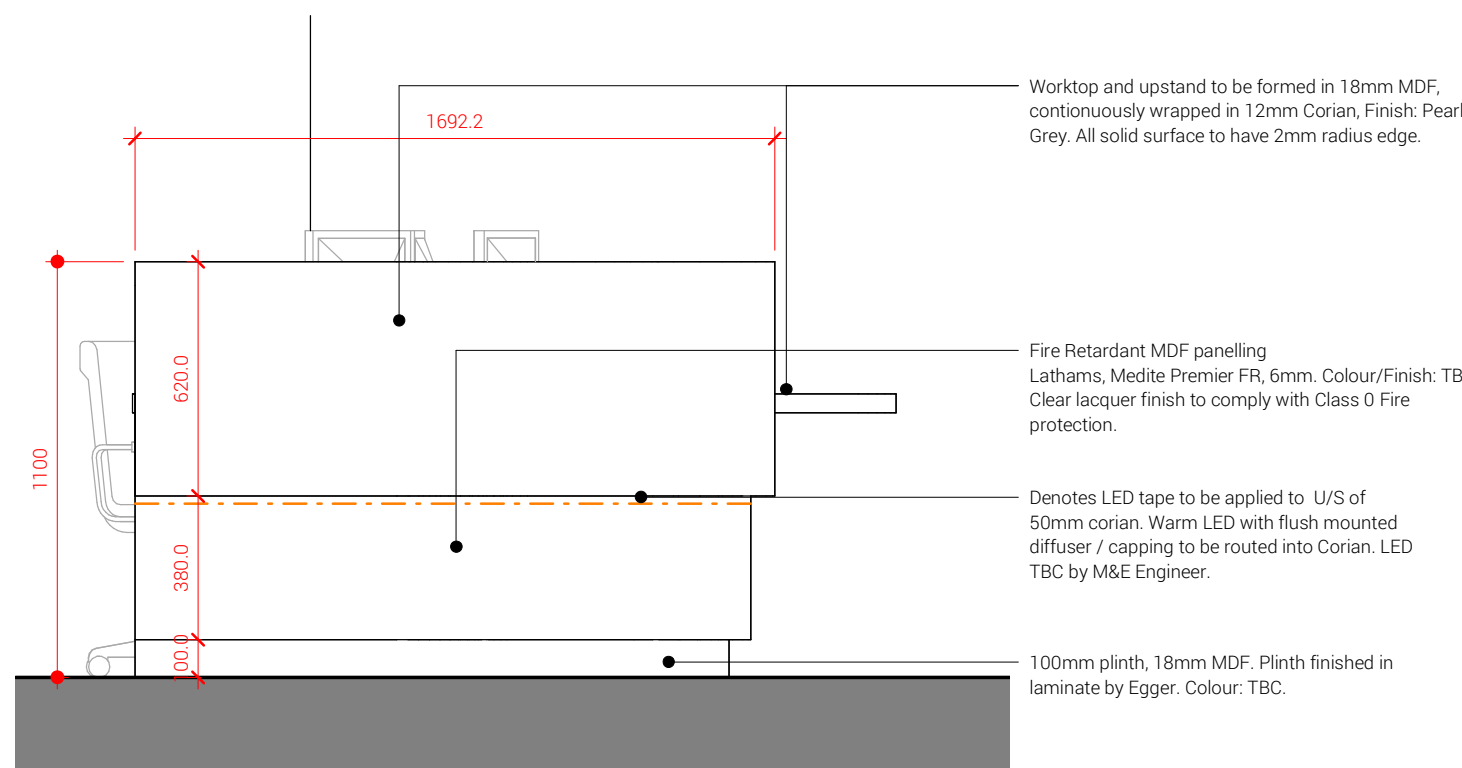

Reception Desk - Elevation C
1 : 20

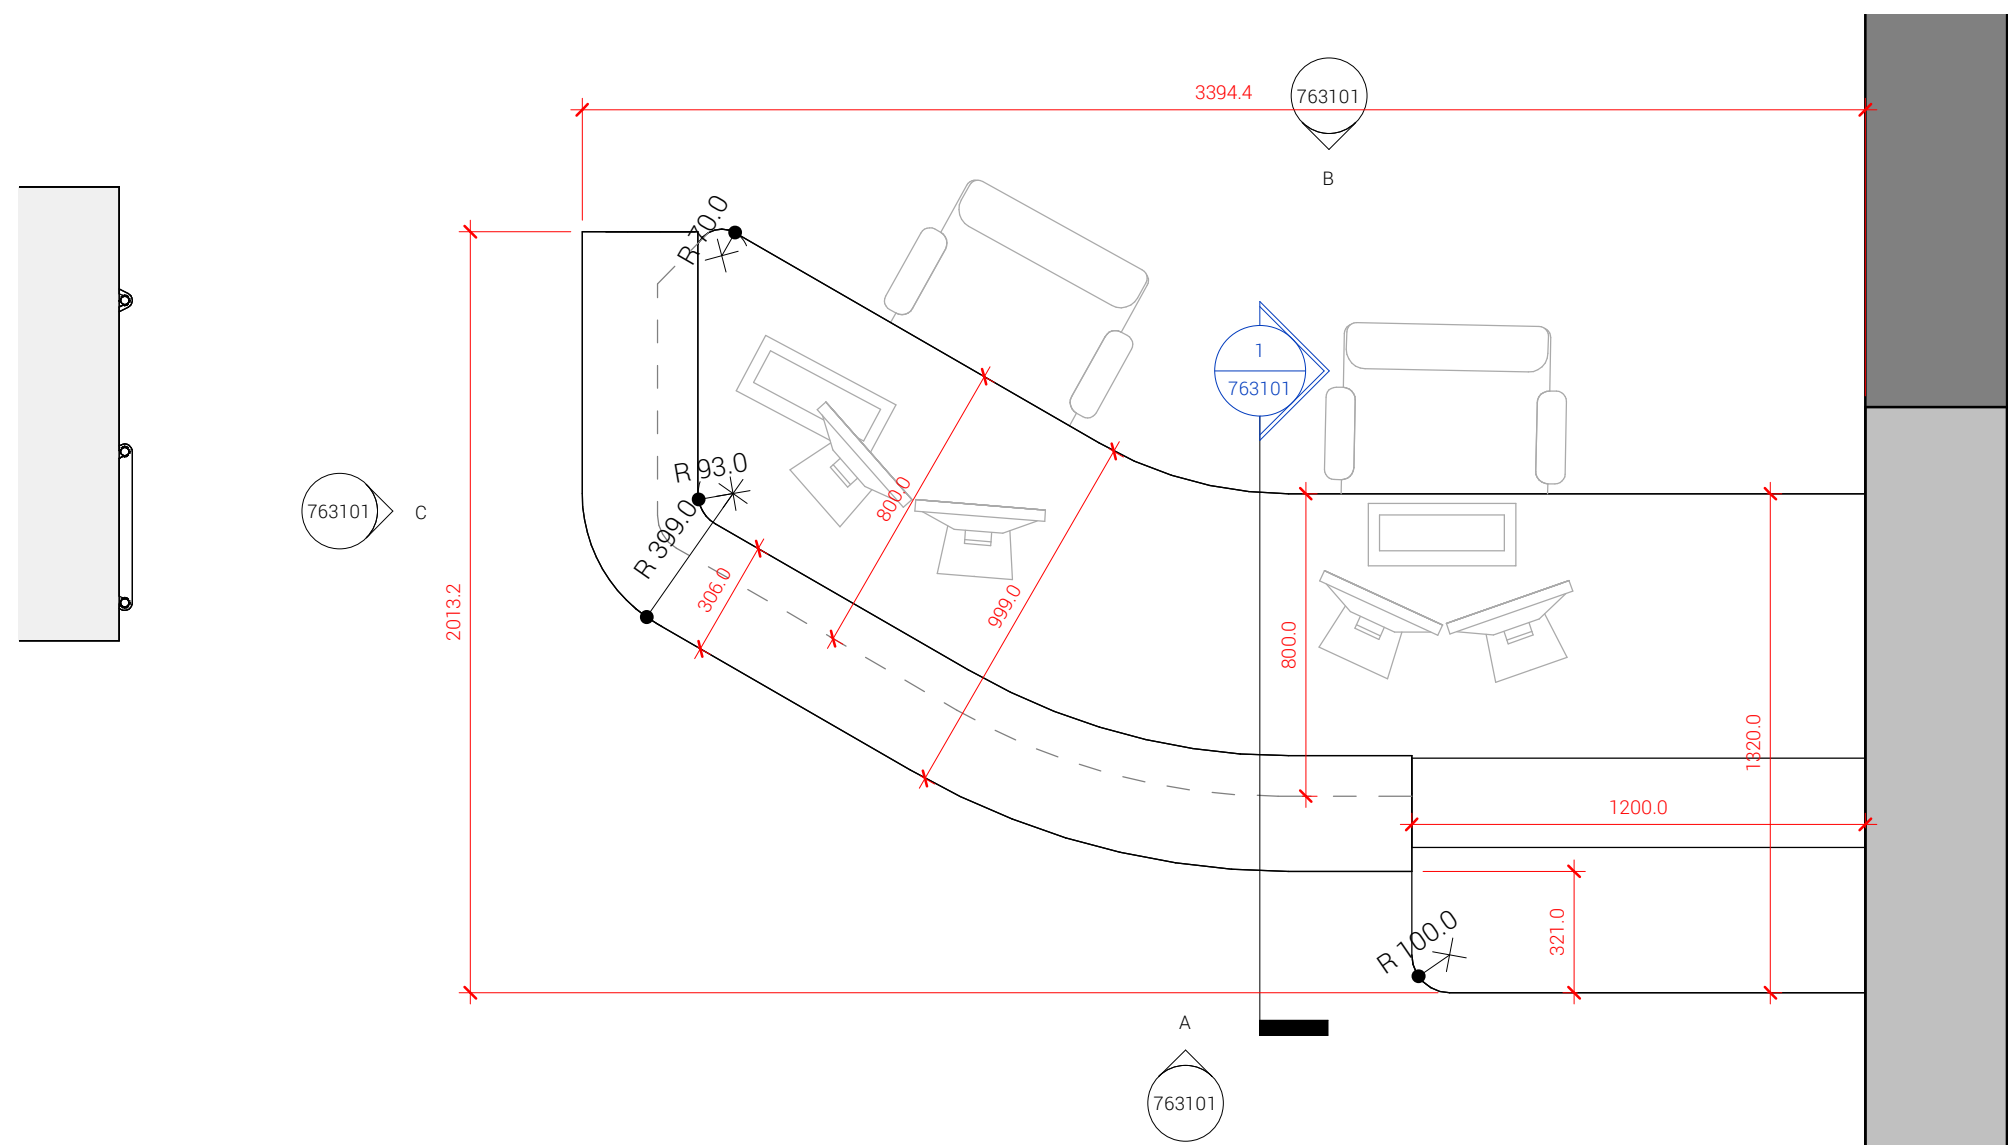

Reception Desk - Plan
1 : 20

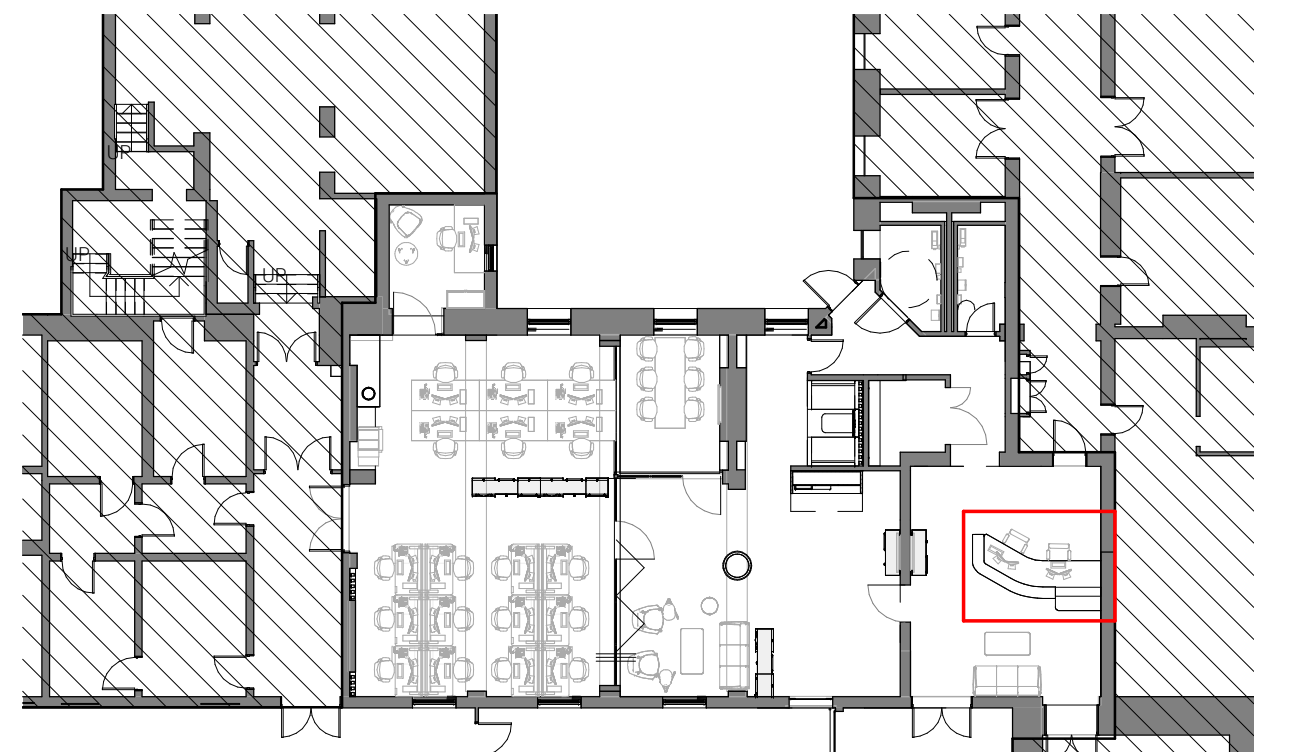

Reception Desk - Location Plan
1 : 200

GENERAL NOTES:								CLIENT Manchester University NHS FT				DRAWING Proposed Reception Desk (J01)				DAY DAY Architectural Ltd. Studio 1, Lancaster Buildings 77 Deansgate, Manchester, M3 2BW T: 0161 834 9703 W: www.day-architectural.com														
DAY Architectural Ltd accepts no responsibility for any costs, losses or claims whatsoever arising from these drawings, specifications and related documents unless there is full compliance with the Client or any unauthorised user of the following:												SCALE As indicated @ A1					FIRST ISSUED 08/16/23													
1 All boundaries, dimensions and levels are to be checked on site before construction and any discrepancies reported to the Architect / Designer.												PROJECT Cobbett House Office Refurbishment					PROJECT 1449-23		CLIENT REF WUTH		DRAWN BY MP		CHECKED BY GB							
2 Partial Service: Any discrepancies with site or other information is to be advised to the Architect / Designer and direction and / or approval is to be sought before the implementation of the detail.																	ORIGIN DAY		VOLUME XX		LEVEL 00		TYPE DR		ROLE ID		NUMBER 763101		REVISION A	
3 Block and site plans are reproduced under license from the Ordnance Survey.																					SUITABILITY S2 - FOR INFORMATION									
4 Do not scale this drawing.																														
5 For the purpose of coordination, all relevant parties must check this information prior to implementation and report any discrepancies to the Architect / Designer.																														
A First Issue.								02.09.23				GAB																		
REV DESCRIPTION								DATE				REV BY				Information contained on this drawing is the sole copyright of DAY Architectural Ltd. and is not to be reproduced without their permission.														