


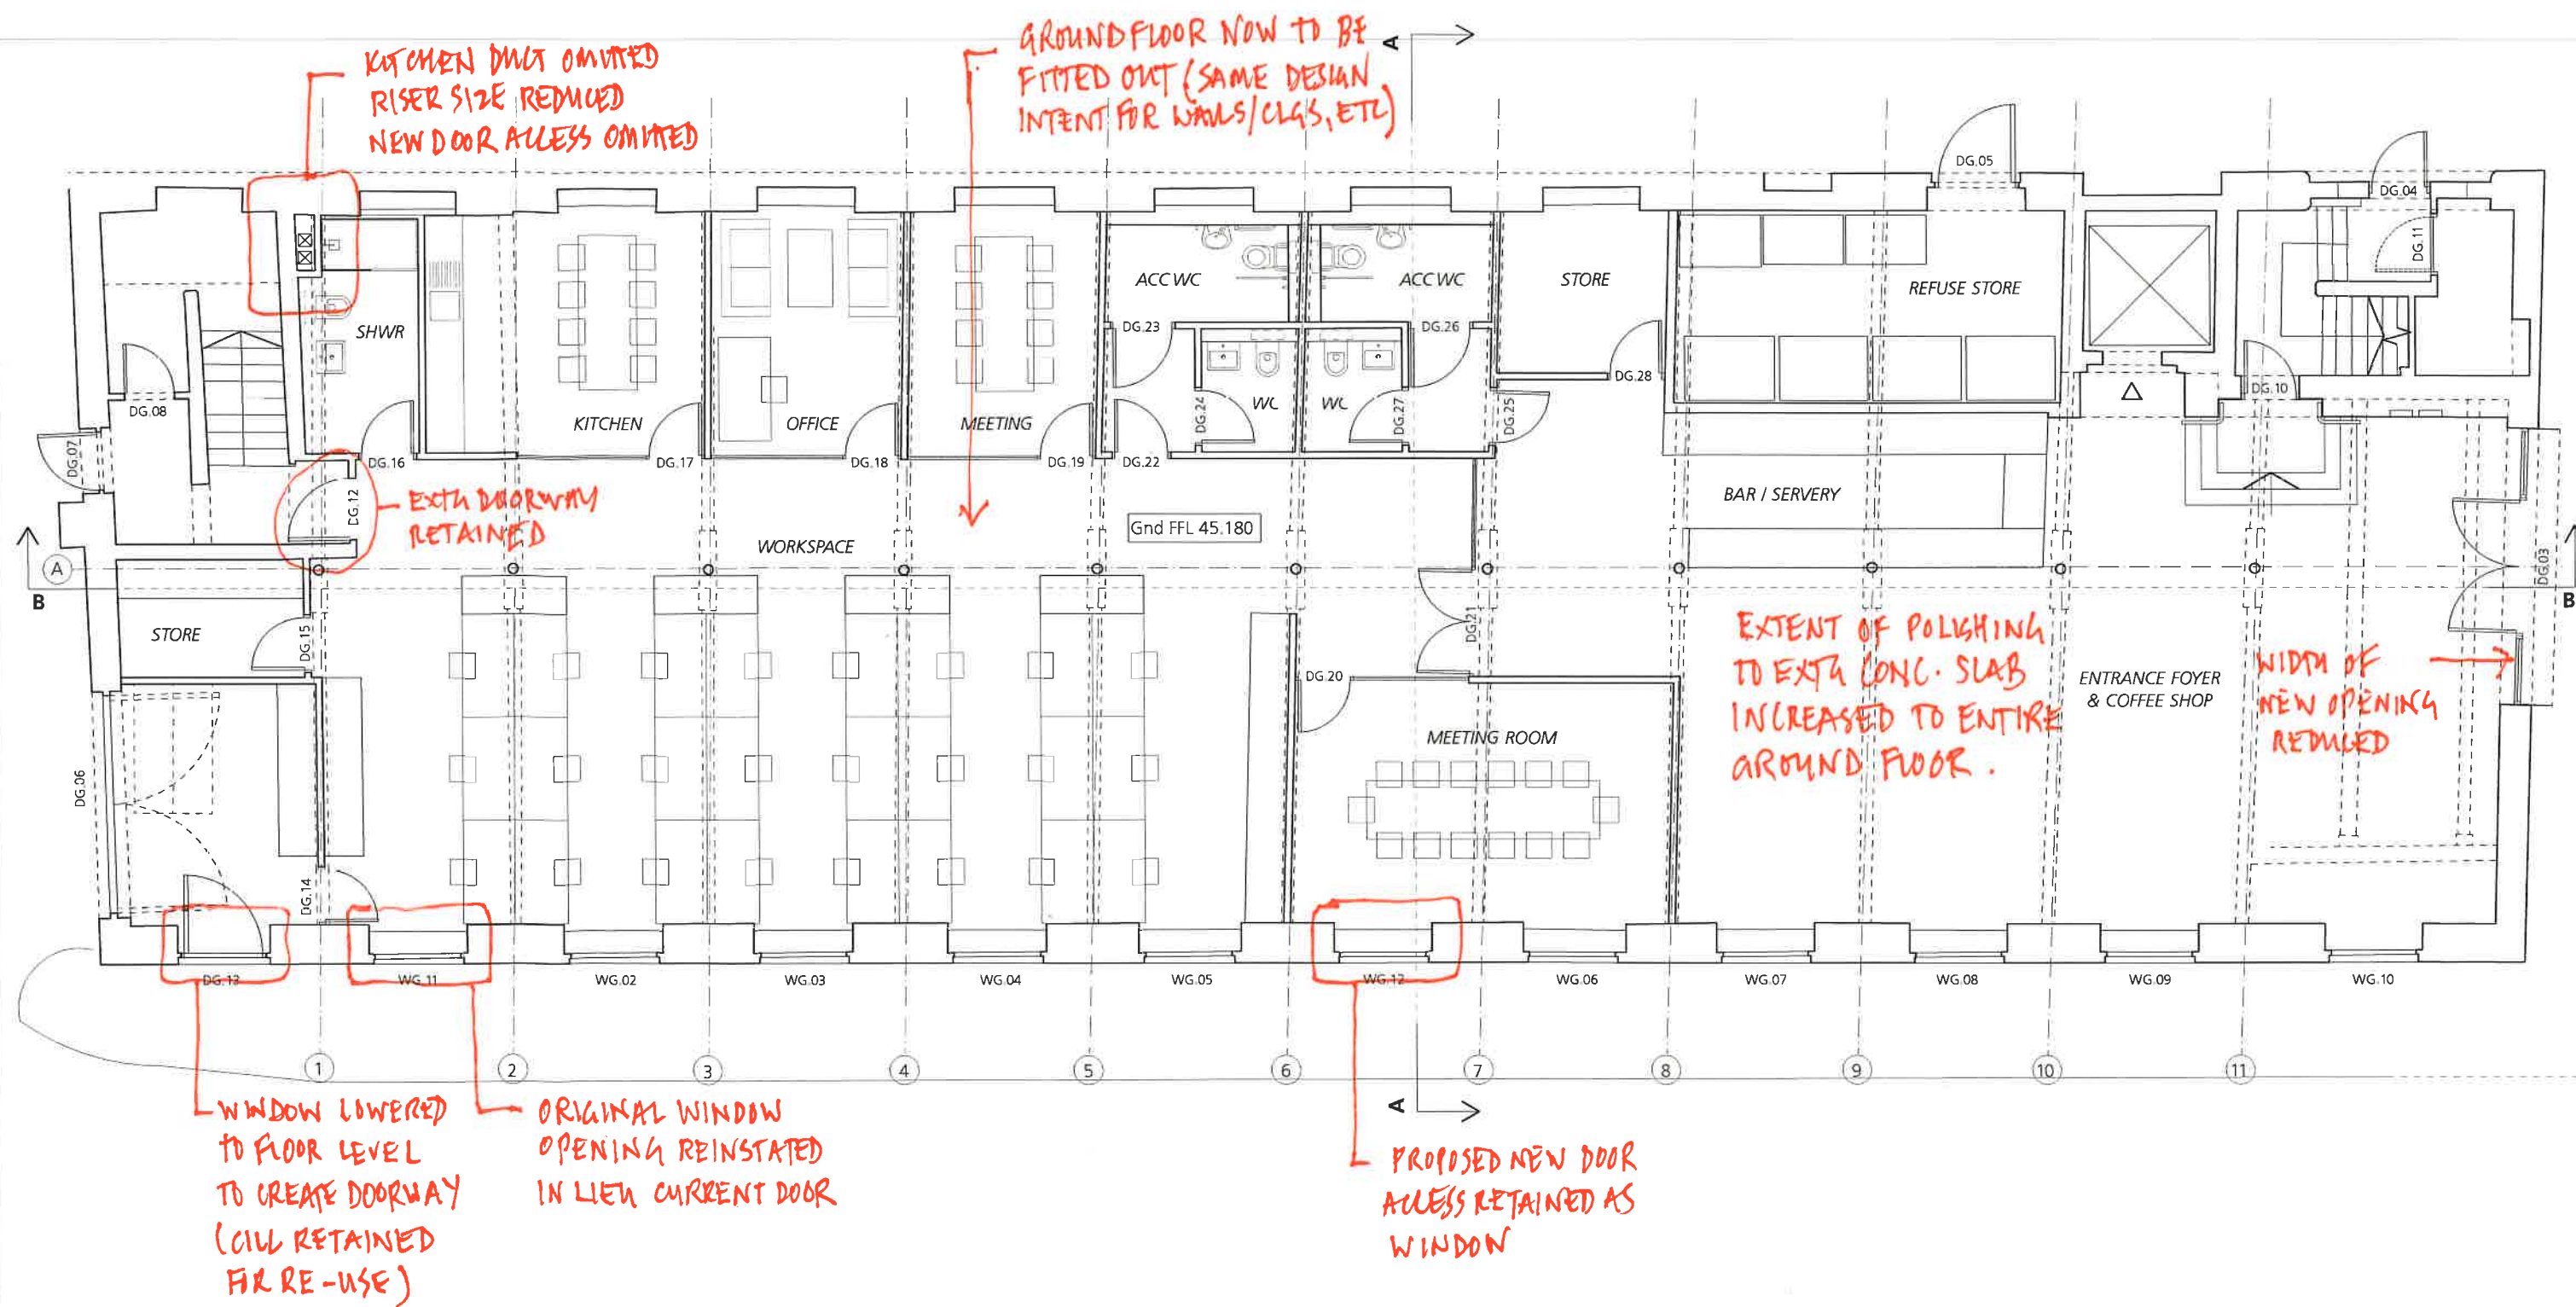

Rev P4 - 11/23 - Internal fit out added, door opening positions to Baird St amended, rear riser reduced and access door omitted, main entrance opening size reduced, GLs added
Rev P3 - 09/23 - Door DG.12 added



0 1 2 3 4 5
Metres

FOR WORKS TO EXTERNAL WALLS
REFER TO DRGS 353 CD 2101 - 2108

FOR WORKS TO INTERNAL WALLS
REFER TO DRGS 353 CD 2201 - 2205

FOR WORKS TO FLOORS & STAIRS
REFER TO DRGS 353 CD 2301 - 2305

FOR WORKS TO ROOF
REFER TO DRGS 353 CD 2701

FOR WINDOW & DOORS INFORMATION
REFER TO DRGS 353 CD 3001 - 3005

FOR WORKS TO CEILINGS
REFER TO DRGS 353 CD 3501 - 3505


Jonathan Davidson Architects

Architecture & Industrial Design
47 Hilton Street
MANCHESTER
M1 2EF
t: 0161 711 0835
e: info@jddavidsonarchitects.com
w: www.jddavidsonarchitects.com

Client Capital & Centric
Project Neptune Mill
Chapeltown St, Manchester
Scale 1:100 @ A3
Date Jan 2023

Document **General Arrangement
Proposed Ground Floor Plan**
Status For information

Doc Ref 353 CD 1002 P4

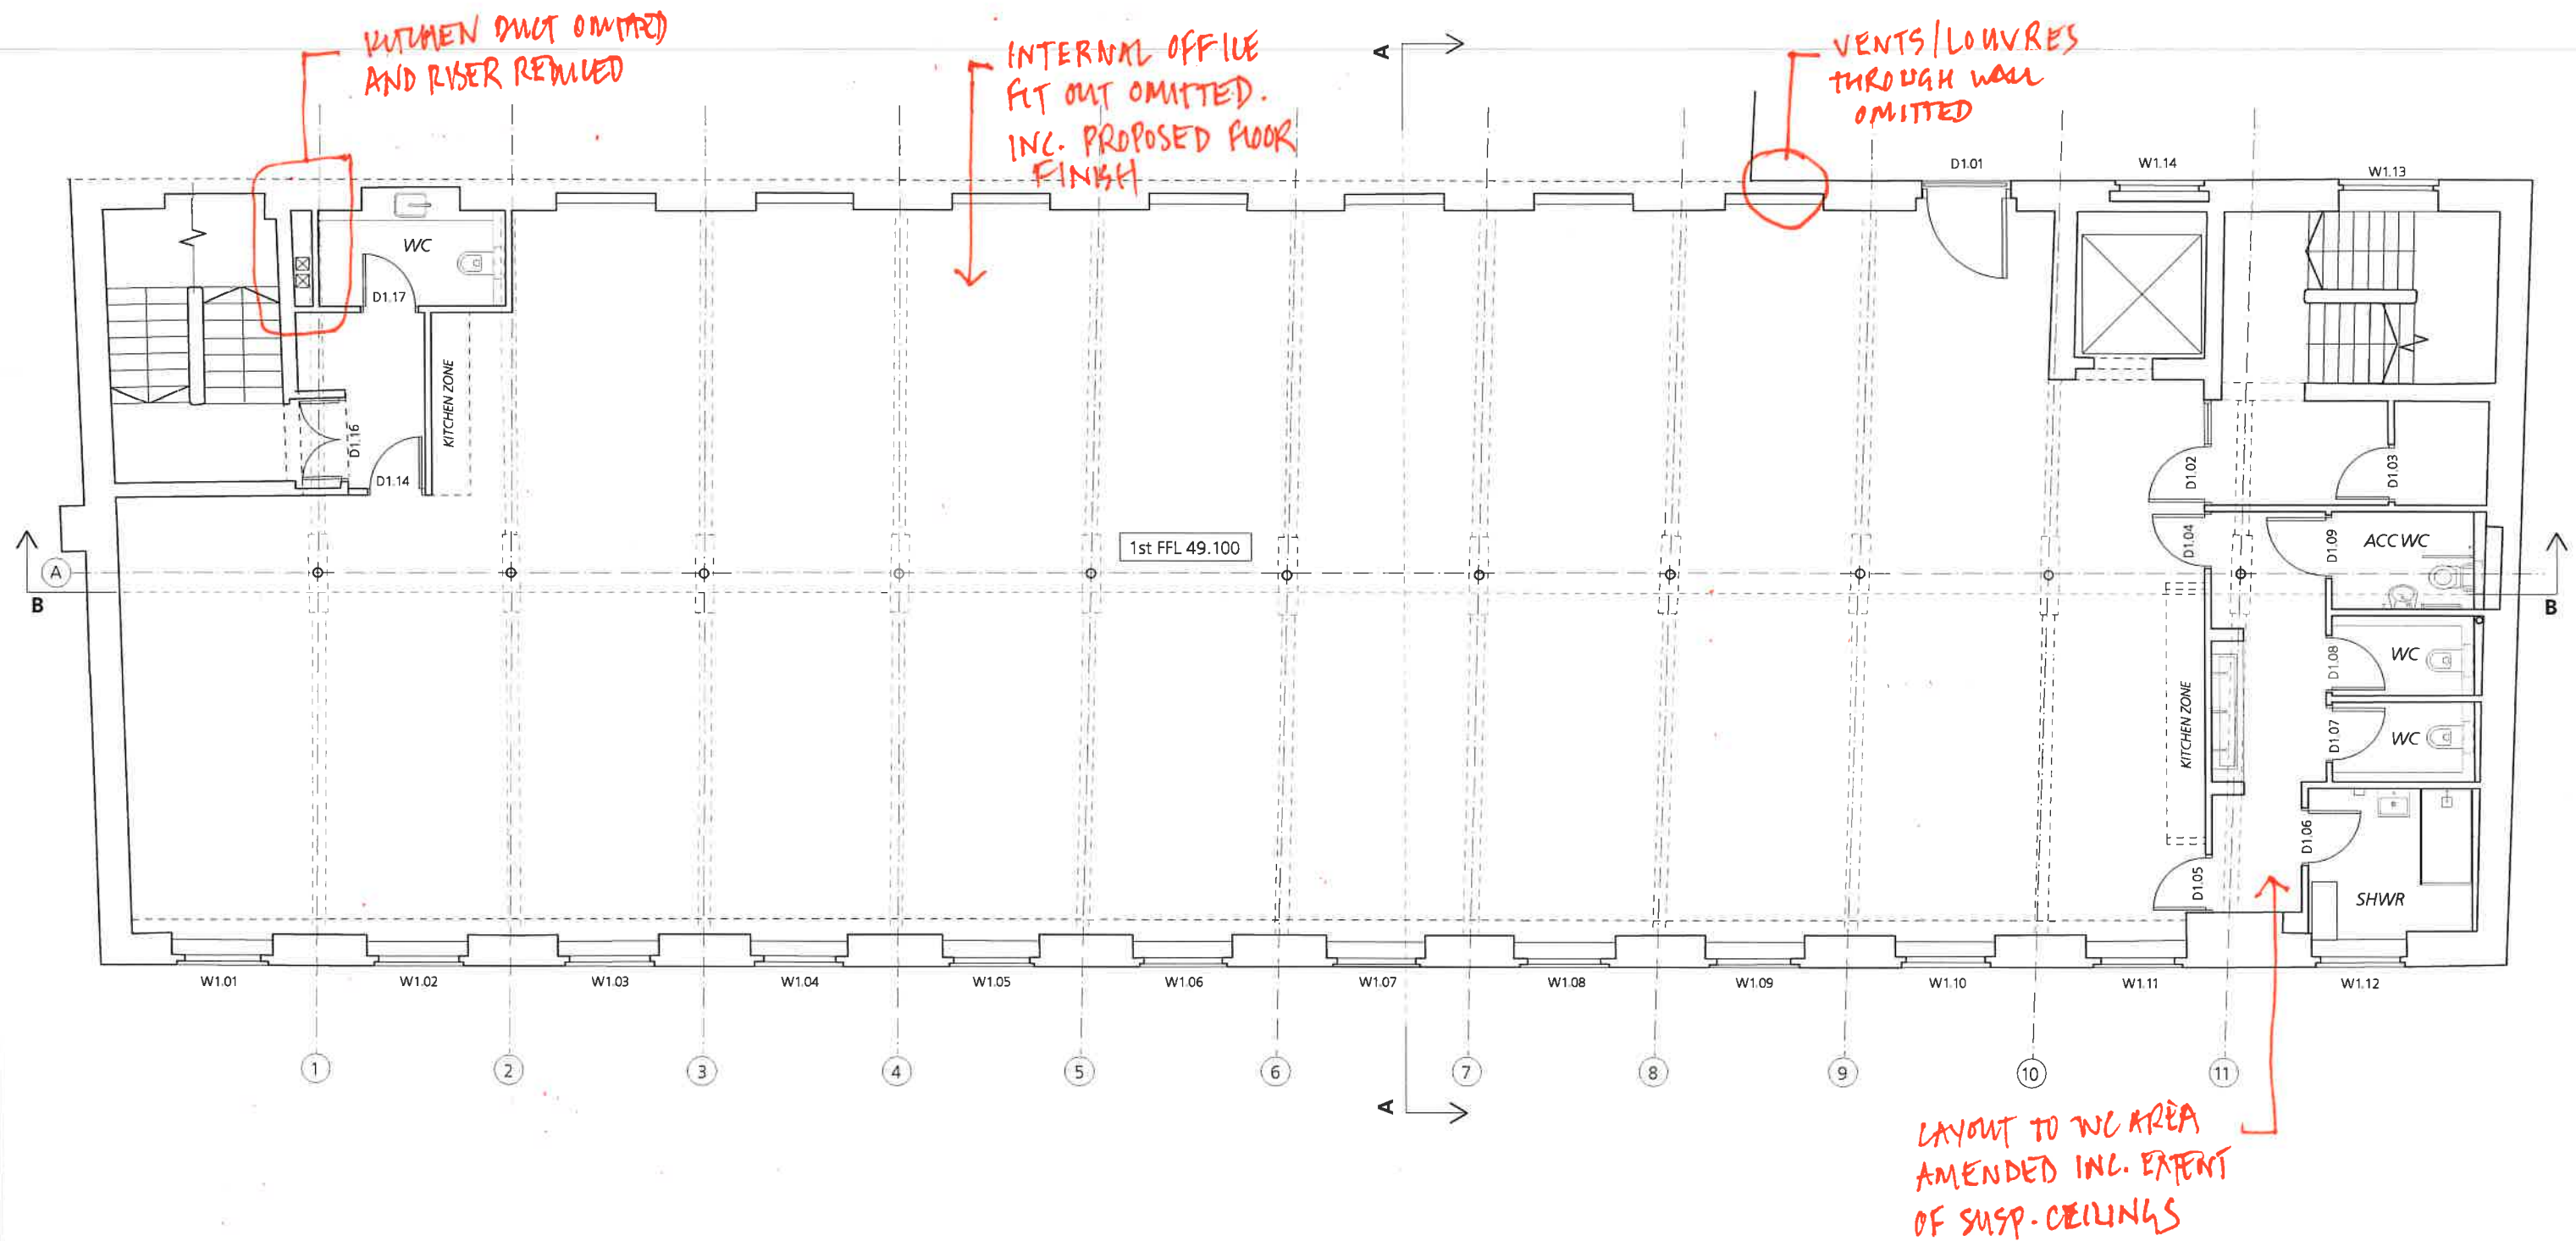

Rev P7 - 11/23 - Rear riser and WC amended, GLs added
 Rev P6 - 10/23 - Office fit out relocated to 2nd floor
 Rev P5 - 10/23 - WC area layouts adjusted
 Rev P4 - 09/23 - WC area layout amended
 Rev P3 - 08/23 - Window omitted to west gable and added to lift shaft, stud nib added to meeting room 1



FOR WORKS TO EXTERNAL WALLS
 REFER TO DRGS 353 CD 2101 - 2108

FOR WORKS TO INTERNAL WALLS
 REFER TO DRGS 353 CD 2201 - 2205

FOR WORKS TO FLOORS & STAIRS
 REFER TO DRGS 353 CD 2301 - 2305

FOR WORKS TO ROOF
 REFER TO DRGS 353 CD 2701

FOR WINDOW & DOORS INFORMATION
 REFER TO DRGS 353 CD 3001 - 3005

FOR WORKS TO CEILINGS
 REFER TO DRGS 353 CD 3501 - 3505


Jonathan Davidson Architects

Architecture & Industrial Design
 47 Hilton Street
 MANCHESTER
 M1 2EF
 t: 0161 711 0835
 e: info@jddavidsonarchitects.com
 w: www.jddavidsonarchitects.com

Client Capital & Centric
 Project Neptune Mill
 Chapeltown St, Manchester
 Scale 1:100 @ A3
 Date Jan 2023

Document **General Arrangement
 Proposed 1st Floor Plan**
 Status For information

353 CD 1003 P7

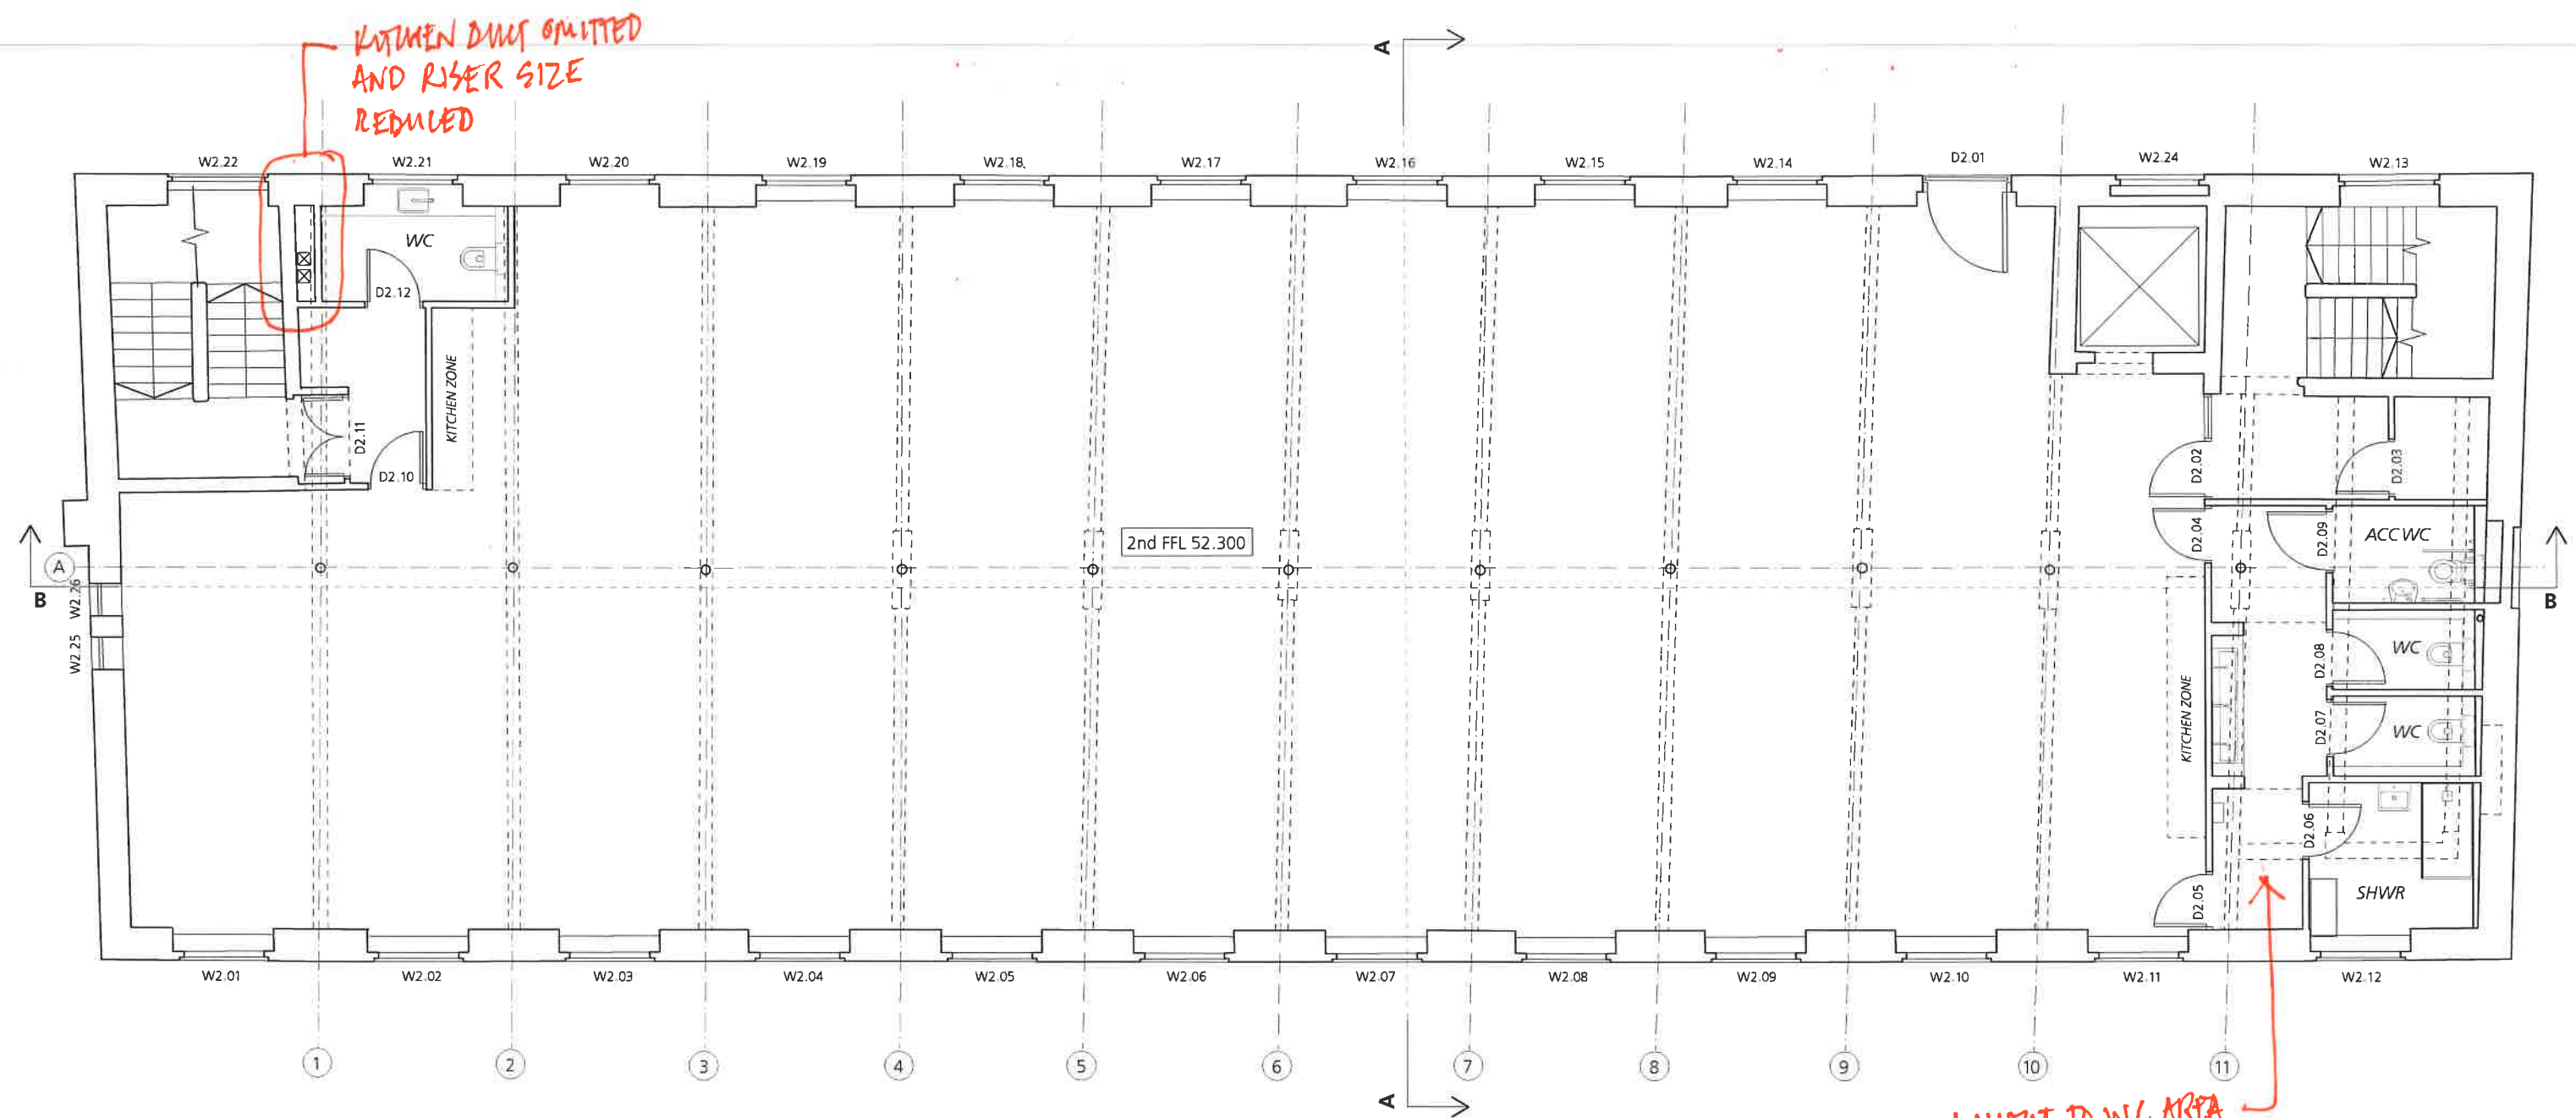

Rev P7 - 11/23 - Office fit out relocated to ground floor, rear riser and WC amended, GLs added
 Rev P6 - 10/23 - Office fit out relocated from 1st floor
 Rev P5 - 10/23 - WC area layouts adjusted
 Rev P4 - 09/23 - WC area layout amended
 Rev P3 - 08/23 - Window omitted to west gable and existing retained, window added to lift shaft



FOR WORKS TO EXTERNAL WALLS
 REFER TO DRGS 353 CD 2101 - 2108

FOR WORKS TO INTERNAL WALLS
 REFER TO DRGS 353 CD 2201 - 2205

FOR WORKS TO FLOORS & STAIRS
 REFER TO DRGS 353 CD 2301 - 2305

FOR WORKS TO ROOF
 REFER TO DRGS 353 CD 2701

FOR WINDOW & DOORS INFORMATION
 REFER TO DRGS 353 CD 3001 - 3005

FOR WORKS TO CEILINGS
 REFER TO DRGS 353 CD 3501 - 3505

Jonathan Davidson Architects

Architecture & Industrial Design | 47 Hilton Street
 MANCHESTER
 M1 2EF
 t: 0161 711 0835
 e: info@jdaarchitects.com
 w: www.jdaarchitects.com

Client: Capital & Centric

Project: Neptune Mill
 Chapeltown St, Manchester


Scale: 1:100 @ A3

Date: Jan 2023

Document: General Arrangement
 Proposed 2nd Floor Plan

Status: For information

Rev Ref: 353 CD 1004 P7

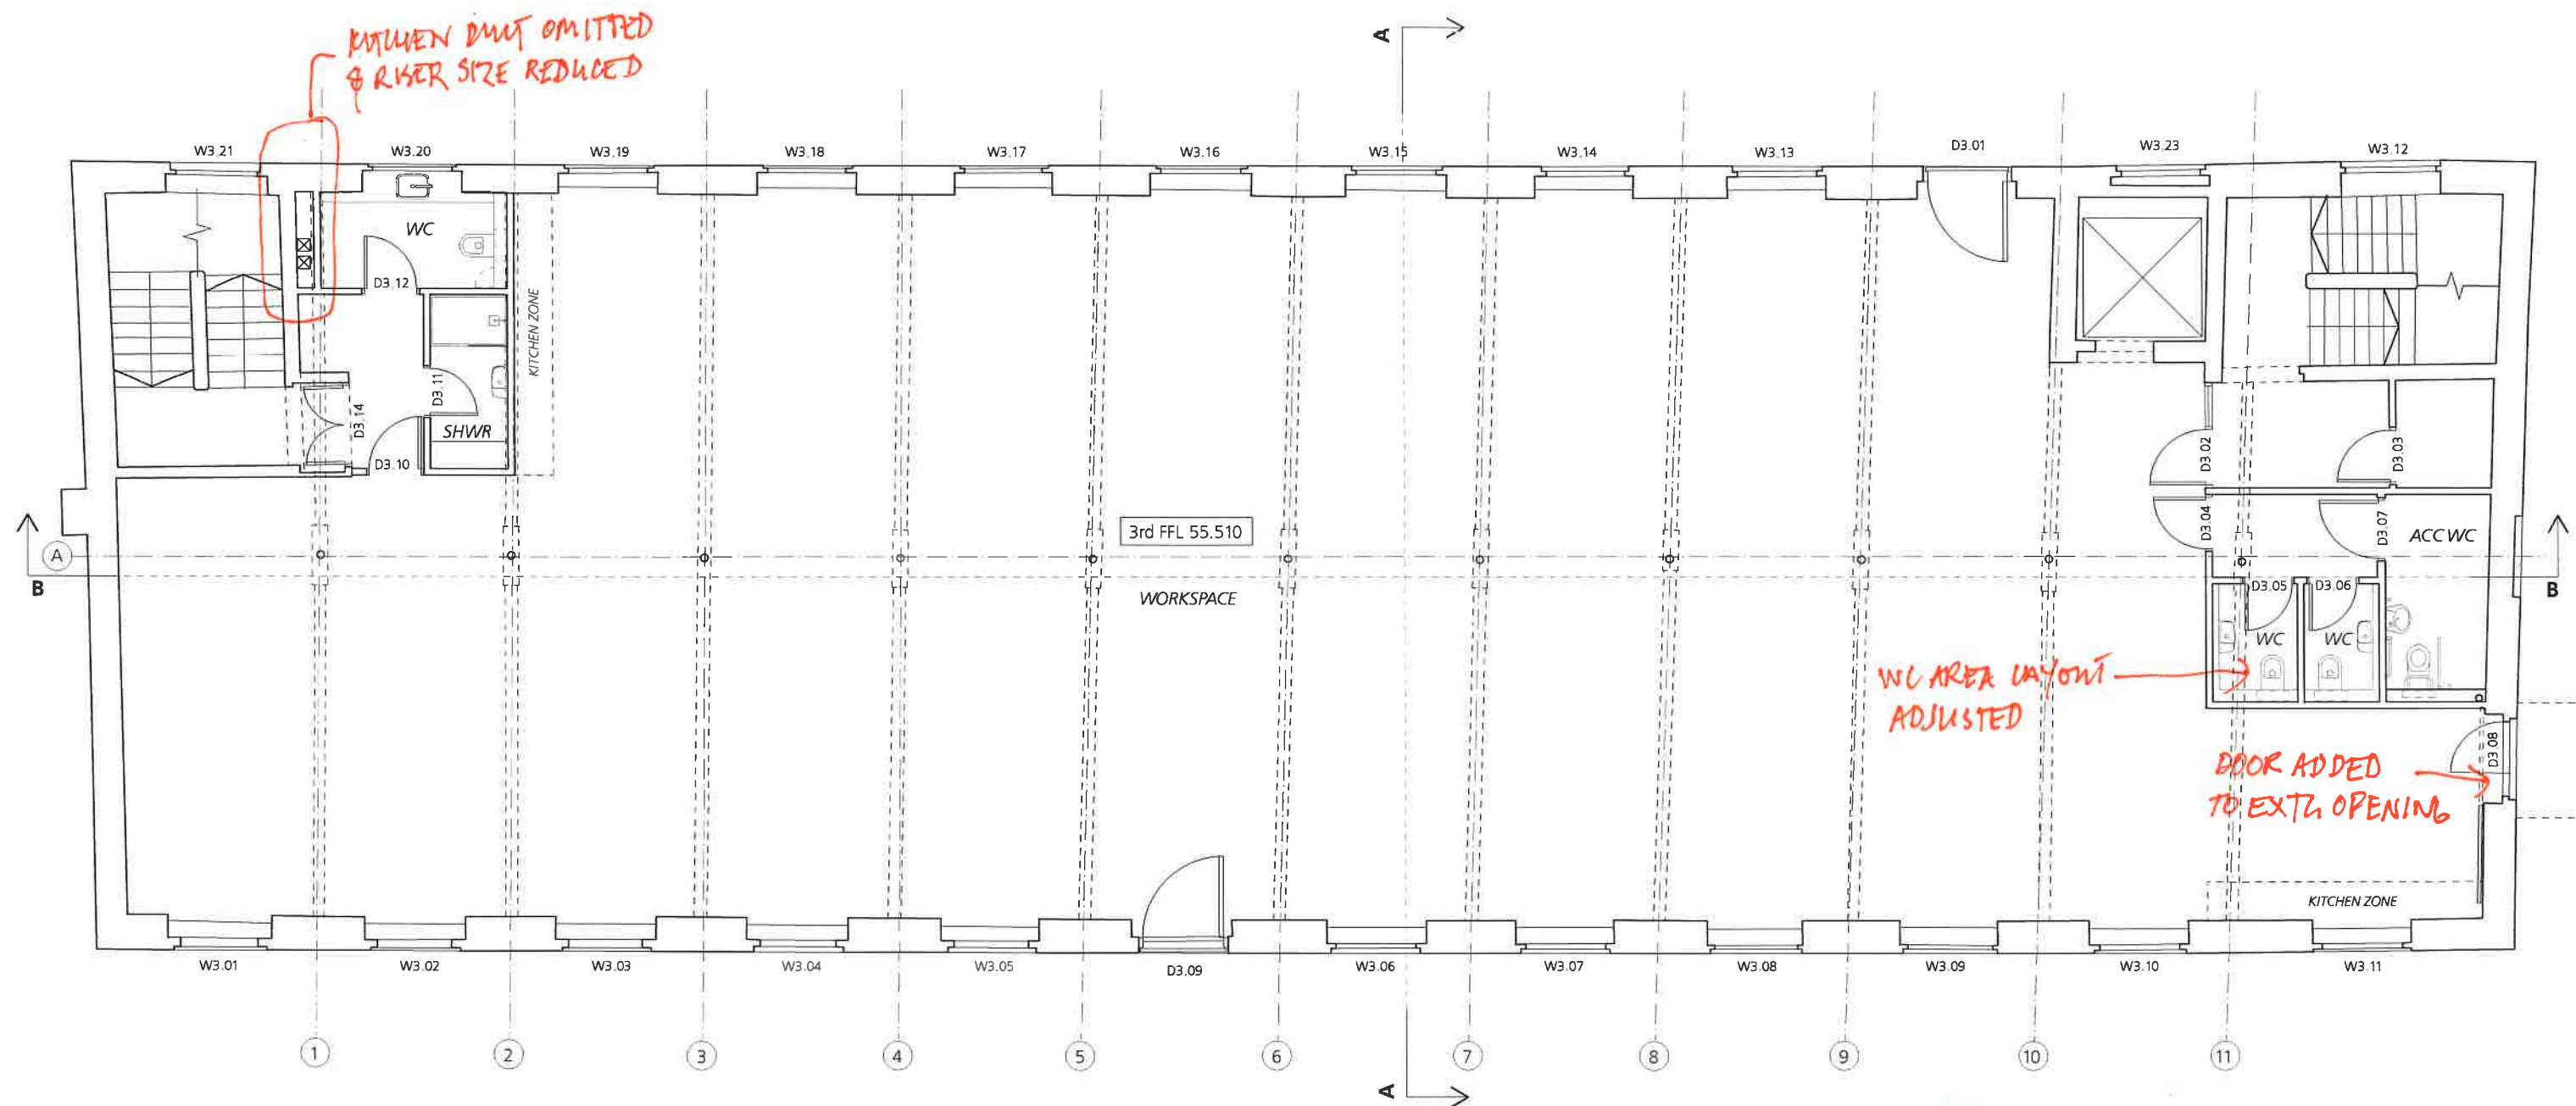

Rev P6 - 11/23 - Rear riser and WC amended, GLs added
 Rev P5 - 10/23 - WC area layouts adjusted
 Rev P4 - 09/23 - D3.07 swing amended
 Rev P3 - 08/23 - Window omitted to west gable and added to lift shaft



FOR WORKS TO EXTERNAL WALLS REFER TO DRGS 353 CD 2101 - 2108	FOR WORKS TO ROOF REFER TO DRGS 353 CD 2701
FOR WORKS TO INTERNAL WALLS REFER TO DRGS 353 CD 2201 - 2205	FOR WINDOW & DOORS INFORMATION REFER TO DRGS 353 CD 3001 - 3005
FOR WORKS TO FLOORS & STAIRS REFER TO DRGS 353 CD 2301 - 2305	FOR WORKS TO CEILINGS REFER TO DRGS 353 CD 3501 - 3505

Jonathan Davidson Architects


Architecture & Industrial Design
 47 Hilton Street
 MANCHESTER
 M1 2EF
 t: 0161 711 0835
 e: info@jddavidsonarchitects.com
 w: www.jddavidsonarchitects.com

Client Capital & Centric
 Project Neptune Mill
 Chapeltown St, Manchester
 Scale 1:100 @ A3
 Date Jan 2023

Document General Arrangement
 Proposed 3rd Floor Plan
 Status For information

353	CD	1005	P6
-----	----	------	----

KITCHEN DWLT OMITTED
AND LAYOUT OF WC/
SHOWER RISER AMENDED

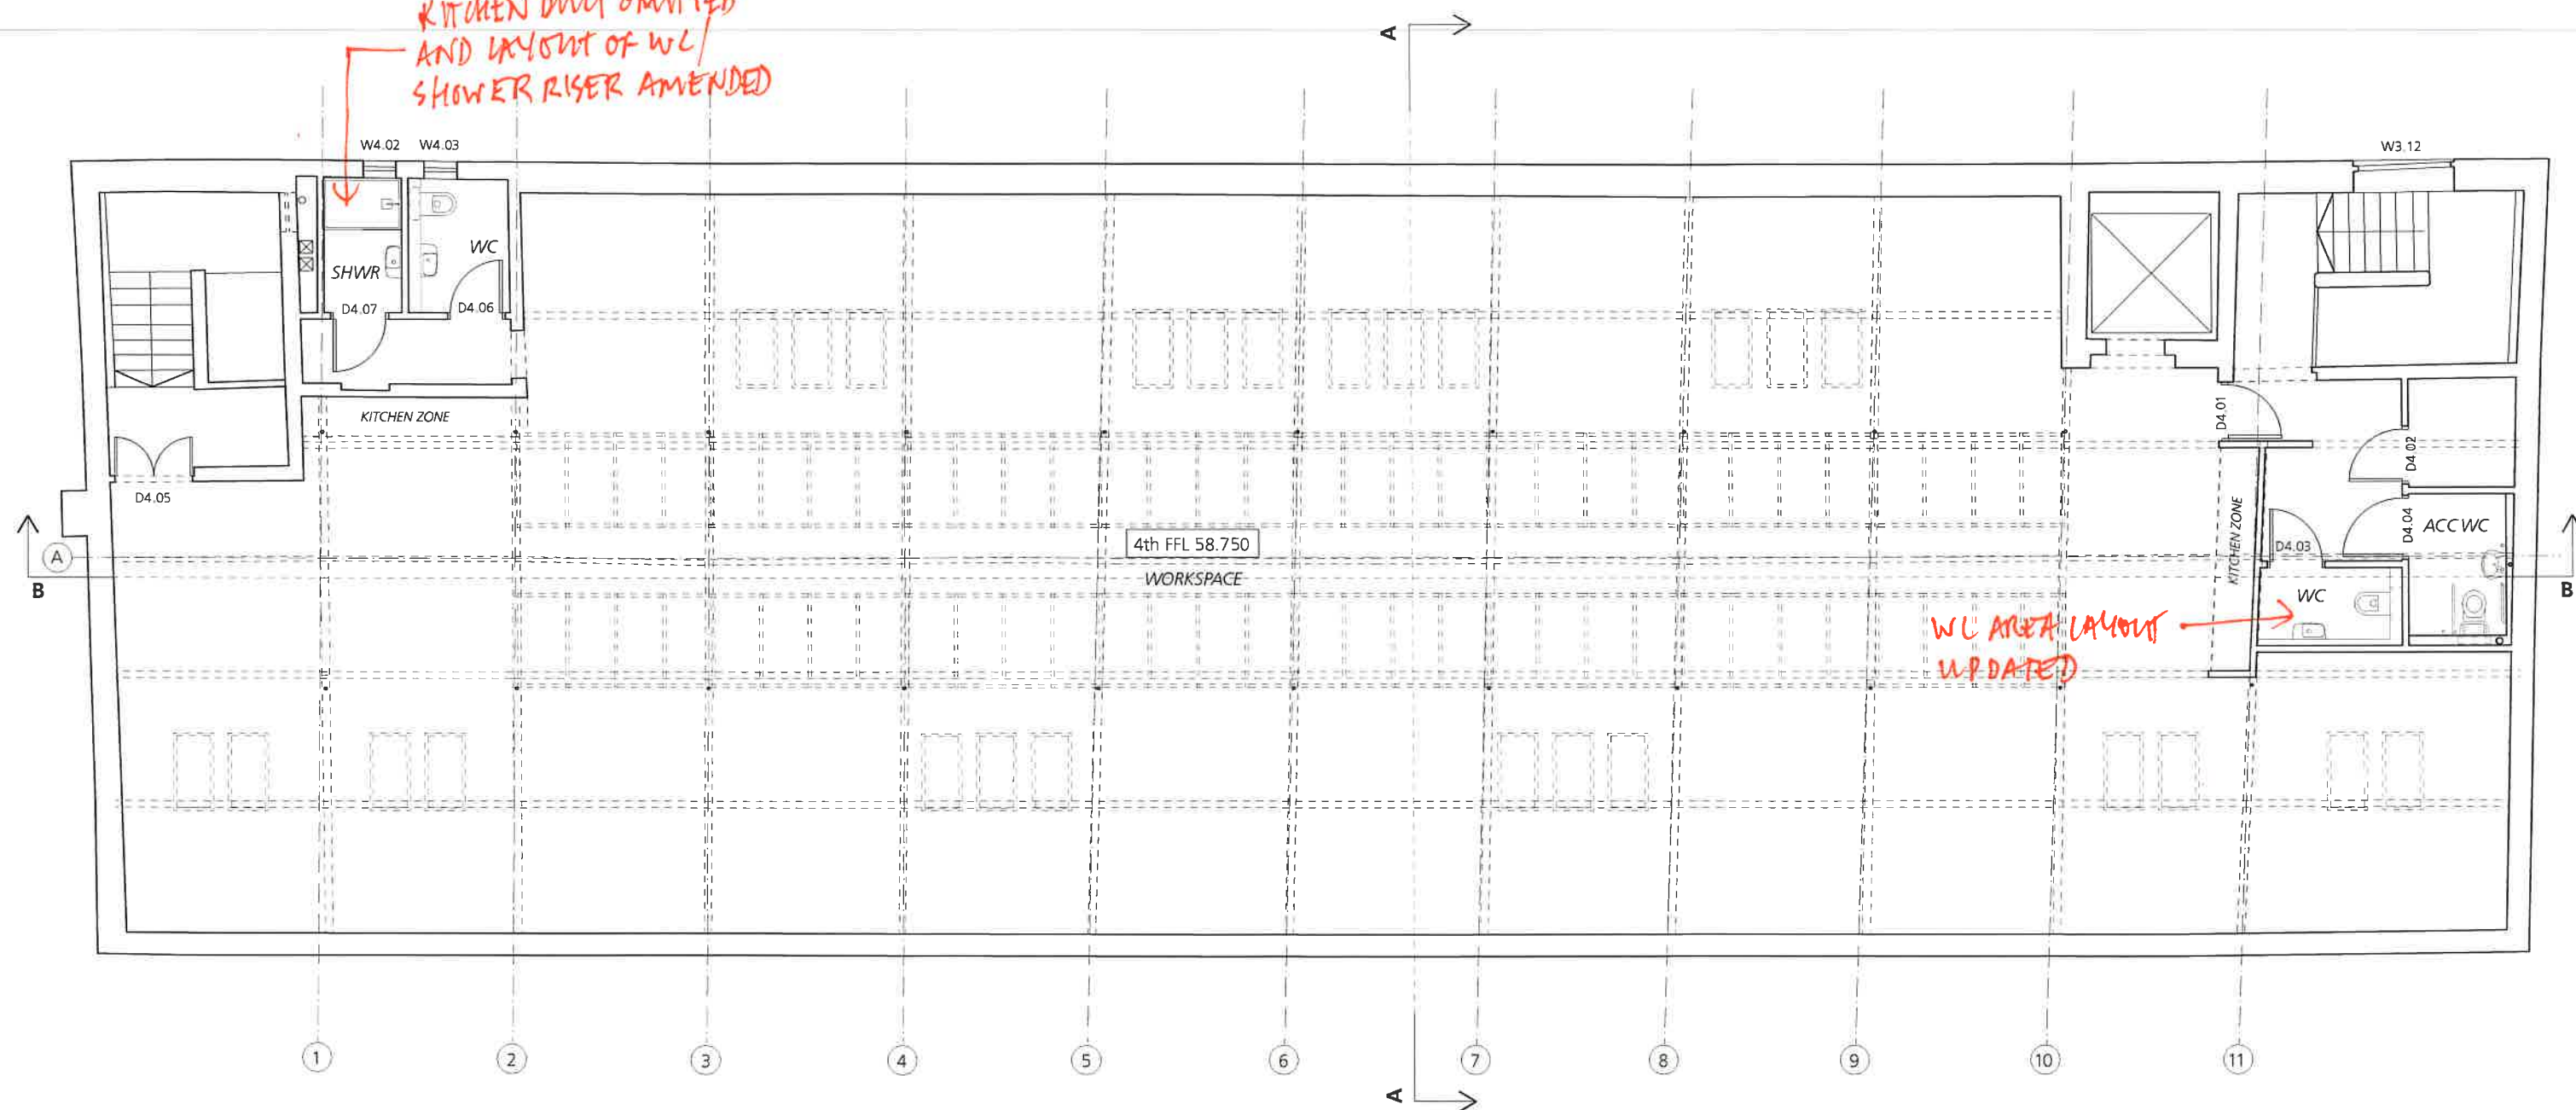

WC AREA LAYOUT
UPDATED

Rev P5 - 11/23 - Rear riser and WC area amended, GLs added
Rev P4 - 10/23 - WC area layouts adjusted
Rev P3 - 08/23 - Window omitted to west gable



0 1 2 3 4 5
Metres

FOR WORKS TO EXTERNAL WALLS
REFER TO DRGS 353 CD 2101 - 2108

FOR WORKS TO INTERNAL WALLS
REFER TO DRGS 353 CD 2201 - 2205

FOR WORKS TO FLOORS & STAIRS
REFER TO DRGS 353 CD 2301 - 2305

FOR WORKS TO ROOF
REFER TO DRGS 353 CD 2701

FOR WINDOW & DOORS INFORMATION
REFER TO DRGS 353 CD 3001 - 3005

FOR WORKS TO CEILINGS
REFER TO DRGS 353 CD 3501 - 3505

Jonathan Davidson Architects


Architecture & Industrial Design
47 Hilton Street
MANCHESTER
M1 2EF
t: 0161 711 0835
e: info@jddavidsonarchitects.com
w: www.jddavidsonarchitects.com

Client Capital & Centric
Project **Neptune Mill**
Chapelton St, Manchester

Scale 1:100 @ A3
Date Jan 2023

Document **General Arrangement**
Proposed 4th Floor Plan
Status For information

Disc Ref 353 CD 1006 P5

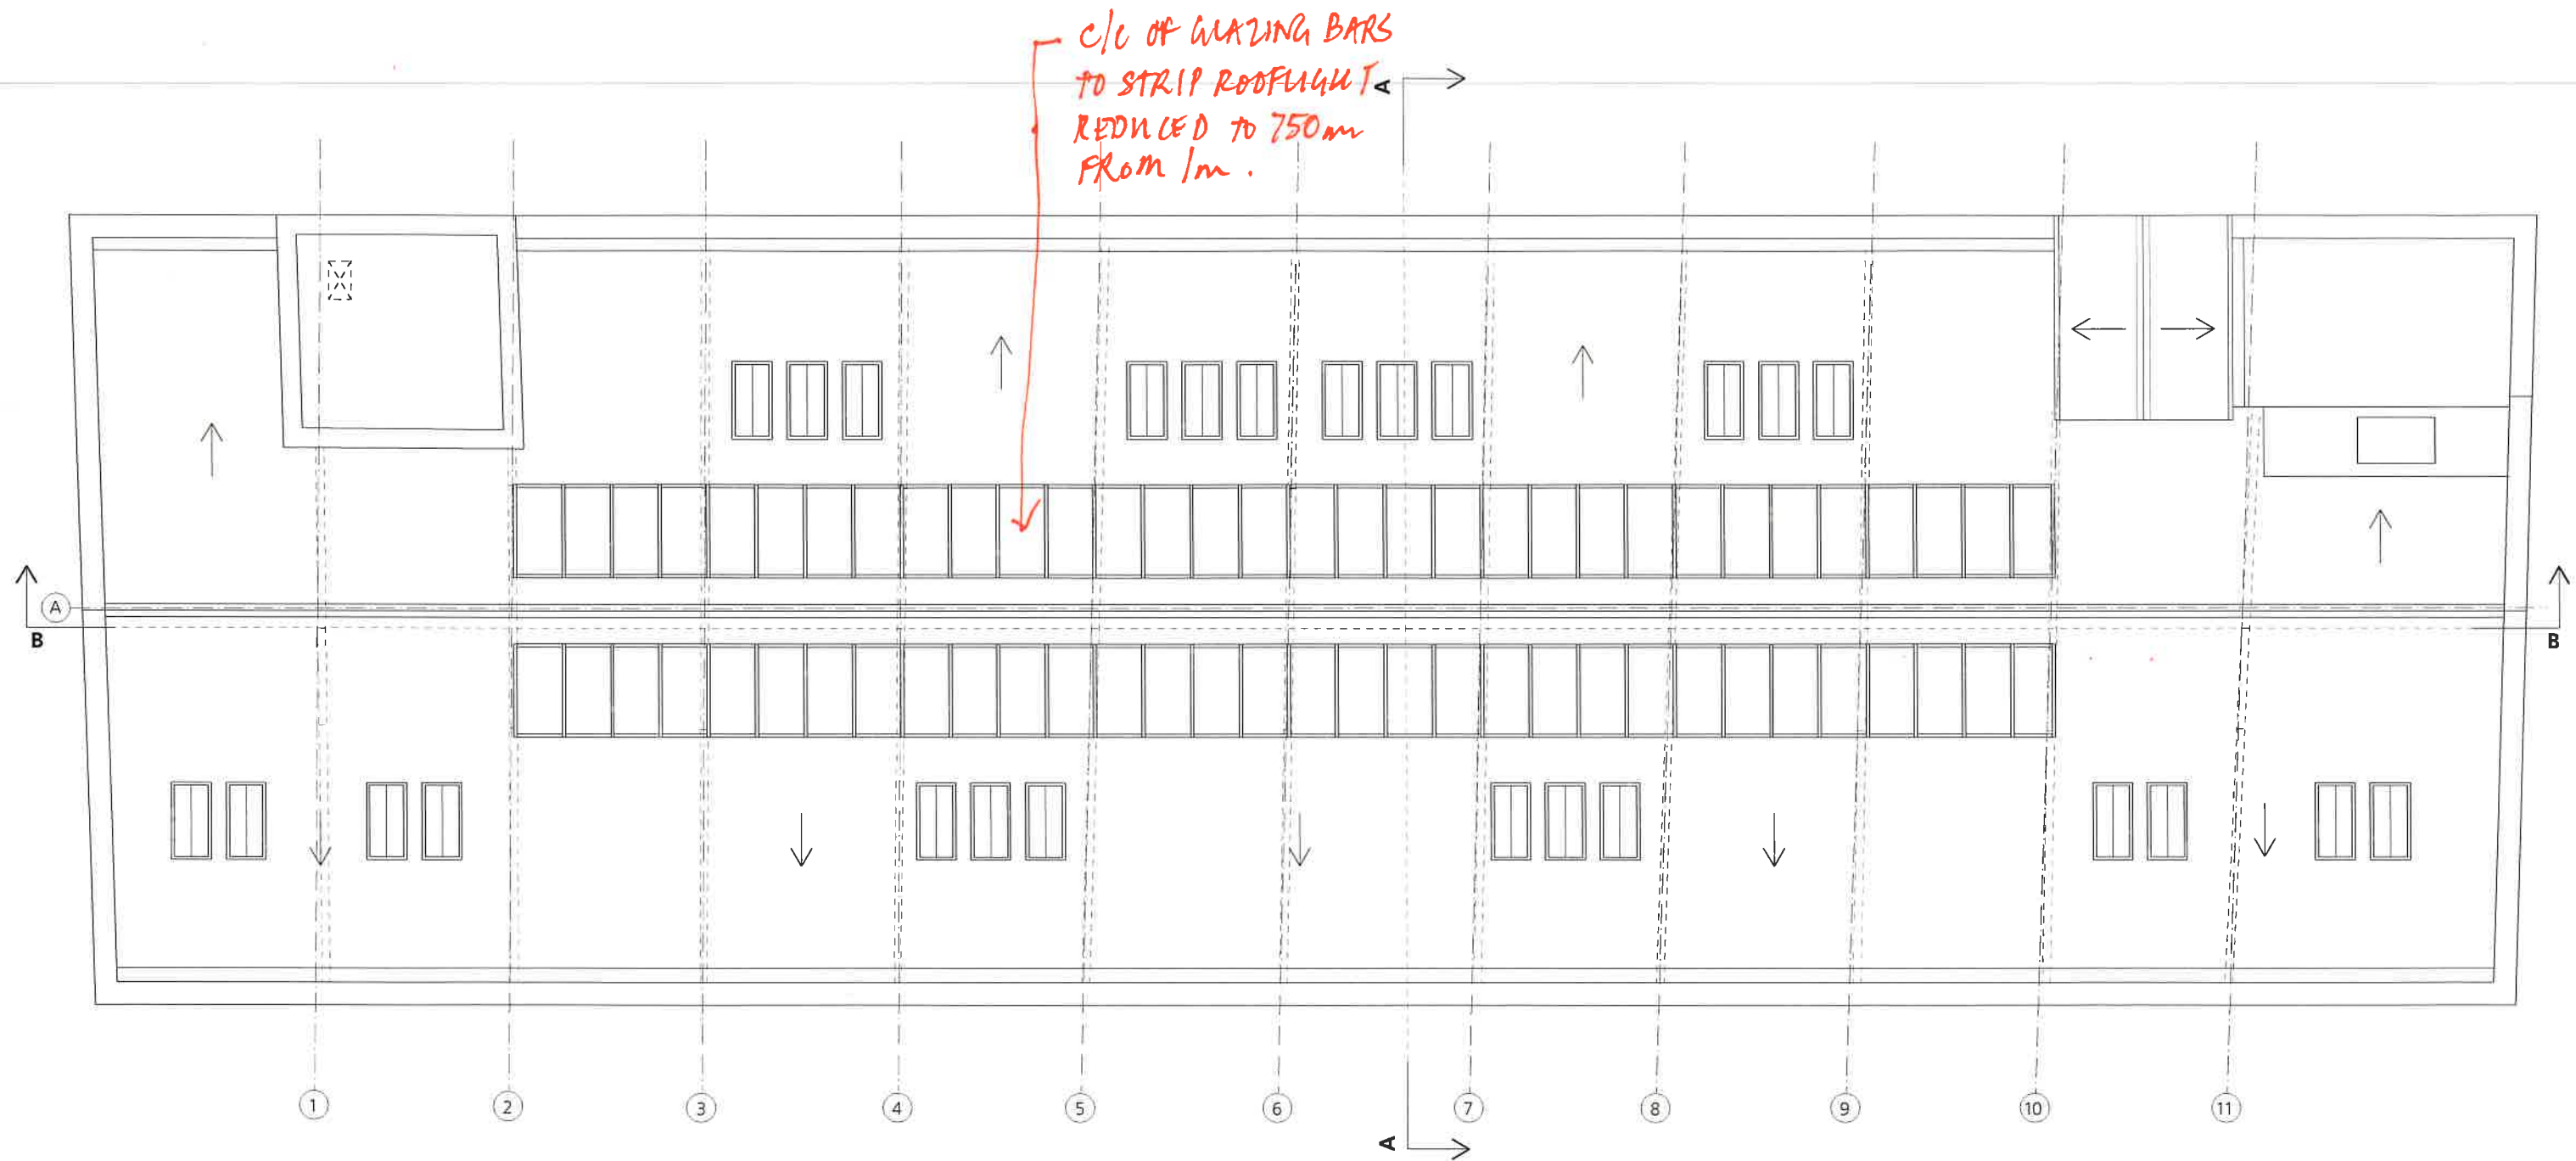

Rev P3 - 11/23 - Strip rooflight c/c amended, GLs added



FOR WORKS TO EXTERNAL WALLS
REFER TO DRGS 353 CD 2101 - 2108

FOR WORKS TO INTERNAL WALLS
REFER TO DRGS 353 CD 2201 - 2205

FOR WORKS TO FLOORS & STAIRS
REFER TO DRGS 353 CD 2301 - 2305

FOR WORKS TO ROOF
REFER TO DRGS 353 CD 2701

FOR WINDOW & DOORS INFORMATION
REFER TO DRGS 353 CD 3001 - 3005

FOR WORKS TO CEILINGS
REFER TO DRGS 353 CD 3501 - 3505


Jonathan Davidson Architects


Architecture & Industrial Design
47 Hilton Street
MANCHESTER
M1 2EF
t: 0161 711 0835
e: info@jddavidsonarchitects.com
w: www.jddavidsonarchitects.com

Client Capital & Centric
Project Neptune Mill
Chapelton St, Manchester
Scale 1:100 @ A3
Date Jan 2023

Document General Arrangement
Proposed Roof Plan
Status For information

353 CD 1007 P3

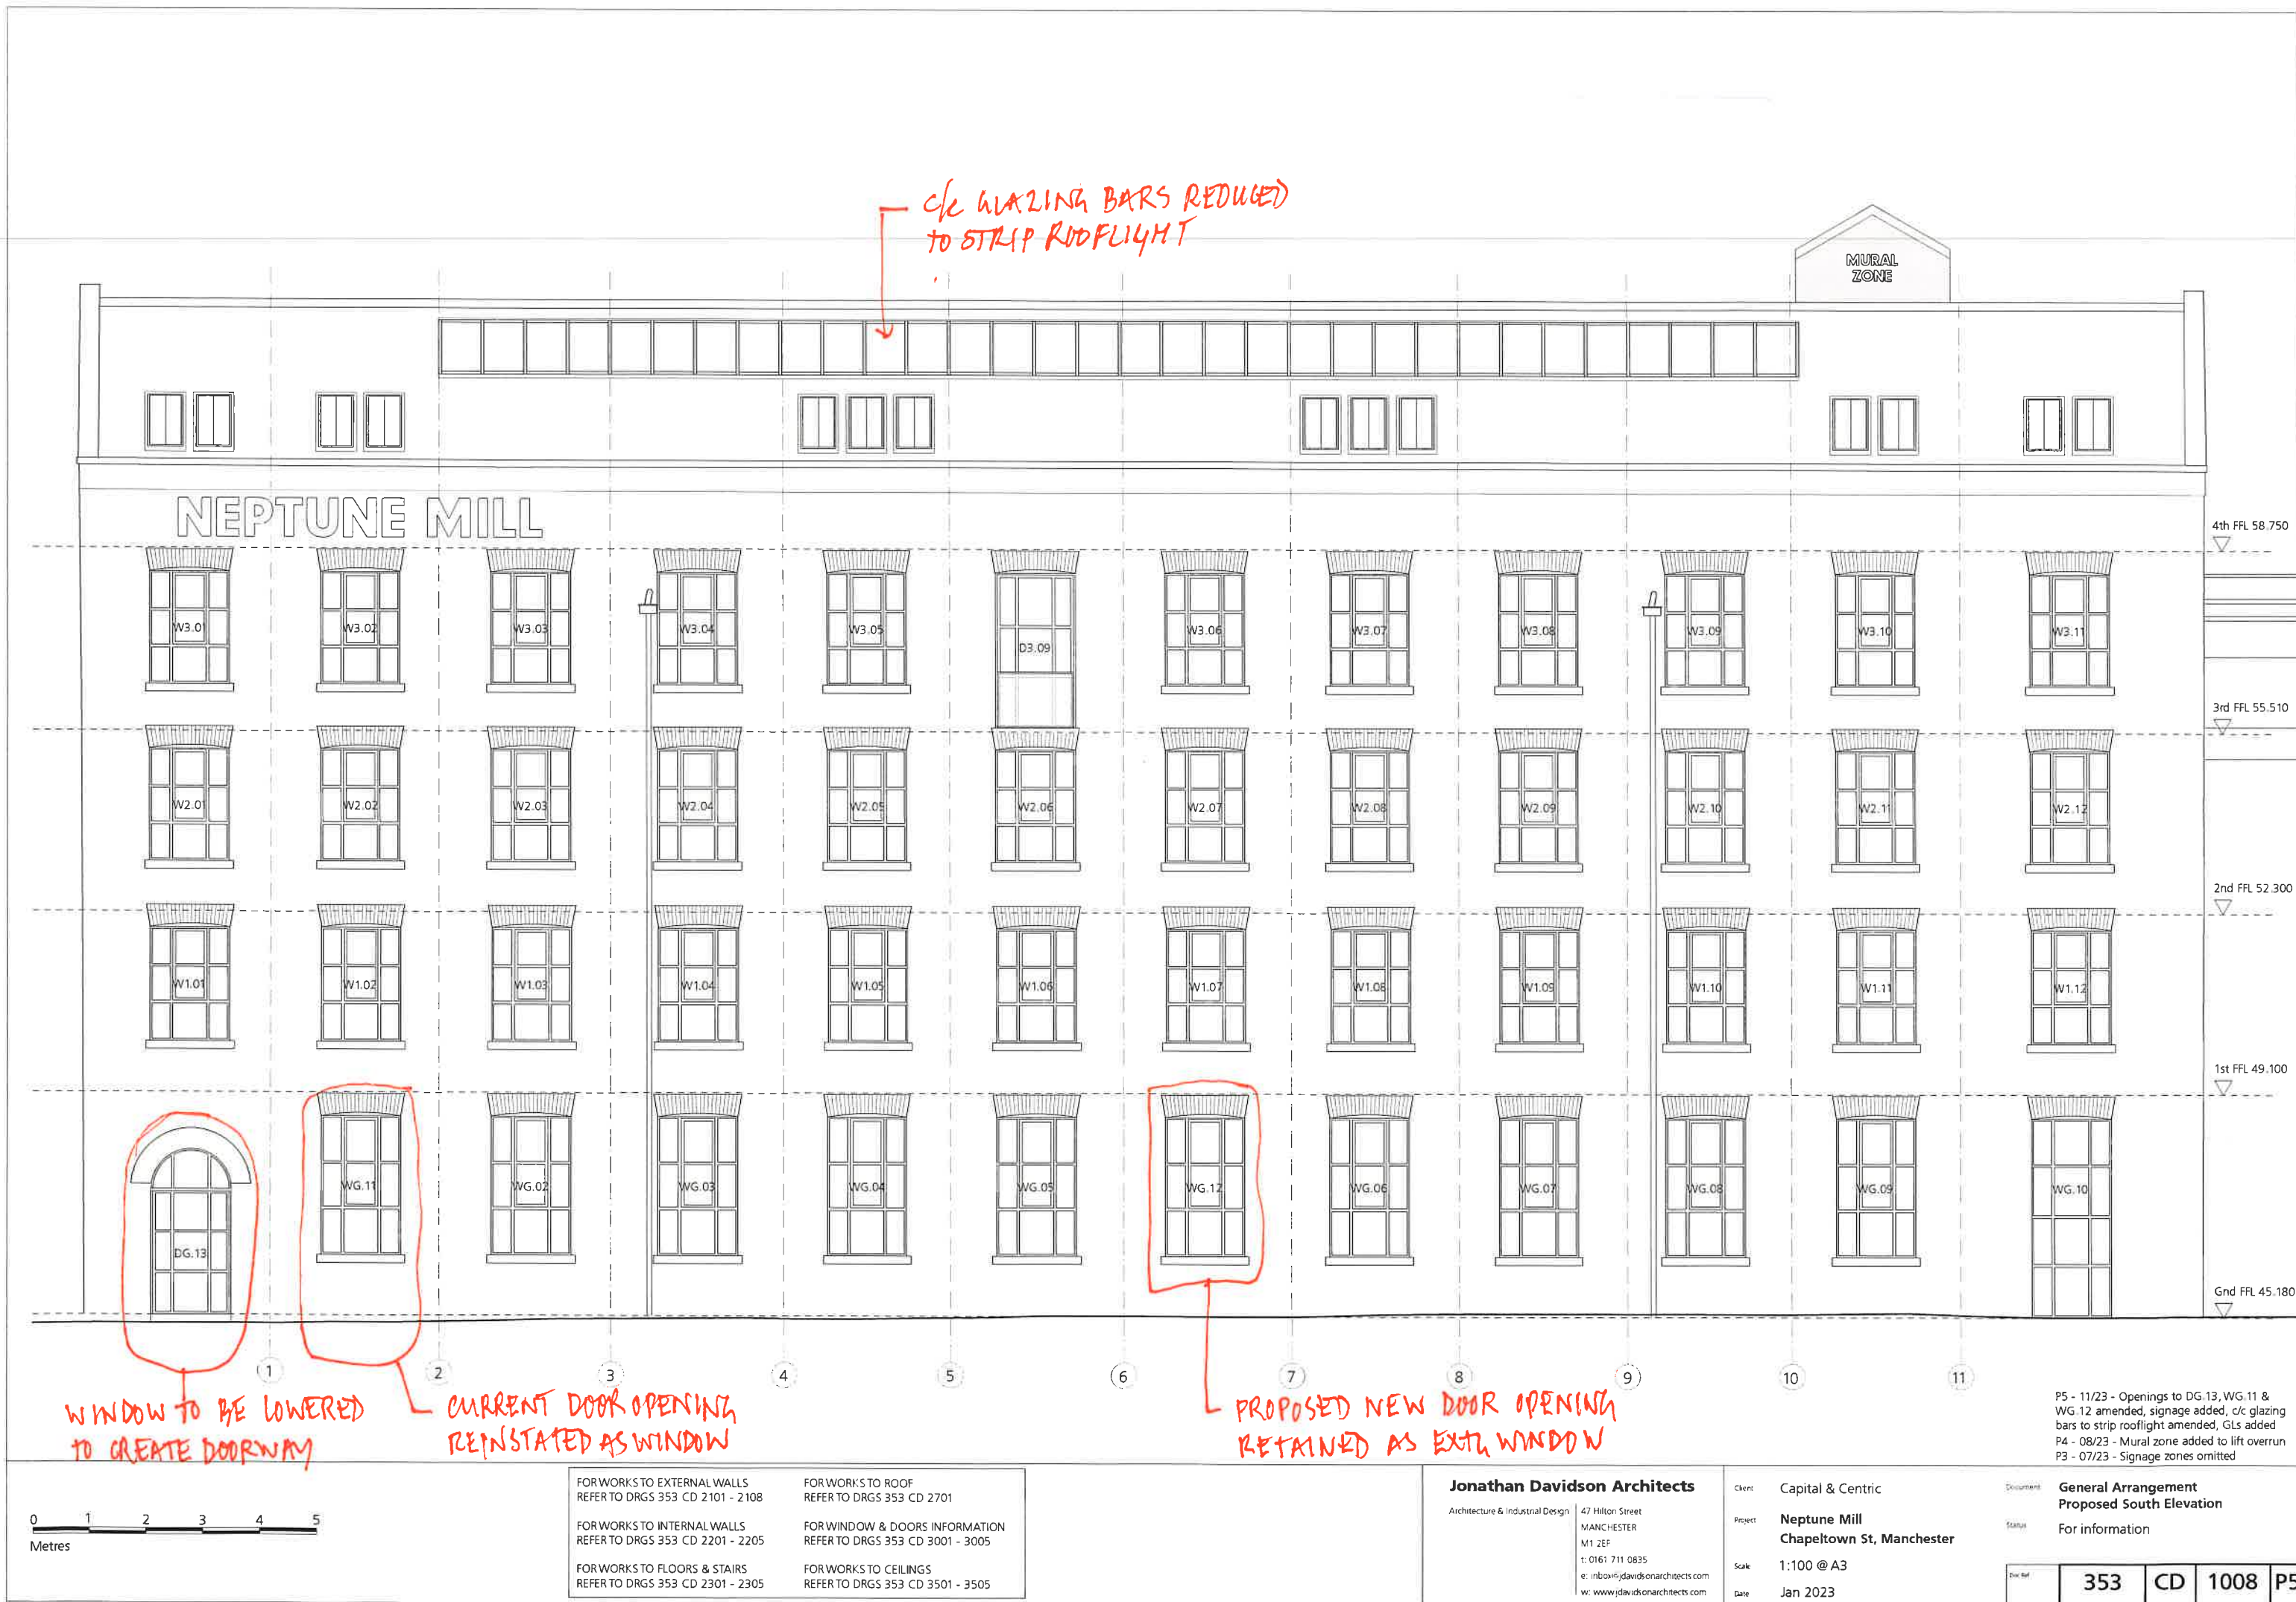

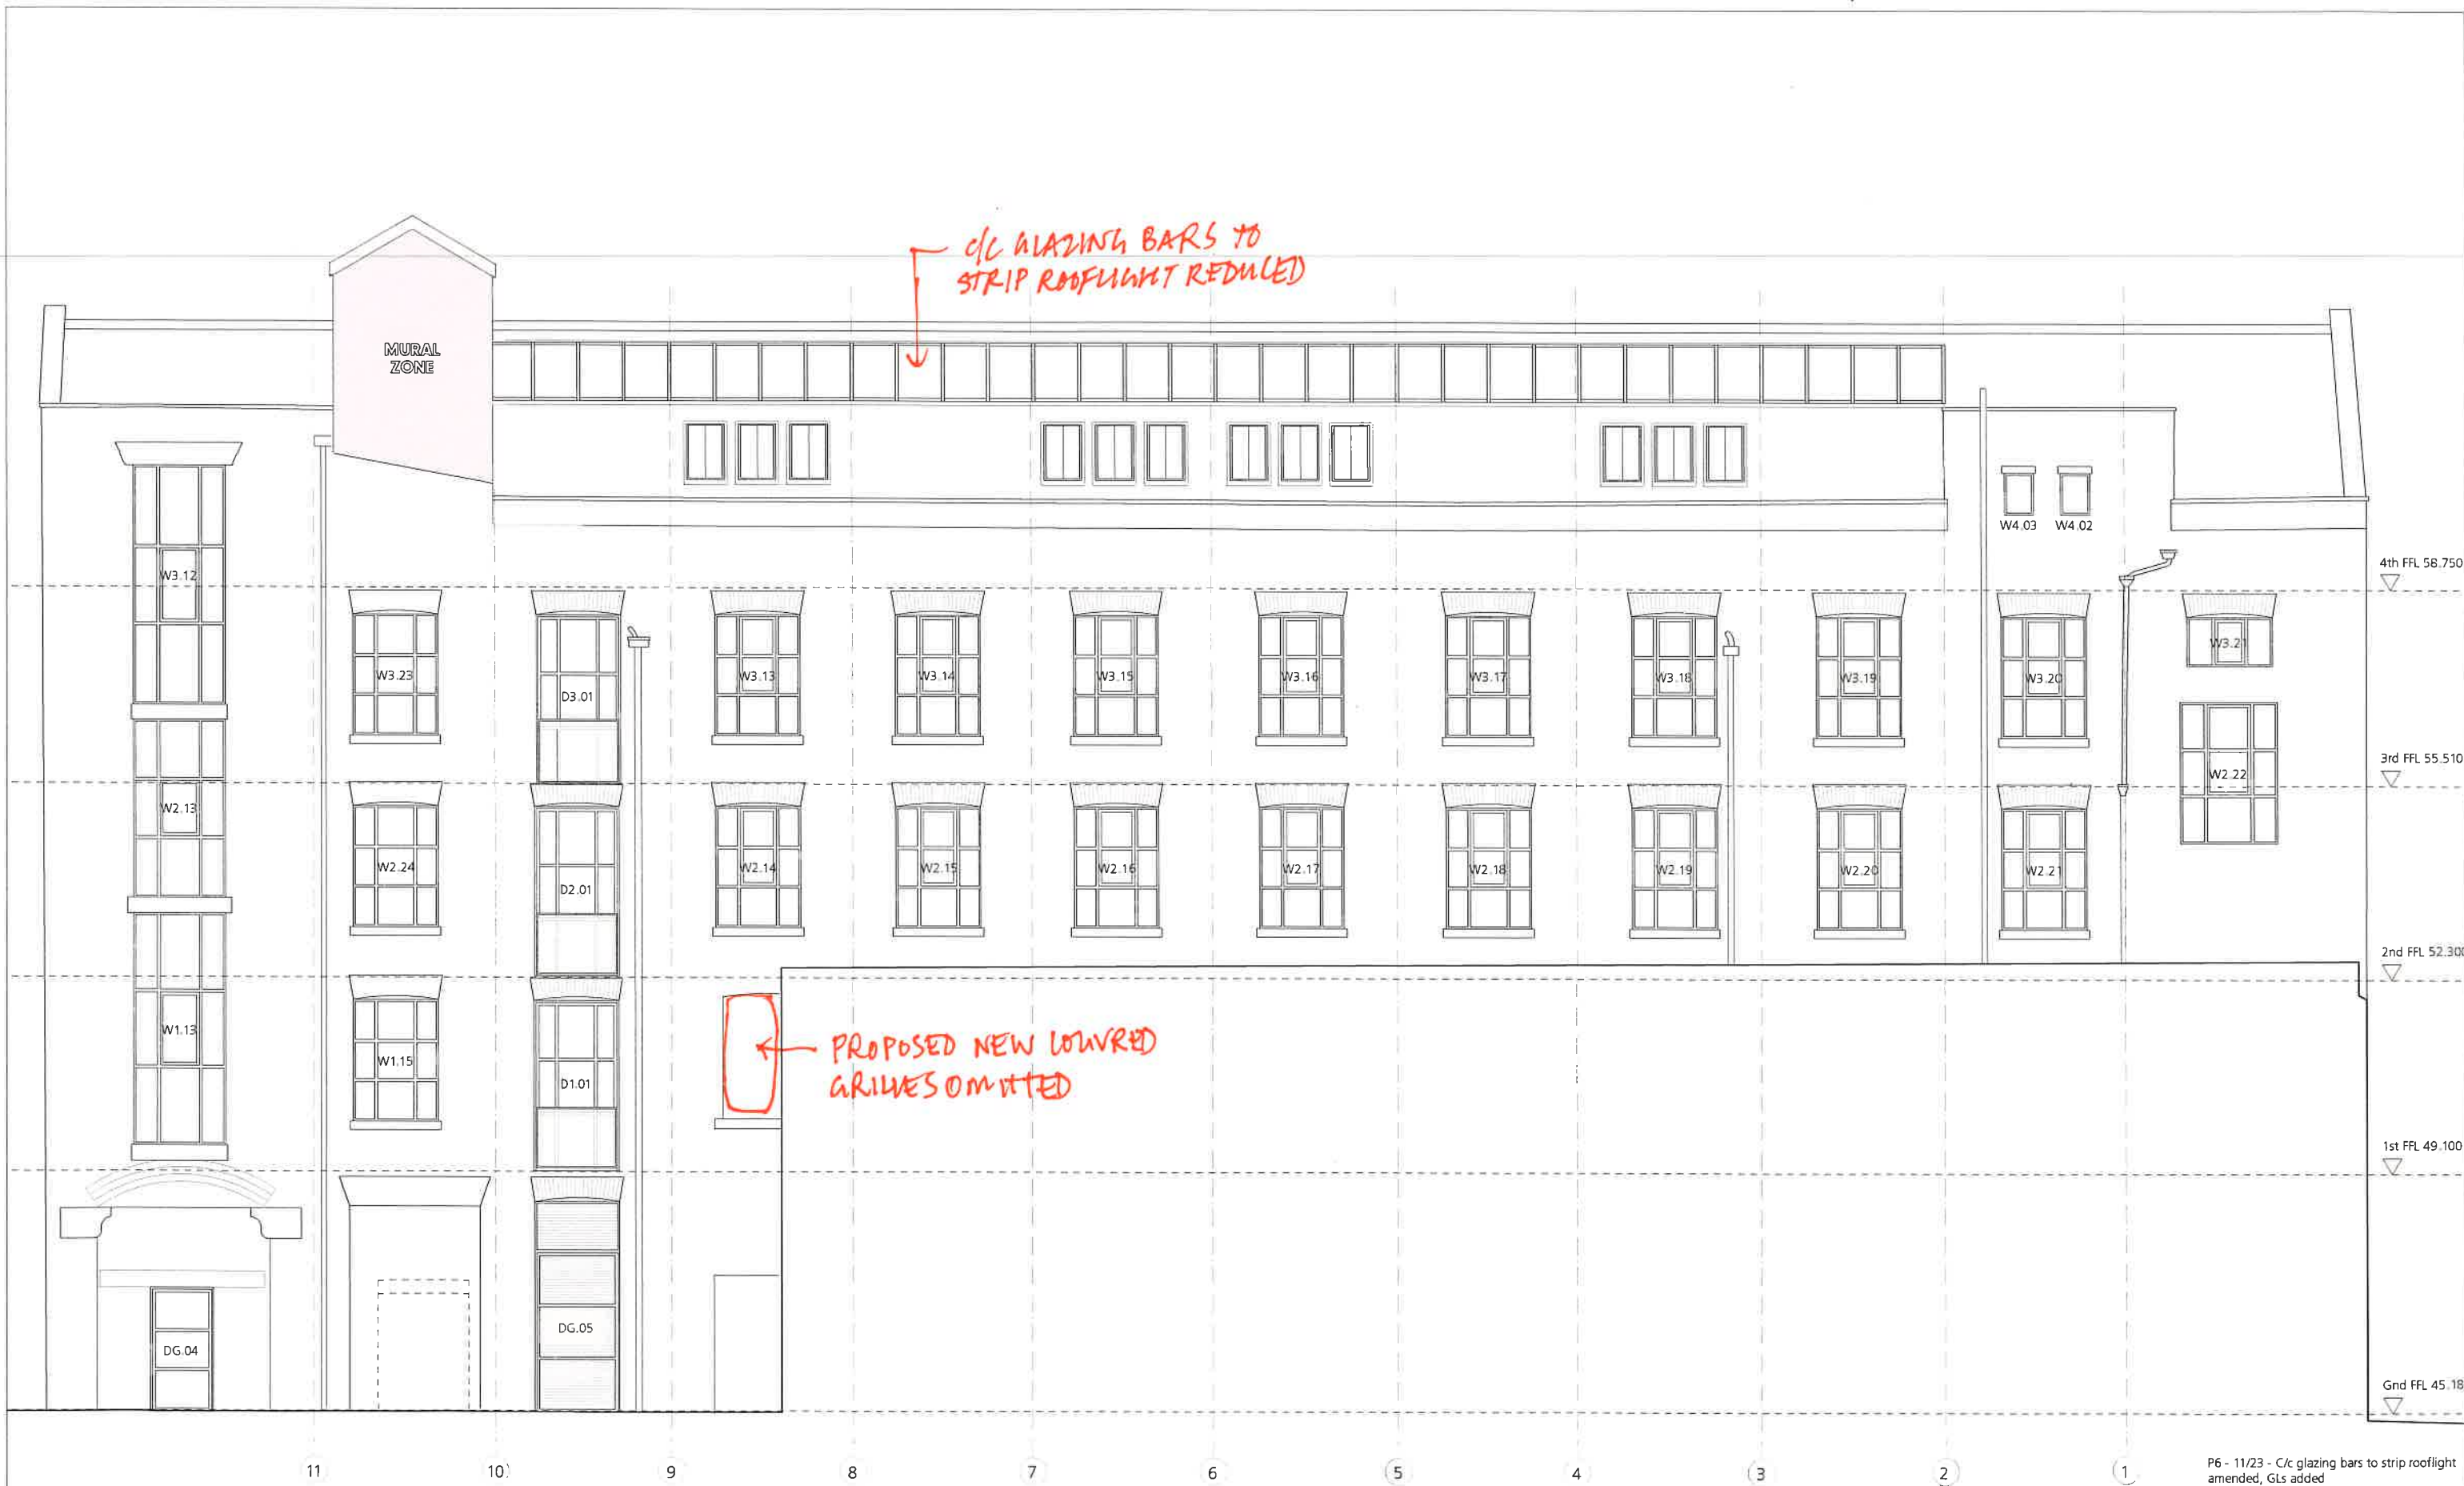

0 1 2 3 4 5
Metres

FOR WORKS TO EXTERNAL WALLS
REFER TO DRGS 353 CD 2101 - 2108

FOR WORKS TO INTERNAL WALLS
REFER TO DRGS 353 CD 2201 - 2205

FOR WORKS TO FLOORS & STAIRS
REFER TO DRGS 353 CD 2301 - 2305

FOR WORKS TO ROOF
REFER TO DRGS 353 CD 2701

FOR WINDOW & DOORS INFORMATION
REFER TO DRGS 353 CD 3001 - 3005

FOR WORKS TO CEILINGS
REFER TO DRGS 353 CD 3501 - 3505

Jonathan Davidson Architects
Architecture & Industrial Design

47 Hillon Street
MANCHESTER
M1 2EP
t: 0161 711 0835
e: info@jddavidsonarchitects.com
w: www.jddavidsonarchitects.com

Client: Capital & Centric

Project: **Neptune Mill**
Chapelton St, Manchester



Scale: 1:100 @ A3

Date: Jan 2023

Document: **General Arrangement**
Proposed North Elevation

Status: For information

353	CD	1009	P6
-----	----	------	----

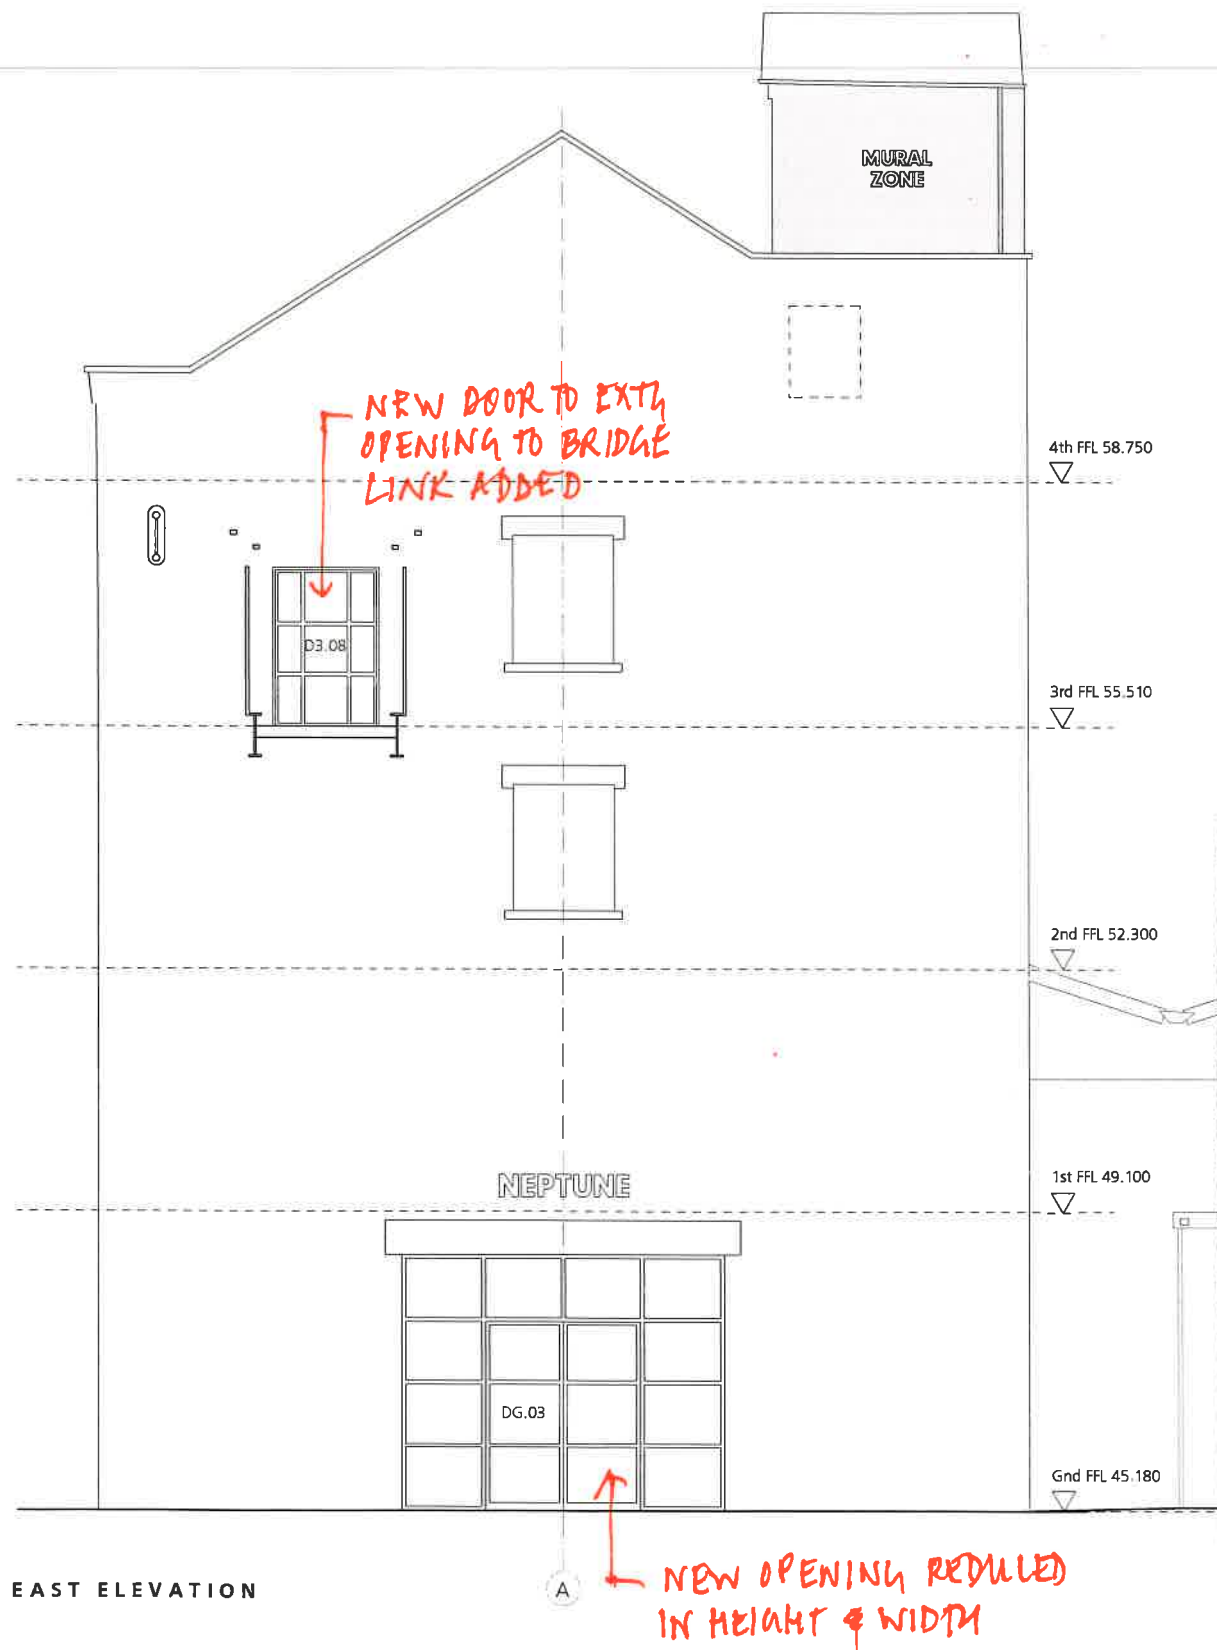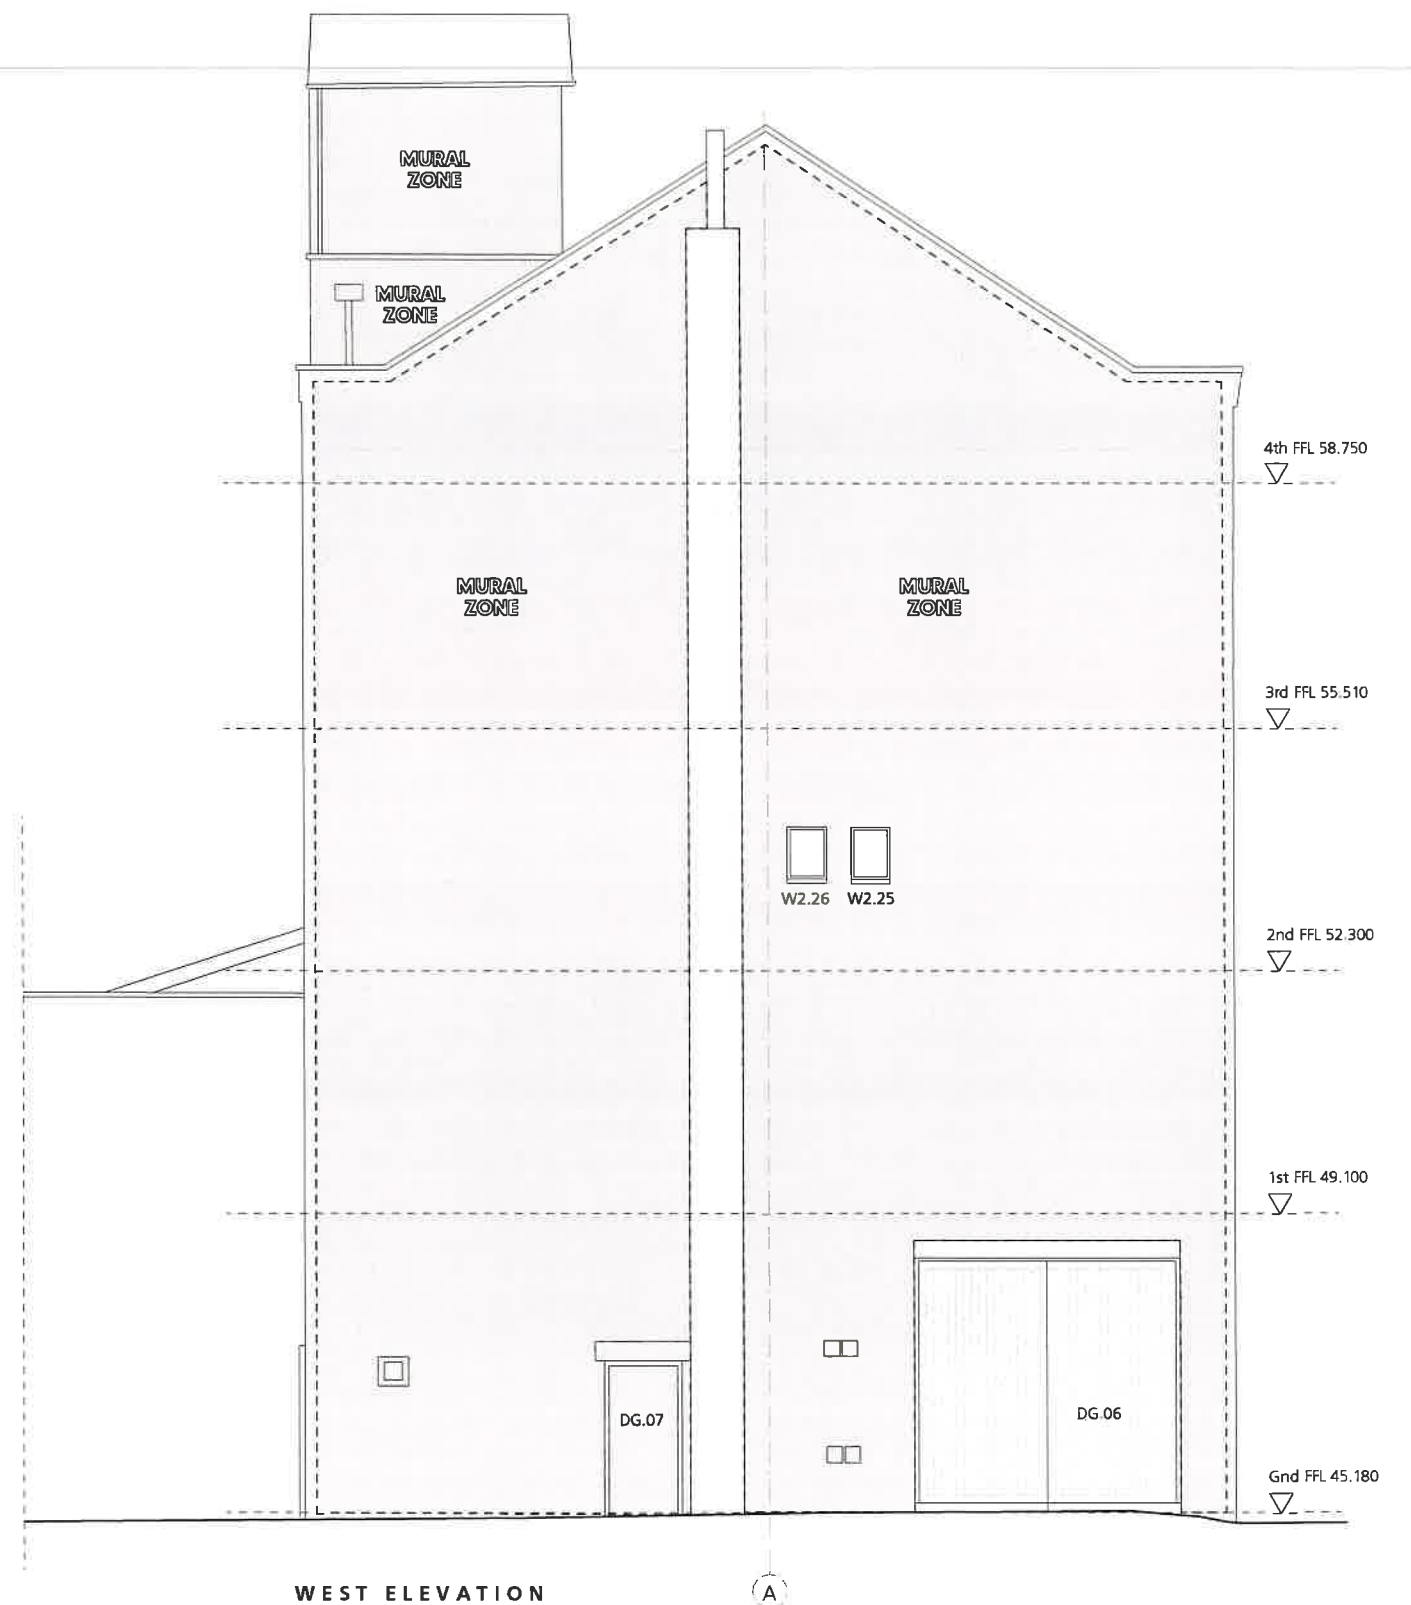

P5 - 11/23 - D3.08 added to bridge link, signage added, DG.03 opening size reduced
P4 - 08/23 - Windows to west gable omitted and existing retained, mural zones amended
P3 - 07/23 - Signage zones omitted

0 1 2 3 4 5
Metres

FOR WORKS TO EXTERNAL WALLS
REFER TO DRGS 353 CD 2101 - 2108

FOR WORKS TO INTERNAL WALLS
REFER TO DRGS 353 CD 2201 - 2205

FOR WORKS TO FLOORS & STAIRS
REFER TO DRGS 353 CD 2301 - 2305

FOR WORKS TO ROOF
REFER TO DRGS 353 CD 2701

FOR WINDOW & DOORS INFORMATION
REFER TO DRGS 353 CD 3001 - 3005

FOR WORKS TO CEILINGS
REFER TO DRGS 353 CD 3501 - 3505


Jonathan Davidson Architects

Architecture & Industrial Design
47 Hilton Street
MANCHESTER
M1 2EF
t: 0161 711 0835
e: info@jddavidsonarchitects.com
w: www.jddavidsonarchitects.com

Client Capital & Centric
Project **Neptune Mill**
Chapelton St, Manchester
Scale 1:100 @ A3
Date Jan 2023

Document **General Arrangement**
Proposed East & West Elevations
Status For information

Doc Ref **353 CD 1010 P5**

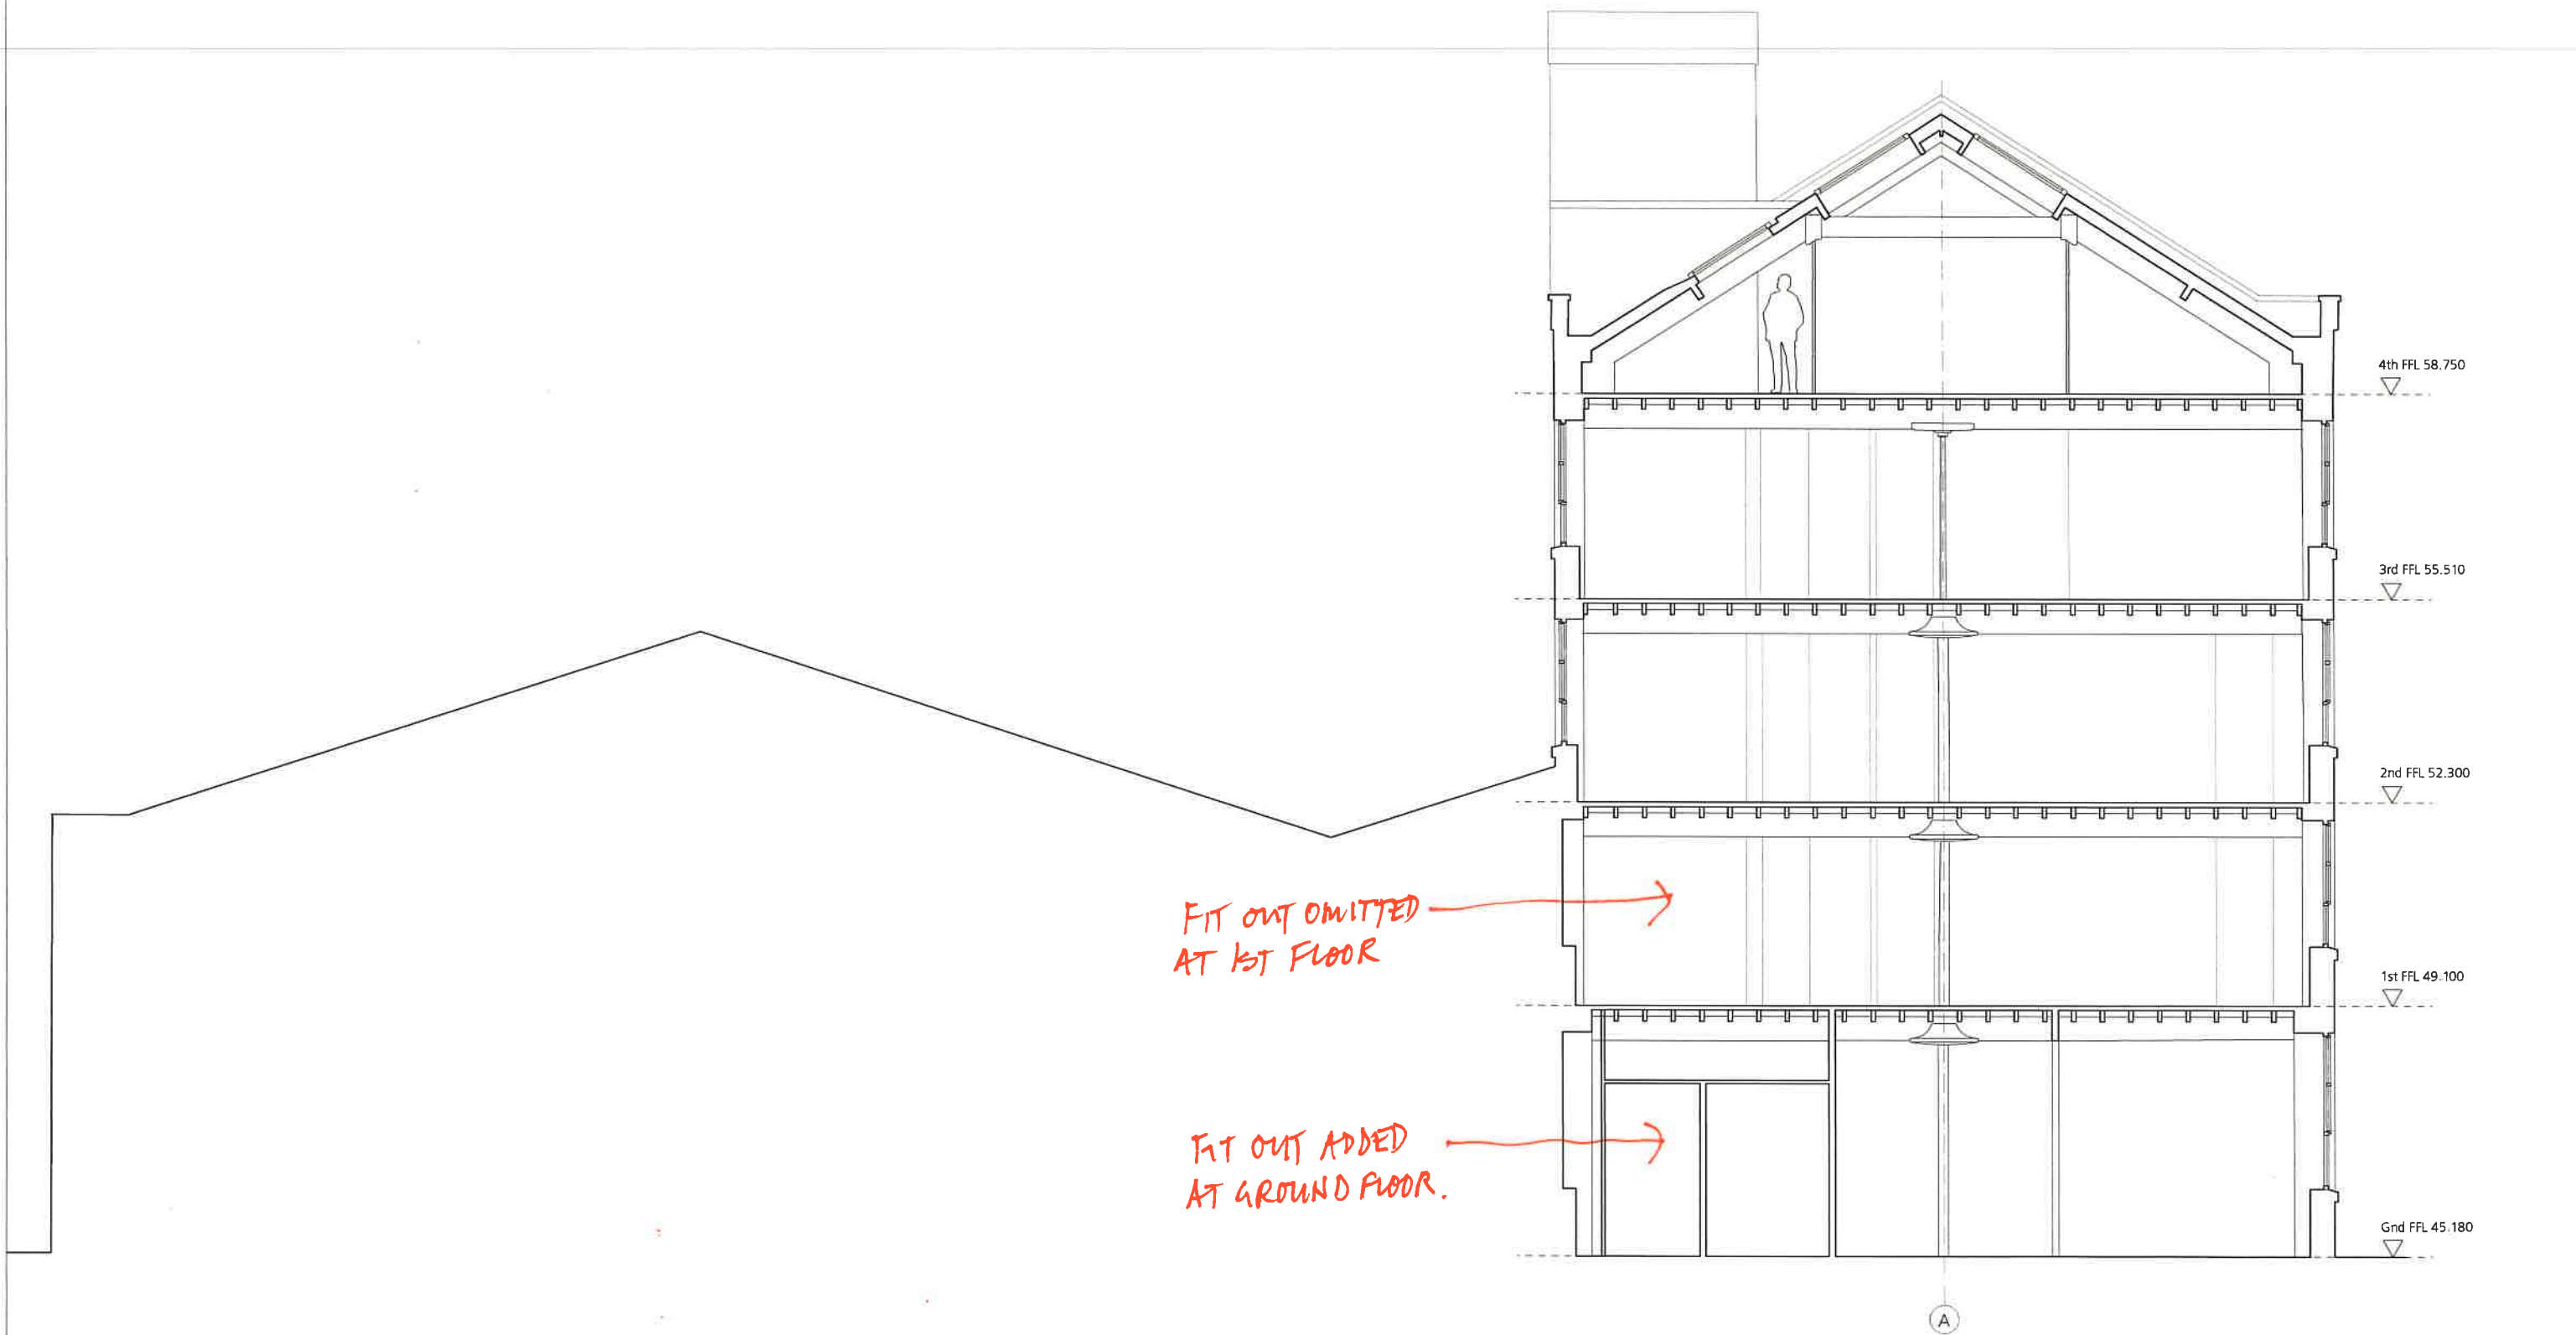

Rev P4 - 11/23 - Fit out omitted to 1st floor
and added to ground floor, GLs added
Rev P3 - 08/23 - Fit out added to 1st floor

0 1 2 3 4 5
Metres


FOR WORKS TO EXTERNAL WALLS REFER TO DRGS 353 CD 2101 - 2108	FOR WORKS TO ROOF REFER TO DRGS 353 CD 2701
FOR WORKS TO INTERNAL WALLS REFER TO DRGS 353 CD 2201 - 2205	FOR WINDOW & DOORS INFORMATION REFER TO DRGS 353 CD 3001 - 3005
FOR WORKS TO FLOORS & STAIRS REFER TO DRGS 353 CD 2301 - 2305	FOR WORKS TO CEILINGS REFER TO DRGS 353 CD 3501 - 3505

Jonathan Davidson Architects
Architecture & Industrial Design
47 Hilton Street
MANCHESTER
M1 2EF
t: 0161 711 0835
e: inbox@jddavidsonarchitects.com
w: www.jddavidsonarchitects.com

Client Capital & Centric
Project **Neptune Mill**
Chapelton St, Manchester
Scale 1:100 @ A3
Date Jan 2023

Document **General Arrangement**
Proposed Section A-A
Status For information

353	CD	1011	P4
-----	----	------	----

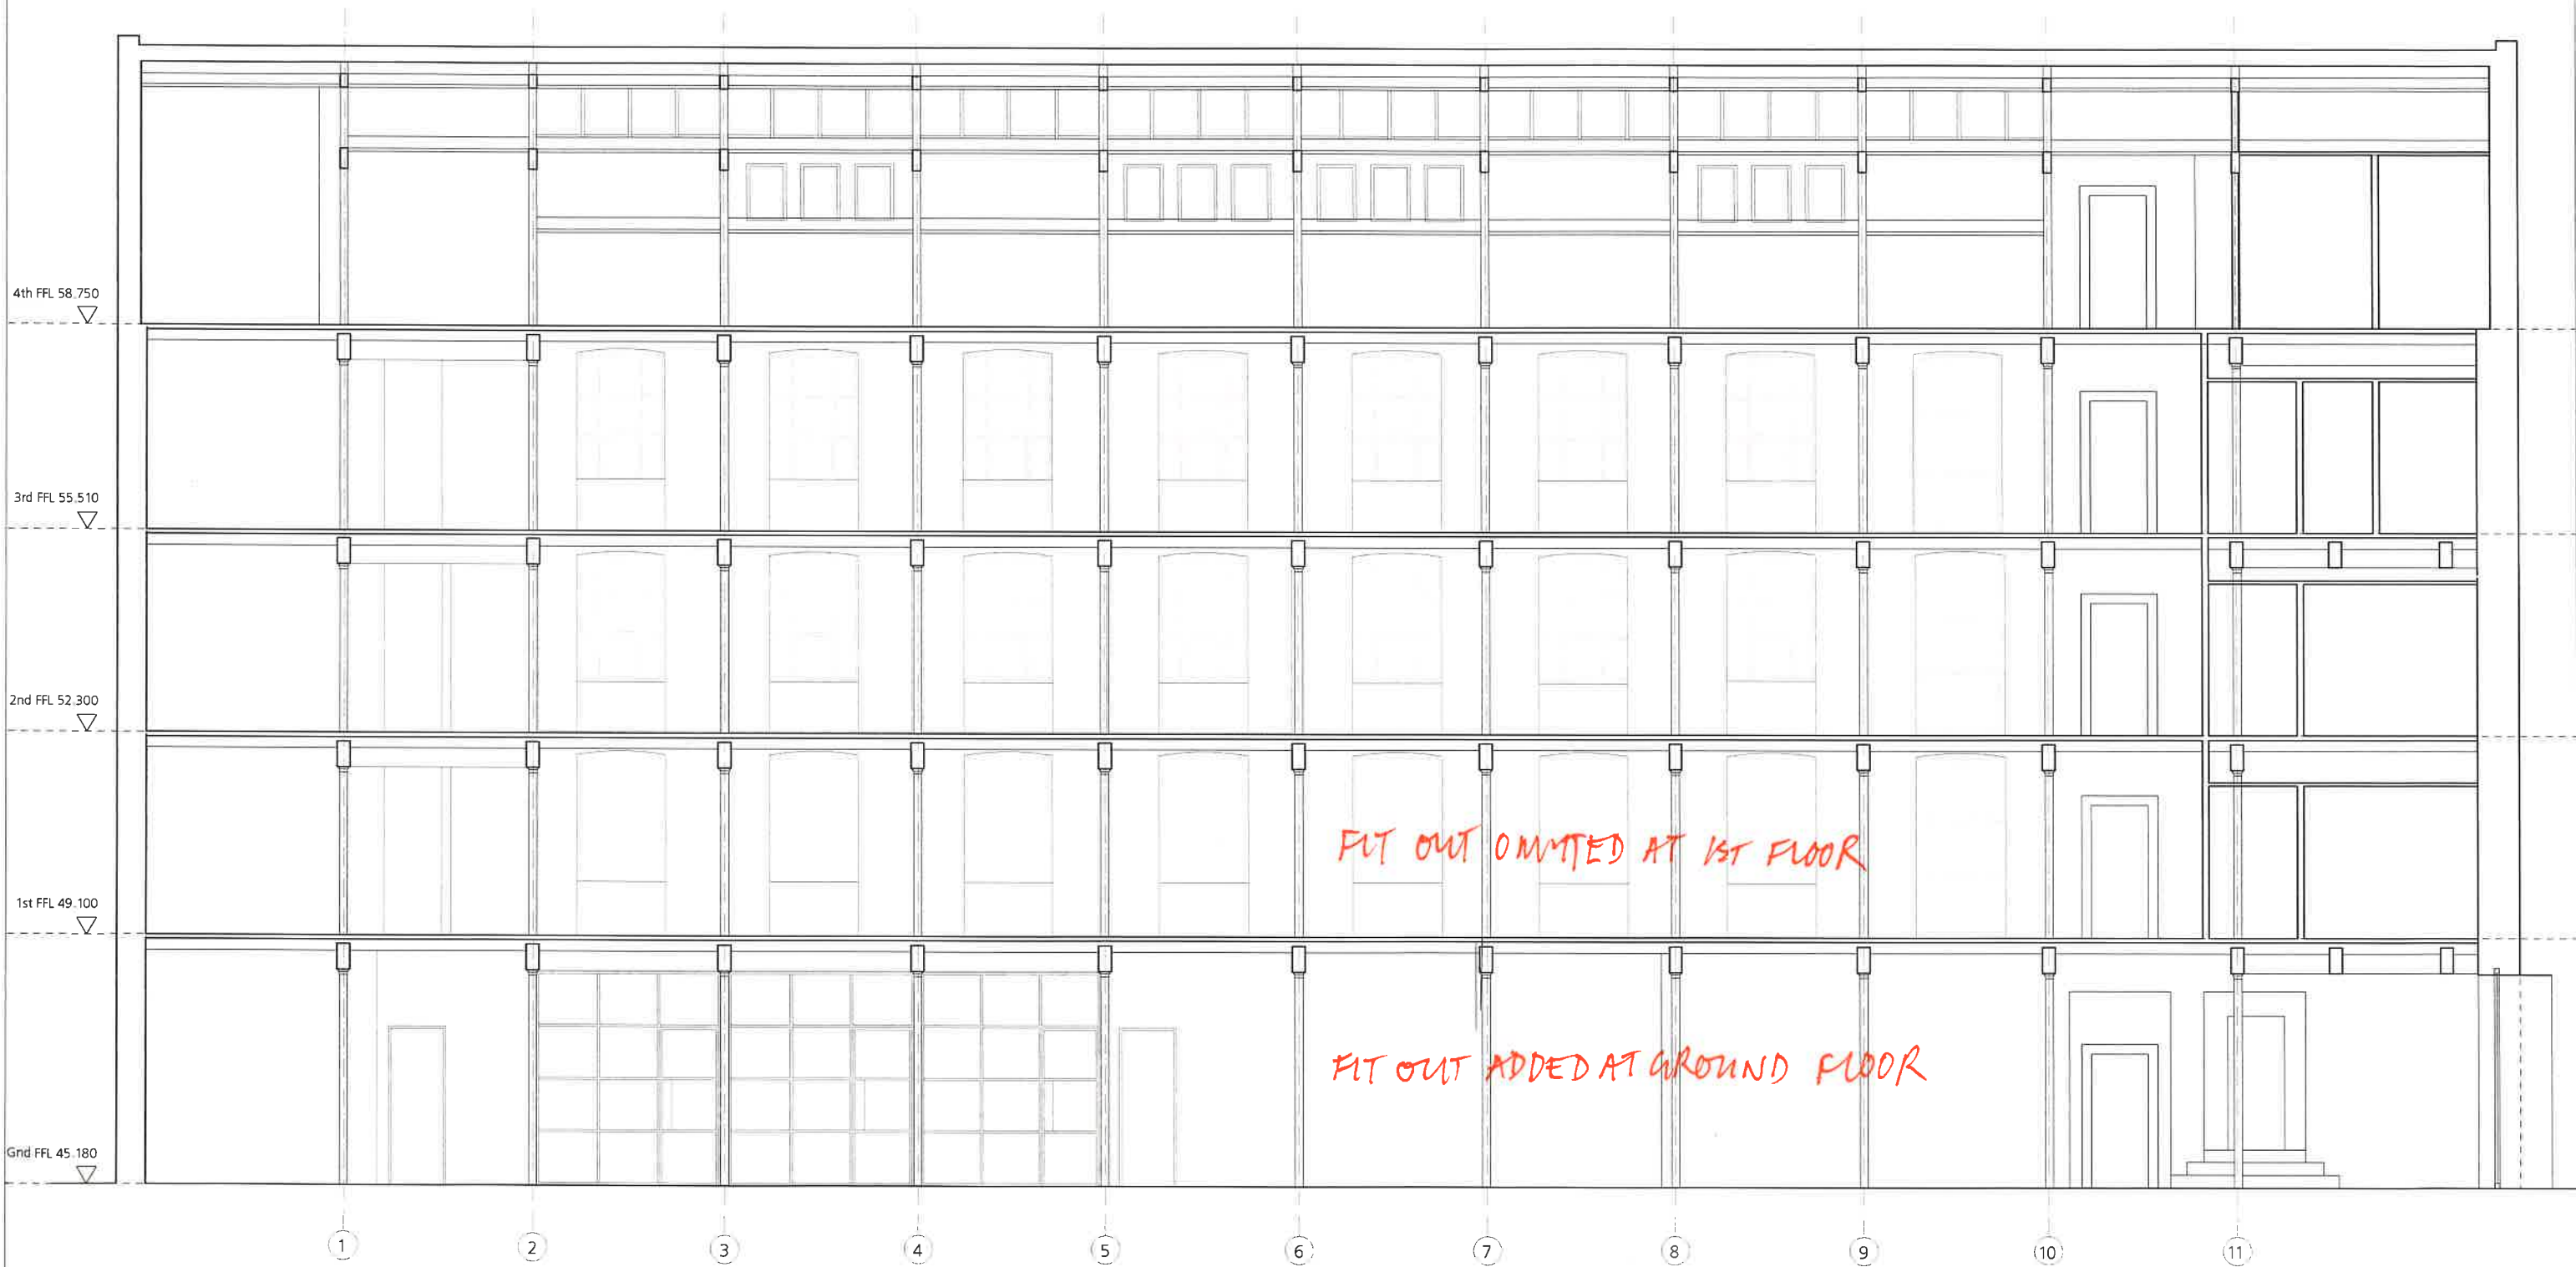

Rev P4 - 11/23 - Fit out omitted to 1st floor
and added to ground floor, GLs added, c/c
glazing bars to rooflight amended
Rev P3 - 08/23 - Fit out added to 1st floor

FOR WORKS TO EXTERNAL WALLS REFER TO DRGS 353 CD 2101 - 2108	FOR WORKS TO ROOF REFER TO DRGS 353 CD 2701
FOR WORKS TO INTERNAL WALLS REFER TO DRGS 353 CD 2201 - 2205	FOR WINDOW & DOORS INFORMATION REFER TO DRGS 353 CD 3001 - 3005
FOR WORKS TO FLOORS & STAIRS REFER TO DRGS 353 CD 2301 - 2305	FOR WORKS TO CEILINGS REFER TO DRGS 353 CD 3501 - 3505

Jonathan Davidson Architects
Architecture & Industrial Design
47 Hilton Street
MANCHESTER
M1 2EF
t: 0161 711 0635
e: info@jda.co.uk
w: www.jonathandavidsonarchitects.com

Client: Capital & Centric
Project: Neptune Mill
Chapeltown St, Manchester
Scale: 1:100 @ A3
Date: Jan 2023

Document:	General Arrangement Proposed Section B-B
Status:	For information
File no:	353 CD 1012 P4