


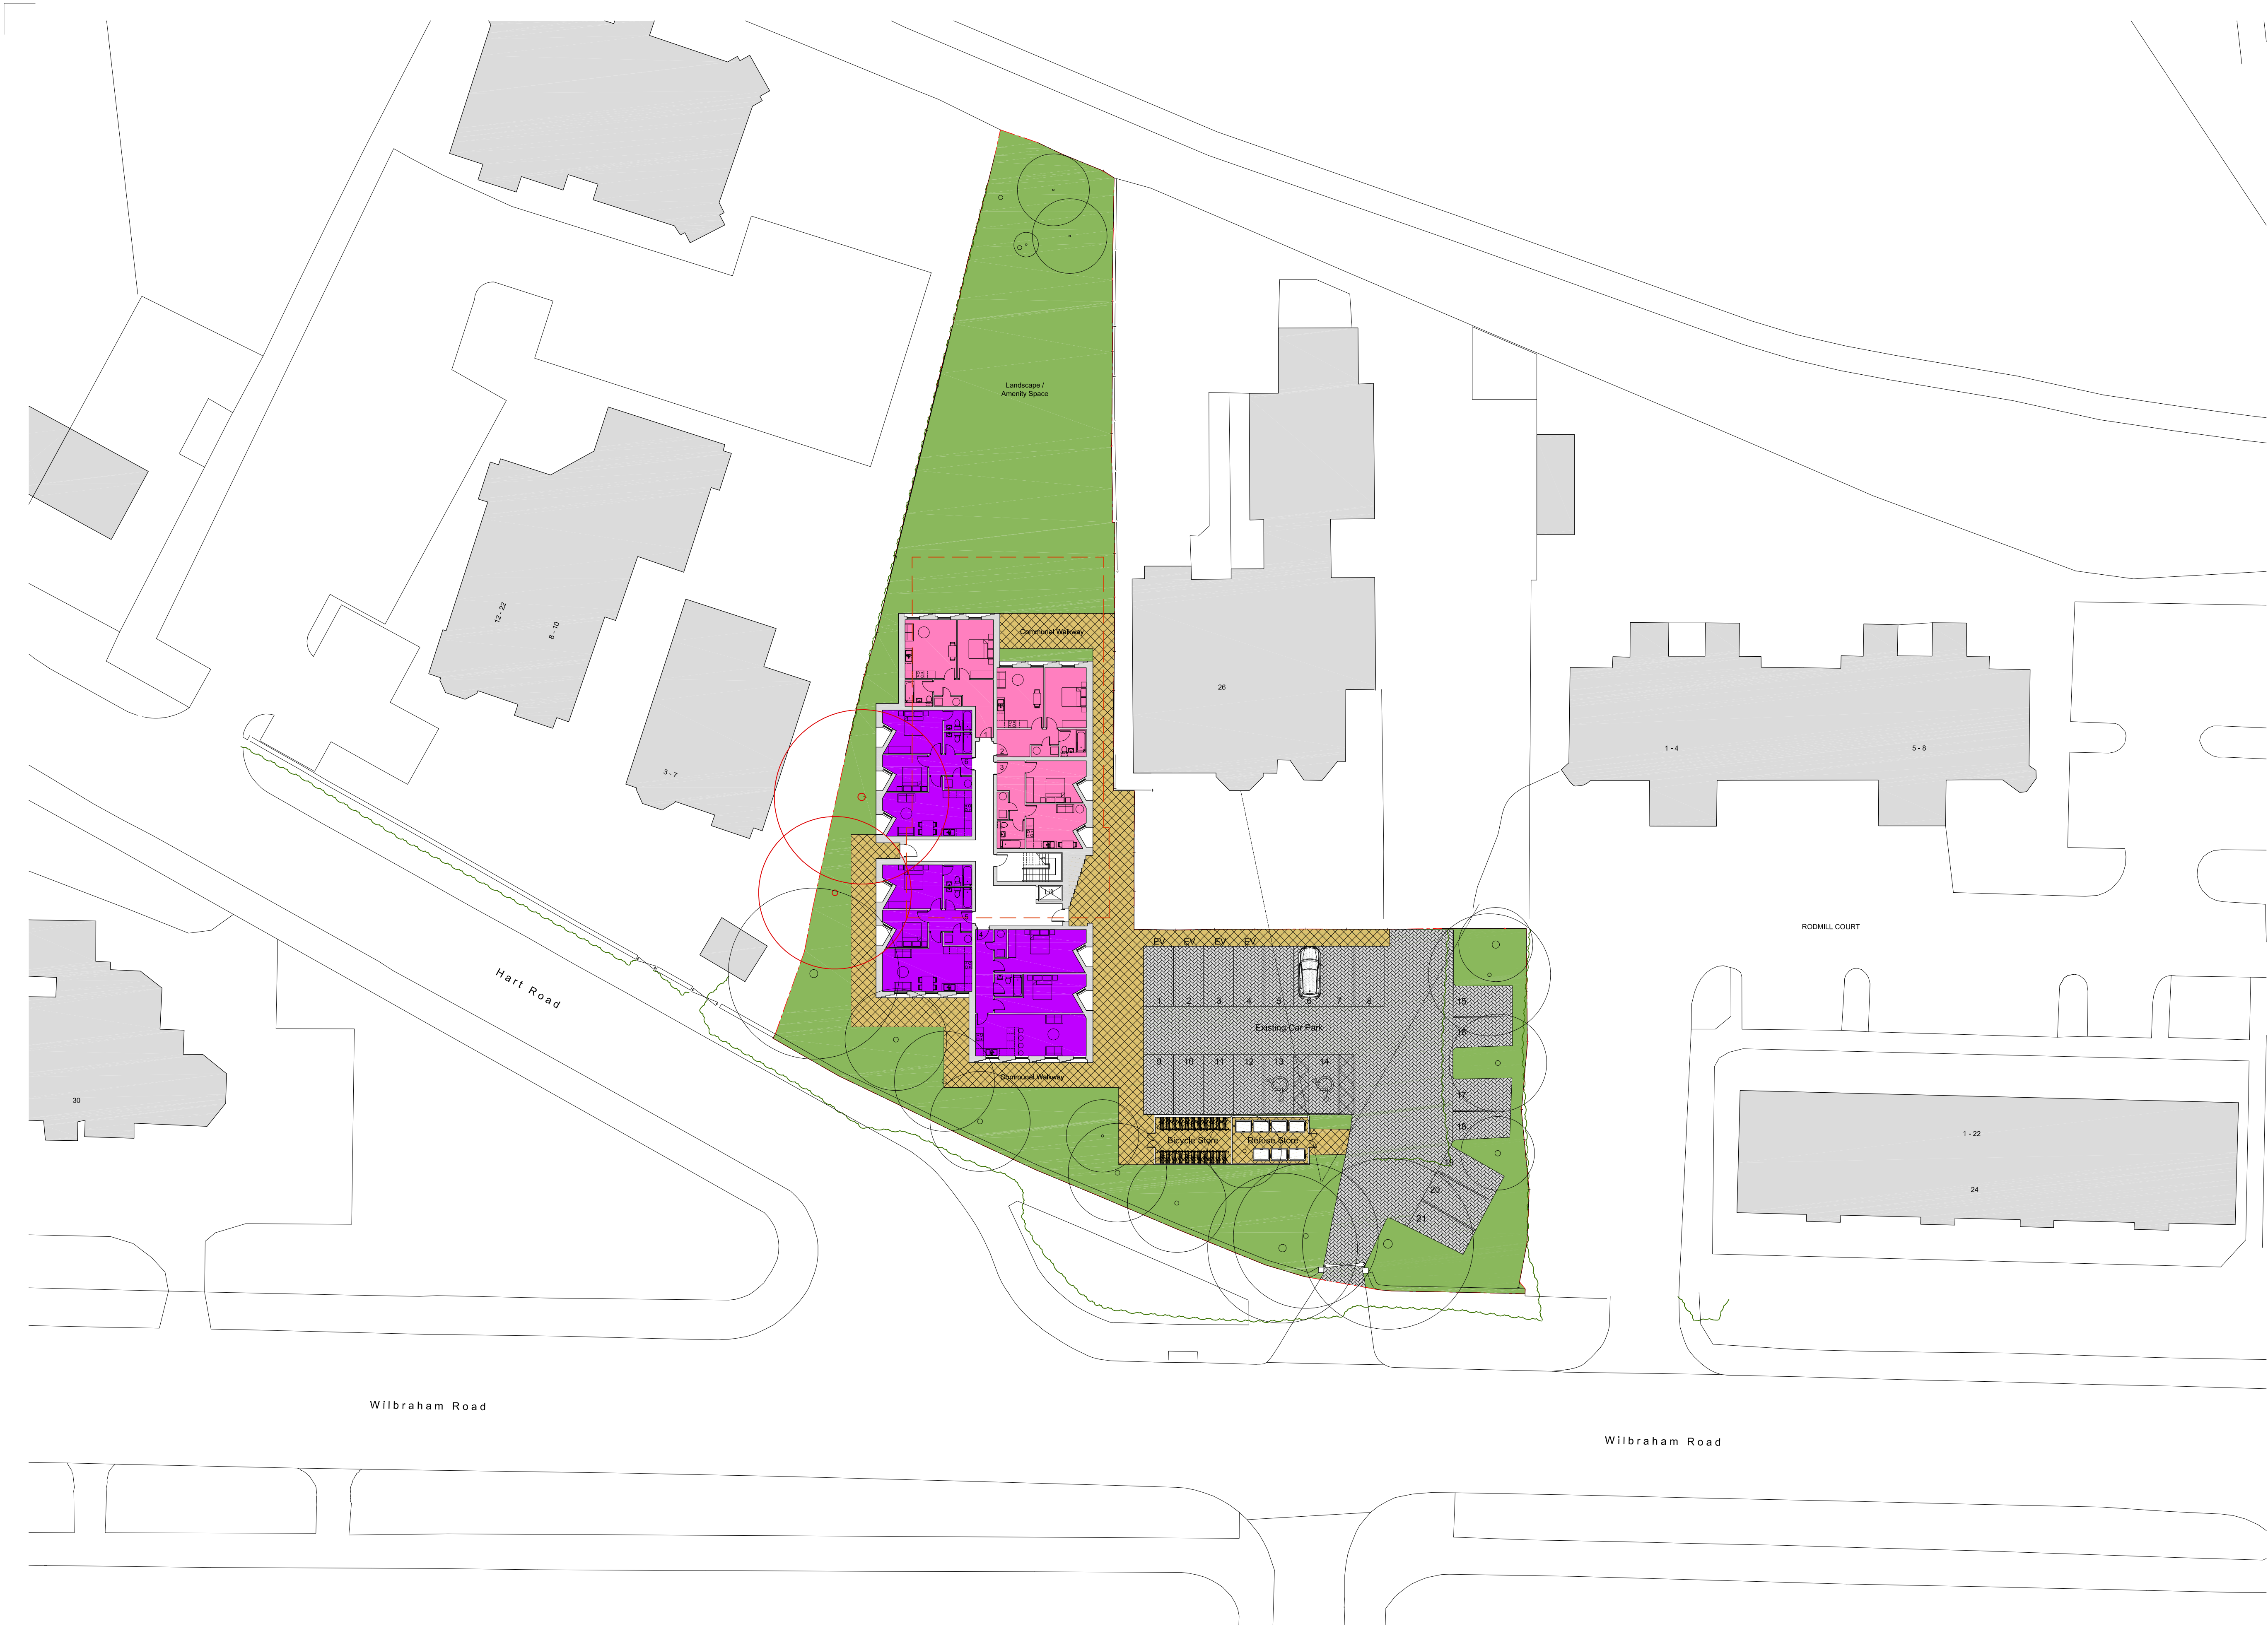


All dimensions are to be checked on site, any discrepancies are to be reported to the Architect before work commences. Do not scale from this drawing.

This drawing is to be read in conjunction with all relevant consultants and specialists drawings / documents, any discrepancies are to be reported to the Architect before the affected work commences.

All structural components shown are indicative only. Details / calculations of structural members are to be provided by the Structural Engineer.

This drawing is copyright.

A	First Issue	20/10/2022
B	Amendments following client's comments 20/10/2022	26/10/2022
C	Amendments following client's comments 27/10/2022	28/10/2022
D	Amendments following receipt of pre-application comments 16/11/2022	12/12/2022
E	Amendments following client's comments 14/12/2022	14/12/2022
F	Amendments following client's comments 17/01/2023	14/02/2023
G	Amendments following receipt of pre-application comments received on 17/01/2023	28/02/2023

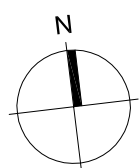

Proposed Site Plan 1:250
Scale Bar 1:250

0 12.5 25m

--- Demolition
--- Trees to be removed

T+A Tang & Associates Ltd
Chartered Architects

Tel : 0161 877 9587 10/F, 1 City Approach, Albert Street,
e-mail: barrytang@tangassociates.co.uk Eccles,
Manchester, M30 0BS, UK

Client:
Creative Property People Limited

Project:
**26A Wilbraham Road, Fallowfield, Manchester
M14 6JU**

Drawing Title:
Proposed Site Plan

Scale: 1:250@ A1 Date: October 2022

Drawing No: 9792/102 Revision: G