



REPLACE DAMAGED FASCIA
PANEL LIKE FOR LIKE

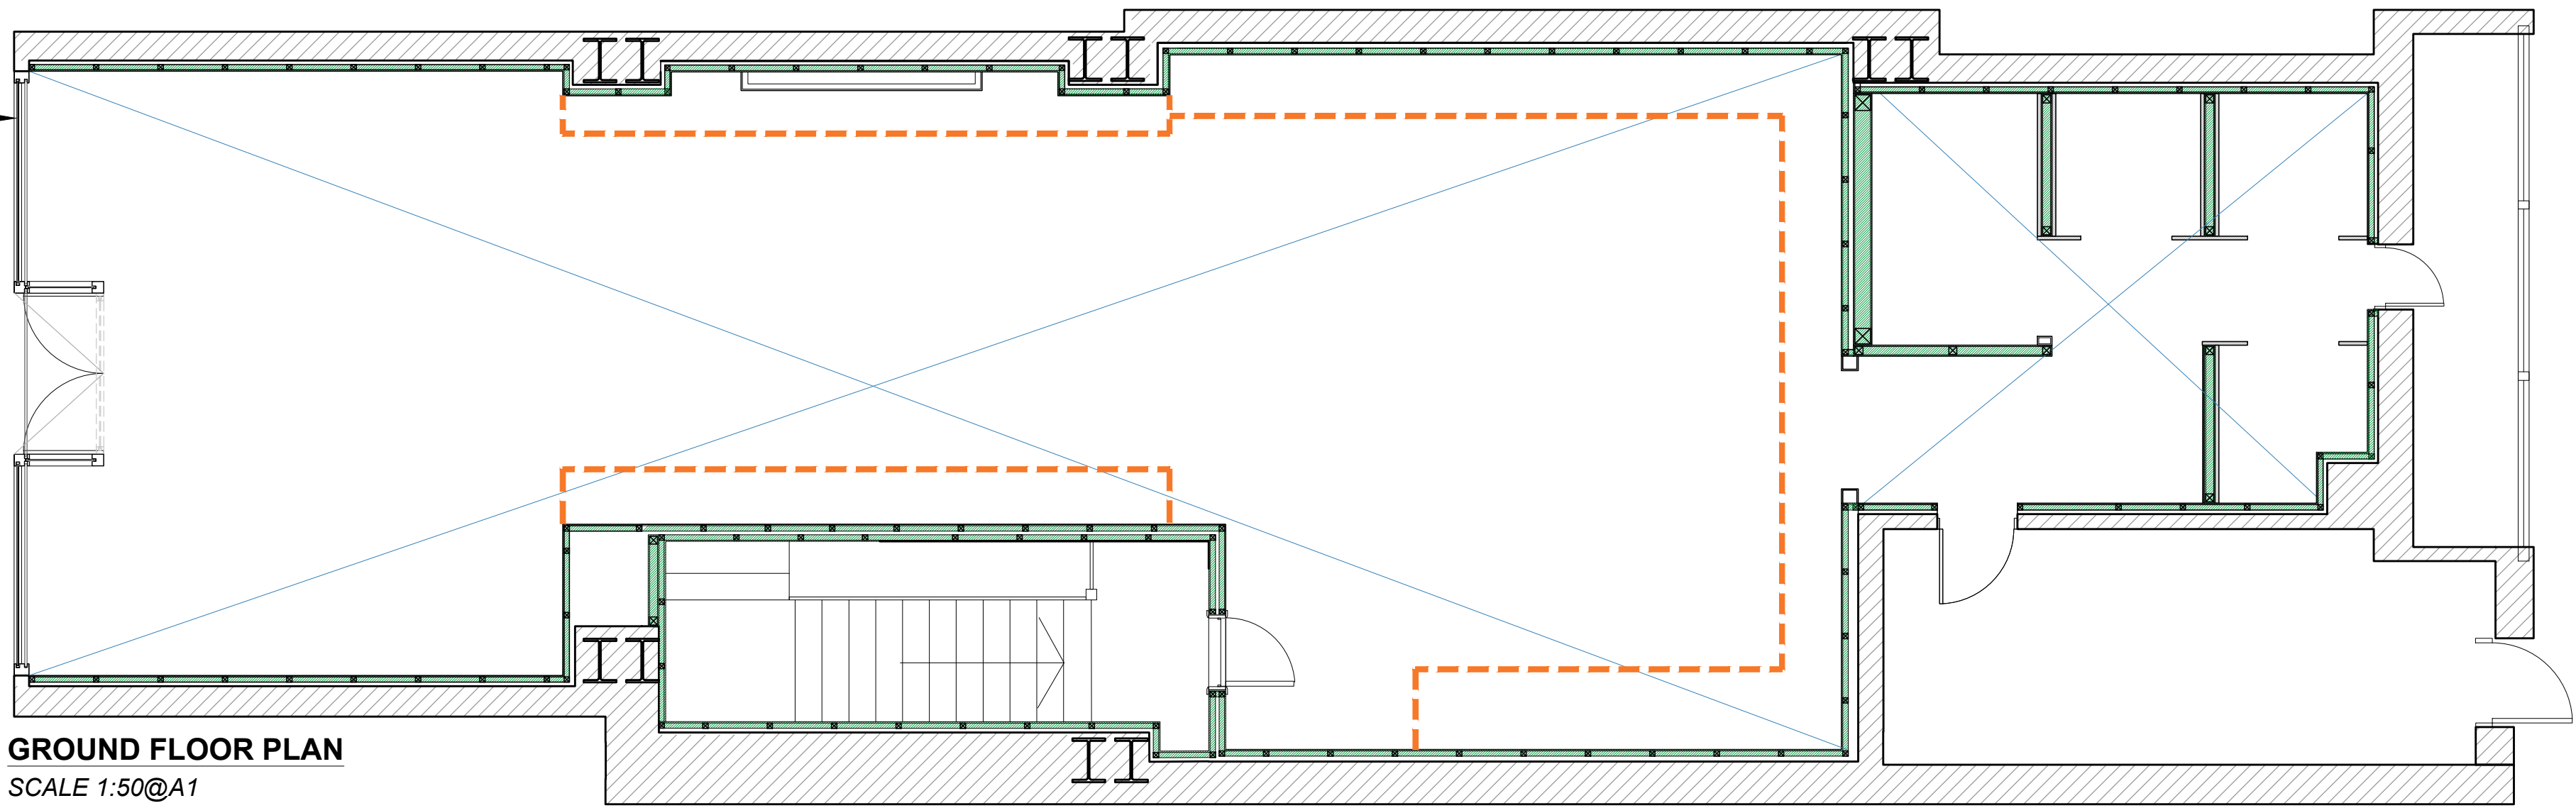


GROUND FLOOR PLAN
SCALE 1:50@A1

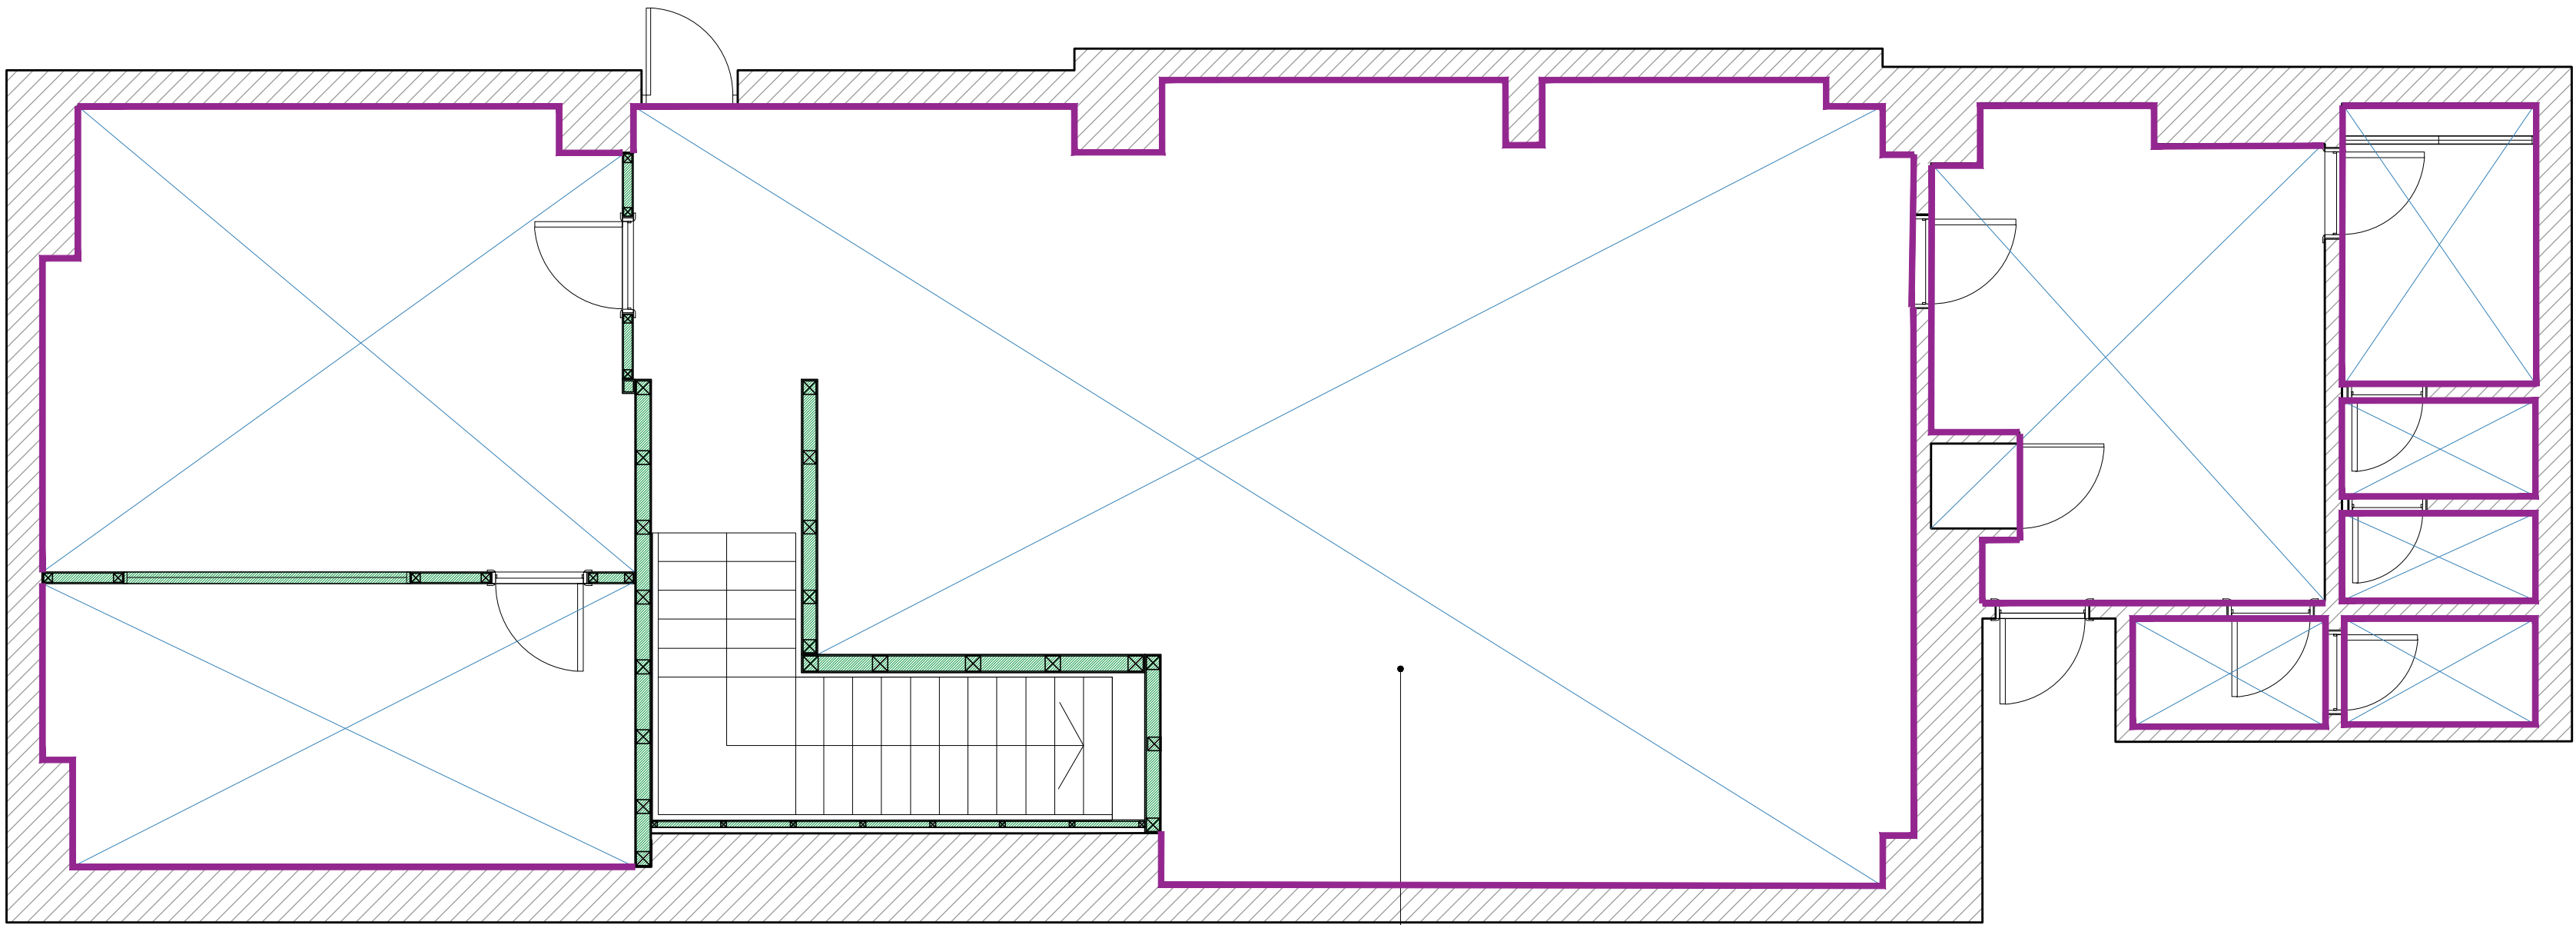

BASEMENT PLAN
SCALE 1:50@A1

NO ALTERATIONS TO INTERIOR
THROUGHOUT BASEMENT
FLOOR. DECORATE ONLY.

- EXPOSED ORIGINAL BUILDING WALLS
(NOTHING FIXED)
- EXISTING STUD WALLS UNALTERED
- REMOVE PREVIOUS SHOPFITTING BOXING OUT AT HIGH LEVEL
(NOTE DOES NOT TOUCH SUB WALLS OR EXISTING STUDWORK.)
- NO WORKS TO EXISTING CEILING

 

SCALE IN METRES

Rev. Description Date:
A CLARIFICATION AMENDED TO SHOW UNALTERED WALLS CLEARLY 20/11/2023

Rev. Description Date:

blass
DESIGN LLP

1 BEDFORD MEWS • LONDON • N2 9DF
0208 444 8244 • studio@blass.co.uk • www.blass.co.uk

Client: WHISTLES

Project: 28 KING STREET
MANCHESTER
M2 6AY

Title: CLARIFICATION OF WORKS
TO LISTED BUILDING

Scale: 1:50@A1 Date: 15/11/2023

Drawn: AL DWG. No. 11183/08.1A

This drawing is the property of Blass Design LLP and is not to be copied, reproduced, retained or disclosed to any unauthorised person either wholly or in part without prior consent. Do not scale from this drawing. Use all figured dimensions only. All figured dimensions to be checked on site prior to construction. All discrepancies, errors and omissions to be reported to the designer or project manager prior to construction. Layout and dimensions of existing building to be checked on site. All structural details to be verified by structural consultants before fabrication. If in doubt ask.

Drawing No. 11183/08.1A