


VISUAL SCALE 1:100 @ A3

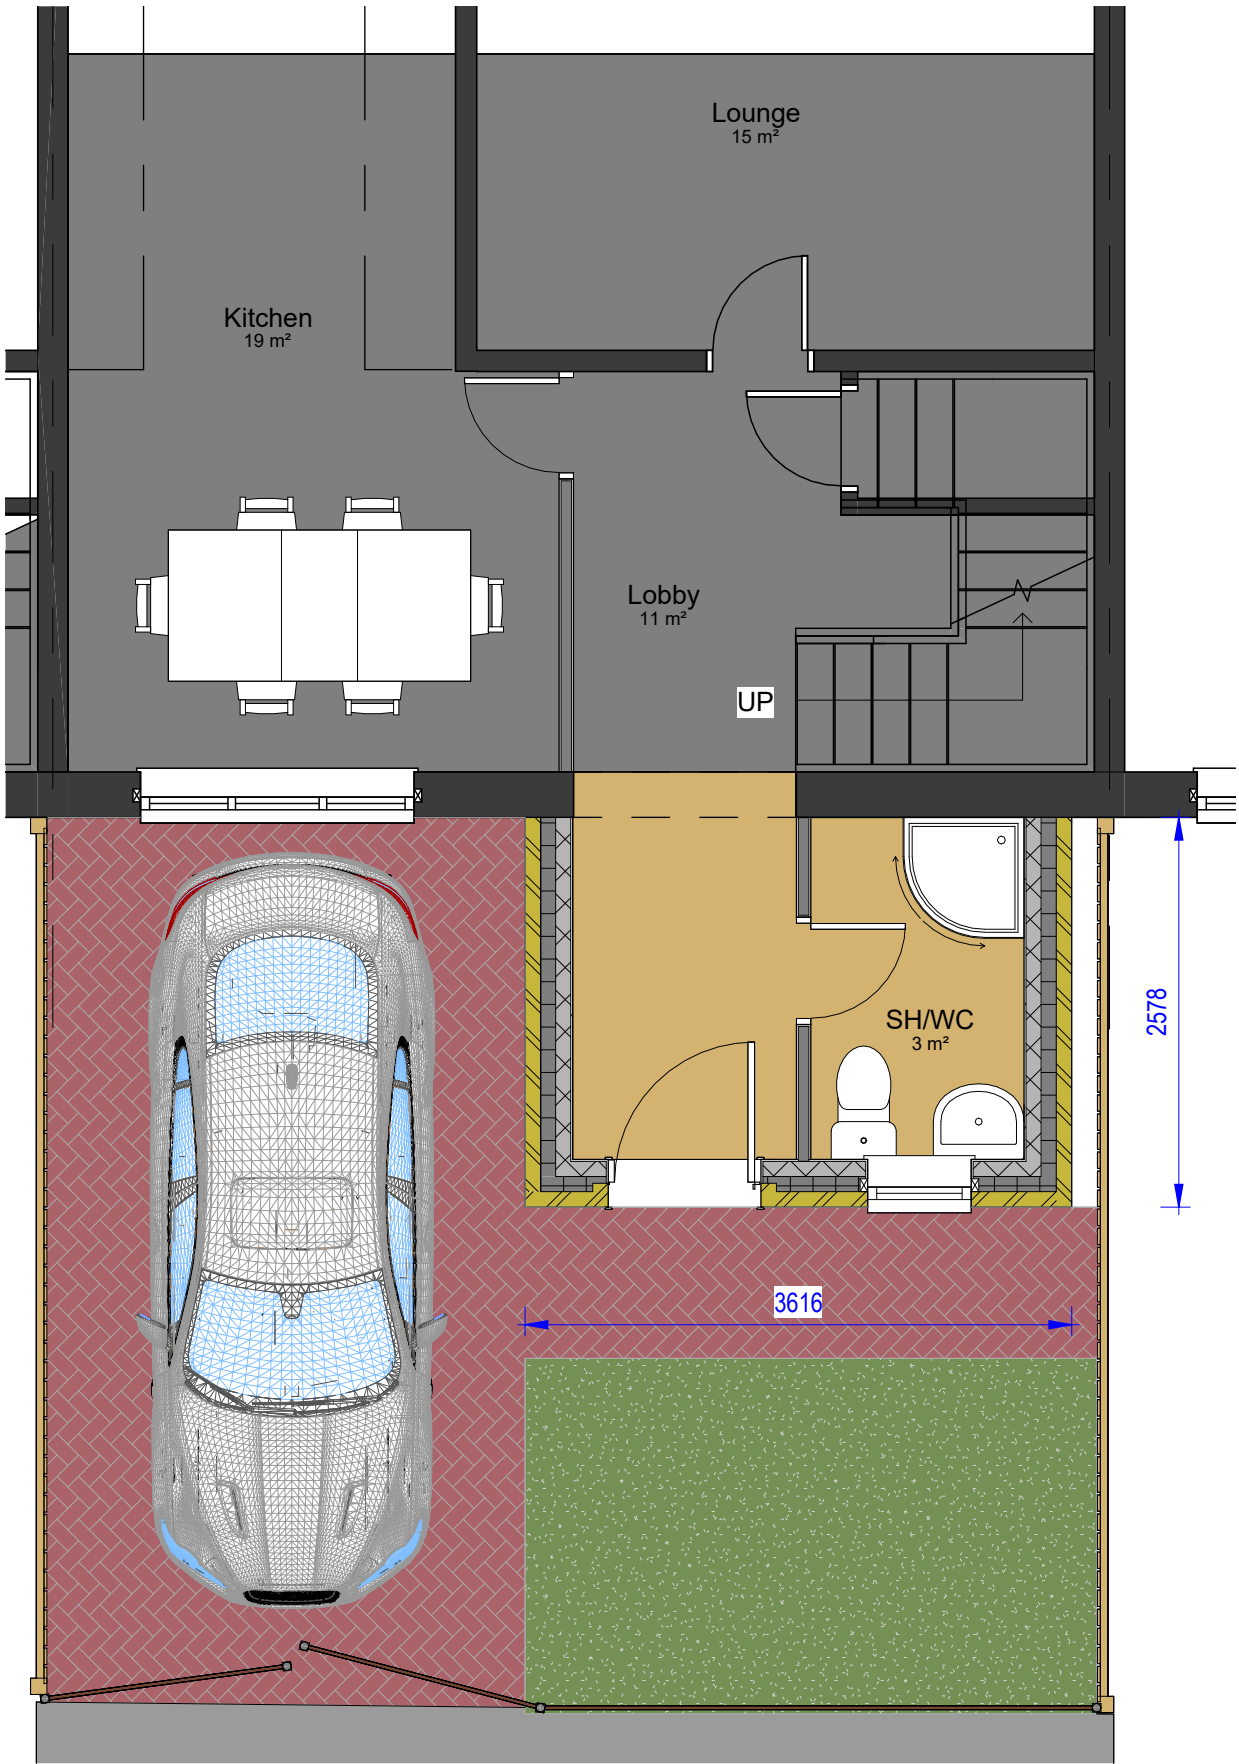

00-P-Ground Floor
1 : 50

COPYRIGHT © ALL RIGHTS RESERVED BY VIKAS ALYAS LTD. DO NOT SCALE FROM DRAWING. DRAWING INDICATES DESIGN INTENT ONLY. REPORT ANY DISCREPANCIES TO CLIENT / VA LTD. NOT TO BE USED FOR CONSTRUCTION UNLESS STATED SO. TO BE READ IN CONJUNCTION WITH OTHER DRAWINGS OR SPECIFICATION WHERE PROVIDED.

ARCHITEK

BUILDING DESIGN CONSULTANCY

0161 511 8479

vikas@architek.uk

916 Stockport Road, Levenshulme, Manchester, M19 3AB

No.	Description	Date
P1	Issue to Planning	15.08.2023

PROJECT		ADDRESS		CLIENT		
Front porch extension		1152_12 Marsham Close, Longsight M13 0LW		Zubaida Rauf		
		SHEET Proposed Floor Plan		Date 21.07.2023	Project number 1152	Scale (@ A3) 1 : 50
Drawn by VA	DRAWING NUMBER			REV		
Checked by VA	A104			P1		
Manchester City Council	PURPOSE OF ISSUE Planning					