


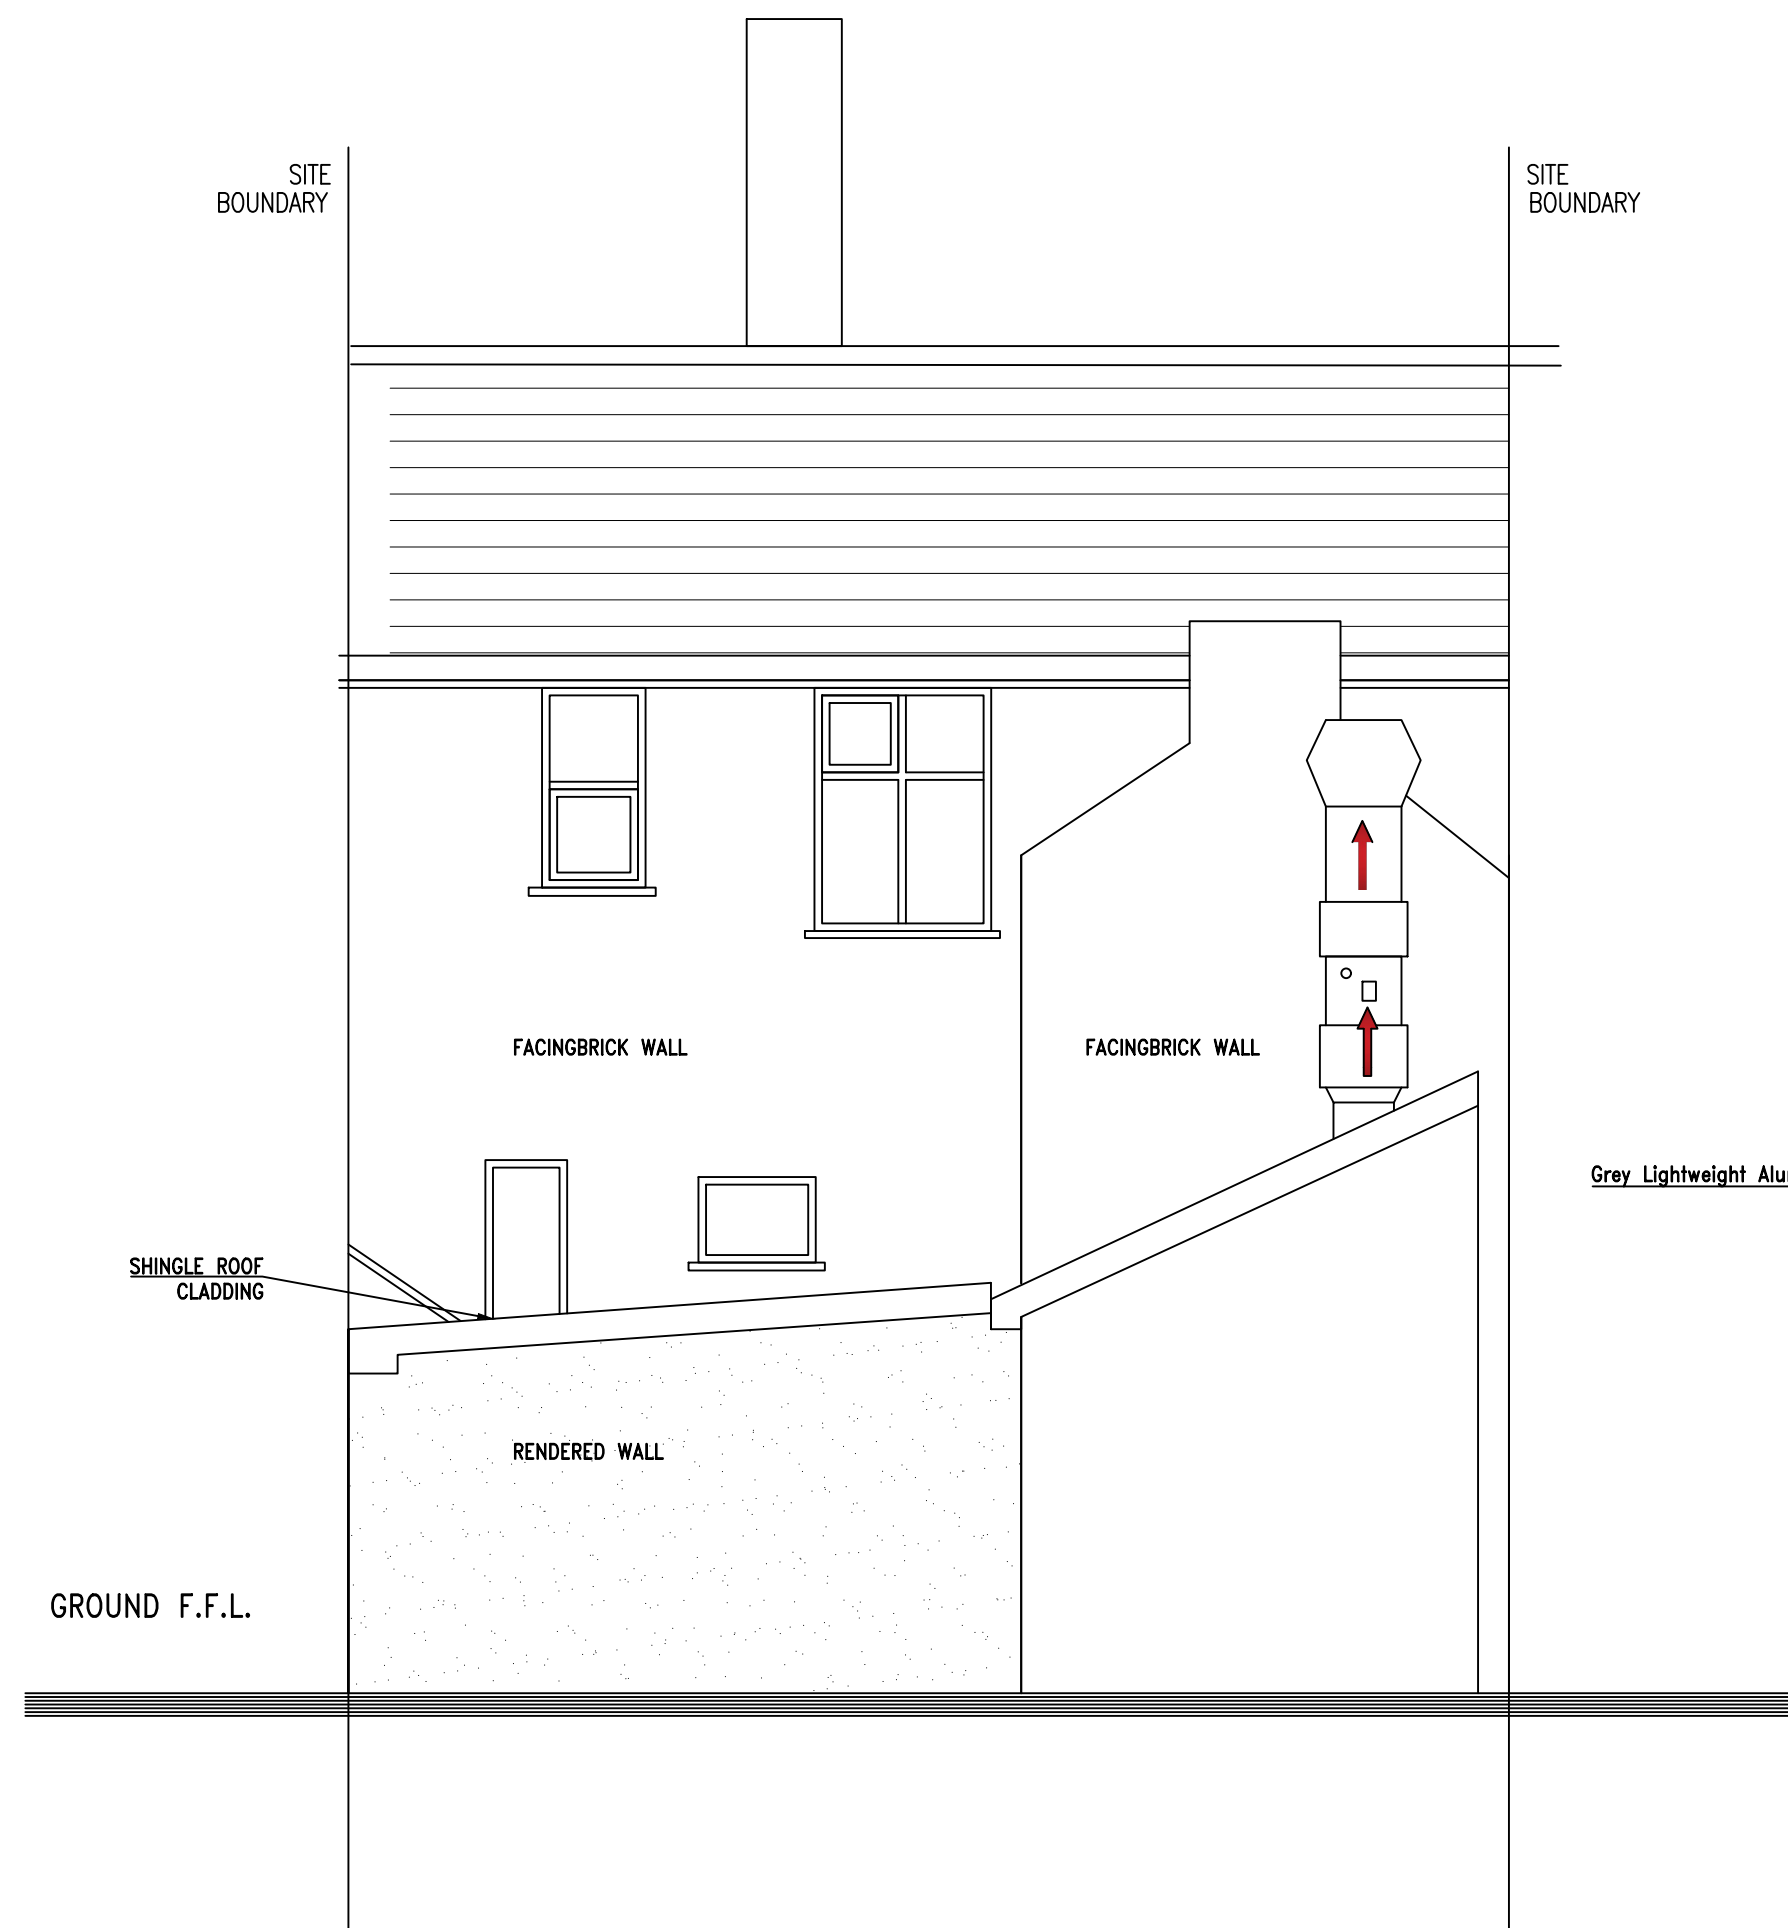


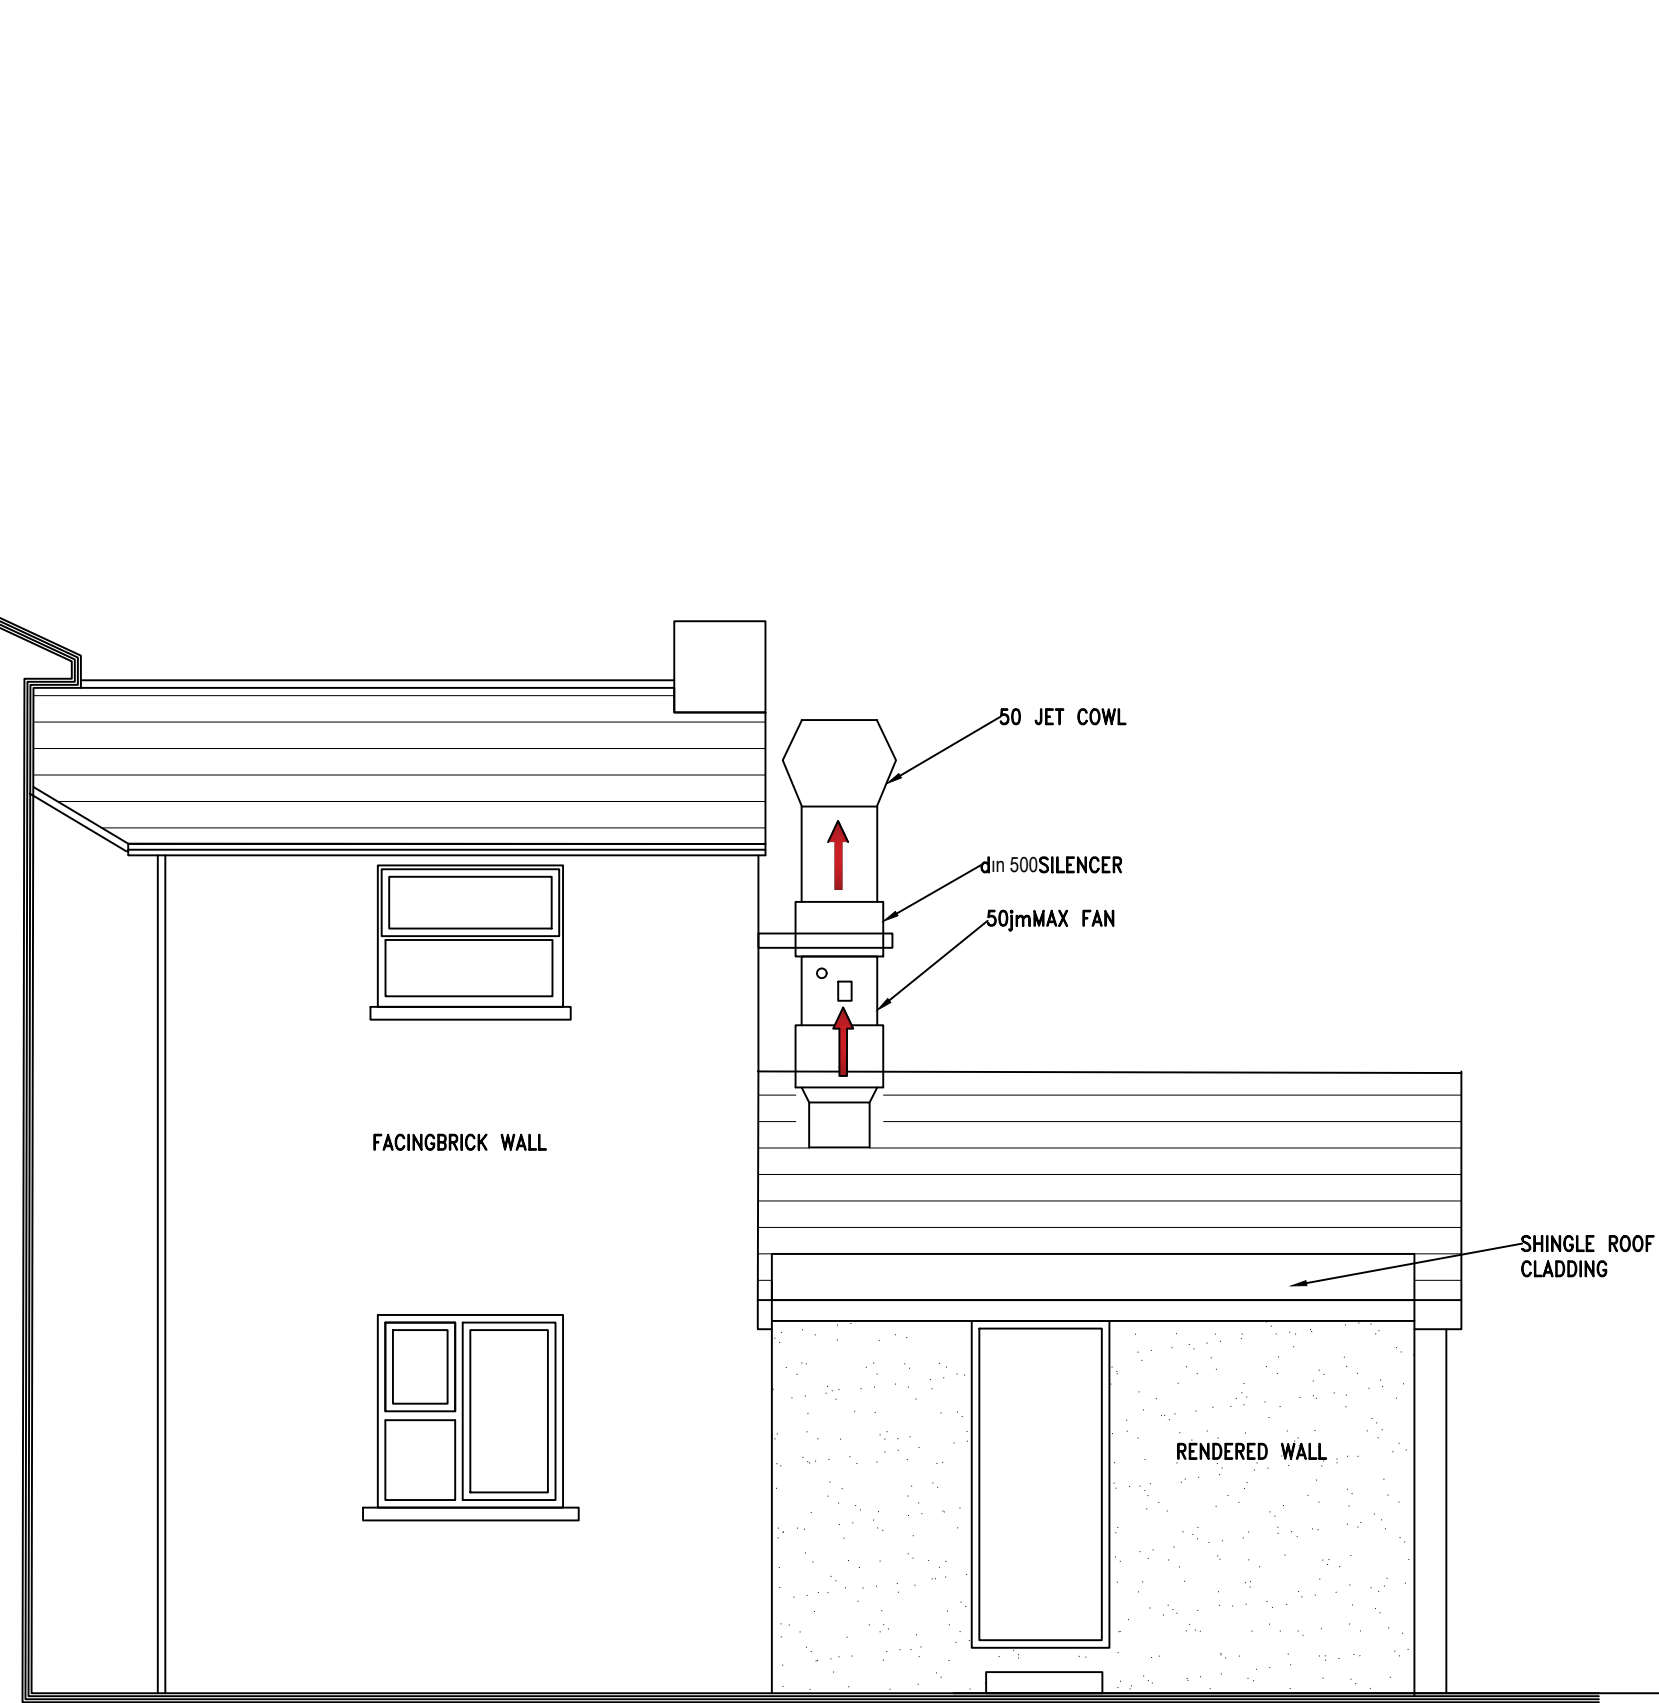


Proposed Rear Elevation

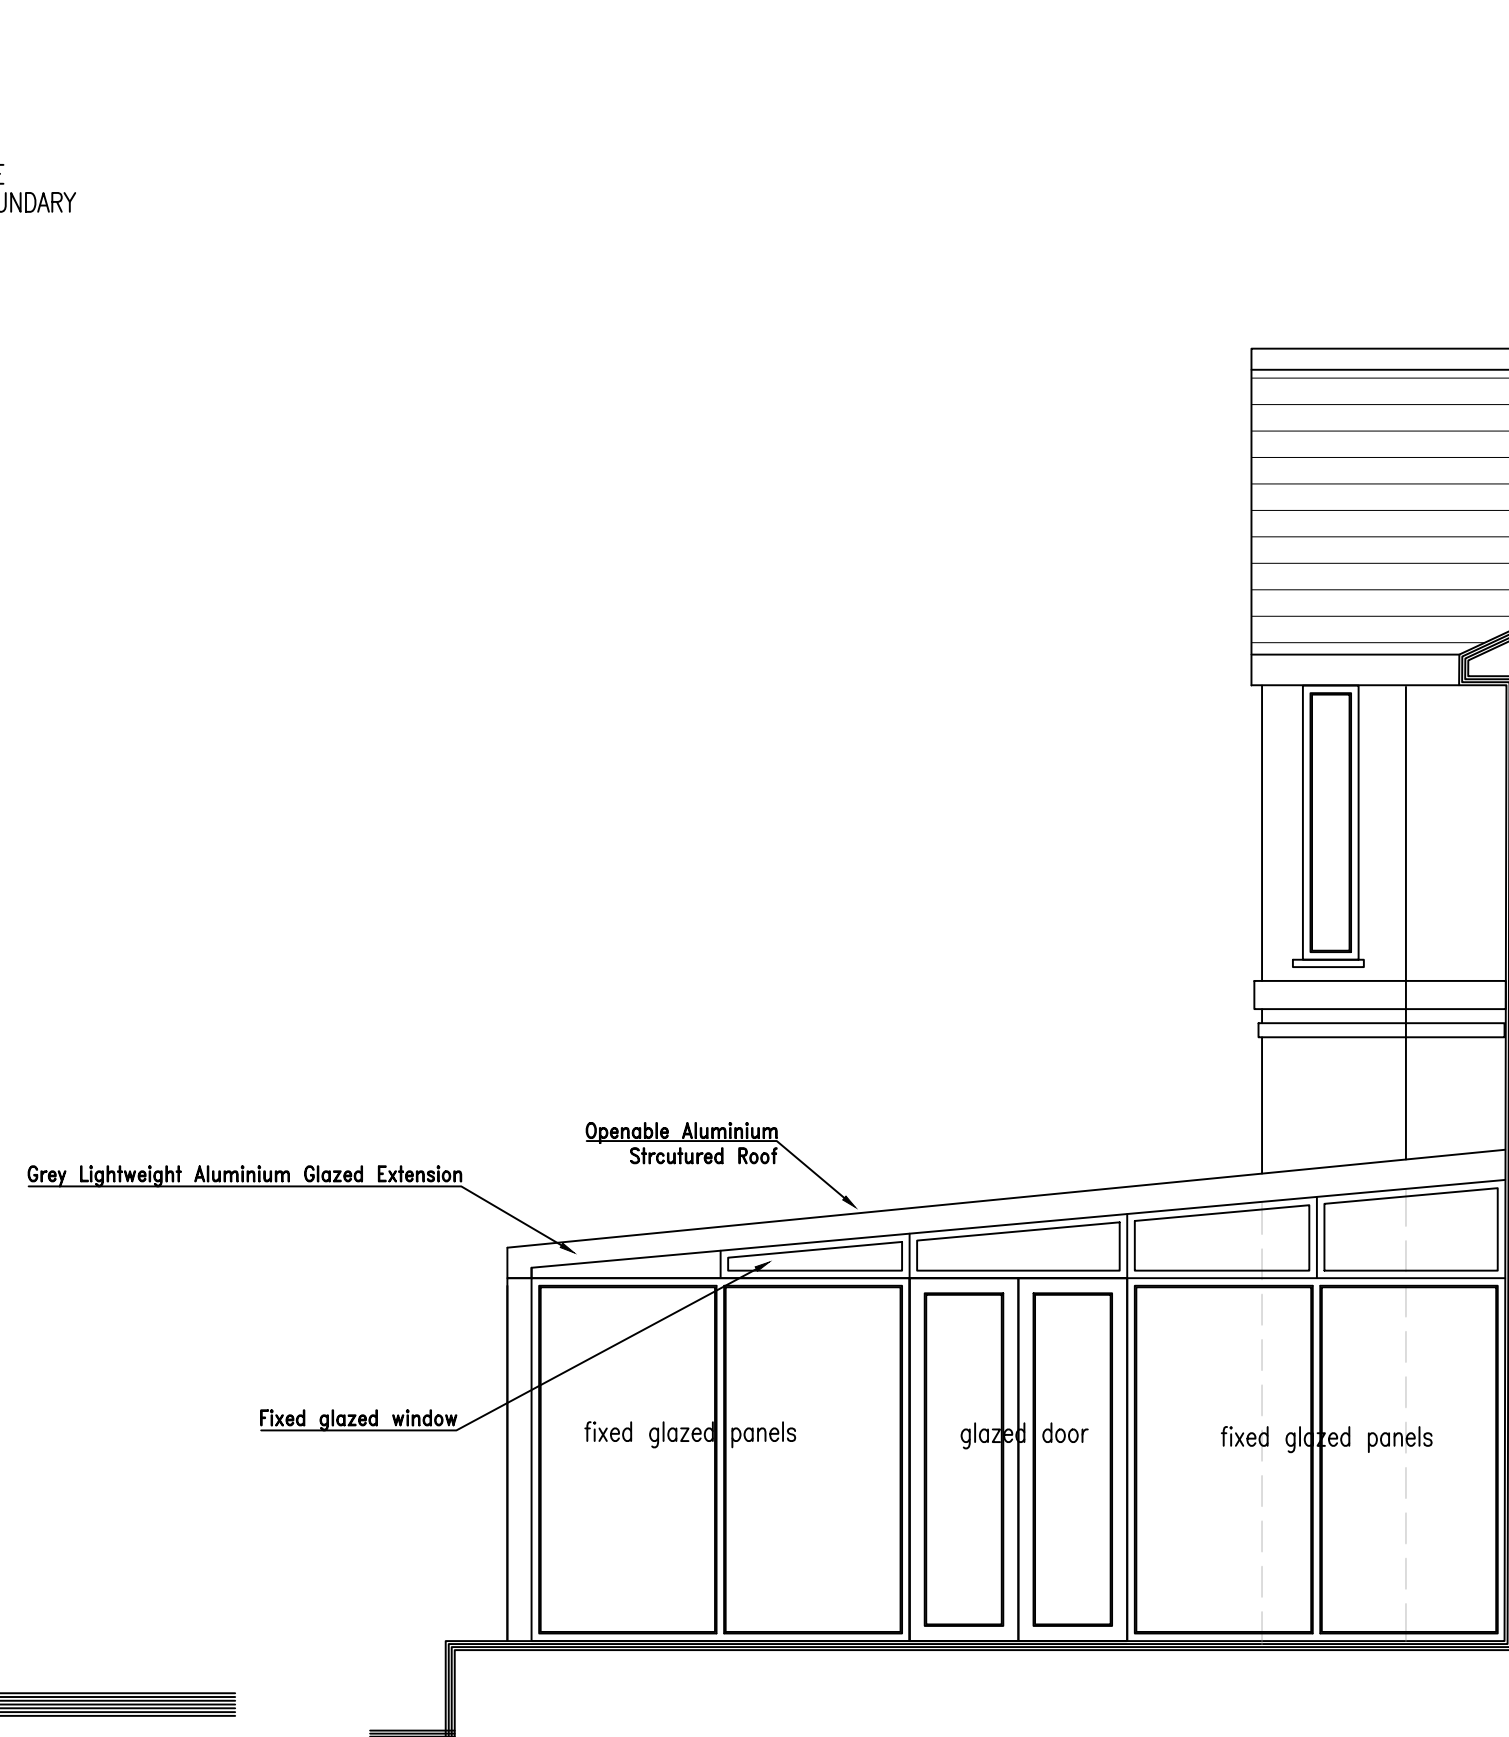

Proposed Side Elevation

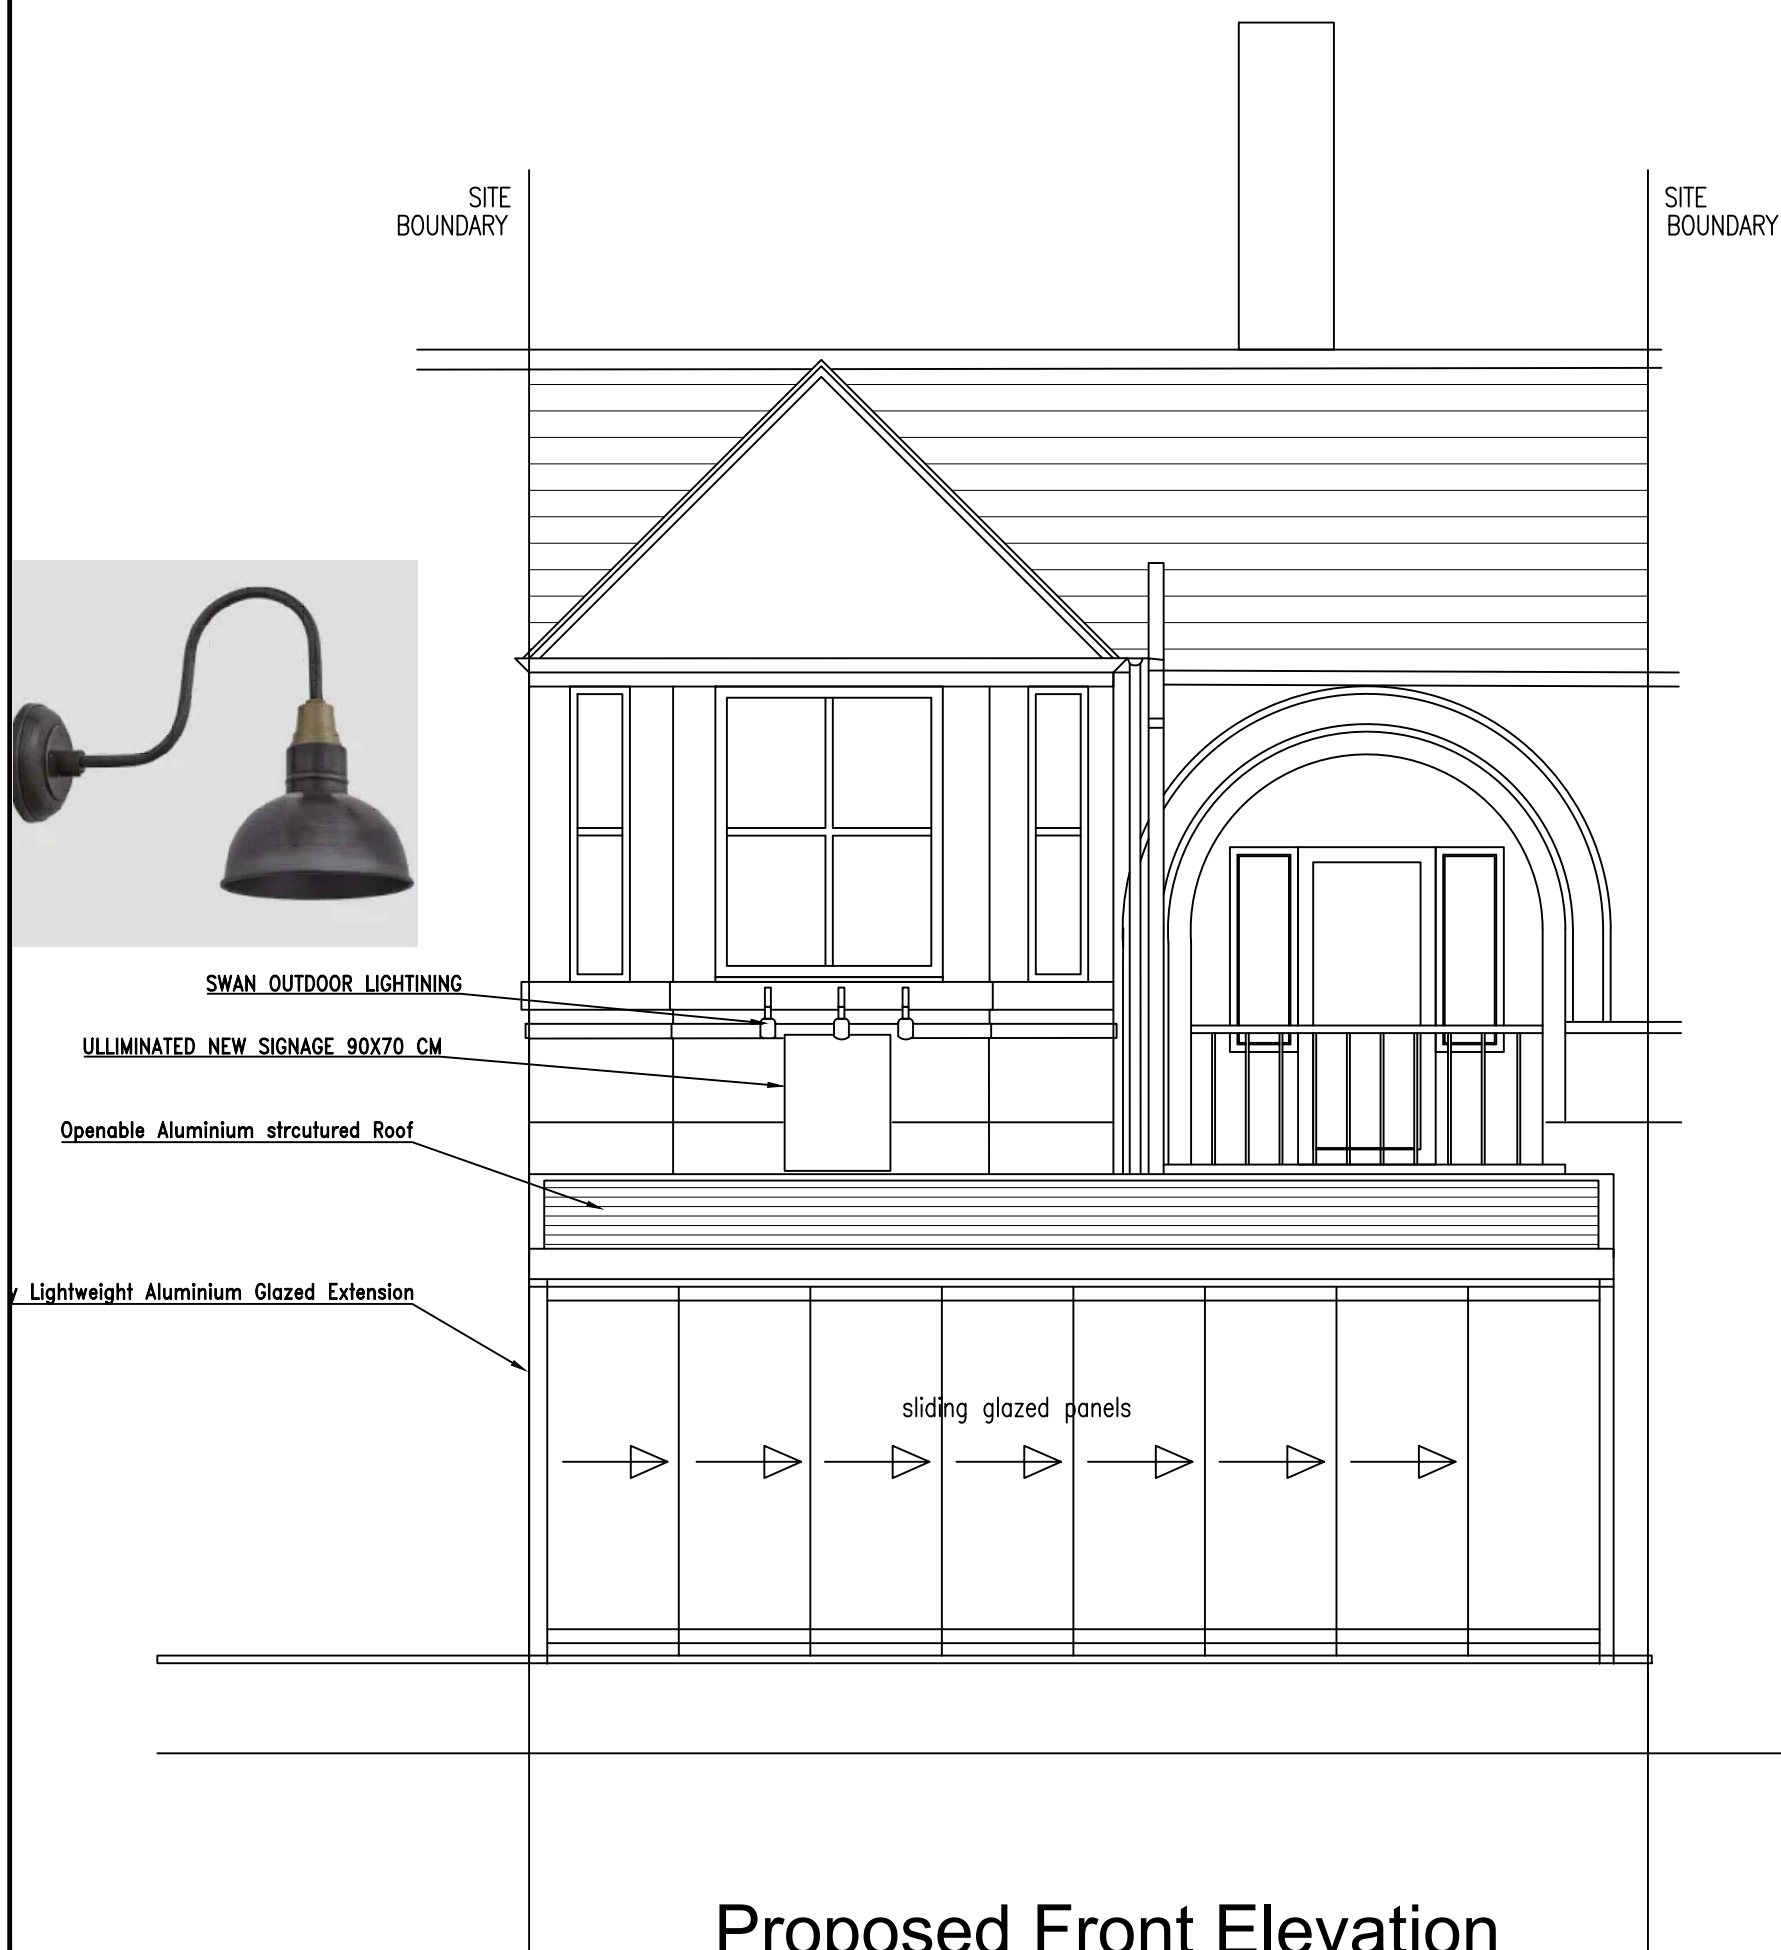


Proposed Front Elevation

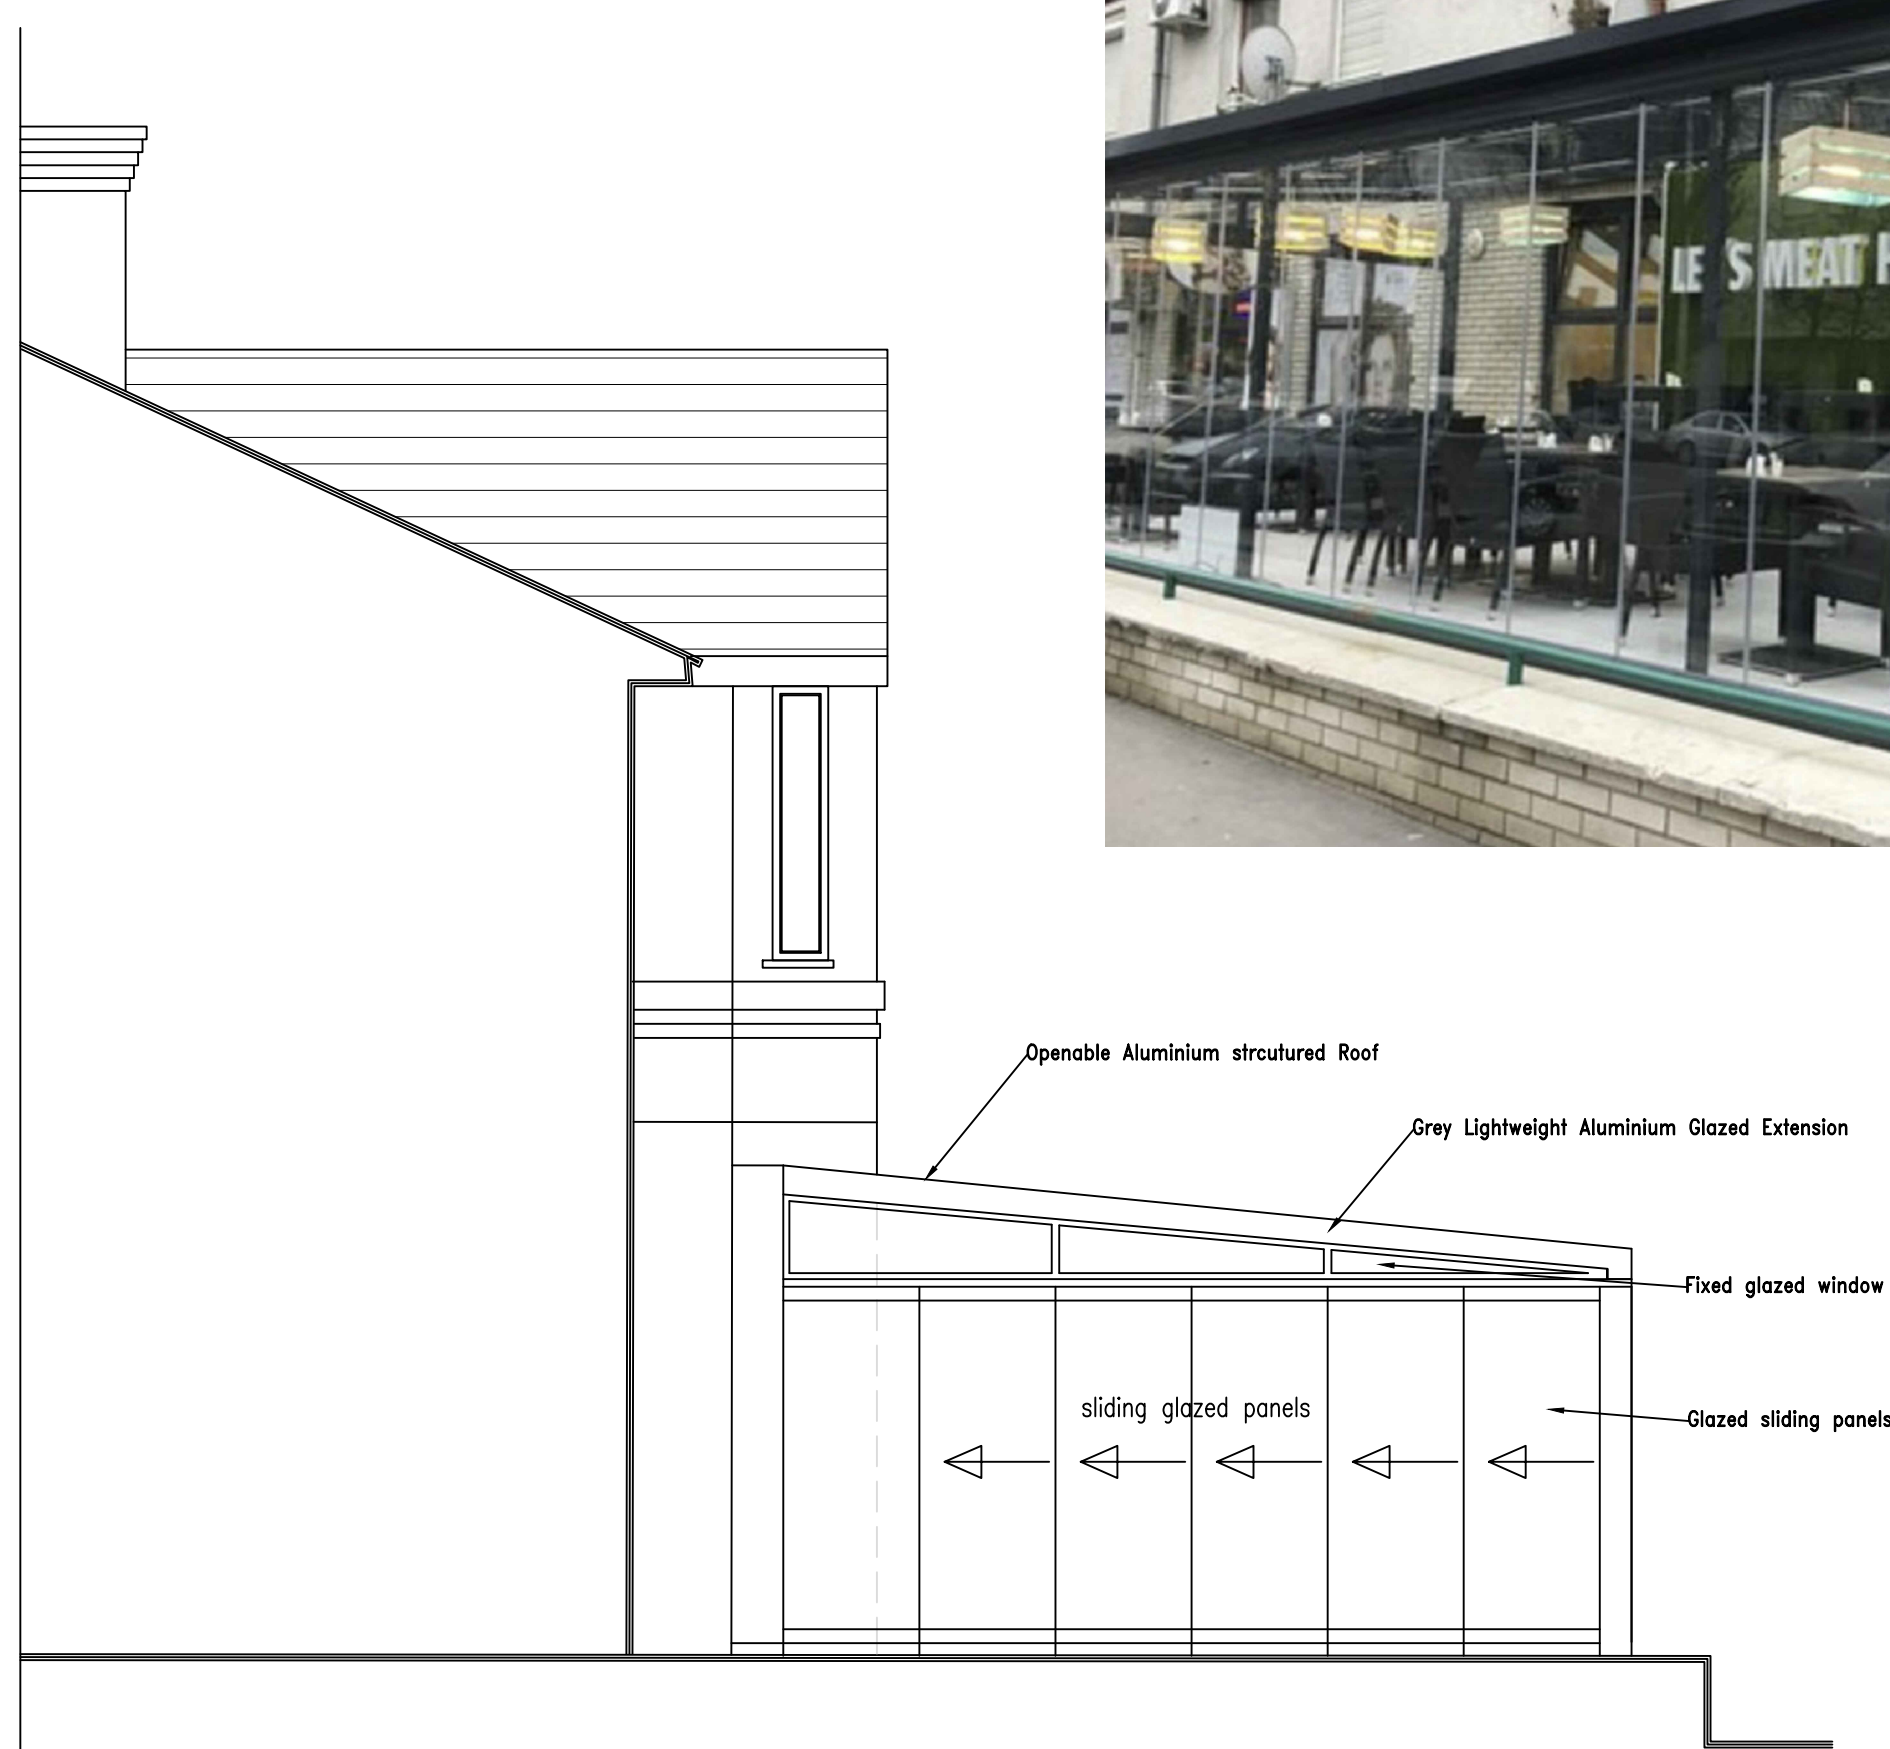

Proposed Side Elevation




Aluminium Glazed Extension

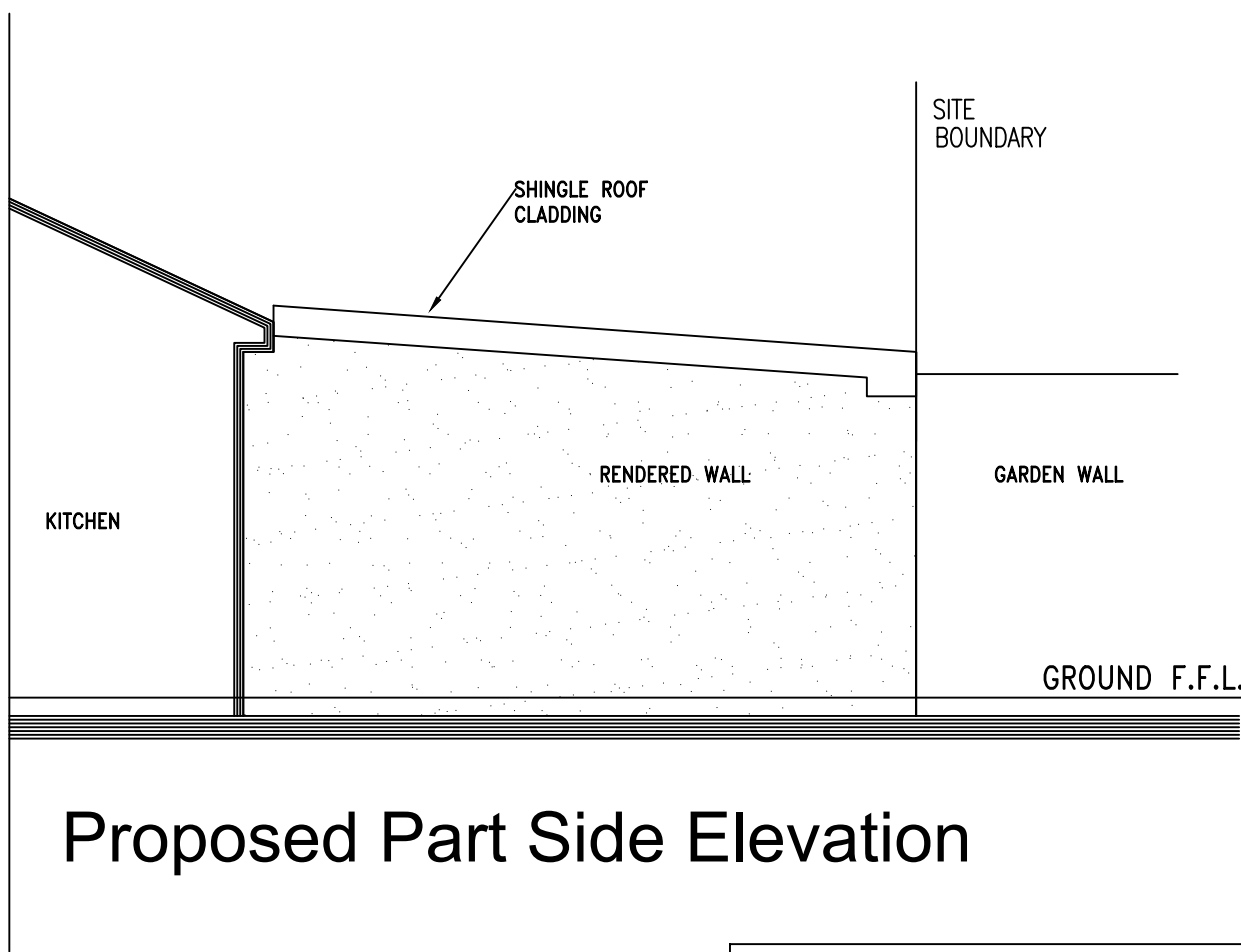

Proposed Part Side Elevation



Openable Roof Example

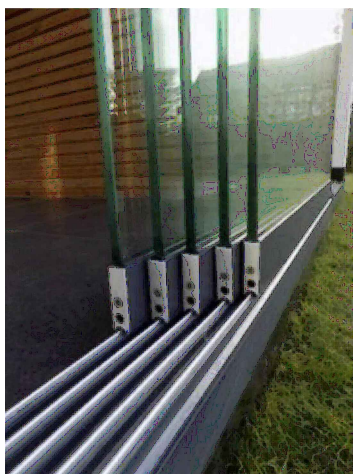

Sliding glazed panels detail

AWE
Architecture & Interiors
Firdevs Tosun
+44 7843 900 532
12 Jordan Street, L1 0BL, Liverpool

DESCRIPTION	Planning permission drawings
-Figured dimensions to be followed in preference to scale. -All dimension to be checked on site prior to the commencement of any work. Any discrepancies to be reported immediately & resolved prior to work commencing. -This drawing is the copyright of the AWE architectural design consultancy ltd and may not be copied or used without prior consent. -It is the contractors responsibility to ensure that all measurements are correct prior to manufacture or supply.	

SITE:		448C Barlow Moor Road, Manchester, M21 0BQ	
TITLE:		Proposed Elevations	
SCALE AT A1:	DATE:	DRAWN:	
1/50		FT	
PROJECT NO:	DRAWING NO:	REVISION:	
2208	02	A	