



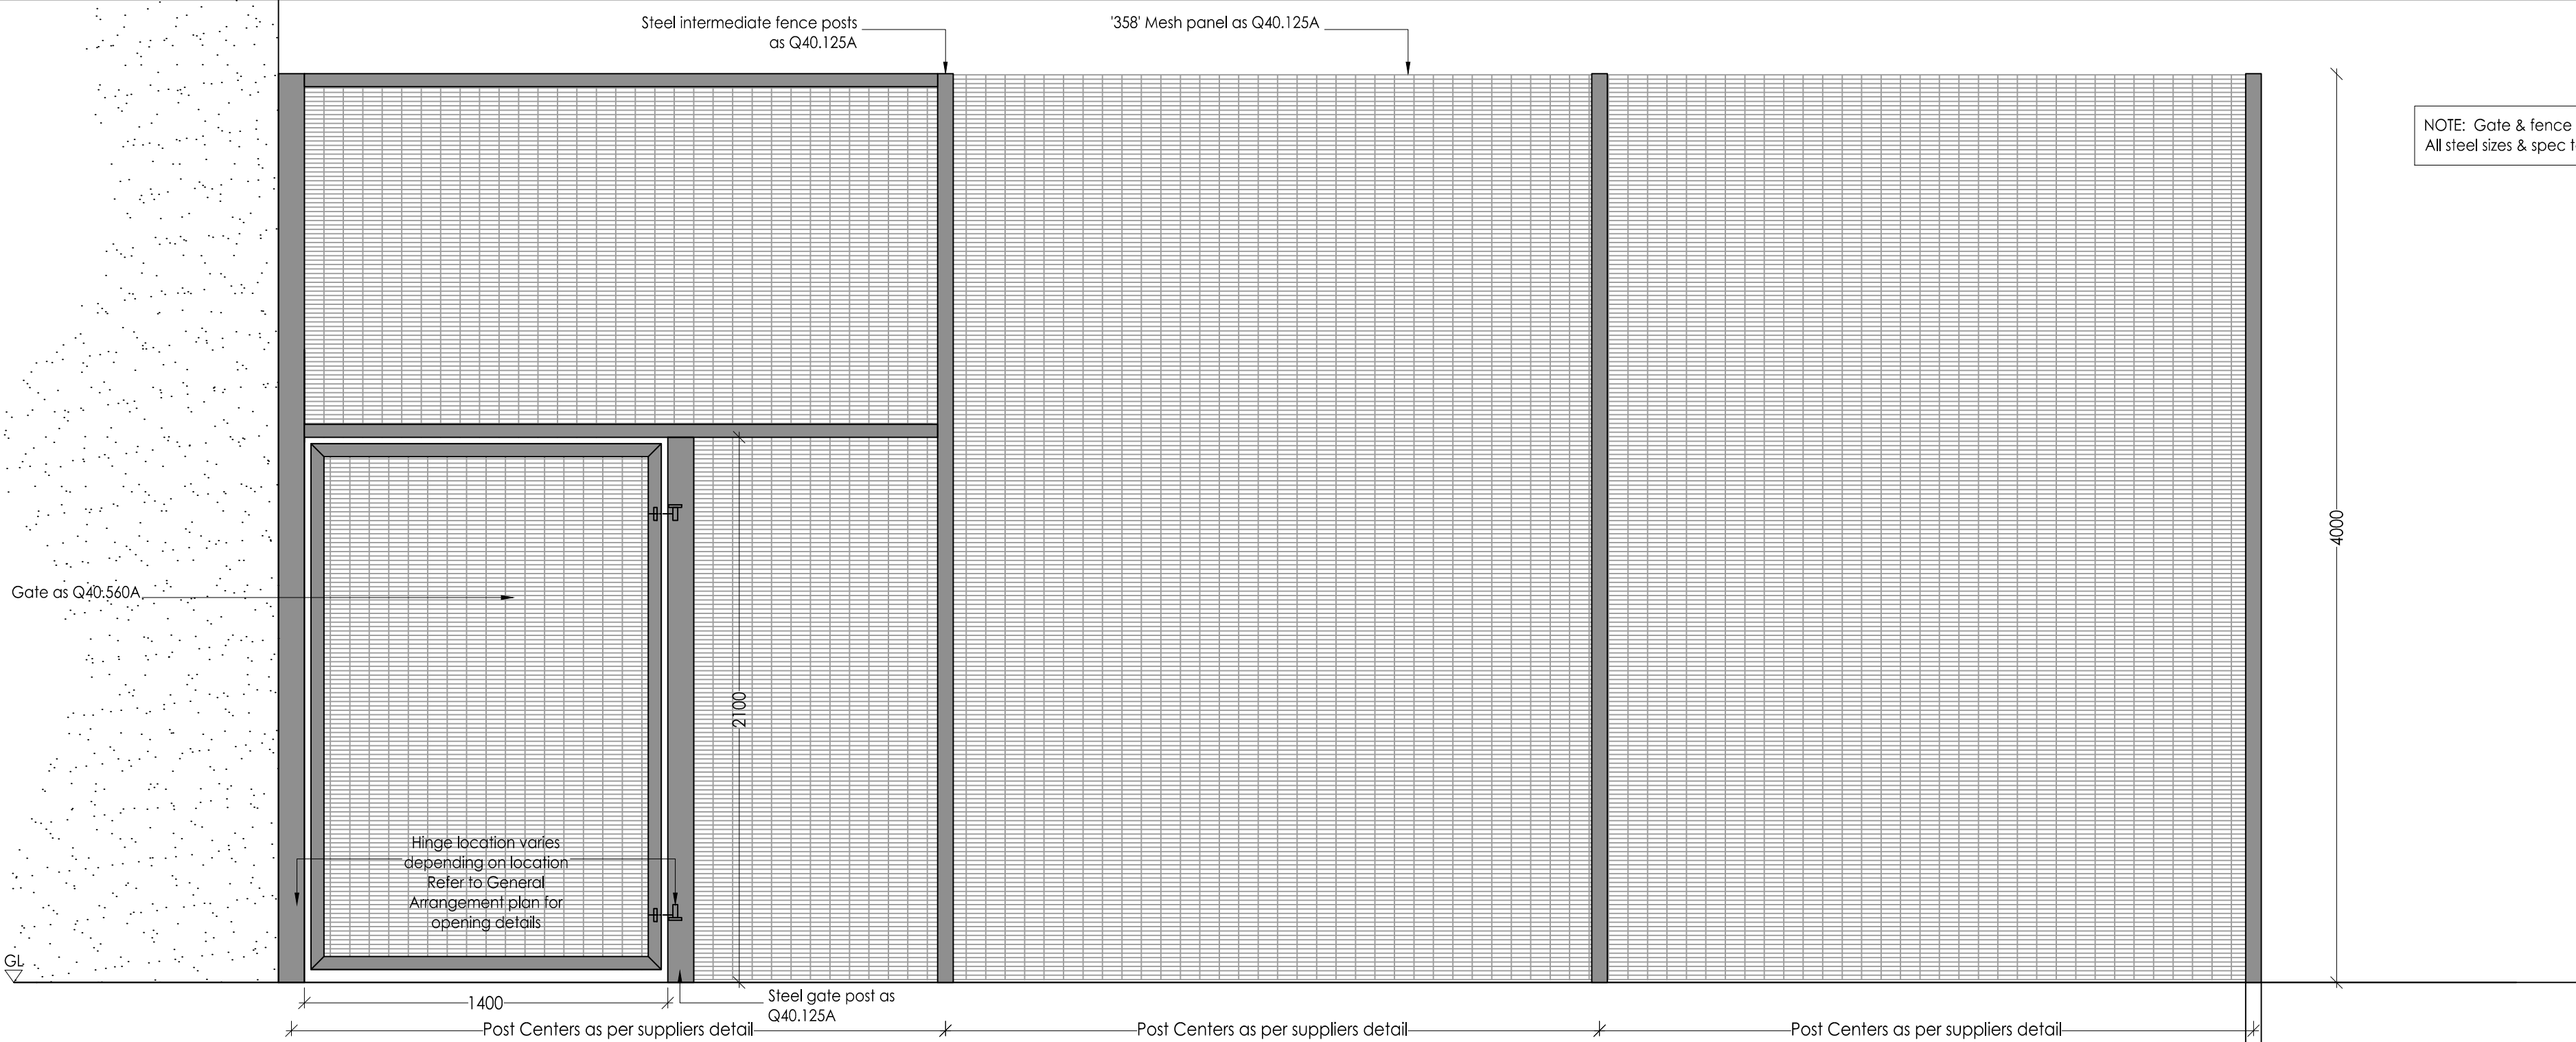

F1
0406-1
4m SECURITY FENCE & SINGLE GATE ELEVATION TO INNER COURTYARD GARDENS
Scale 1:20

Note:
Locking mechanism to be agreed

NOTE: Gate & fence post steel sizes are indicative:
All steel sizes & spec to fence/gates fabricators design

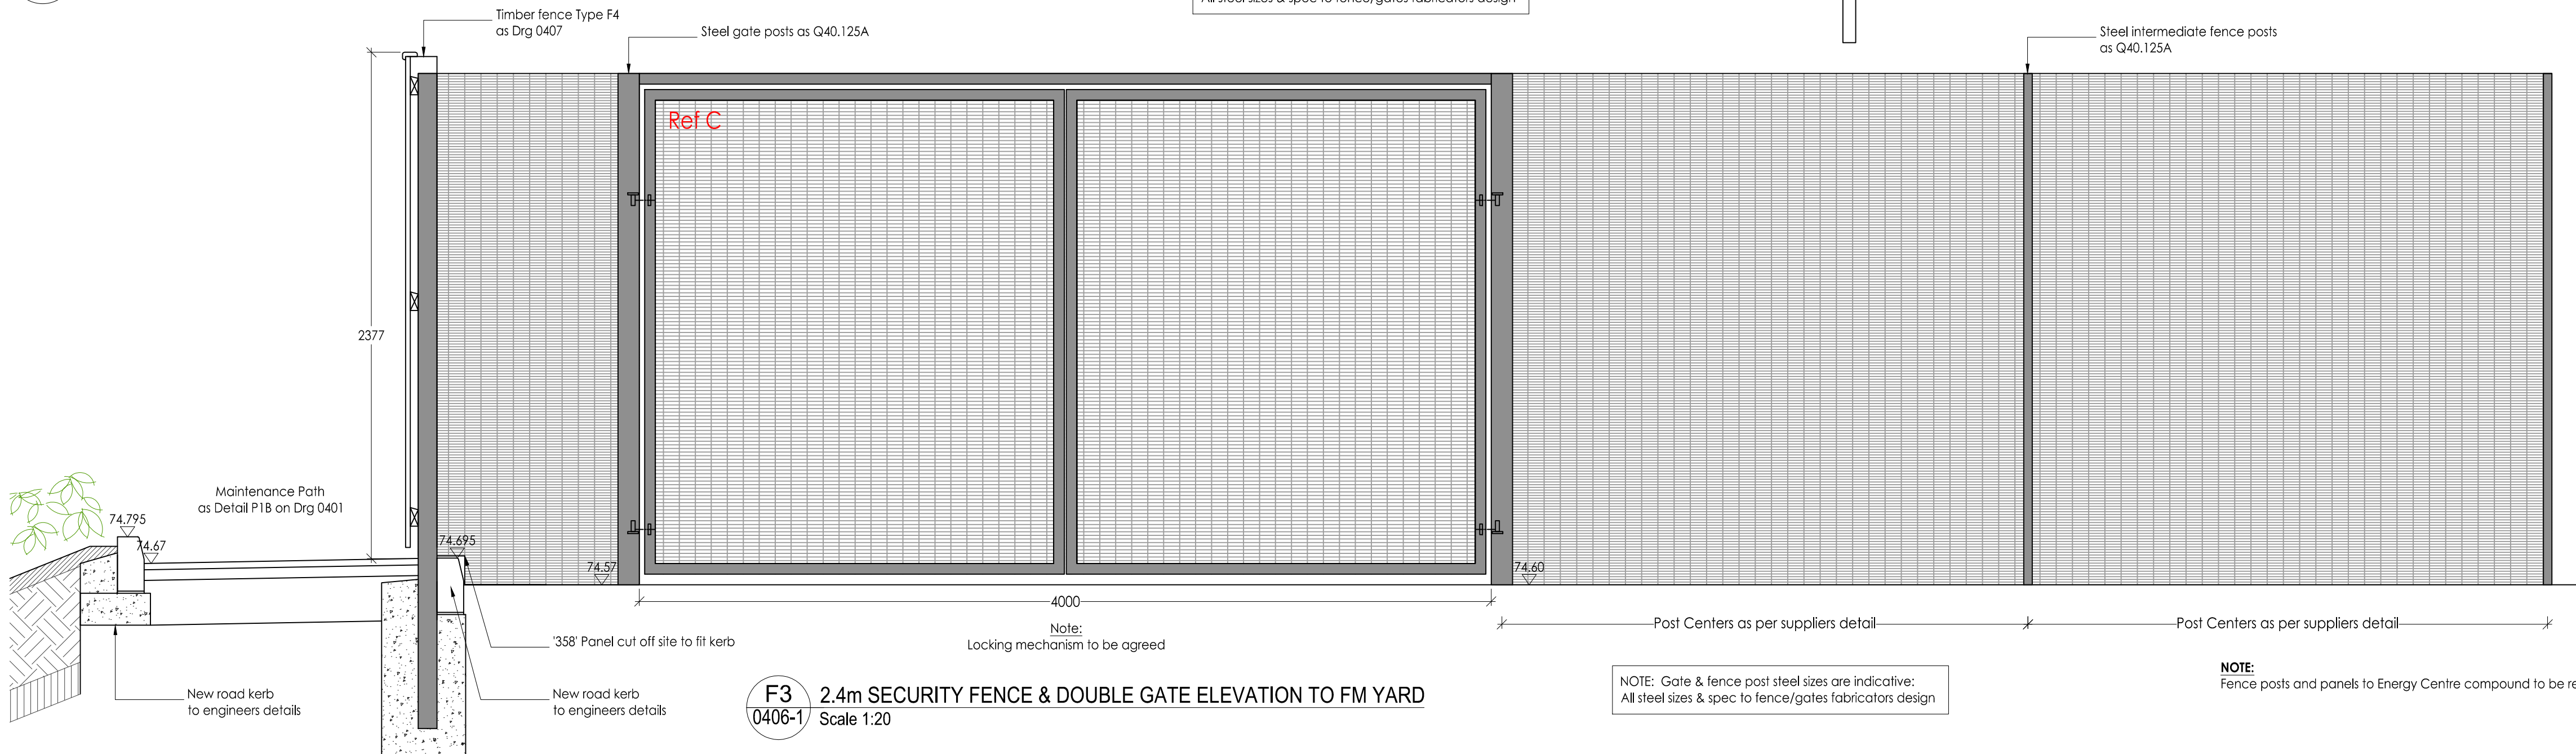

F3
0406-1
2.4m SECURITY FENCE & DOUBLE GATE ELEVATION TO FM YARD
Scale 1:20

NOTE: Gate & fence post steel sizes are indicative:
All steel sizes & spec to fence/gates fabricators design


NOTE:
Fence posts and panels to Energy Centre compound to be removable



F3
0406-2
2.4m SECURITY FENCE & GATE ELEVATION TO BIN STORE
Scale 1:20

Note:
Locking mechanism to be agreed

Schedule added
GATE SCHEDULE TO FM YARD ONLY
A. 1Nr Double Leaf: 6.2m to inside of posts - 4m high
B. 1Nr Double Leaf: 6.2m to inside of posts - 2.4m high
C. 1Nr Double Leaf: 4.0m to inside of posts - 2.4m high
D. 1Nr Double Leaf: 2.0m to inside of posts - 2.4m high
E. 1Nr Single Leaf: 1.4m to inside of posts - 2.4m high

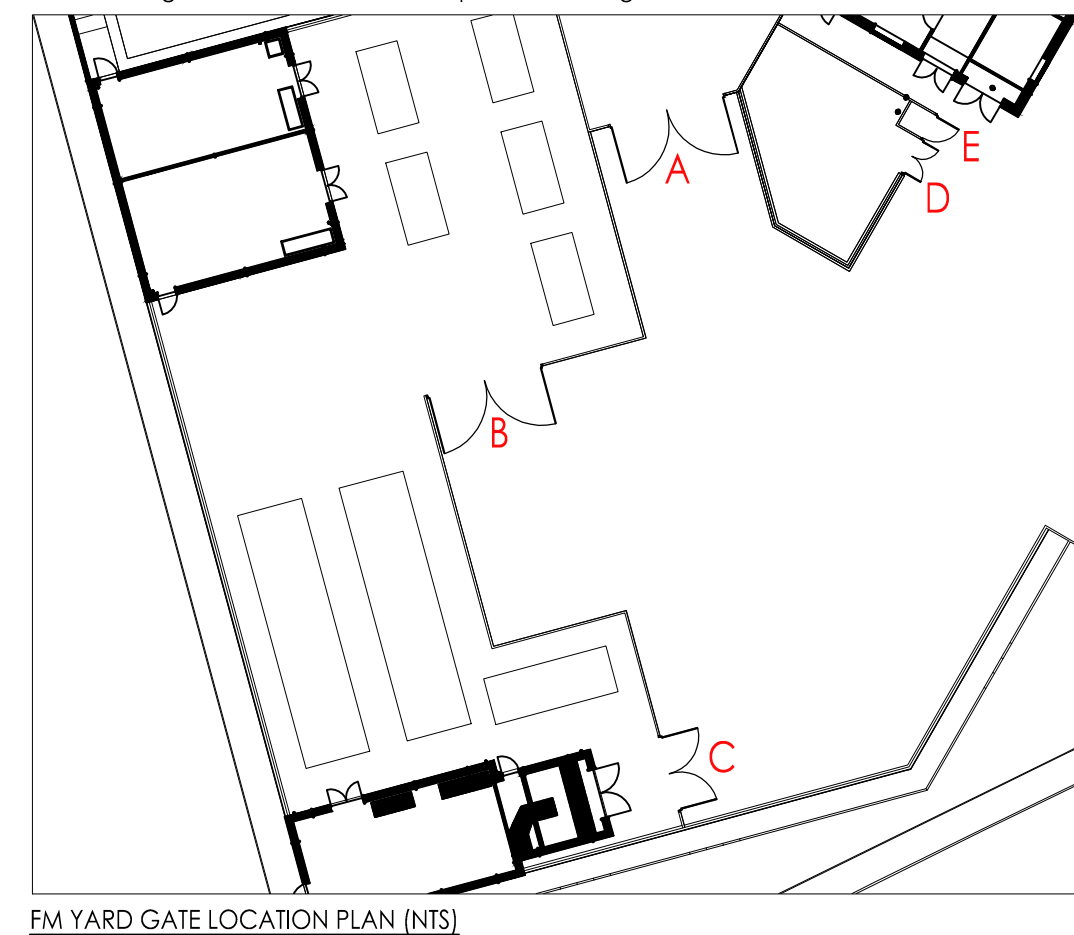

NOTES:

DO NOT SCALE. Use figured dimensions only. The contractor is requested to check all dimensions before the work is put in hand. Copyright of this drawing belongs solely to Iteriad Ltd. This drawing must only be used for the purpose for which it is supplied and its contents must not be reproduced for any purpose without written permission. Areas indicated, or areas calculated from this drawing should be used for valuation purposes or as the basis for development contracts. Iteriad Ltd is a limited liability company registered in England and Wales. Number 7966573

NOTES:

Based on GDA Building floor plans:
NMGNPH-GDA-VV-00-DR-A-0001 - Lower GF
NMGNPH-GDA-VV-01-DR-A-0001 - Upper GF

To be read in conjunction with Landscape Series GA's:
NMGNPH-ITR-00-XX-DR-L-0010
NMGNPH-ITR-XX-XX-DR-L-0100 (Lower GL West)
NMGNPH-ITR-XX-XX-DR-L-0200 (Upper GL East)
NMGNPH-ITR-XX-XX-DR-L-0300 (Roof Gardens)
NMGNPH-ITR-XX-XX-DR-L-0037 Kerbing & Edging Plan
NMGNPH-ITR-XX-XX-DR-L-0038_Fencing & Balustrade Plan

Construction Details series:
NMGNPH-ITR-XX-XX-DR-L-0400

NBS Specification:
NMGNPH-VV-XX-SP-L-2001

Schedules:
NMGNPH-ITR-VV-XX-SH-L-1000 (Planting)
NMGNPH-ITR-VV-XX-SH-L-1001 (Components)

NOTES:

Fencing fabricator to provide full shop drawings: These shall include details of all fence post lengths & post hole sizes & depths to offset wind loading/overturning, where the following different made-up ground condition scenarios apply:
• Wholly within new compacted hard ground
• Wholly within new consolidated soft ground
• Within new compacted hard ground adjacent to new consolidated soft ground

Made up topsoil depths (where fence posts are situated adjacent to proposed hedges or within planting beds) are to be reduced in depth locally from 450 down to 300mm to improve post stability.

C02 C01 P03	F2 fence substituted with F1 fence Issue for construction Updated as per SE comments	AP AP AP	KH KH KH	06.07.23 10.02.23 28.10.21
-------------------	--	----------------	----------------	----------------------------------

REV	DETAILS	DRAWN BY	CHECKED BY	CHECKED DATE
-----	---------	----------	------------	--------------

CLIENT

Greater Manchester MH NHS FT

MASTERPLANNERS/LANDSCAPE ARCHITECTS

(iteriad)

Studio:
2 Chagwood Cottages,
Eccles, Greater
Manchester,
M20 2LQ
T: (+44) 15394 43018
E: studio@iteriad.com
W: www.iteriad.com

PROJECT TITLE

New Park House NMGH

DRAWING TITLE

GROUND FLOOR LEVEL
Typical Construction Details
Fence Elevations - Courtyard & FM

SCALE
1:20@A1

DRAWN BY
AP

DATE
19.01.21

PURPOSE
For Construction

STATUS
S5

JOB/DRAWING NUMBER

REVISION
NMGNPH-ITR-XX-XX-DR-L-0406 C02