




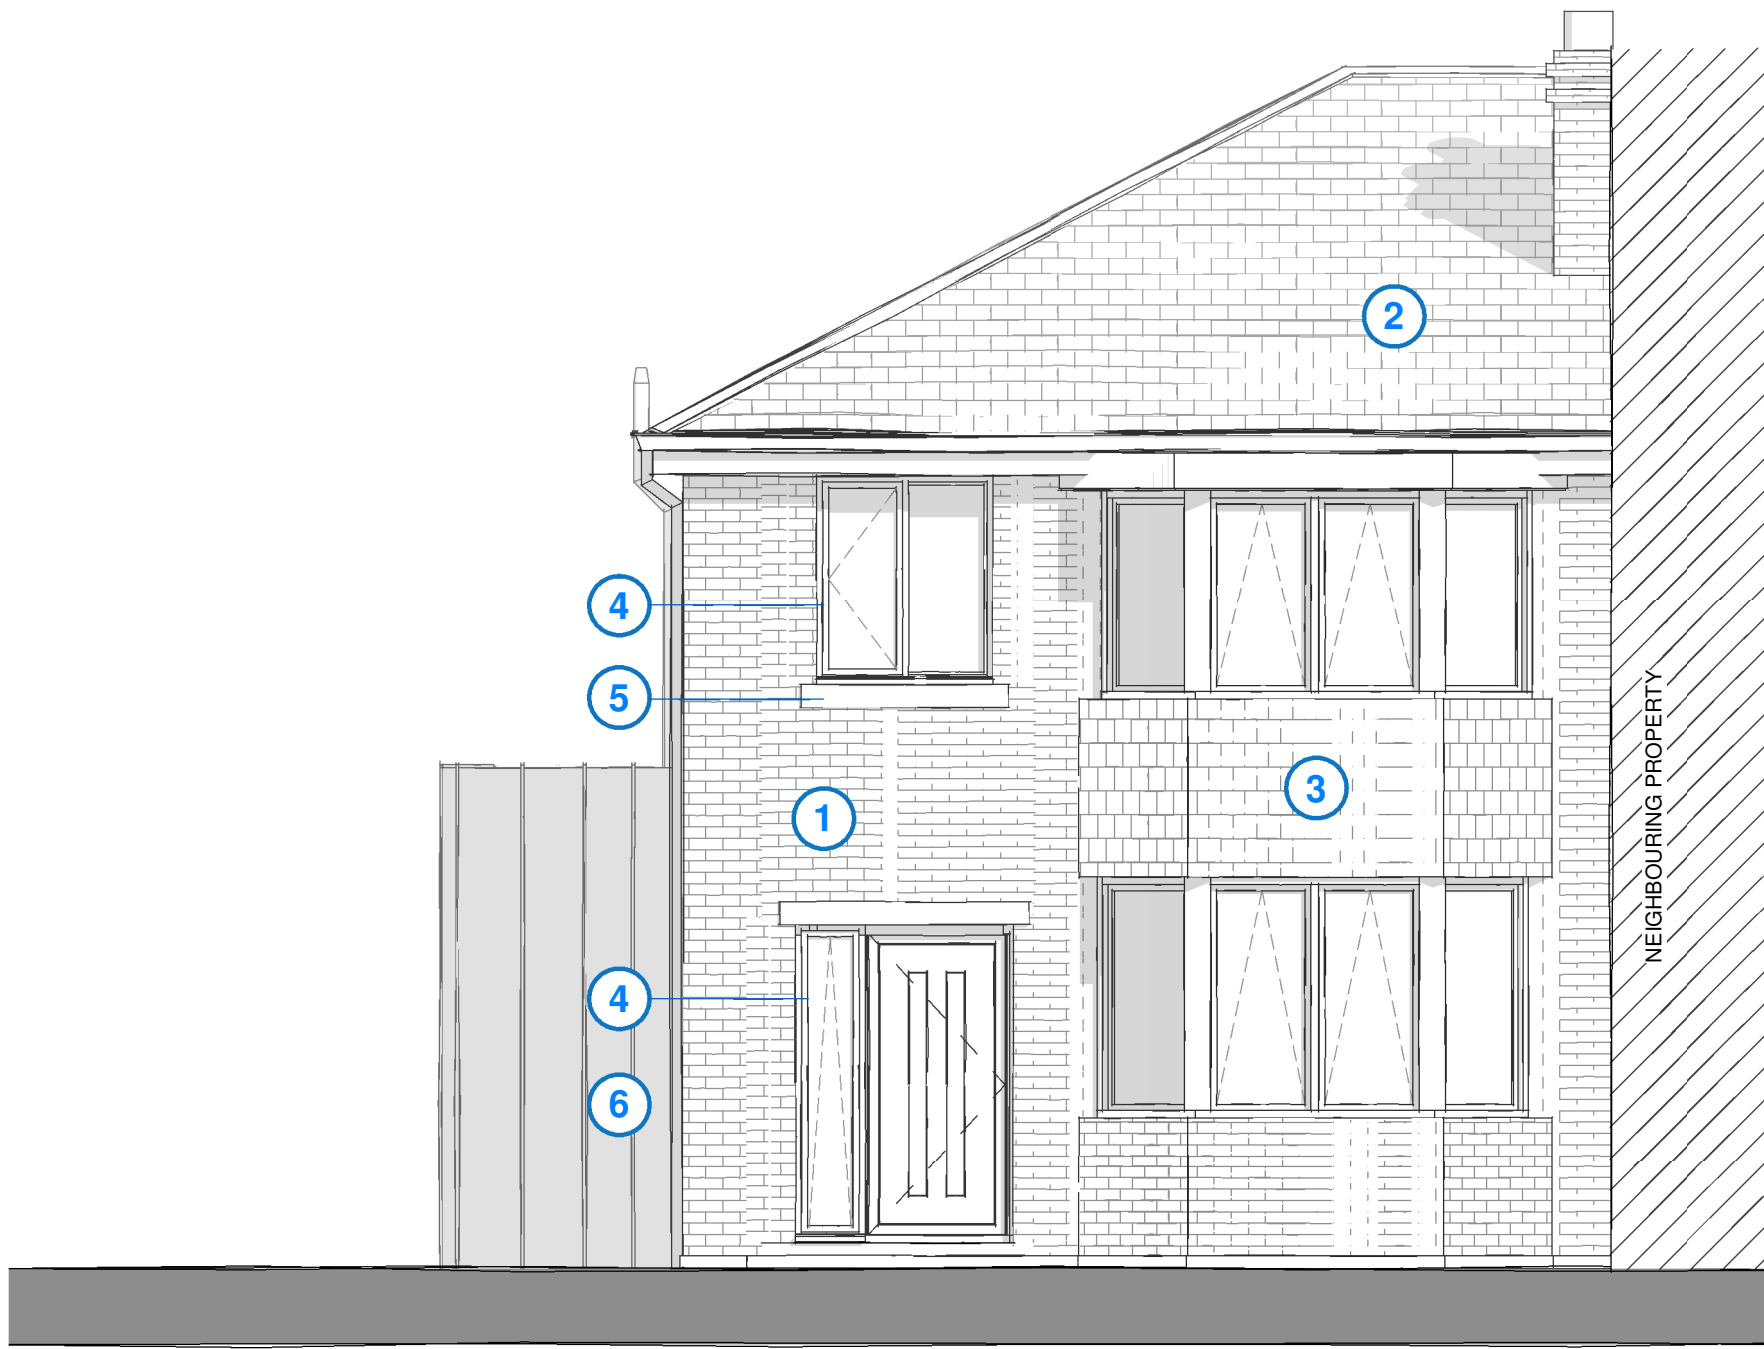


1 Proposed Front Elevation
1 : 50

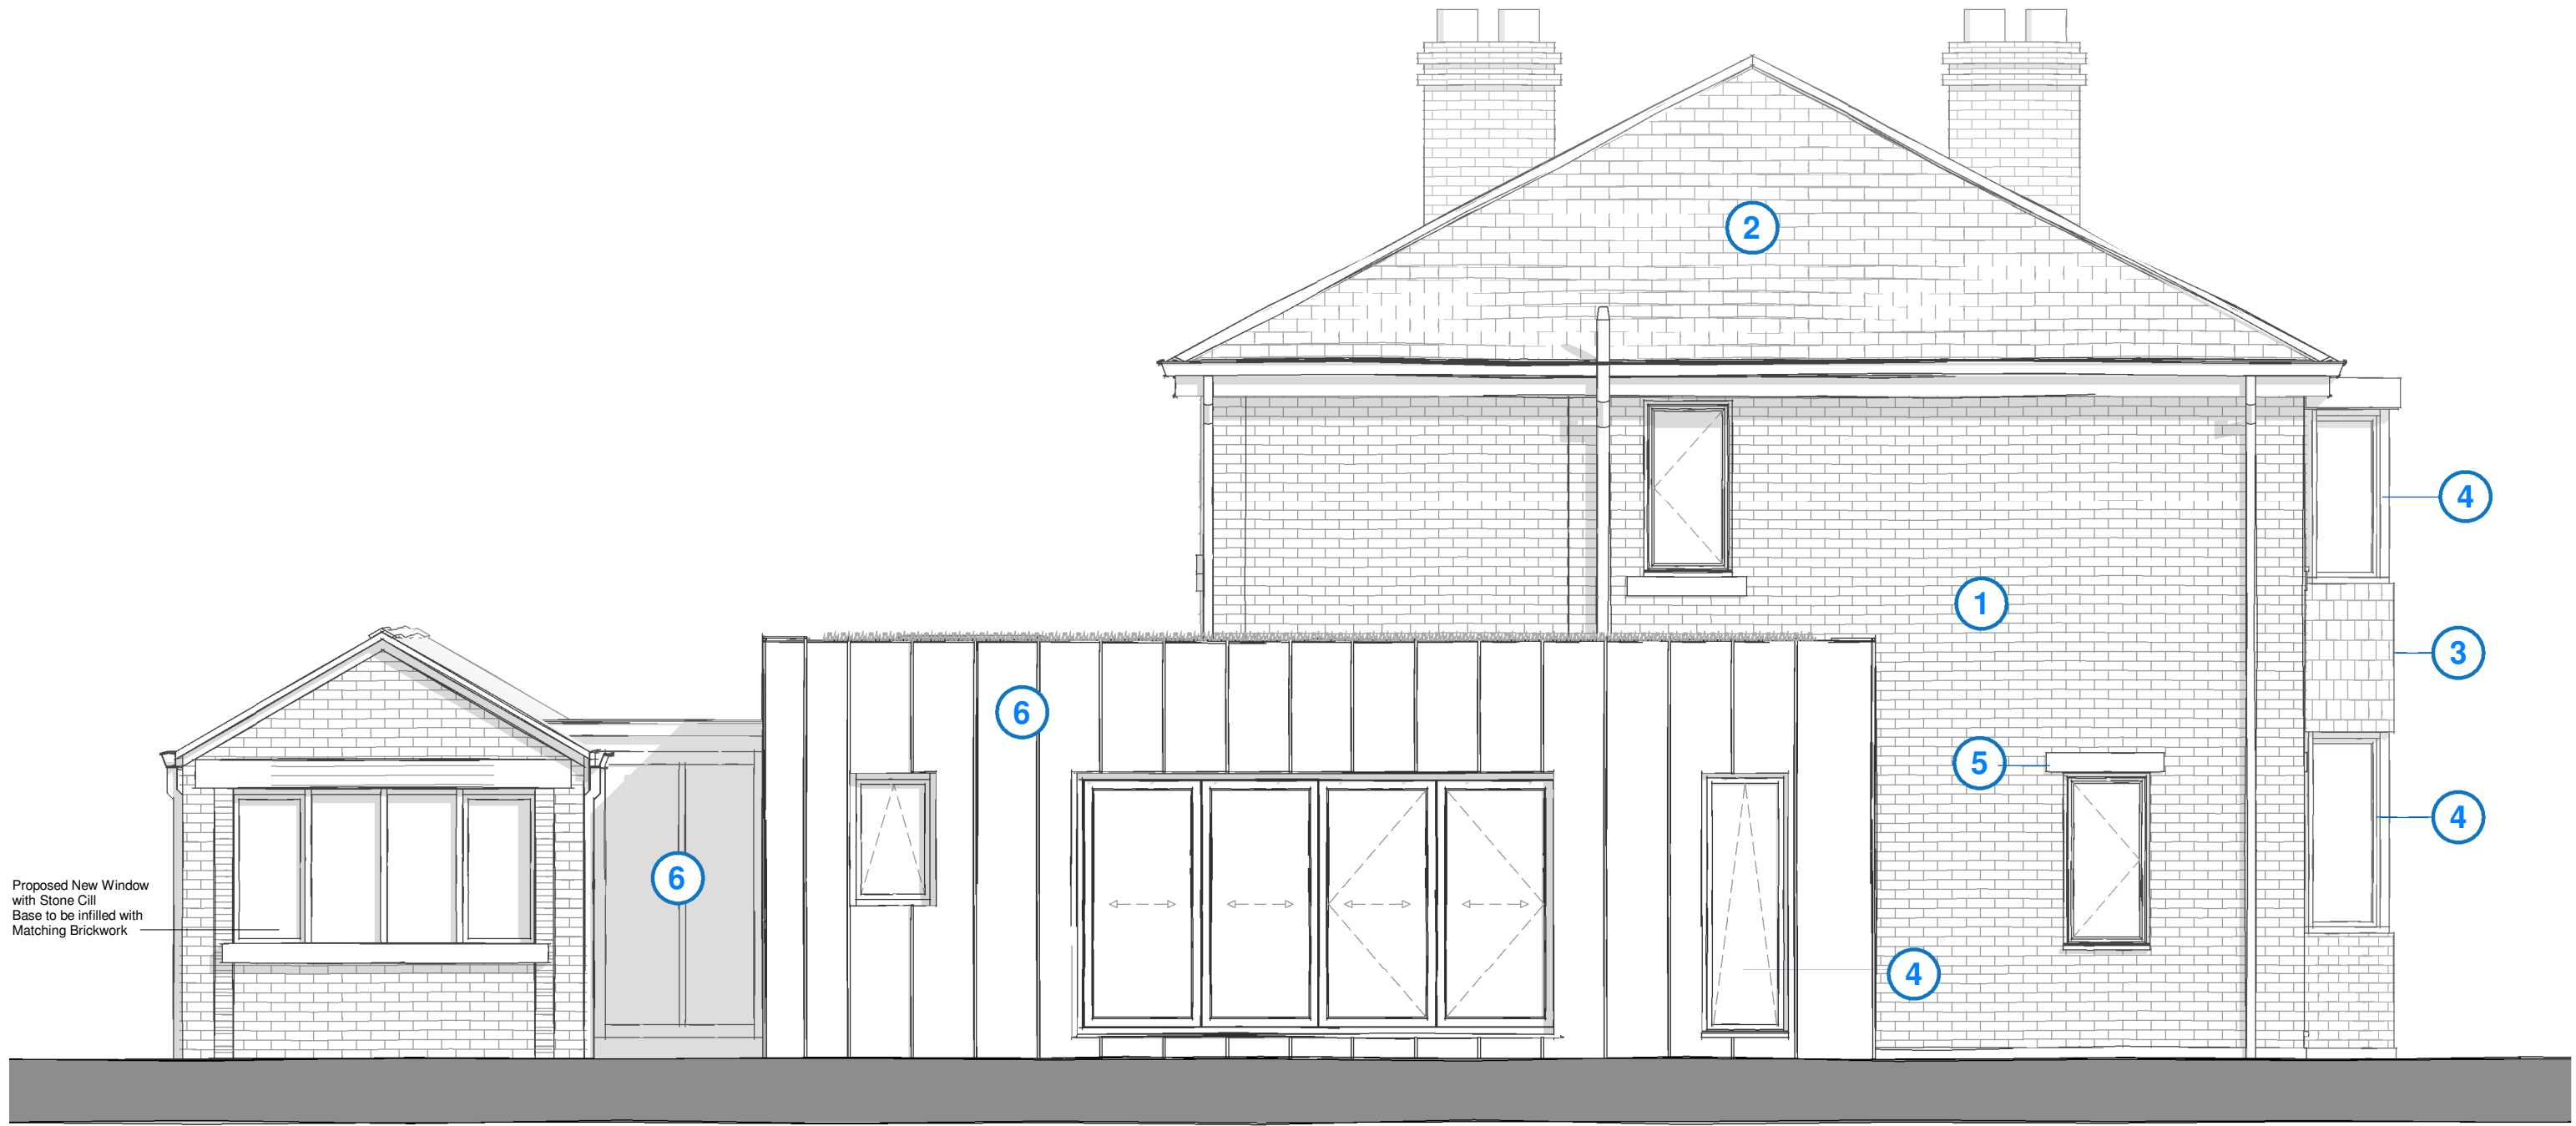

2 Proposed Side 1 Elevation
1 : 50

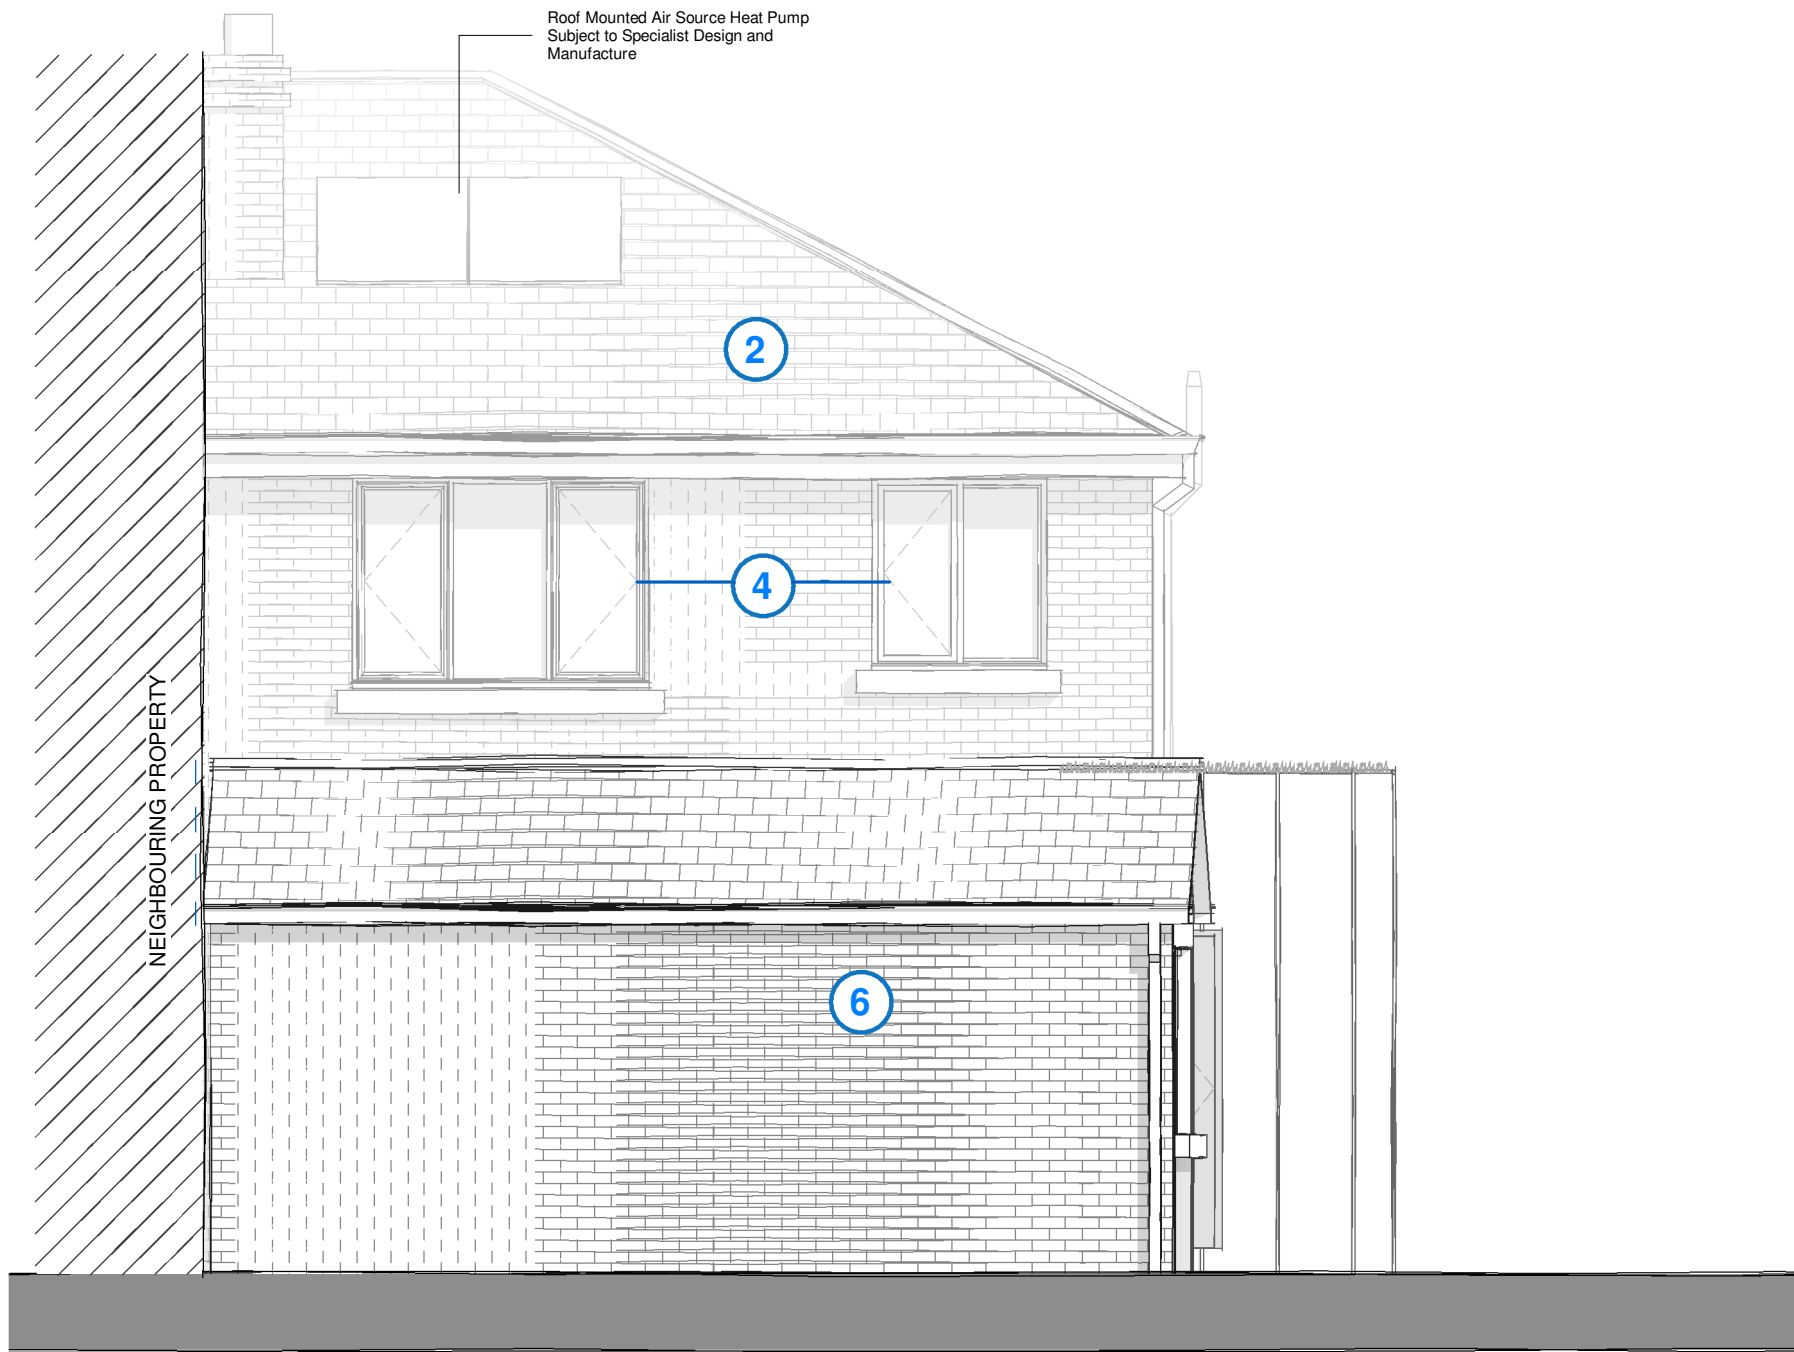

3 Proposed Rear Elevation
1 : 50

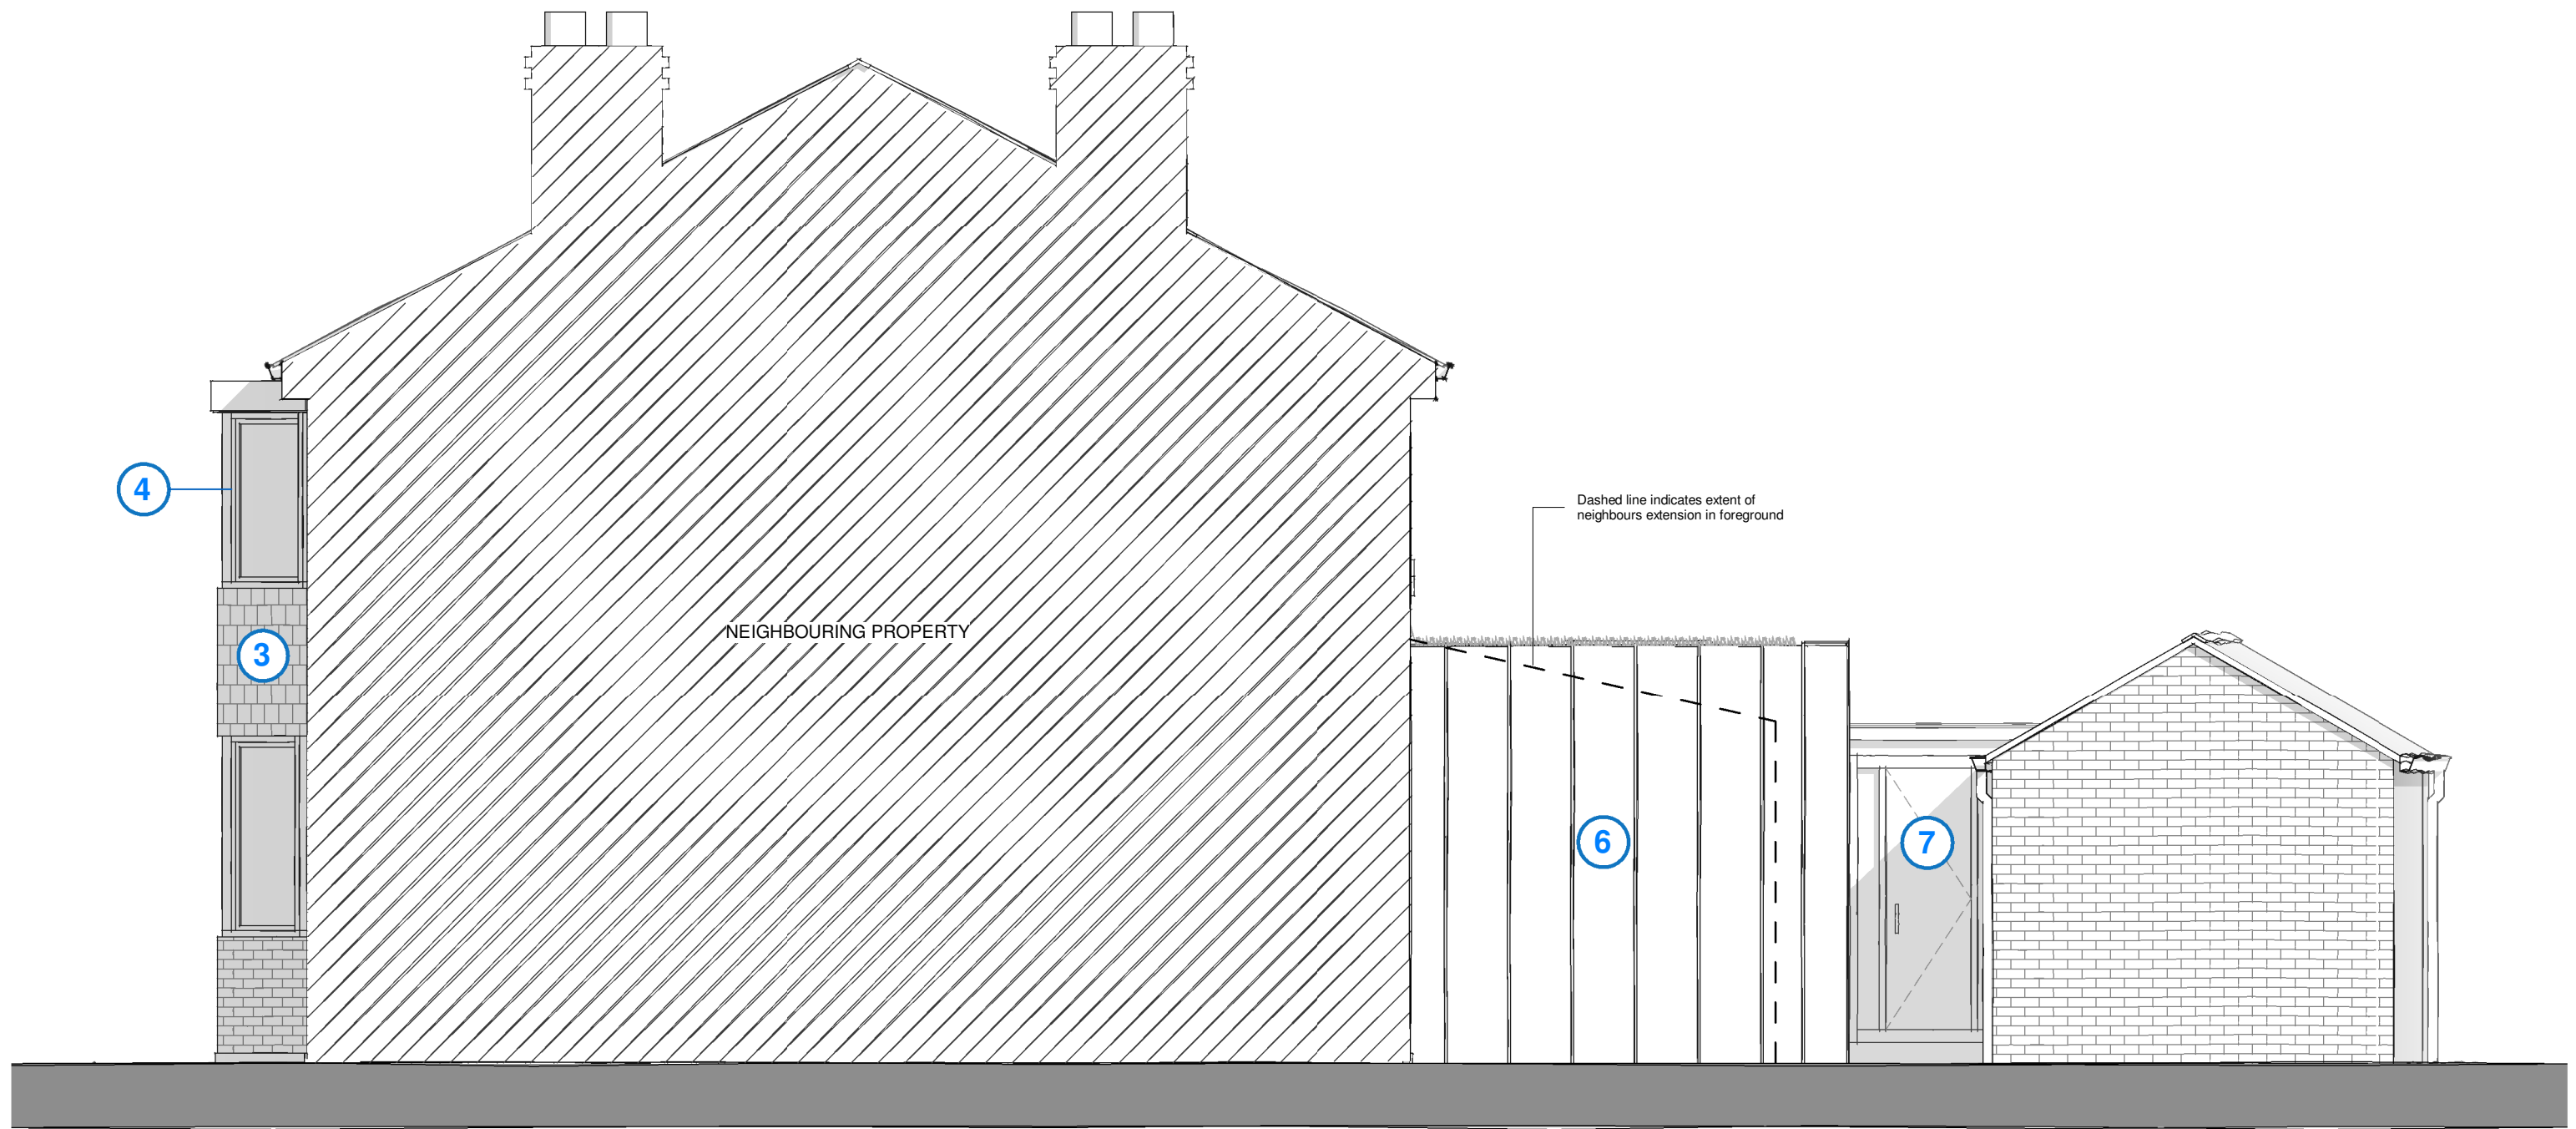

4 Proposed Side 2 Elevation
1 : 50

Notes:
This drawing is copyright. Figured dimensions are to be followed in preference to scaled dimensions and particulars are to be taken from the actual work where possible. Any discrepancy must be reported to the architect immediately and before proceeding. If in doubt, ask.

Elevation Materials Legend

- 1 Red Masonary
- 2 Red Concrete Tiles
- 3 Grey Slate Tile Hanging
- 4 Grey uPVC or Aluminium Windows and Doors
- 5 Sandstone Stone Cill Features
- 6 Grey Standing Seam
- 7 Grey Framed Glass Link

White Soffits, Black Fascias with Black Rain Water Goods

F	Revisions based on Client Feedback	26/06/2023
E	Revisions based on Client Feedback	23/06/2023
D	Planning Stage Revisions	21/06/2023
C	Revisions based on Client Feedback	08/02/2023
B	Revisions based on Client Feedback	02/02/2023
A	Revisions based on Client Feedback	25/01/2023
rev	description	date

Revision Schedule

Rev No: F

Drawn by: LNR

Project No:
DP2257

Project:
48 Hartington Road,
Chorlton-cum-Hardy,
Manchester, M21 8UY

Drawing Title:
Proposed Elevations

Drawing No:
DP-2257-PL-05

Date:
13/01/23

Scale:
1 : 50 @A1

Client:

Skillen

Architect:



Draw Plan Ltd - Suite 112, Newton House, Faraday Street,
Birchwood Park, Warrington, WA3 6FW
Telephone: 07384 977700
Email: hello@drawplan.co.uk
Website: www.drawplan.co.uk

0m 1m 2m 3m 4m 5m
VISUAL SCALE 1:50 @ A1