



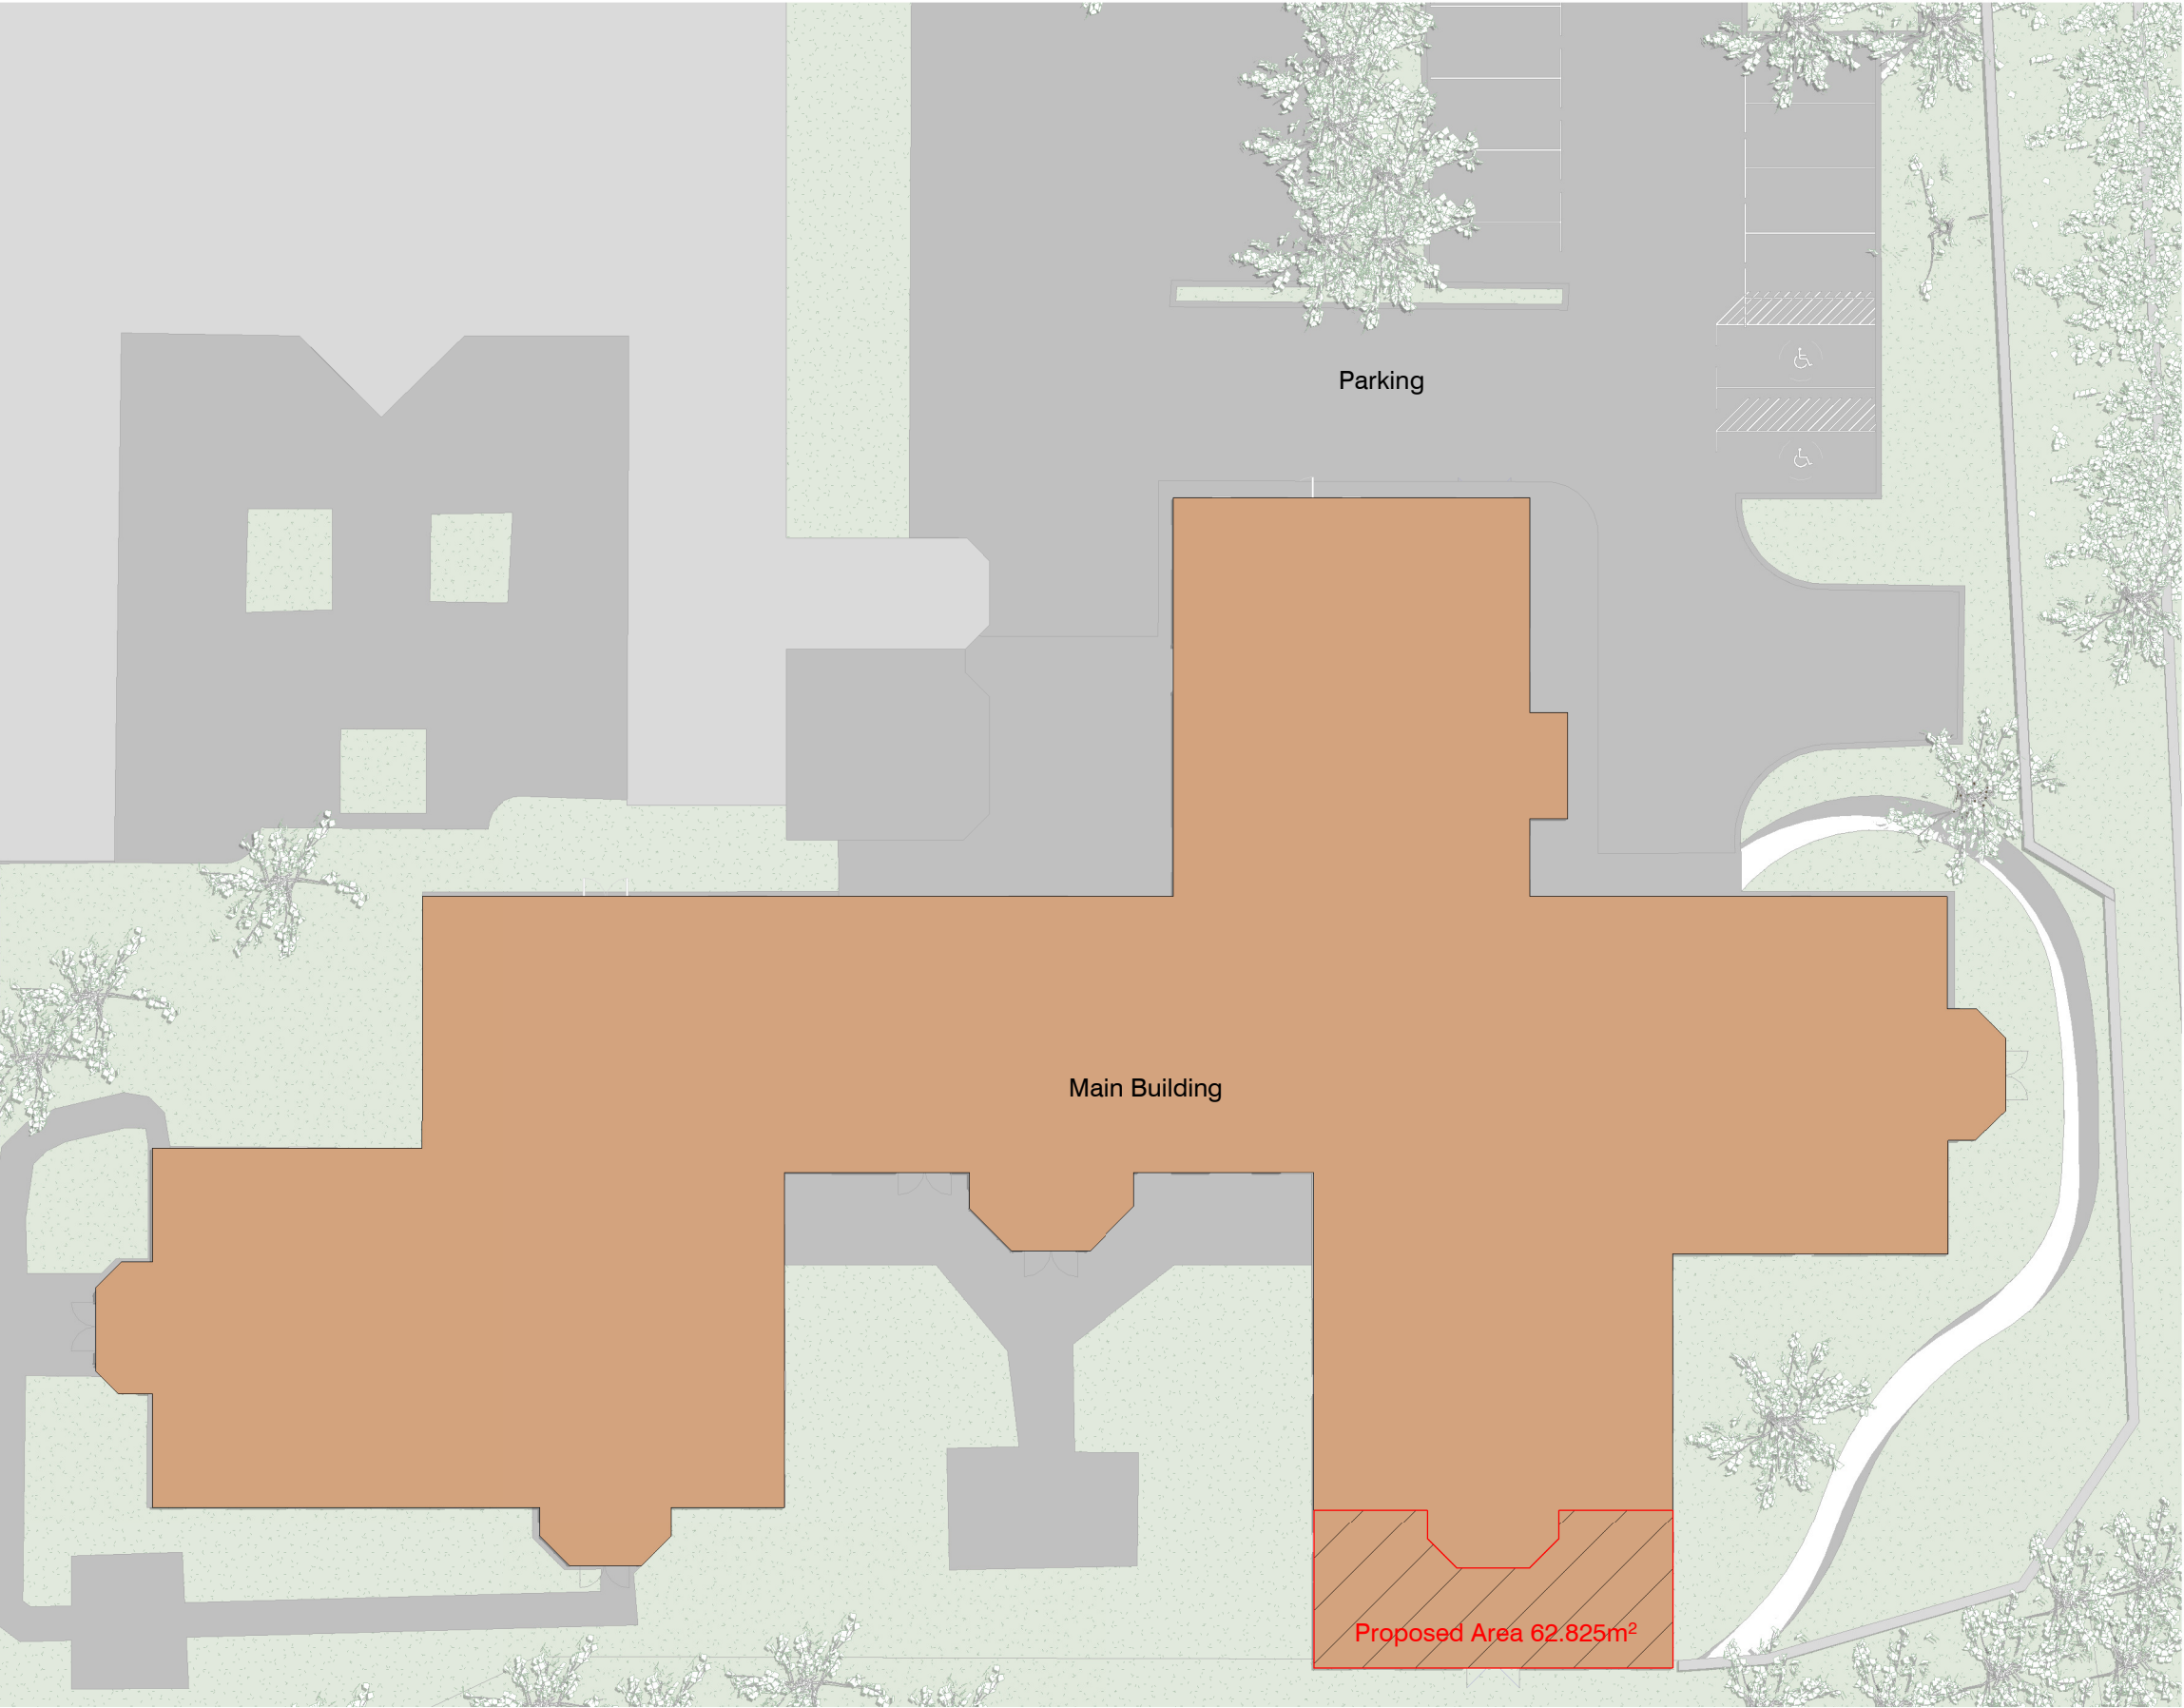


Proposed_Site Plan
1 : 250

Note:
-Proposal:
11 regular parking spaces
02 disabled parking spaces

 

VISUAL SCALE 1:200 @ A1

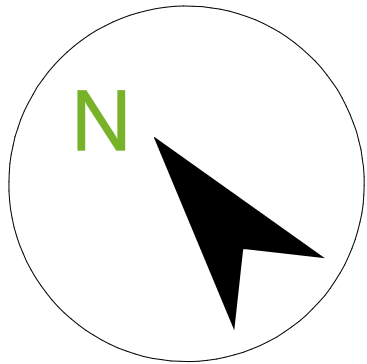

Revision	Description	Rev by	Date of Rev
A	Drawing plan Update	MVR	24.11.23

Project
Monet Lodge

Drawing
Monet Lodge Proposed Site Plan

Drawing Number	Scale by @ A3
J000604-00-202	As indicated



urban design
& consult TM

0845 468 0250
info@udc-ltd.co.uk
www.udc-ltd.co.uk

© Urban Design & Consult Ltd
Denzell House, Dunham Road
Bowdon, Cheshire, WA14 4QE