
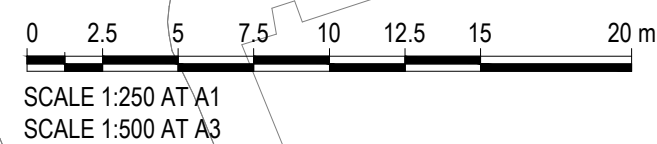
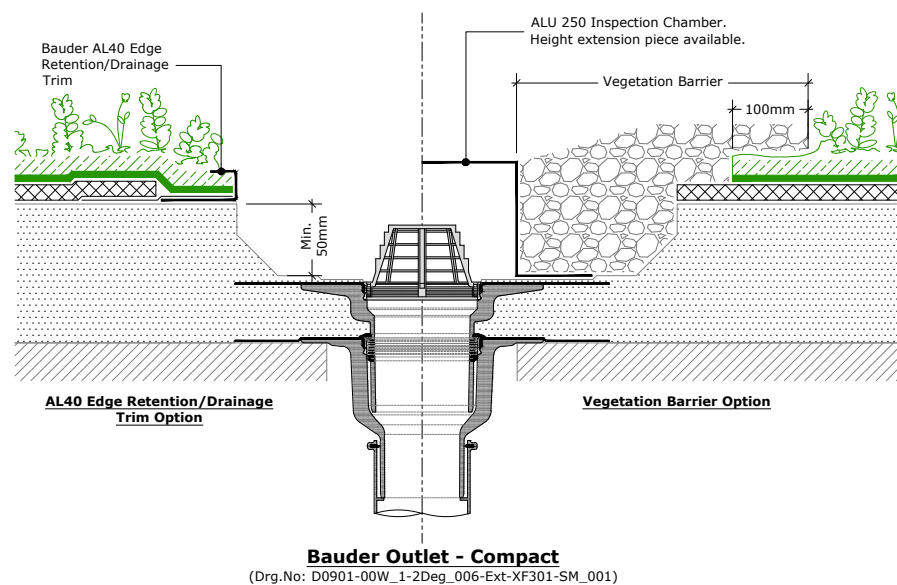
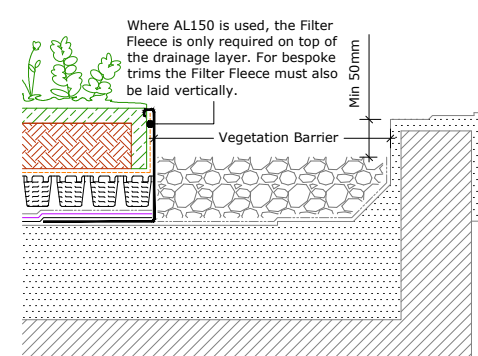
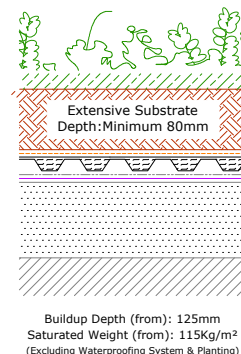


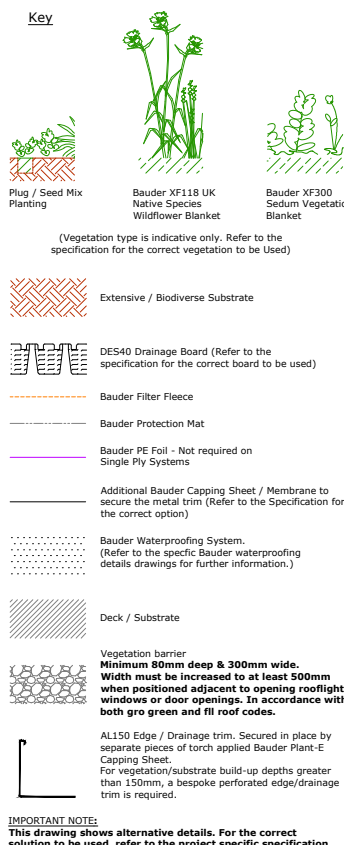

BLUE ROOF DESIGN CONSIDERATIONS:
GREEN ROOFS HAVE BEEN PROPOSED AS A FORM OF
SUDs FOR THE SCHEME. THE EXISTING BUILDINGS HAVE
PITCHED ROOFS SO THERE IS NO OPPORTUNITY TO
RETRO FIT TO THE EXISTING BUILDINGS.

THE PROPOSAL OF C. 715m² OF GREEN ROOF ACROSS THE SCHEME WILL REDUCE THE VOLUME OF SURFACE WATER RUNOFF AS WELL AS OFFERING CONSIDERABLE ECOLOGICAL AND WATER TREATMENT BENEFITS.

AS THERE IS MINIMAL GREEN SPACE AT GROUND LEVEL THE USE OF GREEN ROOFS WHERE POSSIBLE AT HIGH LEVEL IS THE ONLY FEASIBLE METHOD OF REDUCING RUN OFF FROM THE DEVELOPMENT.

REGULAR INSPECTIONS OF THE GREEN ROOFS WILL NEED TO TAKE PLACE IN LINE WITH THE SUPPLIERS RECOMMENDATIONS. INSPECTIONS SHOULD TAKE PLACE TO ENSURE ALL COMPONENTS ARE FREE FROM BLOCKAGES SUCH AS LEAVES AND SOIL. VEGETATION SHOULD BE MANAGED AND MONITORED. REMEDIAL ACTION SHOULD BE CARRIED OUT IF DAMAGE TO THE DRAINAGE SYSTEM IS OBSERVED.

PLANNING ISSUE

[illegible]

NOTES:

1. DO NOT SCALE FROM THIS DRAWING
2. ALL DIMENSIONS ARE IN METRES UNLESS NOTED OTHERWISE.
3. THIS DRAWING IS FOR STAGE 3 INFORMATION ONLY.
4. DRAWINGS ARE TO BE READ IN CONJUNCTION WITH ALL RELEVANT ARCHITECTS, ENGINEERS AND CONSULTANTS DRAWINGS AND SPECIFICATIONS.
5. THIS DRAWING IS BASED ON:
 - SIMPSON HAUGH ARCHITECTURAL DRAWING - 10349-SHP-ZO-A-G100-PL-RF-001 PROPOSED ROOF PLAN

KEY:

- SITE BOUNDARY
 PROPOSED GREEN ROOF

CDM RESIDUAL CIVIL / STRUCTURAL DESIGN RISKS



PROJECT
ST GABRIEL'S
1 OXFORD PLACE
MANCHESTER
M14 5RP

CLIENT
MCLAREN

PROPOSED ROOF DRAINAGE PLAN

DISCIPLINE CIVIL			SCALE 1:250
DRAWN JD	DESIGNED JD	CHECKED GB	APPROVED GB
DRAWING No 2998-MHT-XX-XX-DR-C-00130			ISSUE P01